

PROJECT	DESIGNATION
1702835	1702835
CONTRACT	BRIDGE FILE
R-41180	N/A

STAGE 2 PLANS
9/14/2020

INDIANA DEPARTMENT OF TRANSPORTATION



INTERSECTION IMPROVEMENT STATE ROAD 39 AND GORDON ROAD PROJECT NO. 1702835

SEE SHEET 2 FOR
TRAFFIC AND
DESIGN DATA

WHITE COUNTY BOARD OF COMMISSIONERS

STEVE BURTON DATE

JOHN HEIMLICH DATE

DAVID DIENER DATE




WHITE COUNTY AUDITOR

GAYLE ROGERS DATE

SUPERINTENDENT AND E.R.C.

MIKE KYBURZ DATE

Project Description:
Intersection Improvement at SR 39 and Gordon Road in the City of Monticello,
located in Section 4, T-26-N, R-3-W, Union Township, White County, Indiana

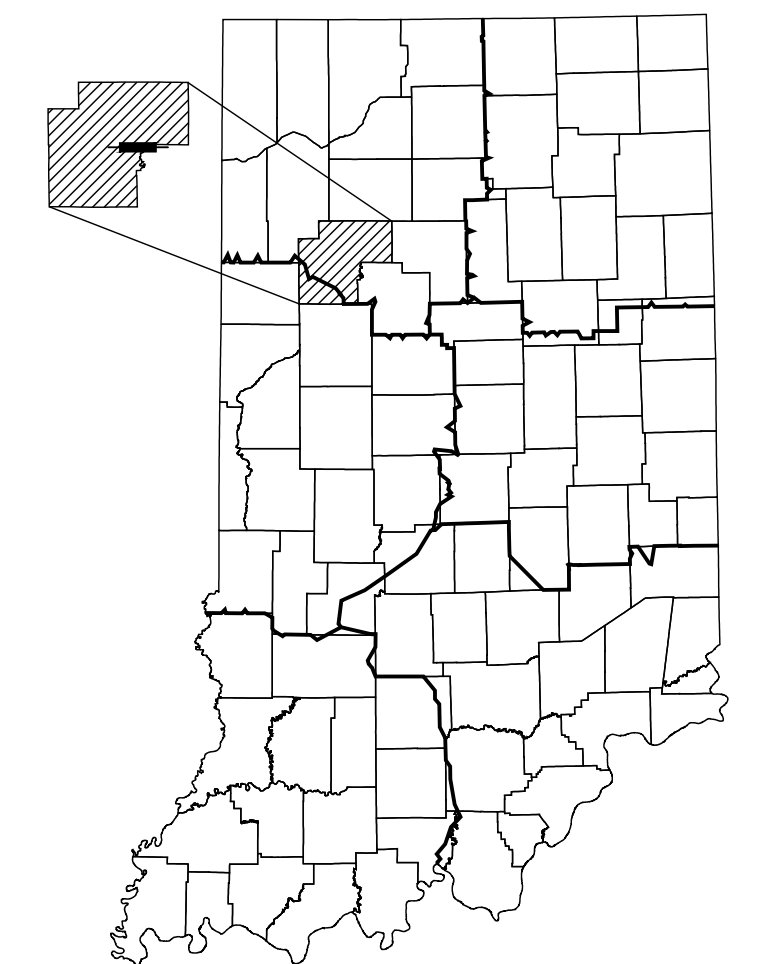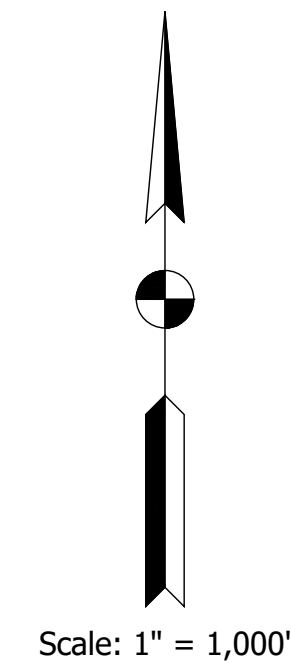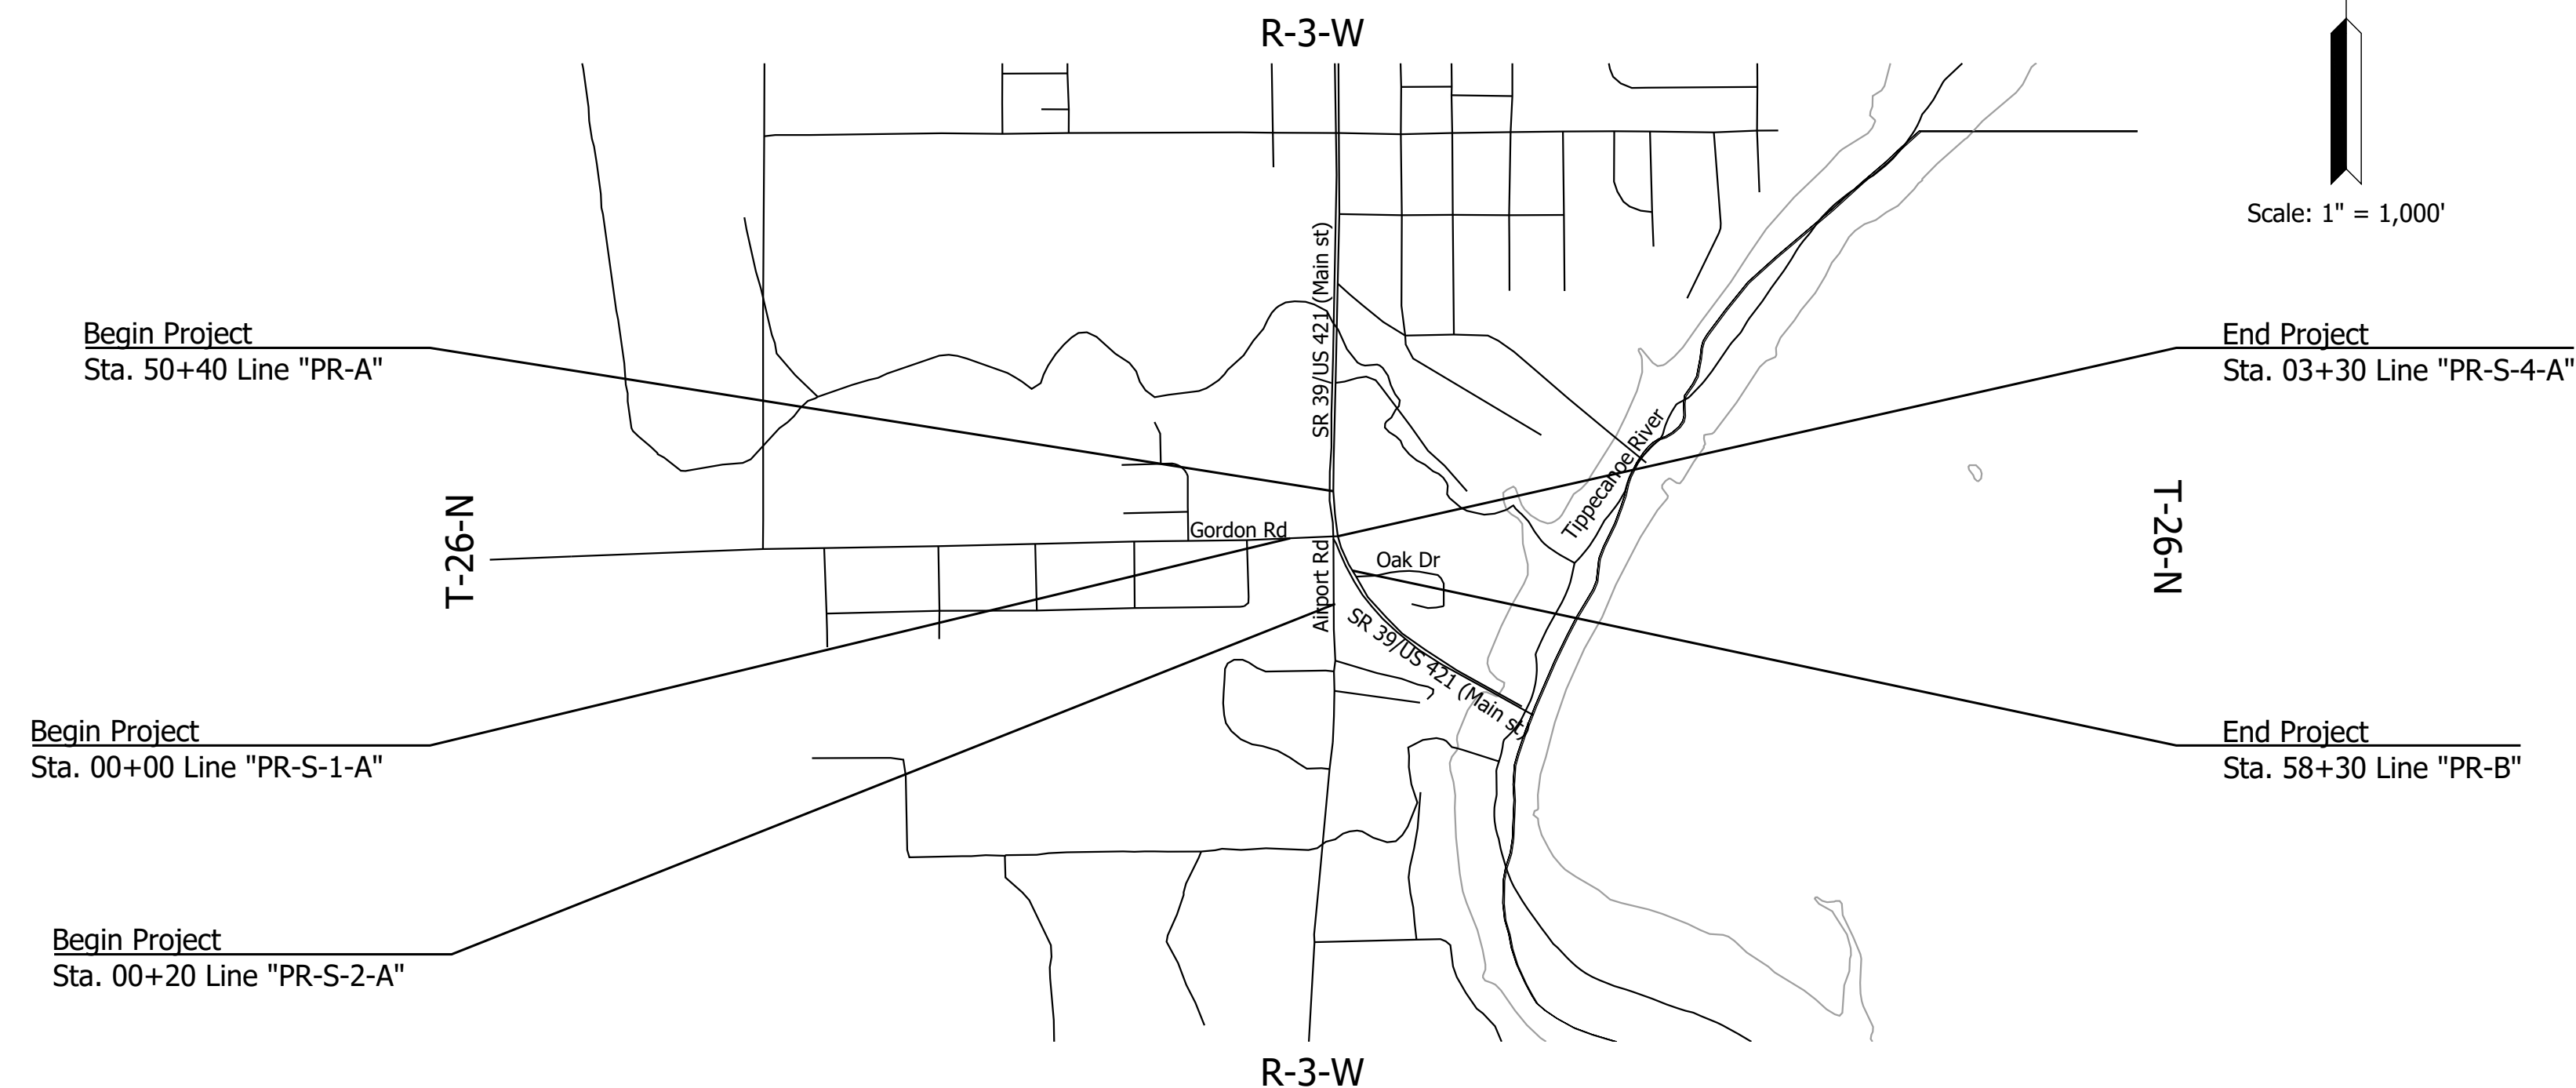

PROJECT LOCATION SHOWN BY
(White County)

BOP LATITUDE: 40°43'52" N BOP LONGITUDE: 86°45'43" W
EOP LATITUDE: 40°43'47" N EOP LONGITUDE: 86°45'42" W

BRIDGE LENGTH:	N/A	MI.
ROADWAY LENGTH:	1.2	MI.
TOTAL LENGTH:	1.4	MI.
MAX. GRADE:	-2.23	%

HUC 14: # 05120106140020

INDIANA DEPARTMENT OF TRANSPORTATION
STANDARD SPECIFICATIONS DATED 2020
TO BE USED WITH THESE PLANS



PLANS PREPARED BY: Lochmueller Group, Inc. (317) 222-3880
PHONE NUMBER

CERTIFIED BY: _____ DATE

APPROVED FOR LETTING: _____ DATE

INDIANA DEPARTMENT OF TRANSPORTATION

BRIDGE FILE	
N/A	
DESIGNATION	
1702835	
SURVEY BOOK	SHEETS
ELECTRONIC	1 of 78
CONTRACT	PROJECT
R-41180	1702835

UTILITIES

<u>GAS</u> NIPSCO 801 E. 86th Ave. Merrillville, IN 46410 Dave Schaafsma dschaafsma@nisource.com	<u>ELECTRIC</u> NIPSCO 801 E. 86th Ave. Merrillville, IN 46410 Dave Schaafsma dschaafsma@nisource.com
<u>COMMUNICATIONS</u> Comcast Cable 720 Taylor St. Ft. Wayne, IN 46802 John Gayday john_gayday@comcast.com (260) 458-5107	<u>WATER</u> City of Monticello 227 N. Main St. Monticello, IN 47960 Rod Pool water@monticelloin.gov
Centurylink 213 W. Laporte St. Plymouth, IN 46563 Bruce Emerick (574) 926-1247	<u>WASTEWATER</u> City of Monticello 227 N. Main St. Monticello, IN 47960 Adam Downey wastewater@monticelloin.gov
Lightstream PO Box 408 306 S. St. Rd. 39 Buffalo, IN 47925 Brent Gillum bgillum@pwrtrc.net (574) 278-7121	

INDEX	
SHEET NO.	DRAWINGS INDEX
1	TITLE SHEET
2	INDEX AND GENERAL NOTES
3	GEOMETRIC TIE-INS
4 - 9	TYPICAL SECTIONS
10-21	MAINTENANCE OF TRAFFIC
22 - 34	PLAN & PROFILE
35 - 45	ROUNDBOUT GEOMETRICS
46 - 49	PAVEMENT MARKINGS AND SIGNS
50 - 52	CURB RAMP DETAILS
53	LIGHTING DETAILS
54 - 55	ROADWAY TABLES
56 - 78	CROSS SECTIONS

TRAFFIC DATA	
	SR 39/US 421
A.A.D.T. (2022)	9,084 V.P.D.
A.A.D.T. (2042)	13,823 V.P.D.
D.H.V. (2042)	840 V.P.H.
DIRECTIONAL DISTRIBUTION	49% / 51%
TRUCKS	4.3% A.A.D.T.
	3.9% D.H.V.
DESIGN DATA	
DESIGN SPEED	35 M.P.H.
PROJECT DESIGN CRITERIA	RECONSTRUCTION (NON-FREEWAY)
FUNCTIONAL CLASSIFICATION	MINOR ARTERIAL
RURAL/URBAN	RURAL
TERRAIN	LEVEL
ACCESS CONTROL	NONE

[illegible]

GENERAL NOTES

1. All earth shoulders, median areas and cut and fill slopes shall be plain or mulch seeded except where sodding is specified.
2. Pavement Design shall be finalized at a later date.

TRAFFIC DATA	
	GORDON RD
A.A.D.T. (2022)	5,228 V.P.D.
A.A.D.T. (2042)	7,956 V.P.D.
D.H.V. (2042)	718 V.P.H.
DIRECTIONAL DISTRIBUTION	47% / 53%
TRUCKS	6.8% A.A.D.T.
	5.9% D.H.V.
DESIGN DATA	
DESIGN SPEED	35 M.P.H.
PROJECT DESIGN CRITERIA	RECONSTRUCTION (NON-FREEWAY)
FUNCTIONAL CLASSIFICATION	MINOR ARTERIAL
RURAL/URBAN	RURAL
TERRAIN	LEVEL
ACCESS CONTROL	NONE

TRAFFIC DATA	
	S AIRPORT RD
A.A.D.T. (2022)	2,079 V.P.D.
A.A.D.T. (2042)	3,164 V.P.D.
D.H.V. (2042)	275 V.P.H.
DIRECTIONAL DISTRIBUTION	50% / 50%
TRUCKS	10.2% A.A.D.T.
	10.2% D.H.V.
DESIGN DATA	
DESIGN SPEED	25 M.P.H.
PROJECT DESIGN CRITERIA	RECONSTRUCTION (NON-FREEWAY)
FUNCTIONAL CLASSIFICATION	MINOR ARTERIAL
RURAL/URBAN	RURAL
TERRAIN	LEVEL
ACCESS CONTROL	NONE

SURVEY REFERENCE TIES

100

N: 1996007.841
E: 3042516.637

MAG NAIL W/TAG STAMPED
"BANNING ENG FIRM #0060"

1. NO PARKING SIGN 5.95' N33°19'51"E
2. SCHOOL BUS SIGN 46.8' N48°27'00"E
3. 45 MPH SIGN 46.0' N34°35'38"W
4. NO PARKING SIGN 145.2' N75°30'08"W

101

N: 1996107.847
E: 3042338.752

MAG NAIL W/TAG STAMPED
"BANNING ENG FIRM #0060"

1. GUARD RAIL 3.0'
2. 35 MPH SIGN 48.1' N49°01'49"E
3. NO PARKING SIGN 94.8' S47°30'24"E
4. IRON ROD IN MON. BOX 49.9' S53°14'34"E

102

N: 1996324.595
E: 3042149.332

MAG NAIL W/TAG STAMPED
"BANNING ENG FIRM #0060"

1. NO PARKING SIGN 6.5' S03°20'46"W
2. NO PARKING SIGN 46.8' N47°03'17"W
3. IRON ROD IN MON. BOX 29.2' N02°05'08"W
4. CENTERLINE ST. RD. 39 21.0'

103

N: 1996693.299
E: 3041872.975

5/8" REBAR W/CAP STAMPED
"BANNING ENG CONTROL"

1. NW BUILDING CORNER 85.1' S02°50'08"W
2. NE BUILDING CORNER 89.1' S17°14'58"E
3. COR. ASPH. PARKING LOT 37.2' S17°41'46"W
4. REBAR W/CAP "RMA" 21.0' 66.2' N26°45'49"W

104

N: 1996324.068
E: 3041835.954

5/8" REBAR W/CAP STAMPED
"BANNING ENG CONTROL"

1. E. EDGE AIRPORT RD. 7.0' N90°00'00"E
2. N. UTILITY POLE 22.6' (AZ) 17°28'13"
3. NE UTILITY POLE 44.0' (AZ) 238°34'24"
4. SW CORNER HOUSE 65.0' N71°26'52"E

105

N: 1996648.271
E: 3042338.432

5/8" REBAR W/CAP STAMPED
"BANNING ENG CONTROL"

1. SE COR. 2'X2' MAILBOX 34.0' N77°38'59"W
2. SW COR. HOUSE #202 56.1' N20°27'43"E
3. NW FACE TRIPLE TREE 45.3' S31°37'03"E
4. E. EDGE DRIVE EXTENDED 7.2' N90°00'00"E

106

N: 1997167.075
E: 3041764.185

5/8" REBAR W/CAP STAMPED
"BANNING ENG CONTROL"

1. COR. PARKING LOT 10.0' (AZ) 337°19'14"
2. EDGE CONC. WALK 6.4' (AZ) 90°00'00"
3. NW FACE TRIPLE TREE 6.6' (AZ) 180°00'00"
4. DOLLAR GENERAL SIGN 10.3' (AZ) 266°01'22"

107

N: 1996879.116
E: 3042177.255

5/8" REBAR W/CAP STAMPED
"BANNING ENG CONTROL"

1. CHAIN LINK FENCE 6.5' (AZ) 180°00'00"
2. W. FACE UTILITY POLE 61.2' (AZ) 92°12'19"
3. S. EDGE PAVEMENT 15.7' (AZ) 90°00'00"
4. E. GATE POST 39.0' S80°25'56"W

108

N: 1997861.404
E: 3041860.641

5/8" REBAR W/CAP STAMPED
"BANNING ENG CONTROL"

1. NW COR. PARK BARN 65.2' (AZ) 85°12'13"
2. SW COR. PARK BARN 67.6' (AZ) 106°14'33"
3. STOP SIGN 50.8' (AZ) 94°04'26"
4. E. EDGE OF MAIN ST. 7.8' (AZ) 270°00'00"

109

N: 1996693.299
E: 3041872.975

5/8" REBAR W/CAP STAMPED
"BANNING ENG CONTROL"

1. COR. ASPH. PARKING LOT 76.0' S25°51'51"E
2. CENTER LIGHT POLE 101.0' S48°51'10"E
3. FLAG POLE 109.0' S80°52'10"E
4. SANITARY MANHOLE 84.2' N77°47'35"E

70244

N: 1996157.970
E: 3042345.752

IRON ROD IN MONUMENT BOX

1. MAG NAIL W/TAG "RMA" 11.86' N67°20'50"W
2. MAG NAIL W/TAG "RMA" 13.98' S37°32'48"E
3. MAG NAIL W/TAG "RMA" 41.82' N38°05'10"E

70393

N: 1996353.841
E: 3042148.267

IRON ROD IN MONUMENT BOX

1. MAG NAIL W/TAG "RMA" 32.67' N86°03'58"W
2. MAG NAIL W/TAG "RMA" 28.28' S06°44'30"W
3. MAG NAIL W/TAG "RMA" 24.26' N48°57'03"E

65044

N: 1998037.878
E: 3041835.257

IRON ROD IN MONUMENT BOX

1. MAG NAIL W/TAG 29.26' N52°24'15"W
2. MAG NAIL W/TAG 29.26' S43°24'15"W
3. MAG NAIL W/TAG 26.92' S5°00'12"E
4. MAG NAIL W/TAG 23.20' N89°54'07"E

60011

N: 1999586.374
E: 3043555.713

NE COR. SEC. 4, T26N, R3W

1. IRON PIPE W/MAG 43.40' (AZ) 273°
2. PK NAIL NW UTILITY POLE 48.07' (AZ) 183°
3. SW COR. BLOCK BUILDING 62.67' (AZ) 82°
4. NW COR. BLOCK BUILDING 49.44' (AZ) 44°

60010

N: 1999554.525
E: 3040823.534

POINT ON NORTH/SOUTH 1/4 SEC. LINE SEC. 4, T26N, R3W

1. MAG NAIL W/WASHER "RMA FIRM #0074" 2' (AZ) 0°
2. TOP CENTER FIRE HYDRANT 94.82' (AZ) 77°
3. SW COR. CHAIN LINK FENCE 24.28' (AZ) 42°
4. NE COR. RAILROAD RAIL 29.81' (AZ) 0°

60012

N: 1996792.103
E: 3038111.312


NW COR. SW 1/4 SEC. 4, T26N, R3W

1. MAG NAIL IN CURB JOINT 21.55' (AZ) 261°
2. MAG NAIL E SIDE UTILITY POLE #771/045 45.61' (AZ) 185°
3. MAG NAIL E SIDE UTILITY POLE #770/083 49.50' (AZ) 351°


Date: Sep 14, 2020, 9:02pm User: James Stisch File: S:_2018\216-1026\road\CAO\Hiscow\G1702835 Geometric Ties Exist.dwg

RECOMMENDED FOR APPROVAL DESIGNED: KMA CHECKED: JNH	DRAWN: KMA CHECKED: JNH	INDIANA DEPARTMENT OF TRANSPORTATION GEOMETRIC TIE-INS	HORIZONTAL SCALE		BRIDGE FILE			
			1"=50'		N/A			
			VERTICAL SCALE		DESIGNATION			
			N/A		1702835			
			SURVEY BOOK		SHEET			
			ELECTRONIC		3 of 78			
			CONTRACT		PROJECT			
			R-41180		1702835			


Date: Sep 14, 2020, 9:03pm User Name: SFlsch
File: S:_2018\1216-1026\road\CAO\MSWD\G1702835 Typical.dwg

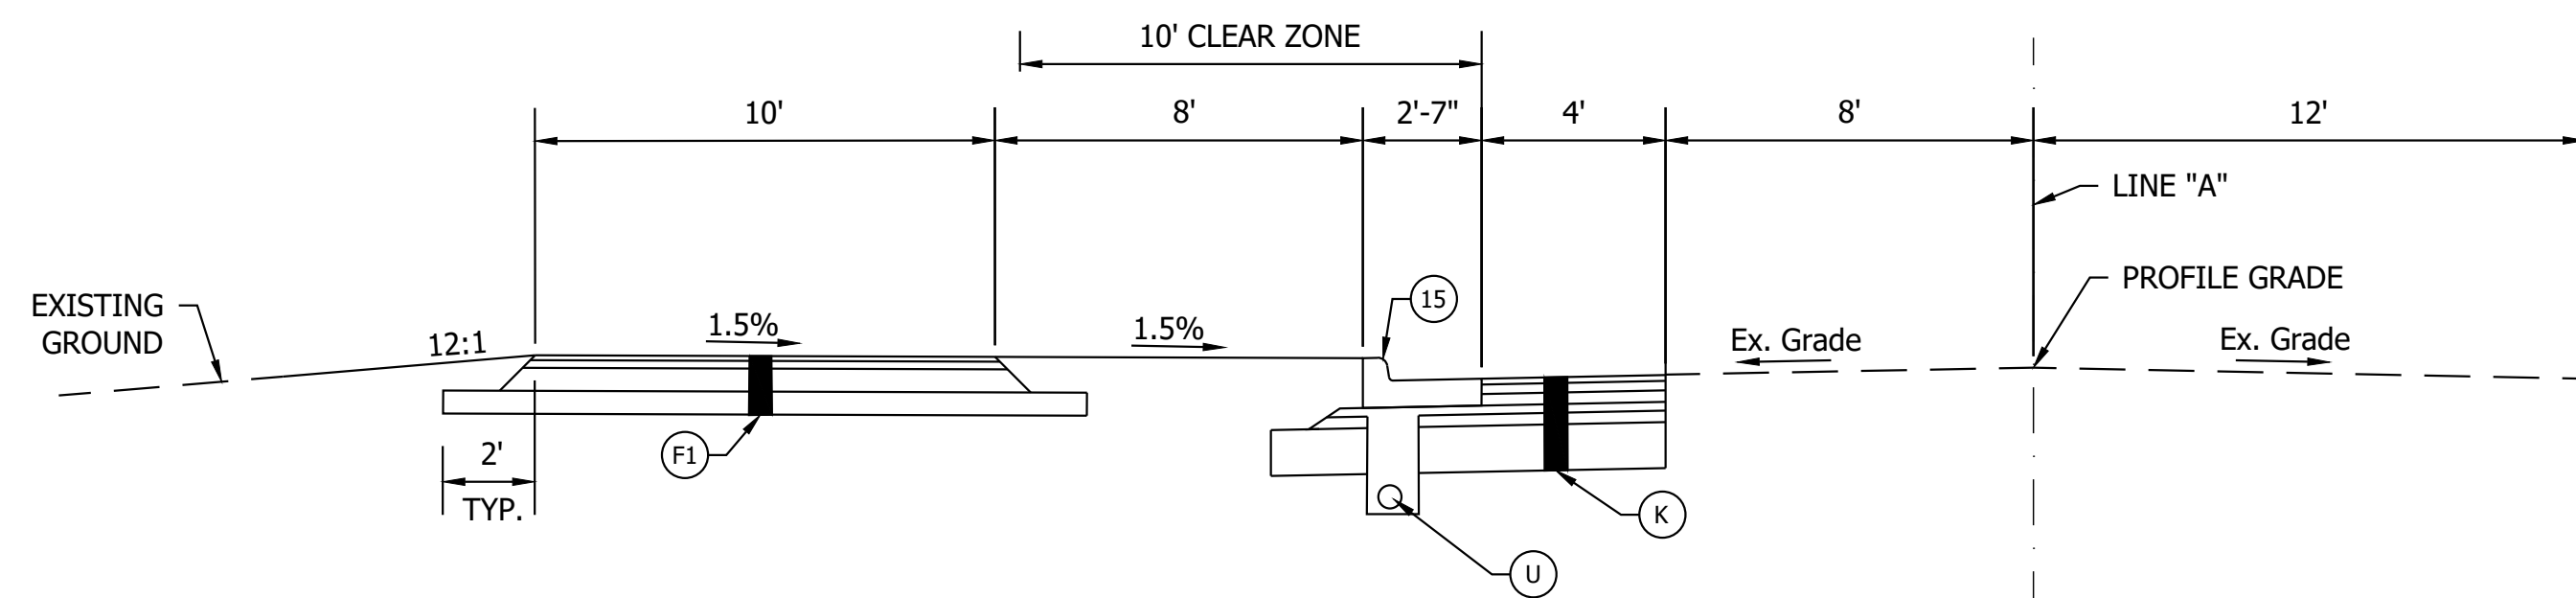


TYPICAL SECTION - SR 39/US 421
STA. 47+20.00 LINE "A" TO STA. 50+40.00 LINE "A"

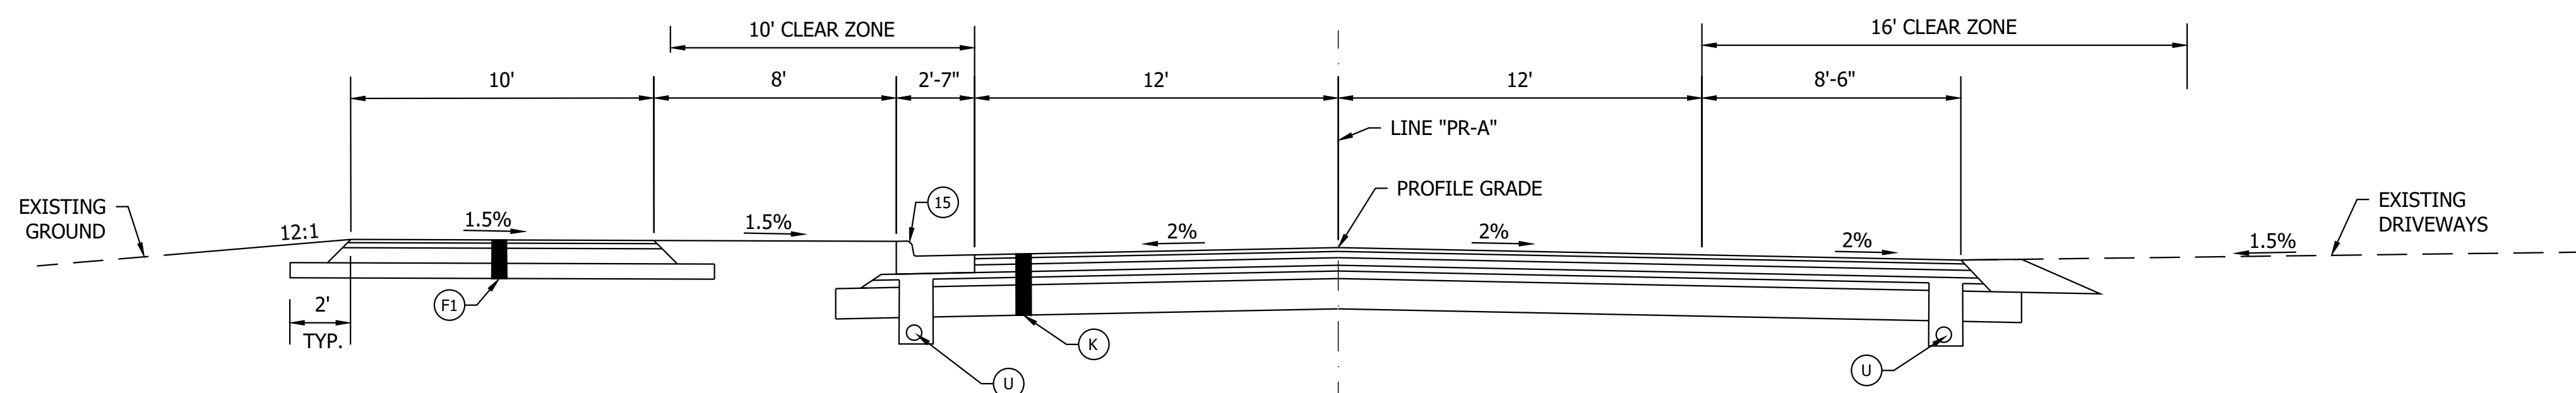

TYPICAL SECTION - SR 39/US 421
STA. 50+40.00 LINE "PR-A" TO STA. 51+32.00 LINE "PR-A"

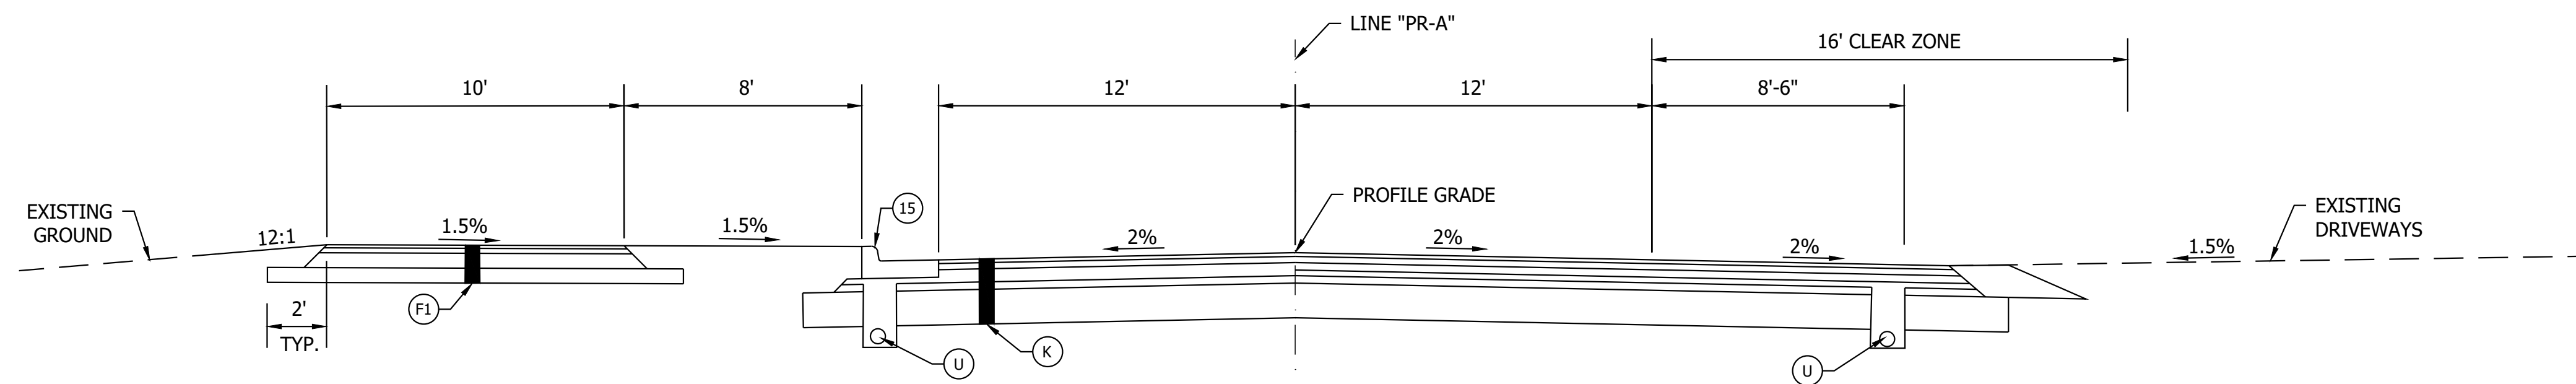

TYPICAL SECTION - SR 39/US 421
STA. 51+32.00 LINE "PR-A" TO STA. 51+72.00 LINE "PR-A"

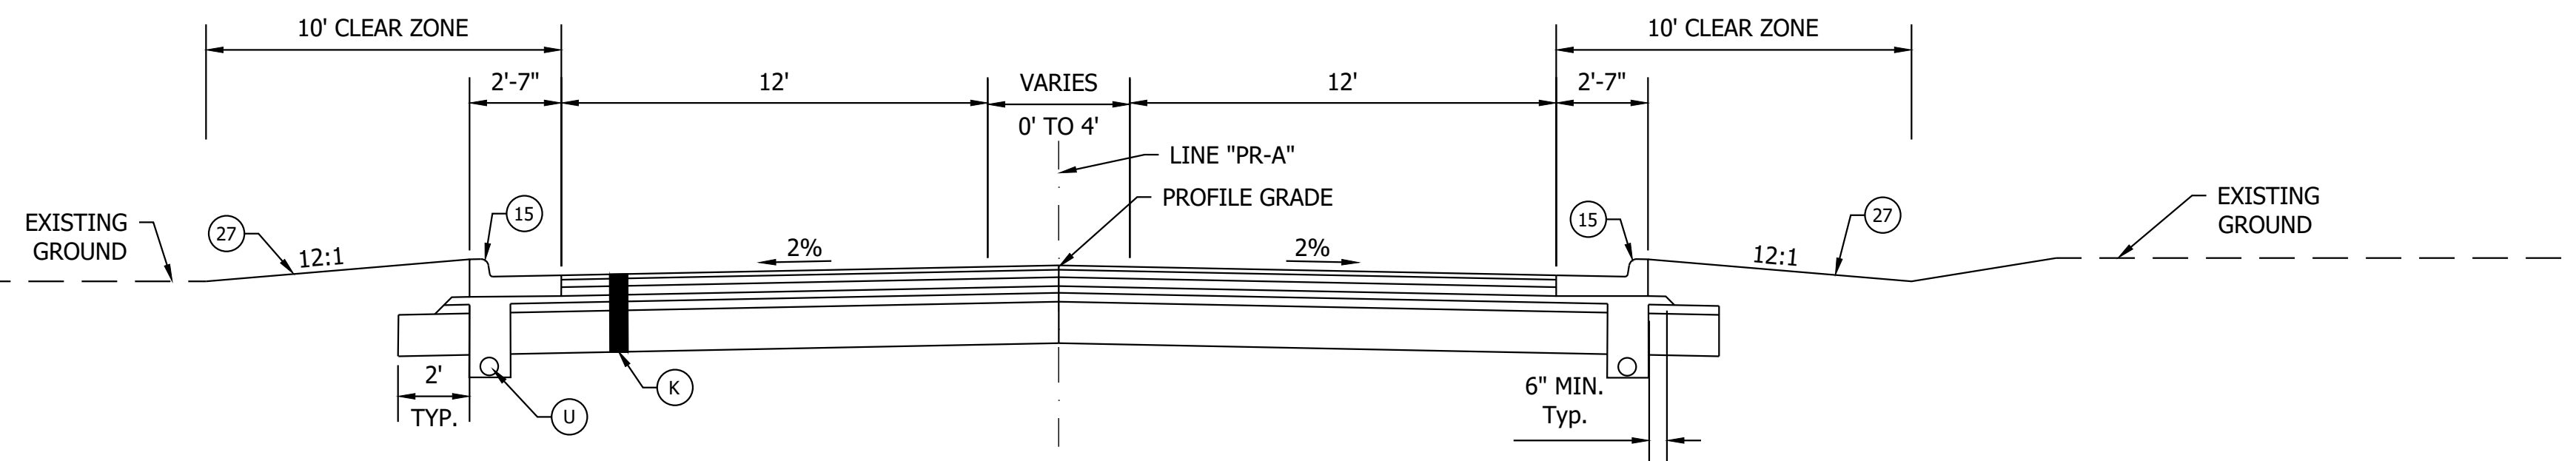

TYPICAL SECTION - SR 39/US 421
STA. 51+72.00 LINE "PR-A" TO STA. 53+10.00 LINE "PR-A"




- | | | | |
|---|---|--|-----------------------------------|
| (K) 165 LB/SYS QC/QA-HMA, 3, 70, Surface, 9.5 mm, on
275 LB/SYS QC/QA-HMA, 3, 70, Intermediate, 19.0 mm, on
330 LB/SYS QC/QA-HMA, 3, 64, Base, 19.0 mm, on
250 LB/SYS QC/QA-HMA, 4, 76, Intermediate, OG, 19.0 mm, on
330 LB/SYS QC/QA HMA, 3, 64, Base, 19.00 mm on
Subgrade Treatment, Type 1B | (F1) HMA for Sidewalk
140 LB/SYS HMA Surface, Type B, on
220 LB/SYS HMA Intermediate, Type B, on
6 IN. Compacted Aggregate, No. 53, Base, on
Subgrade Treatment, Type III | (A) PCCP, 9 IN. on
9 IN. Compacted Aggregate, No. 53, Base, on
Subgrade Treatment 1B | (27) Mulched Seeding R |
| (U) Pipe, Type 4, Circular, 6 IN. | (13) Curb, Concrete | (15) Curb and Gutter, Concrete | (16) Curb and Gutter, B, Concrete |

RECOMMENDED FOR APPROVAL	DESIGN ENGINEER	DATE
DESIGNED: KMA	DRAWN: KMA	
CHECKED: JNH	CHECKED: JNH	

INDIANA
DEPARTMENT OF TRANSPORTATION




TYPICAL SECTIONS

HORIZONTAL SCALE	BRIDGE FILE
1/4"=1'	N/A
VERTICAL SCALE	DESIGNATION
N/A	1702835
SURVEY BOOK	SHEET
ELECTRONIC	4 of 78
CONTRACT	PROJECT
R-41180	1702835

   

RECOMMENDED FOR APPROVAL	_____	DESIGN ENGINEER	DATE _____
DESIGNED: _____	KMA	DRAWN: _____	KMA
CHECKED: _____	JNH	CHECKED: _____	JNH

HORIZONTAL SCALE	BRIDGE FILE		
1/4" = 1'	N/A		
VERTICAL SCALE	DESIGNATION		
N/A	1702835		
SURVEY BOOK	SHEET		
ELECTRONIC	5	of	78
CONTRACT	PROJECT		
R-41180	1702835		

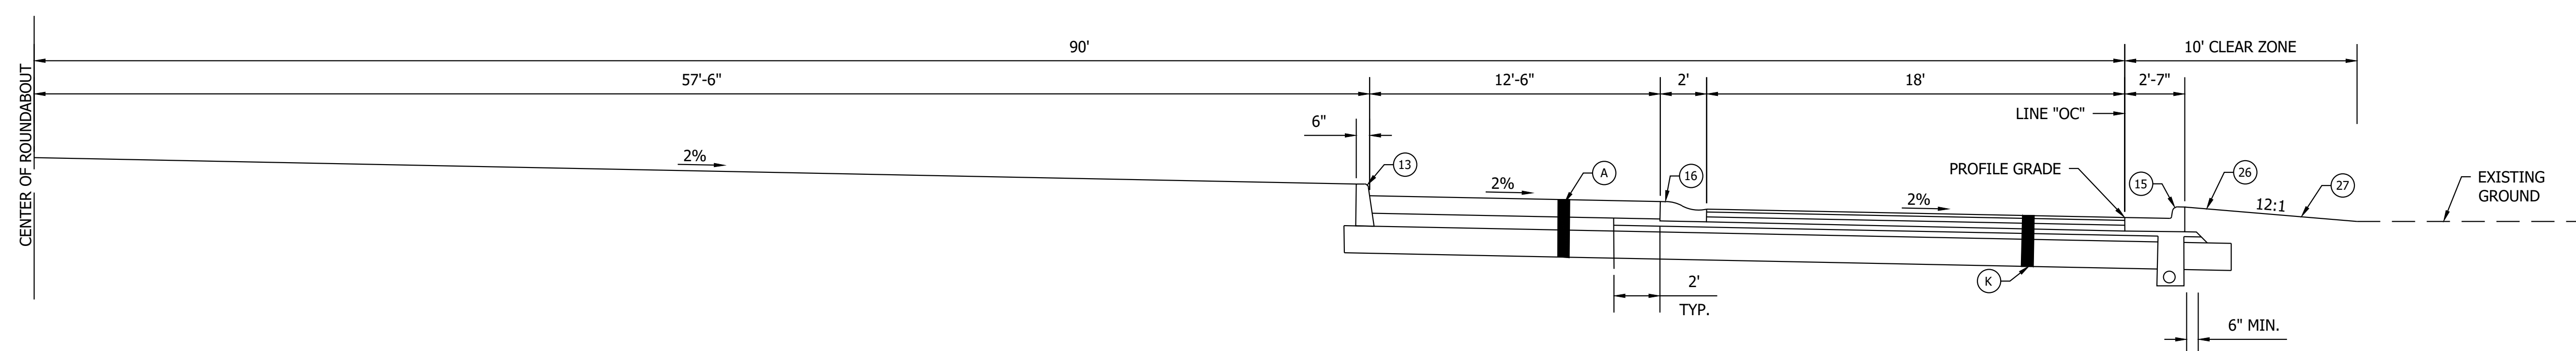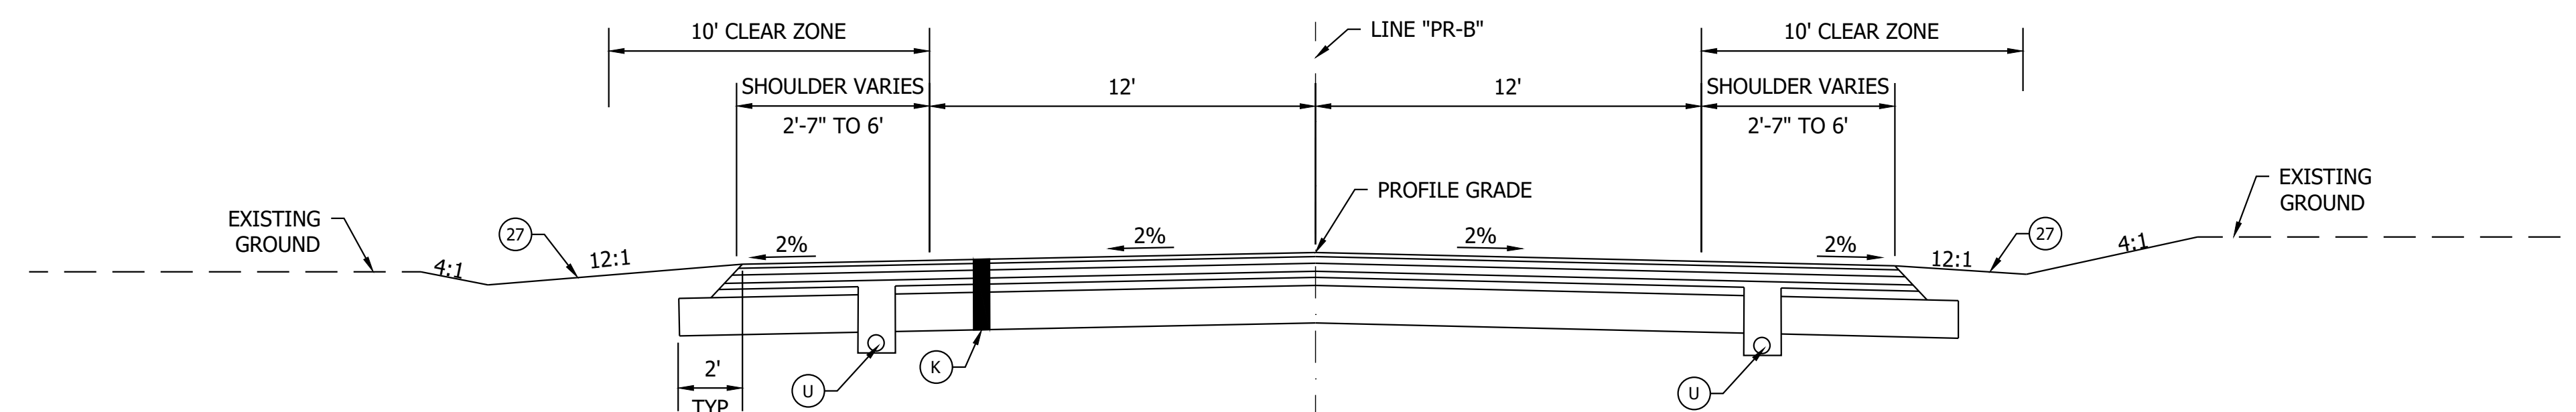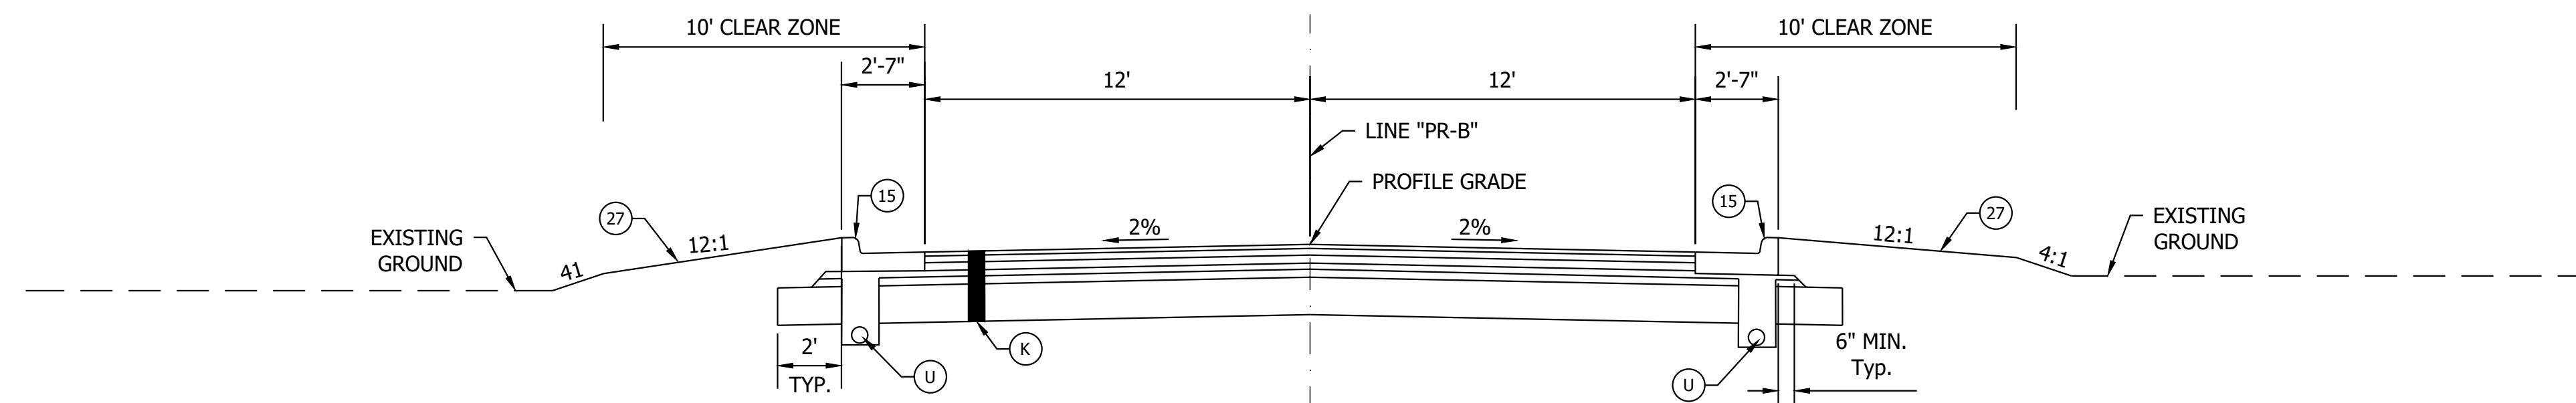


(K)	165 LB/SYS QC/QA-HMA, 3, 70, Surface, 9.5 mm, on 275 LB/SYS QC/QA-HMA, 3, 70, Intermediate, 19.0 mm, on 330 LB/SYS QC/QA-HMA, 3, 64, Base, 19.0 mm, on 250 LB/SYS QC/QA-HMA, 4, 76, Intermediate, OG, 19.0 mm, on 330 LB/SYS QC/QA-HMA, 3, 64, Base, 19.0 mm on Subgrade Treatment, Type 1B	(F1)	HMA for Sidewalk 140 LB/SYS HMA Surface, Type B, on 220 LB/SYS HMA Intermediate, Type B, on 6 IN. Compacted Aggregate, No. 53, Base, on Subgrade Treatment, Type III	(A)	PCCP, 9 IN. on 9 IN. Compacted Aggregate, No. 53, Base, on Subgrade Treatment 1B	(27)	Mulched Seeding R
(U)	Pipe, Type 4, Circular, 6 IN.	(13)	Curb, Concrete	(15)	Curb and Gutter, Concrete	(16)	Curb and Gutter, B, Concrete

RECOMMENDED FOR APPROVAL	_____	DESIGN ENGINEER	_____ DATE
DESIGNED:	_____ KMA	DRAWN:	_____ KMA
CHECKED:	_____ JNH	CHECKED:	_____ JNH


INDIANA DEPARTMENT OF TRANSPORTATION
TYPICAL SECTIONS

	HORIZONTAL SCALE	BRIDGE FILE		
	1/4"=1'	N/A		
	VERTICAL SCALE	DESIGNATION		
	N/A	1702835		
	SURVEY BOOK	SHEET		
	ELECTRONIC	6	of	78
	CONTRACT	PROJECT		
	R-41180	1702835		

Date: Sep 14, 2020, 9:03pm User: James Stisch
File: S:_2018\1216-10261\road\CAO\MSOW\G1702835 Typical.dwg

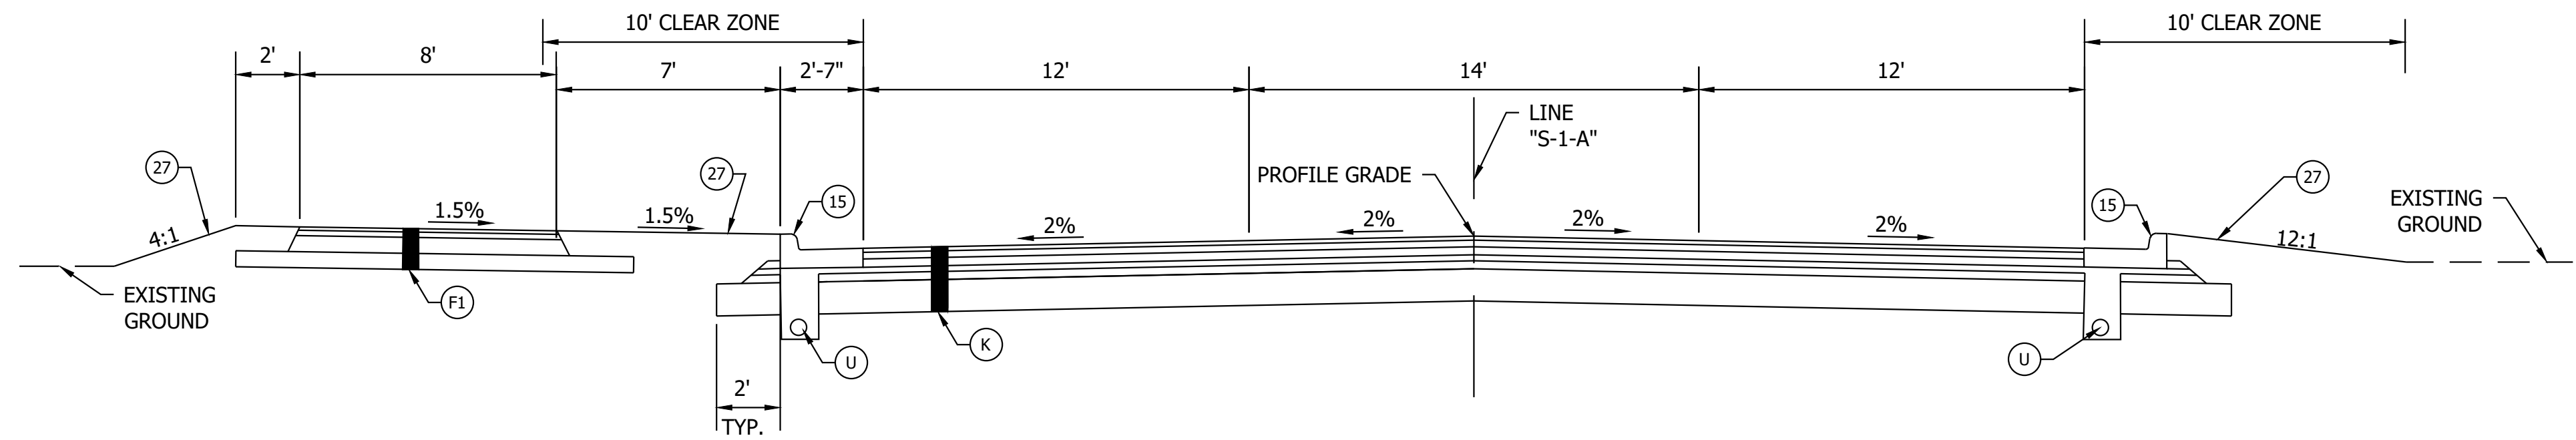

TYPICAL SECTION - GORDON ROAD
STA. 0+00.00 LINE "PR-S-1-A" TO STA. 2+24.00 LINE "PR-S-1-A"

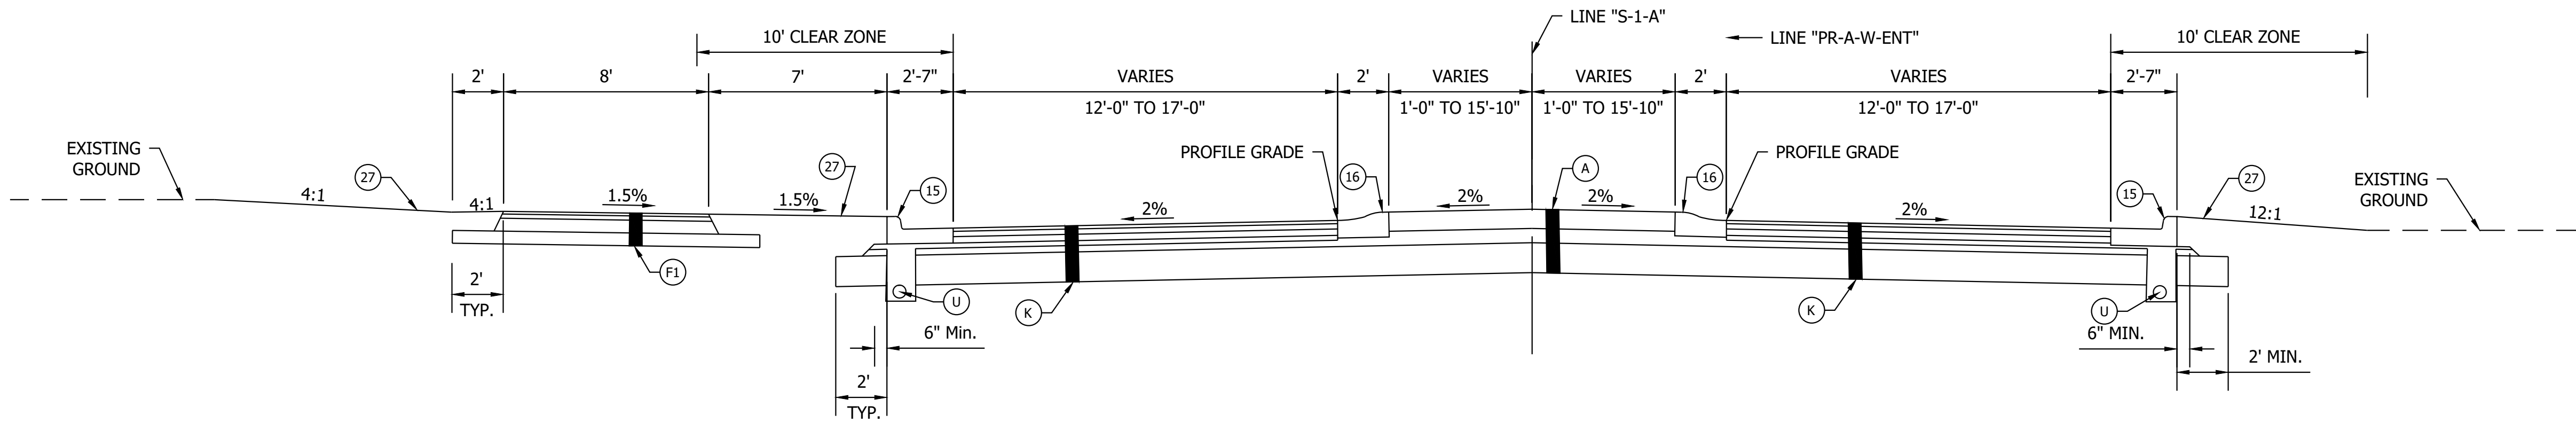

TYPICAL SECTION - GORDON ROAD
STA. 2+24.00 LINE "PR-S-1-A" TO STA. 3+18.00 LINE "PR-S-1-A"

(K) 165 LB/SYS QC/QA-HMA, 3, 70, Surface, 9.5 mm, on 275 LB/SYS QC/QA-HMA, 3, 70, Intermediate, 19.0 mm, on 330 LB/SYS QC/QA-HMA, 3, 64, Base, 19.0 mm, on 250 LB/SYS QC/QA-HMA, 4, 76, Intermediate, OG, 19.0 mm, on 330 LB/SYS QC/QA HMA, 3, 64, Base, 19.00 mm on Subgrade Treatment, Type 1B	(F1) HMA for Sidewalk 140 LB/SYS HMA Surface, Type B, on 220 LB/SYS HMA Intermediate, Type B, on 6 IN. Compacted Aggregate, No. 53, Base, on Subgrade Treatment, Type III	(A) PCCP, 9 IN. on 9 IN. Compacted Aggregate, No. 53, Base, on Subgrade Treatment 1B	(27) Mulched Seeding R
(U) Pipe, Type 4, Circular, 6 IN.	(13) Curb, Concrete	(15) Curb and Gutter, Concrete	(16) Curb and Gutter, B, Concrete


RECOMMENDED FOR APPROVAL	DESIGN ENGINEER	DATE
DESIGNED: KMA	DRAWN: KMA	
CHECKED: JNH	CHECKED: JNH	

INDIANA
DEPARTMENT OF TRANSPORTATION


TYPICAL SECTIONS

HORIZONTAL SCALE	BRIDGE FILE
1/4"=1'	N/A
VERTICAL SCALE	DESIGNATION
N/A	1702835
SURVEY BOOK	SHEET
ELECTRONIC	7 of 78
CONTRACT	PROJECT
R-41180	1702835


Date: Sep 14, 2020, 9:03pm User: James S.Fisch
File: S:_2018\15-0261\road\CAO\MSOW\G1702835 Typical.dwg

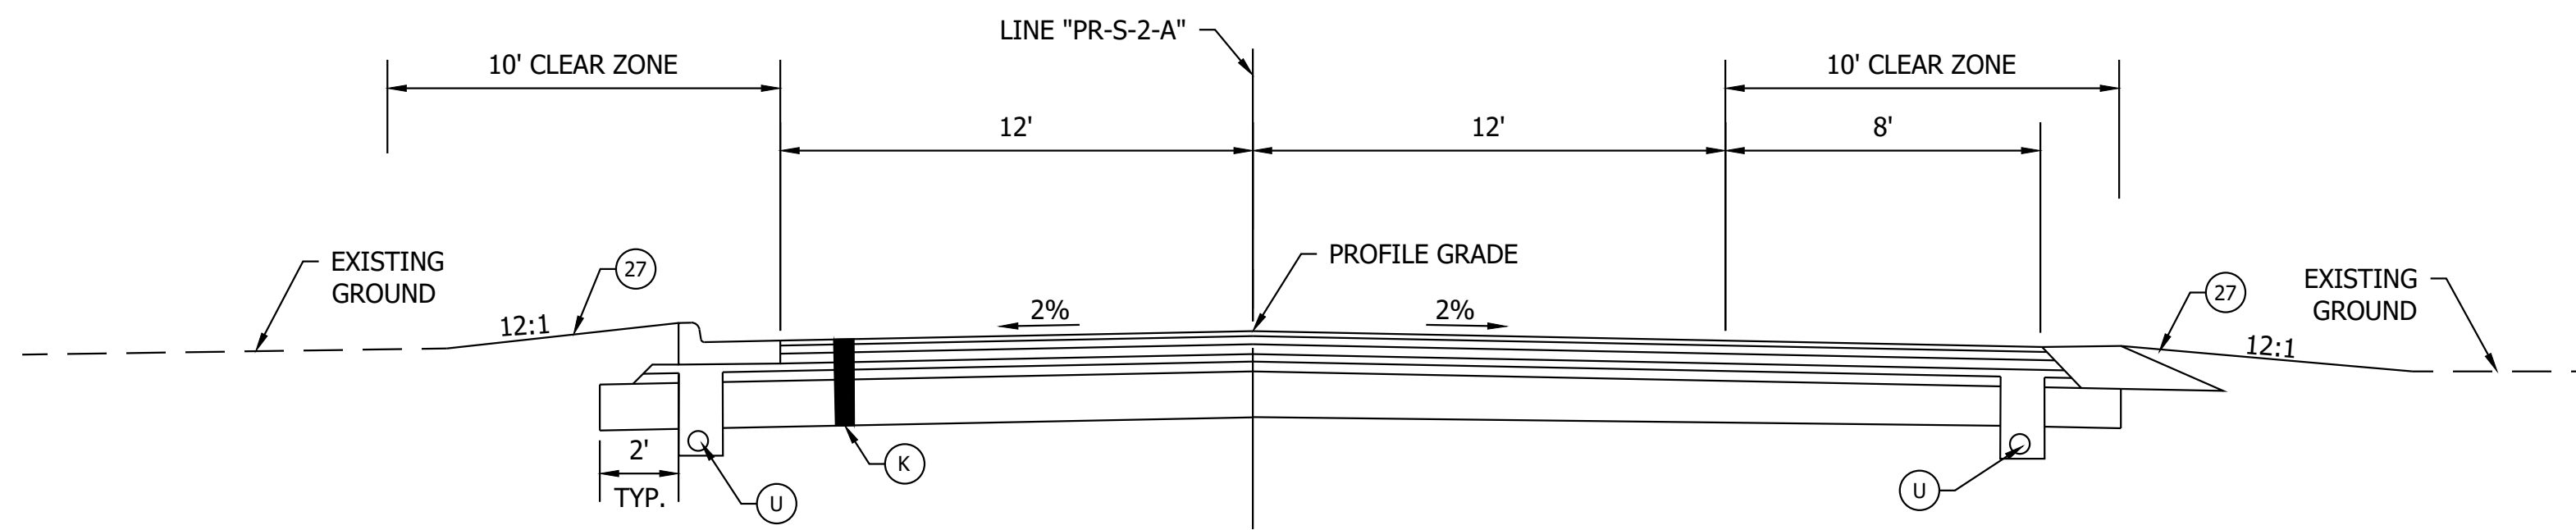

TYPICAL SECTION - S. AIRPORT ROAD
STA. 0+00.00 LINE "PR-S-2-A" TO STA. 2+18.00 LINE "PR-S-2-A"

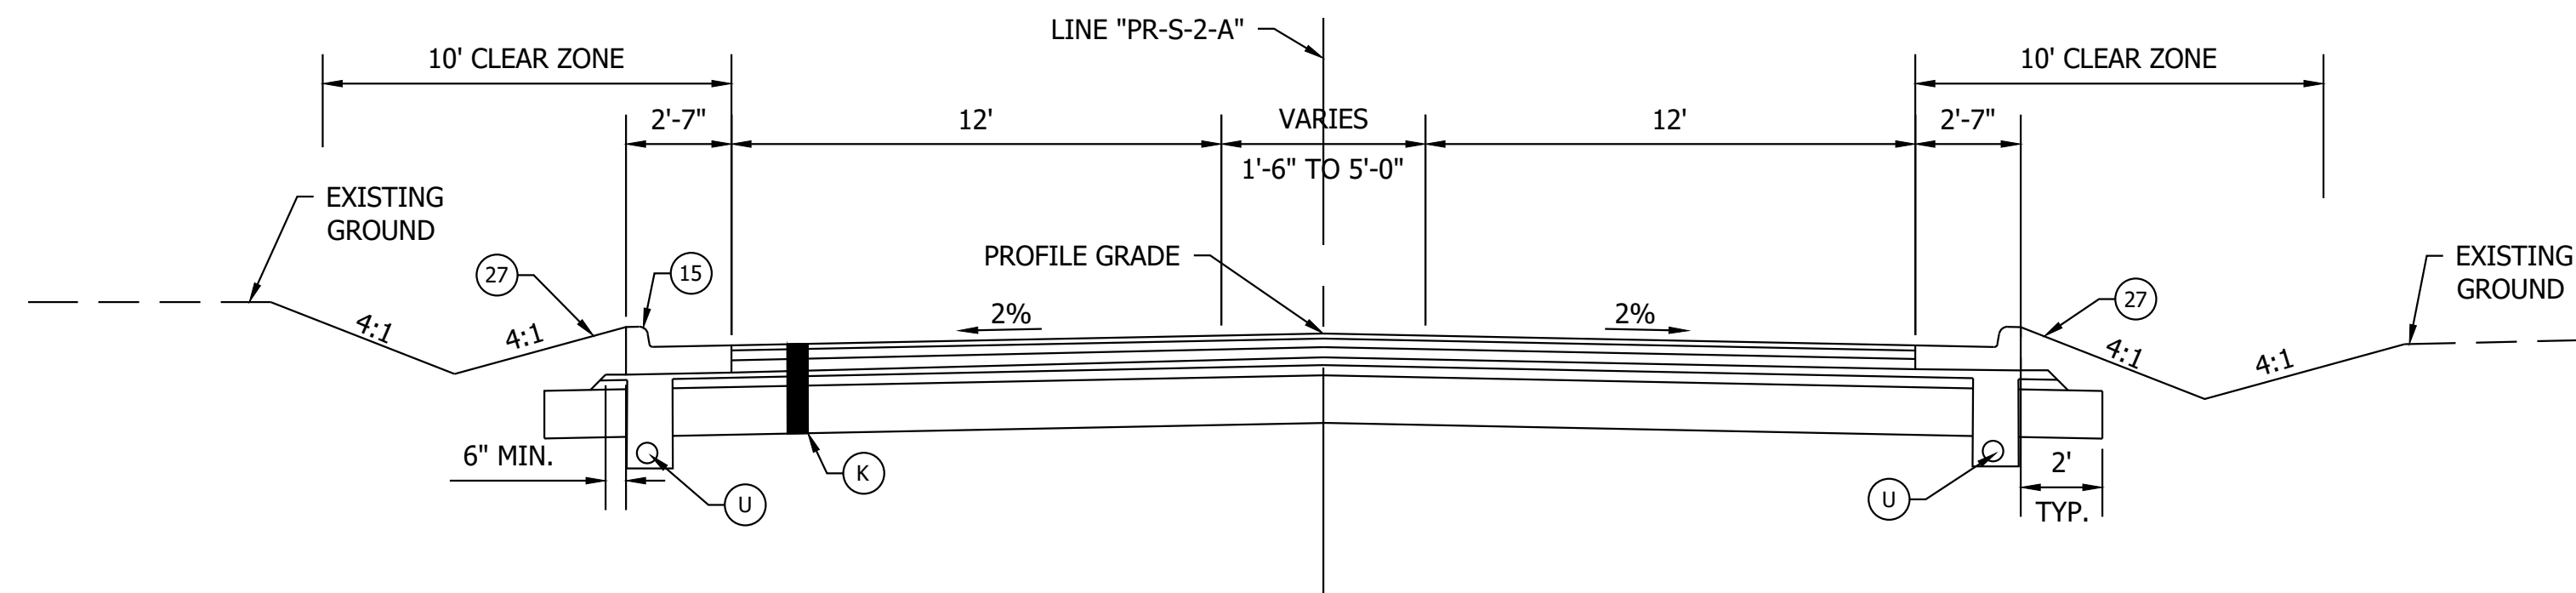

TYPICAL SECTION - S. AIRPORT ROAD
STA. 2+18.00 LINE "PR-S-2-A" TO STA. 2+43.00 LINE "PR-S-2-A"

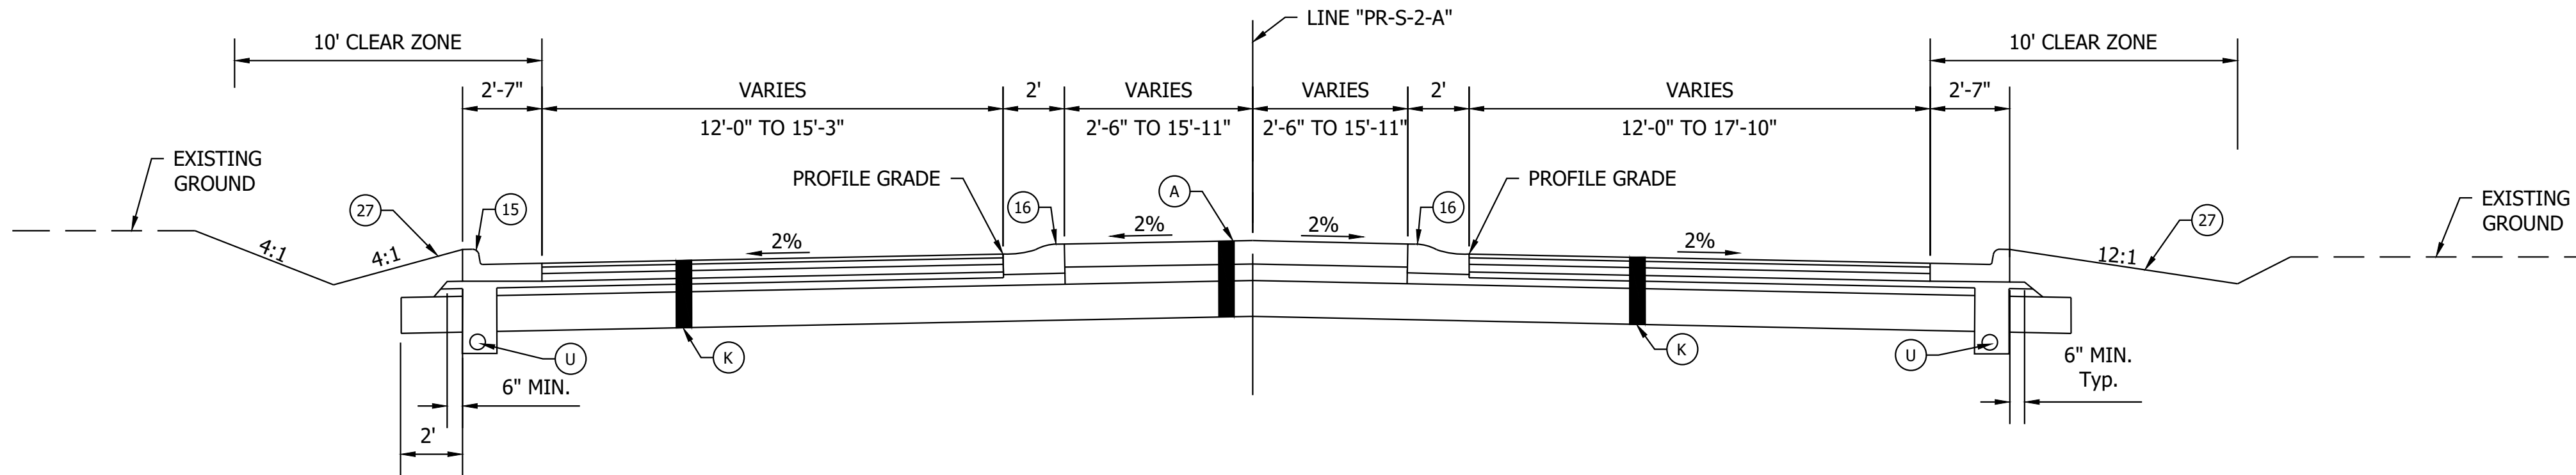


TYPICAL SECTION - S. AIRPORT ROAD
STA. 2+43.00 LINE "PR-S-2-A" TO STA. 2+84.00 LINE "PR-S-2-A"

- | | | | |
|---|---|--|-----------------------------------|
| (K) 165 LB/SYS QC/QA-HMA, 3, 70, Surface, 9.5 mm, on
275 LB/SYS QC/QA-HMA, 3, 70, Intermediate, 19.0 mm, on
330 LB/SYS QC/QA-HMA, 3, 64, Base, 19.0 mm, on
250 LB/SYS QC/QA-HMA, 4, 76, Intermediate, OG, 19.0 mm, on
330 LB/SYS QC/QA HMA, 3, 64, Base, 19.00 mm on
Subgrade Treatment, Type 1B | (F1) HMA for Sidewalk
140 LB/SYS HMA Surface, Type B, on
220 LB/SYS HMA Intermediate, Type B, on
6 IN. Compacted Aggregate, No. 53, Base, on
Subgrade Treatment, Type III | (A) PCCP, 9 IN. on
9 IN. Compacted Aggregate, No. 53, Base, on
Subgrade Treatment 1B | (27) Mulched Seeding R |
| (U) Pipe, Type 4, Circular, 6 IN. | (13) Curb, Concrete | (15) Curb and Gutter, Concrete | (16) Curb and Gutter, B, Concrete |


RECOMMENDED FOR APPROVAL	DESIGN ENGINEER	DATE
DESIGNED: KMA	DRAWN: KMA	
CHECKED: JNH	CHECKED: JNH	

INDIANA DEPARTMENT OF TRANSPORTATION	
TYPICAL SECTIONS	
HORIZONTAL SCALE 1/4"=1'	BRIDGE FILE N/A
VERTICAL SCALE N/A	DESIGNATION 1702835
SURVEY BOOK ELECTRONIC	SHEET 8 of 78
CONTRACT R-41180	PROJECT 1702835


Date: Sep 14, 2020, 9:03pm User: Names: SFlsch
File: S:_2018\1216\102610earl\CAO\MSOWING\1702835 Typical.dwg

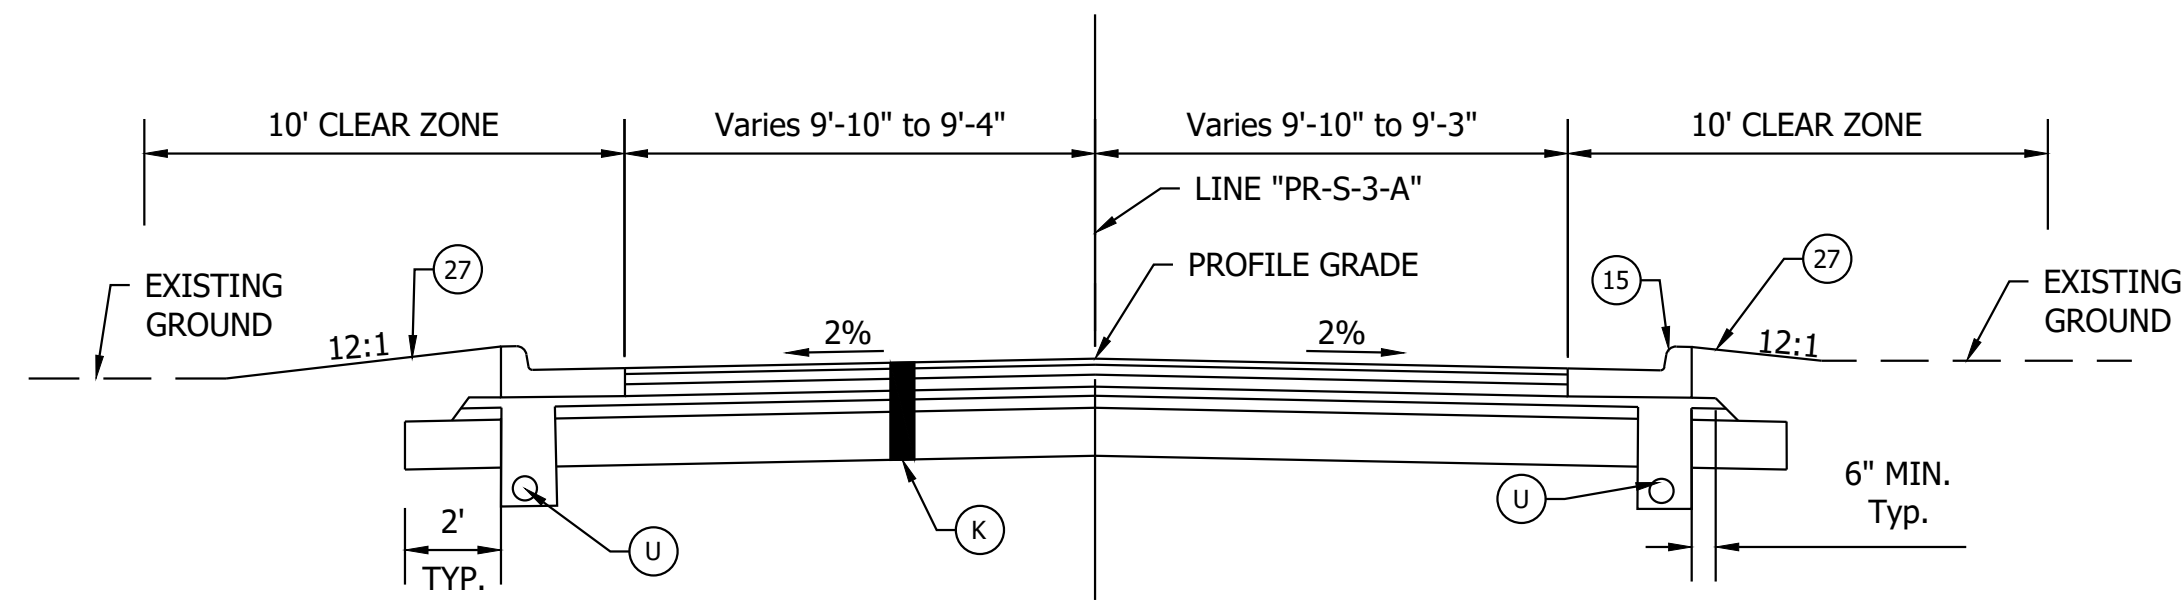

TYPICAL SECTION - OAK DRIVE
STA. 0+41.00 LINE "PR-S-3-A" TO STA. 0+70.13 LINE "PRS--3-A"

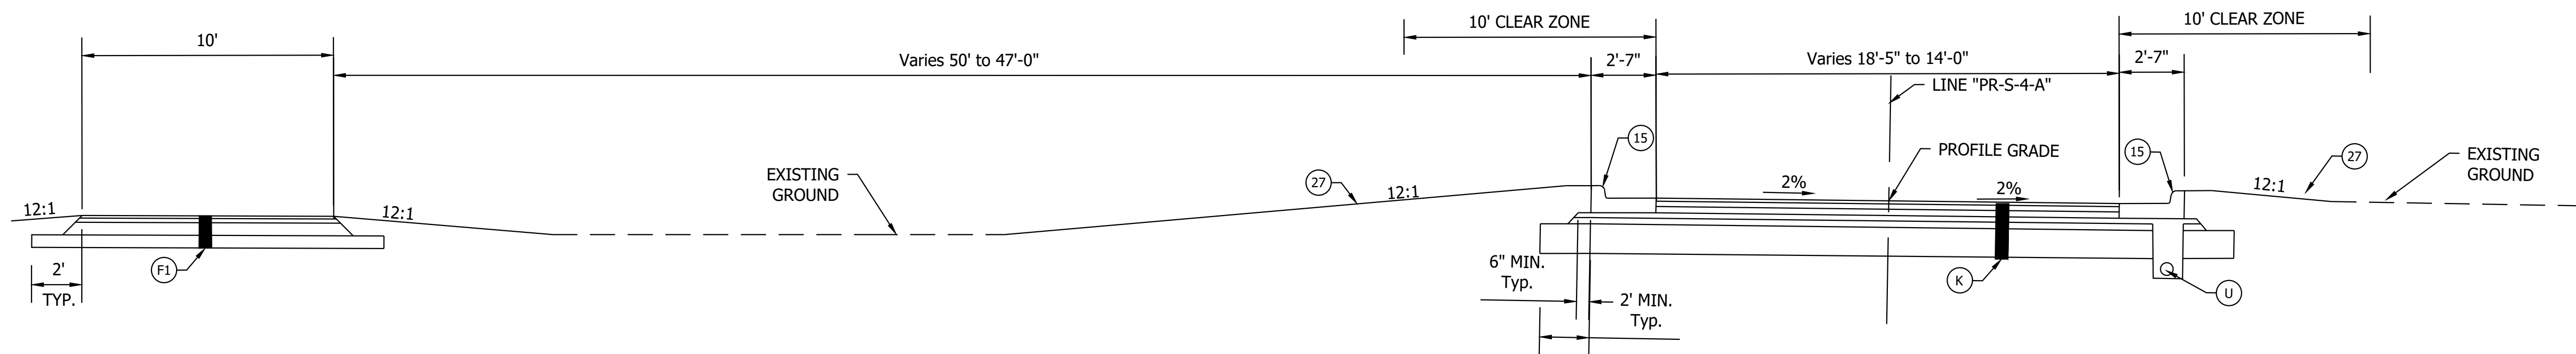

TYPICAL SECTION - CITY PARK LOOP
STA. 0+94.00 LINE "PR-S-4-A" TO STA. 1+39.08 LINE "PR-S-4-A"

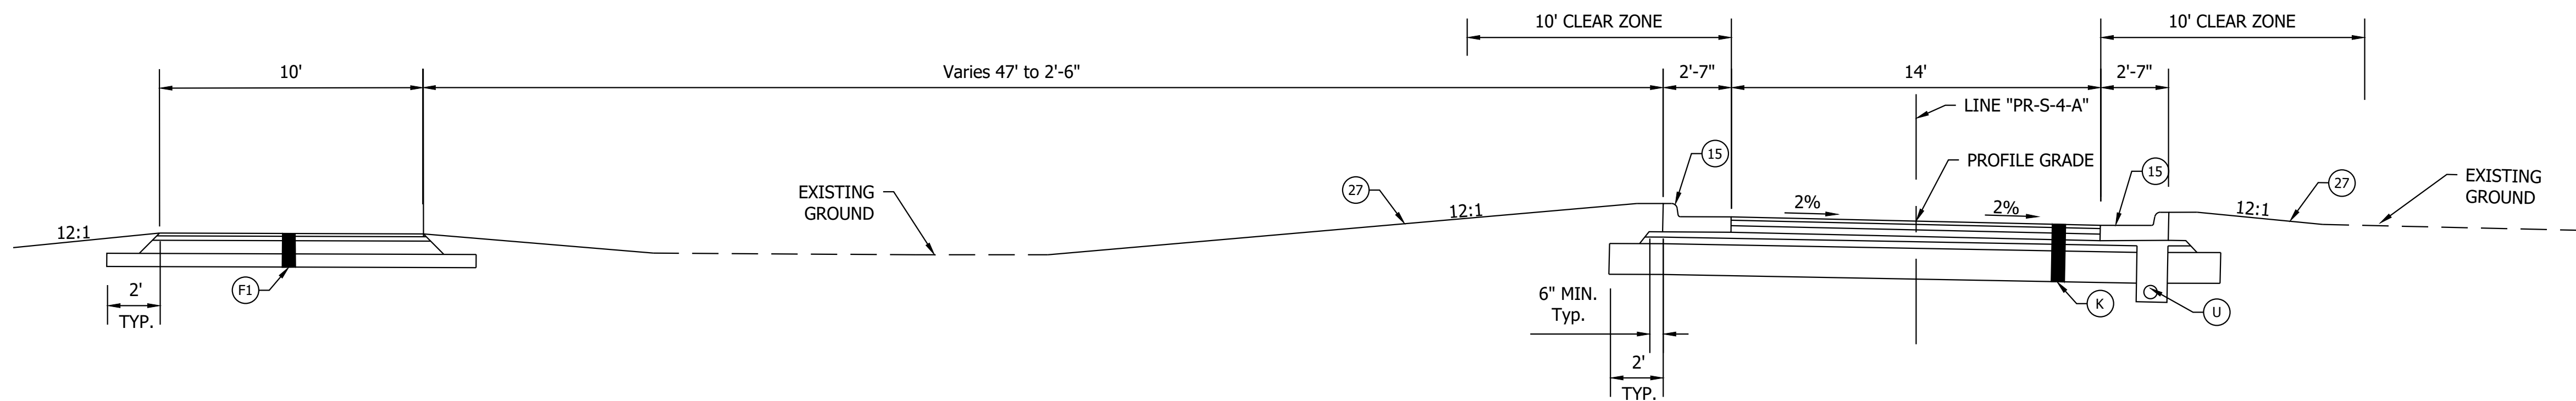

TYPICAL SECTION - CITY PARK LOOP
STA. 1+39.08 LINE "PR-S-4-A" TO STA. 3+30.00 LINE "PR-S-4-A"

- | | | | |
|---|---|--|-----------------------------------|
| (K) 165 LB/SYS QC/QA-HMA, 3, 70, Surface, 9.5 mm, on
275 LB/SYS QC/QA-HMA, 3, 70, Intermediate, 19.0 mm, on
330 LB/SYS QC/QA-HMA, 3, 64, Base, 19.0 mm, on
250 LB/SYS QC/QA-HMA, 4, 76, Intermediate, OG, 19.0 mm, on
330 LB/SYS QC/QA HMA, 3, 64, Base, 19.00 mm on
Subgrade Treatment, Type 1B | (F1) HMA for Sidewalk
140 LB/SYS HMA Surface, Type B, on
220 LB/SYS HMA Intermediate, Type B, on
6 IN. Compacted Aggregate, No. 53, Base, on
Subgrade Treatment, Type III | (A) PCCP, 9 IN. on
9 IN. Compacted Aggregate, No. 53, Base, on
Subgrade Treatment 1B | (27) Mulched Seeding R |
| (U) Pipe, Type 4, Circular, 6 IN. | (13) Curb, Concrete | (15) Curb and Gutter, Concrete | (16) Curb and Gutter, B, Concrete |


RECOMMENDED FOR APPROVAL	DESIGN ENGINEER	DATE
DESIGNED: KMA	DRAWN: KMA	
CHECKED: JNH	CHECKED: JNH	

INDIANA
DEPARTMENT OF TRANSPORTATION

TYPICAL SECTIONS

HORIZONTAL SCALE	BRIDGE FILE
1/4"=1'	N/A
VERTICAL SCALE	DESIGNATION
N/A	1702835
SURVEY BOOK	SHEET
ELECTRONIC	9 of 78
CONTRACT	PROJECT
R-41180	1702835

Date: Sep 14, 2020 9:03am User Name: SFisch
File: S:_2018\218-0026\Road\CAD\MOT\Detour Gordon & Airport.dwg

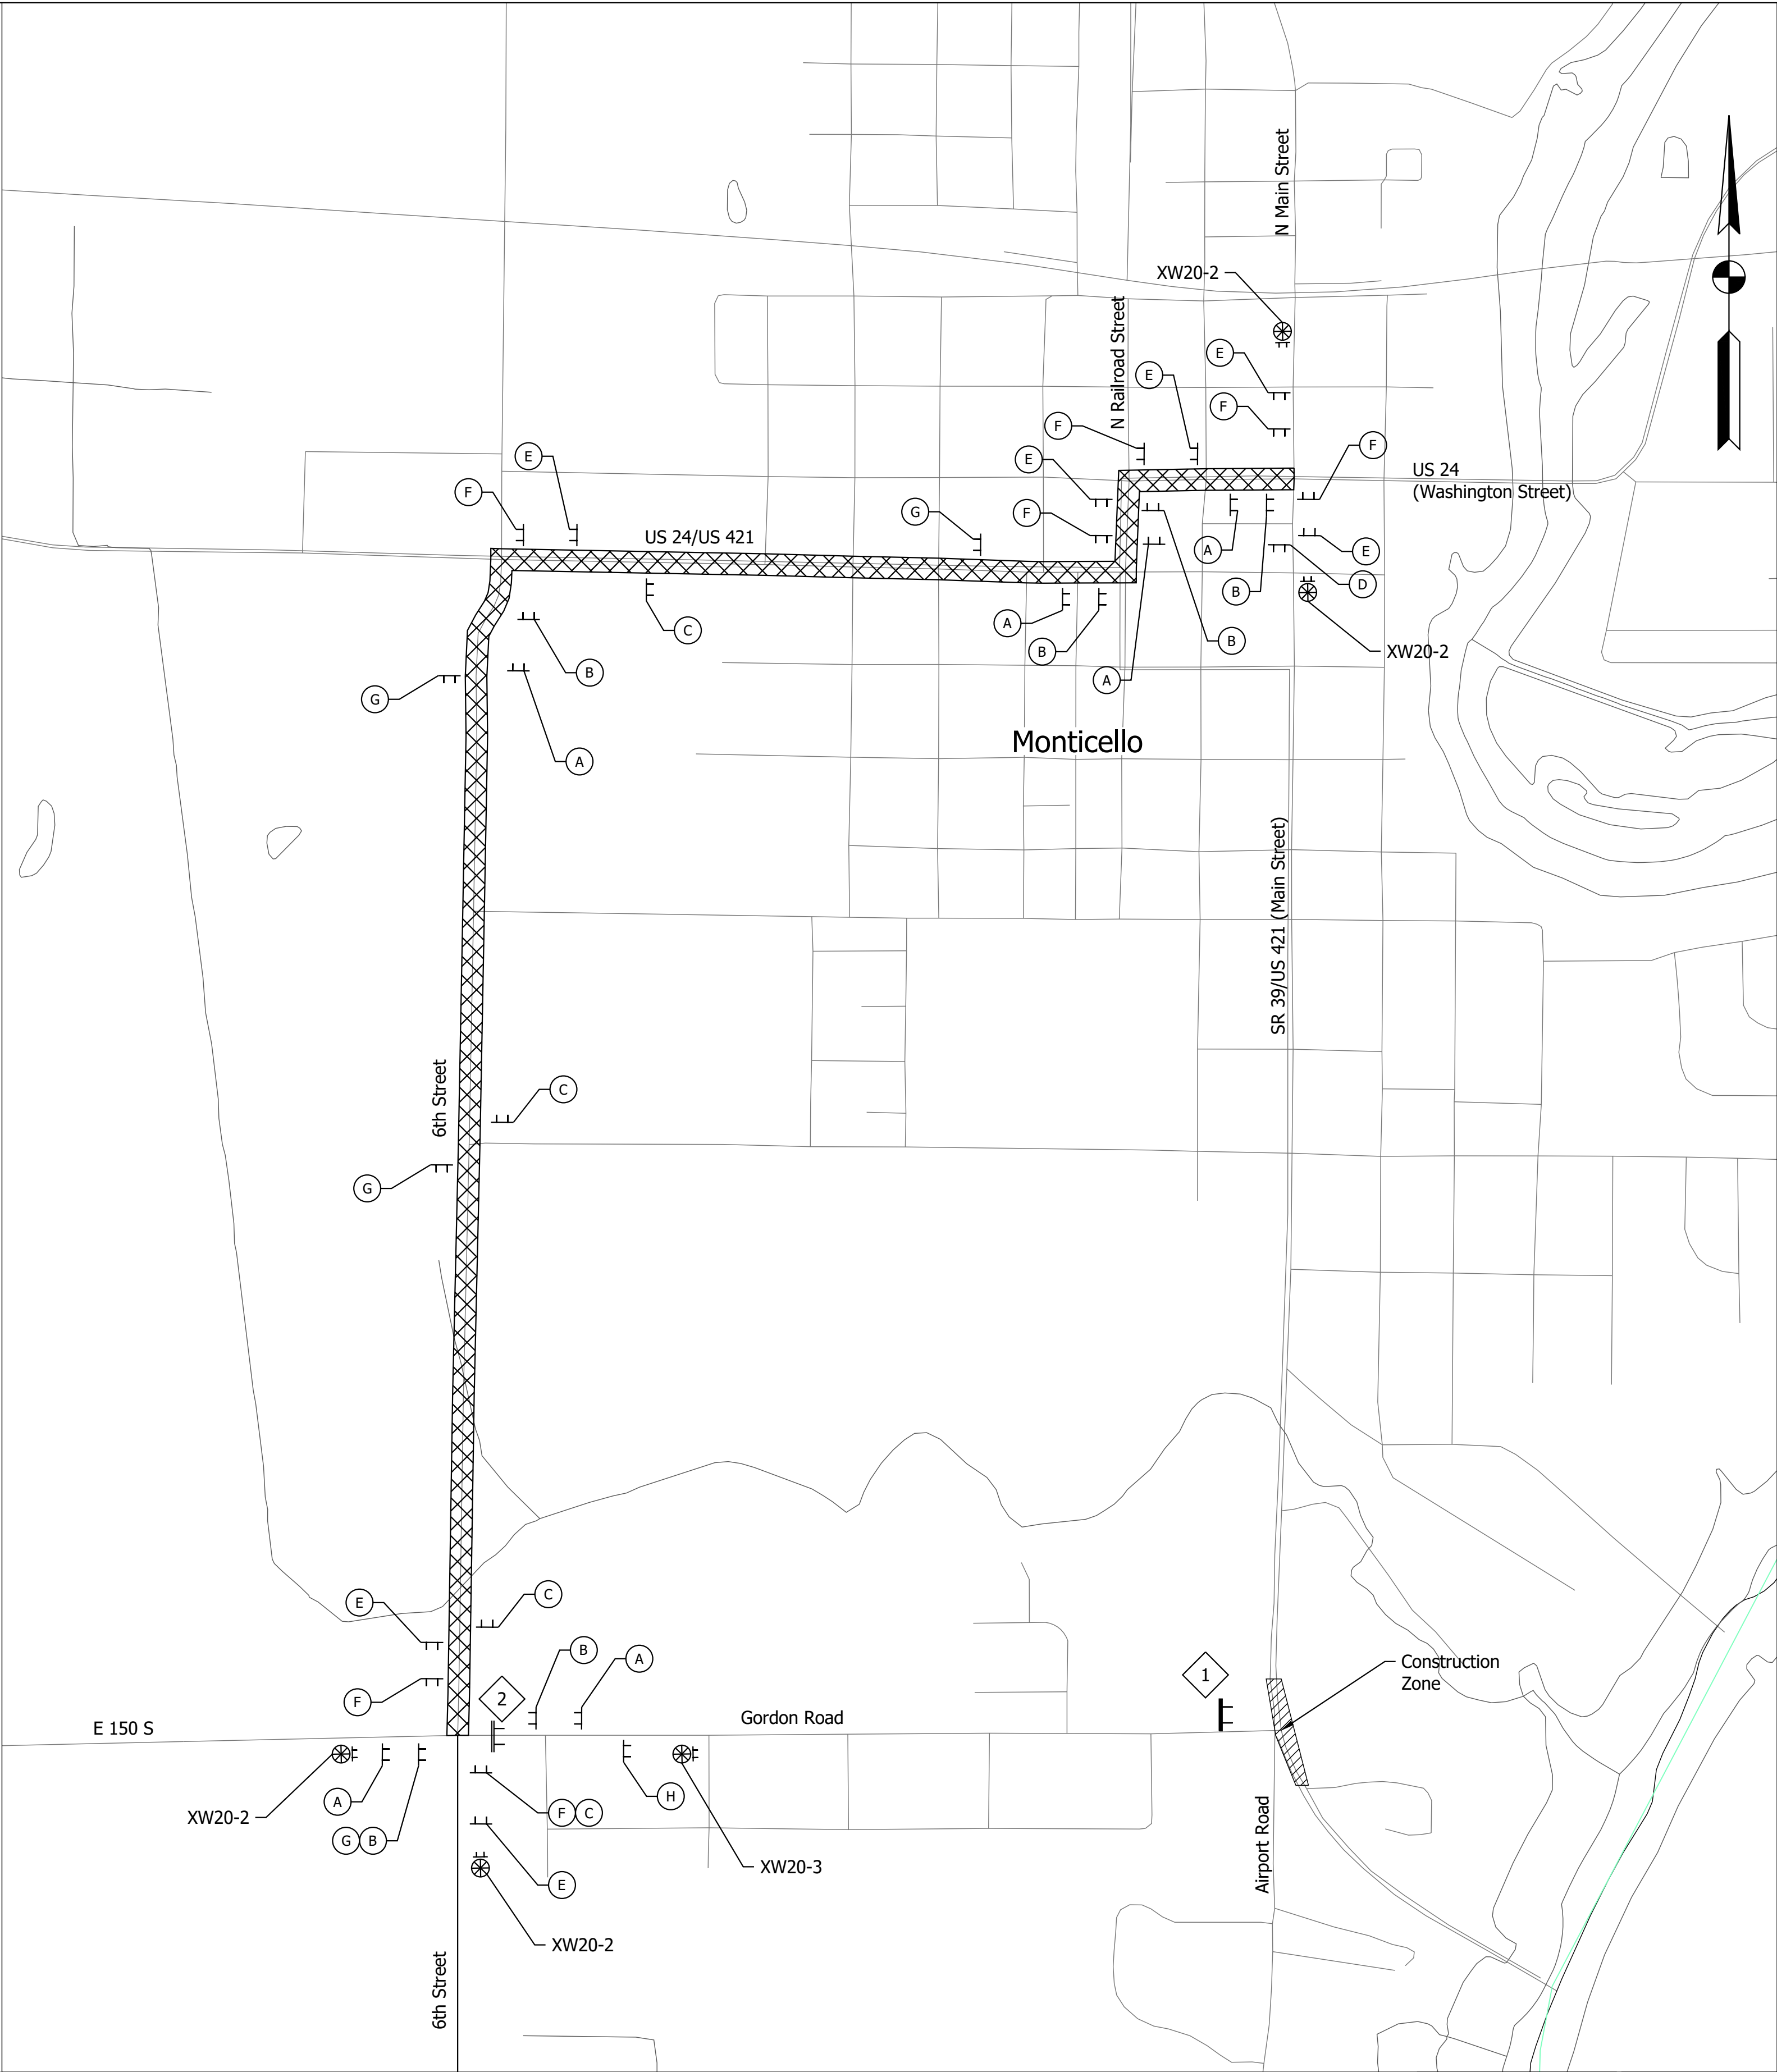


CONSTRUCTION SIGN SCHEDULE				
SIGN NO.	DESCRIPTION	SIZE (IN)	TYPE	EST. QTY.
XW20-2	"DETOUR AHEAD" SIGN	36 x 36	A	4
XW20-3	"ROAD CLOSED AHEAD" SIGN	36 x 36	A	1
			TOTAL TYPE "A" SIGNS	5

DETOUR ROUTE MARKER ASSEMBLIES: 36 EACH
ROAD CLOSURE SIGN ASSEMBLY: 2 EACH
TYPE III-A BARRICADES: 24 LFT.
TYPE III-B BARRICADES: 16 LFT.

- 1 Road Closure Sign Assembly with Type A Barricades (2 x 24') = 48 LFT., R11-2
- 2 Road Closure Sign Assembly with Type B Barricades (2 x 16') = 32 LFT., R11-4 and M4-10 (R) or (L)

LEGEND:


- TYPE B CONSTRUCTION WARNING LIGHTS
- CONSTRUCTION SIGN (WITH TYPE A CONSTRUCTION WARNING LIGHTS)
- CONSTRUCTION SIGN
- BARRICADE, TYPE III-A
- BARRICADE, TYPE III-B
- CONSTRUCTION ZONE
- DETOUR ROUTE

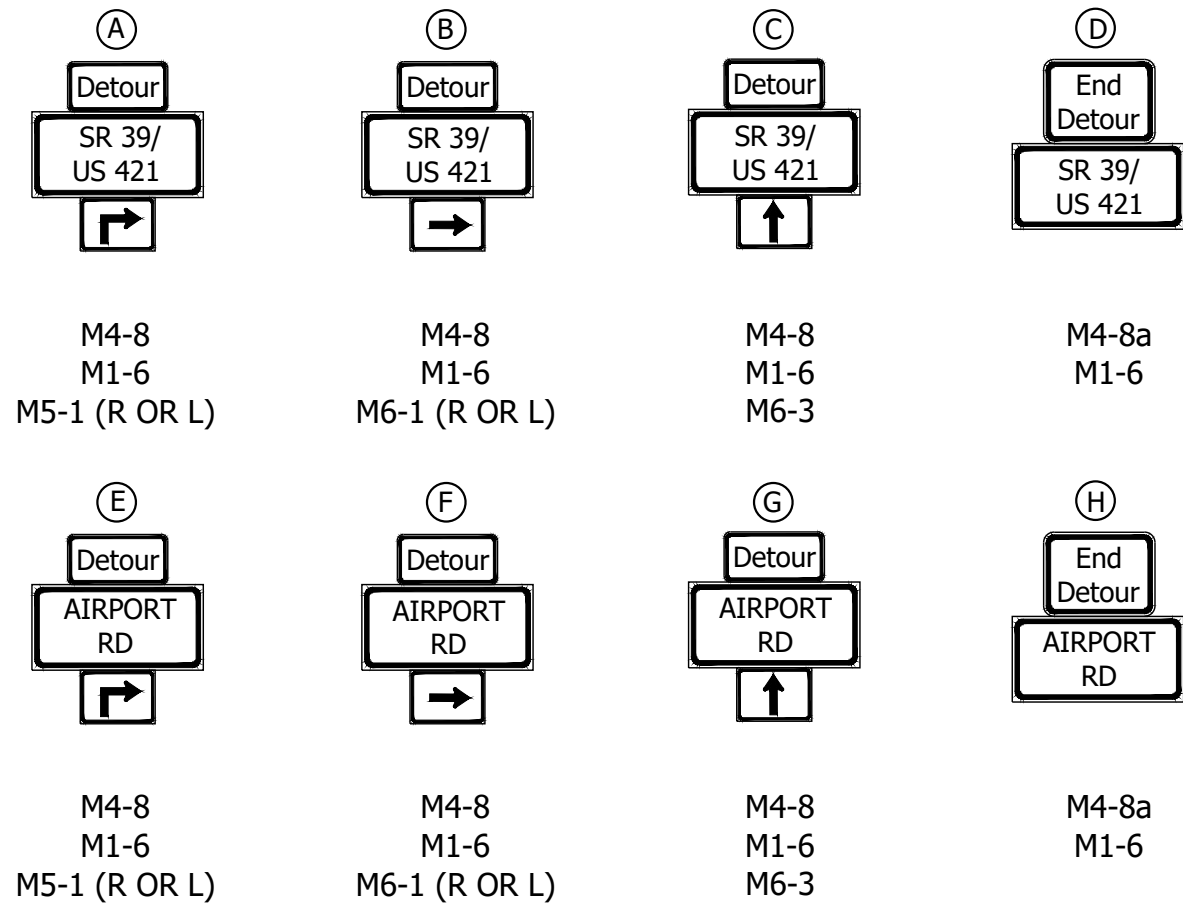


XW20-2



XW20-3

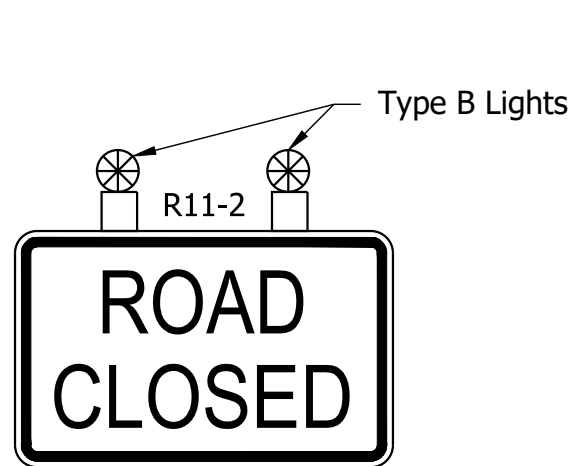

ROAD CLOSURE SIGN ASSEMBLY 1

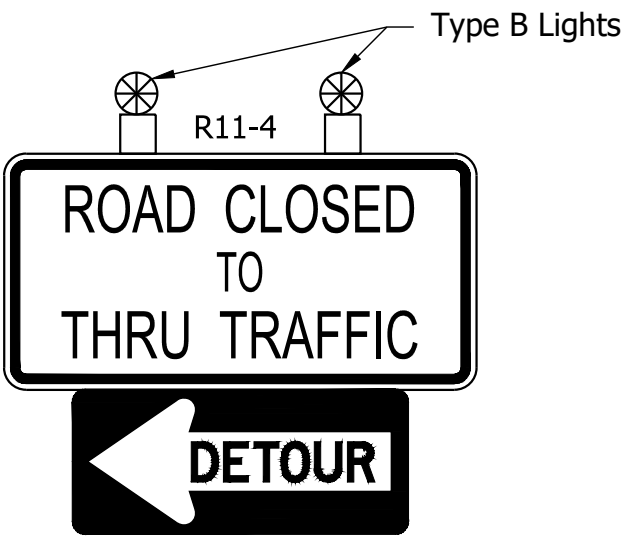

ROAD CLOSURE SIGN ASSEMBLY 2

NOTES

- ALL MAINTENANCE OF TRAFFIC DEVICES, SIGNS AND PAVEMENT MARKINGS SHALL CONFORM TO THE LATEST EDITION OF THE INDIANA MUTCD.
- SEE INDOT STD DWG 801-TCDT-01 FOR ADDITIONAL DETAILS.
- SEE INDOT STD DWG 801-TCLG-01 FOR GENERAL NOTES.
- ACCESS SHALL BE MAINTAINED FOR RESIDENTS AT ALL TIMES.

RECOMMENDED FOR APPROVAL	DESIGN ENGINEER	DATE
DESIGNED: SMF	DRAWN: SMF	
CHECKED: JNH	CHECKED: JNH	

INDIANA
DEPARTMENT OF TRANSPORTATION

MAINTENANCE OF TRAFFIC
DETOUR ROUTE SR 39 & AIRPORT RD



HORIZONTAL SCALE	BRIDGE FILE
1"=500'	N/A
VERTICAL SCALE	DESIGNATION
N/A	1702835
SURVEY BOOK	SHEETS
	10 of 78
CONTRACT	PROJECT
R-41180	1702835




- 1 ROAD CONSTRUCTION (AHEAD)/(1500 FEET) - (XW20-1)
- 3 END CONSTRUCTION - (XG20-2)
- 4 SIGNAL AHEAD - (XW3-3)
- 5 ONE LAND ROAD AHEAD - (XW20-4)
- 6 STOP HERE ON RED - (XR10-6)
- 7 TURN AND CURVE SIGNS - (XW1-4)
- CONSTRUCTION SIGN

1. All materials, procedures, signs, markings, flashers and miscellaneous items shall conform to the requirements of the current INDOT Standard Specifications and the Indiana Manual on Uniform Traffic Control Devices.
2. Each sign or barricade will be paid for only once regardless of how many times it is moved.
3. Contractor shall conduct meetings with state police, fire department, ambulance service and local schools to coordinate roadway work.



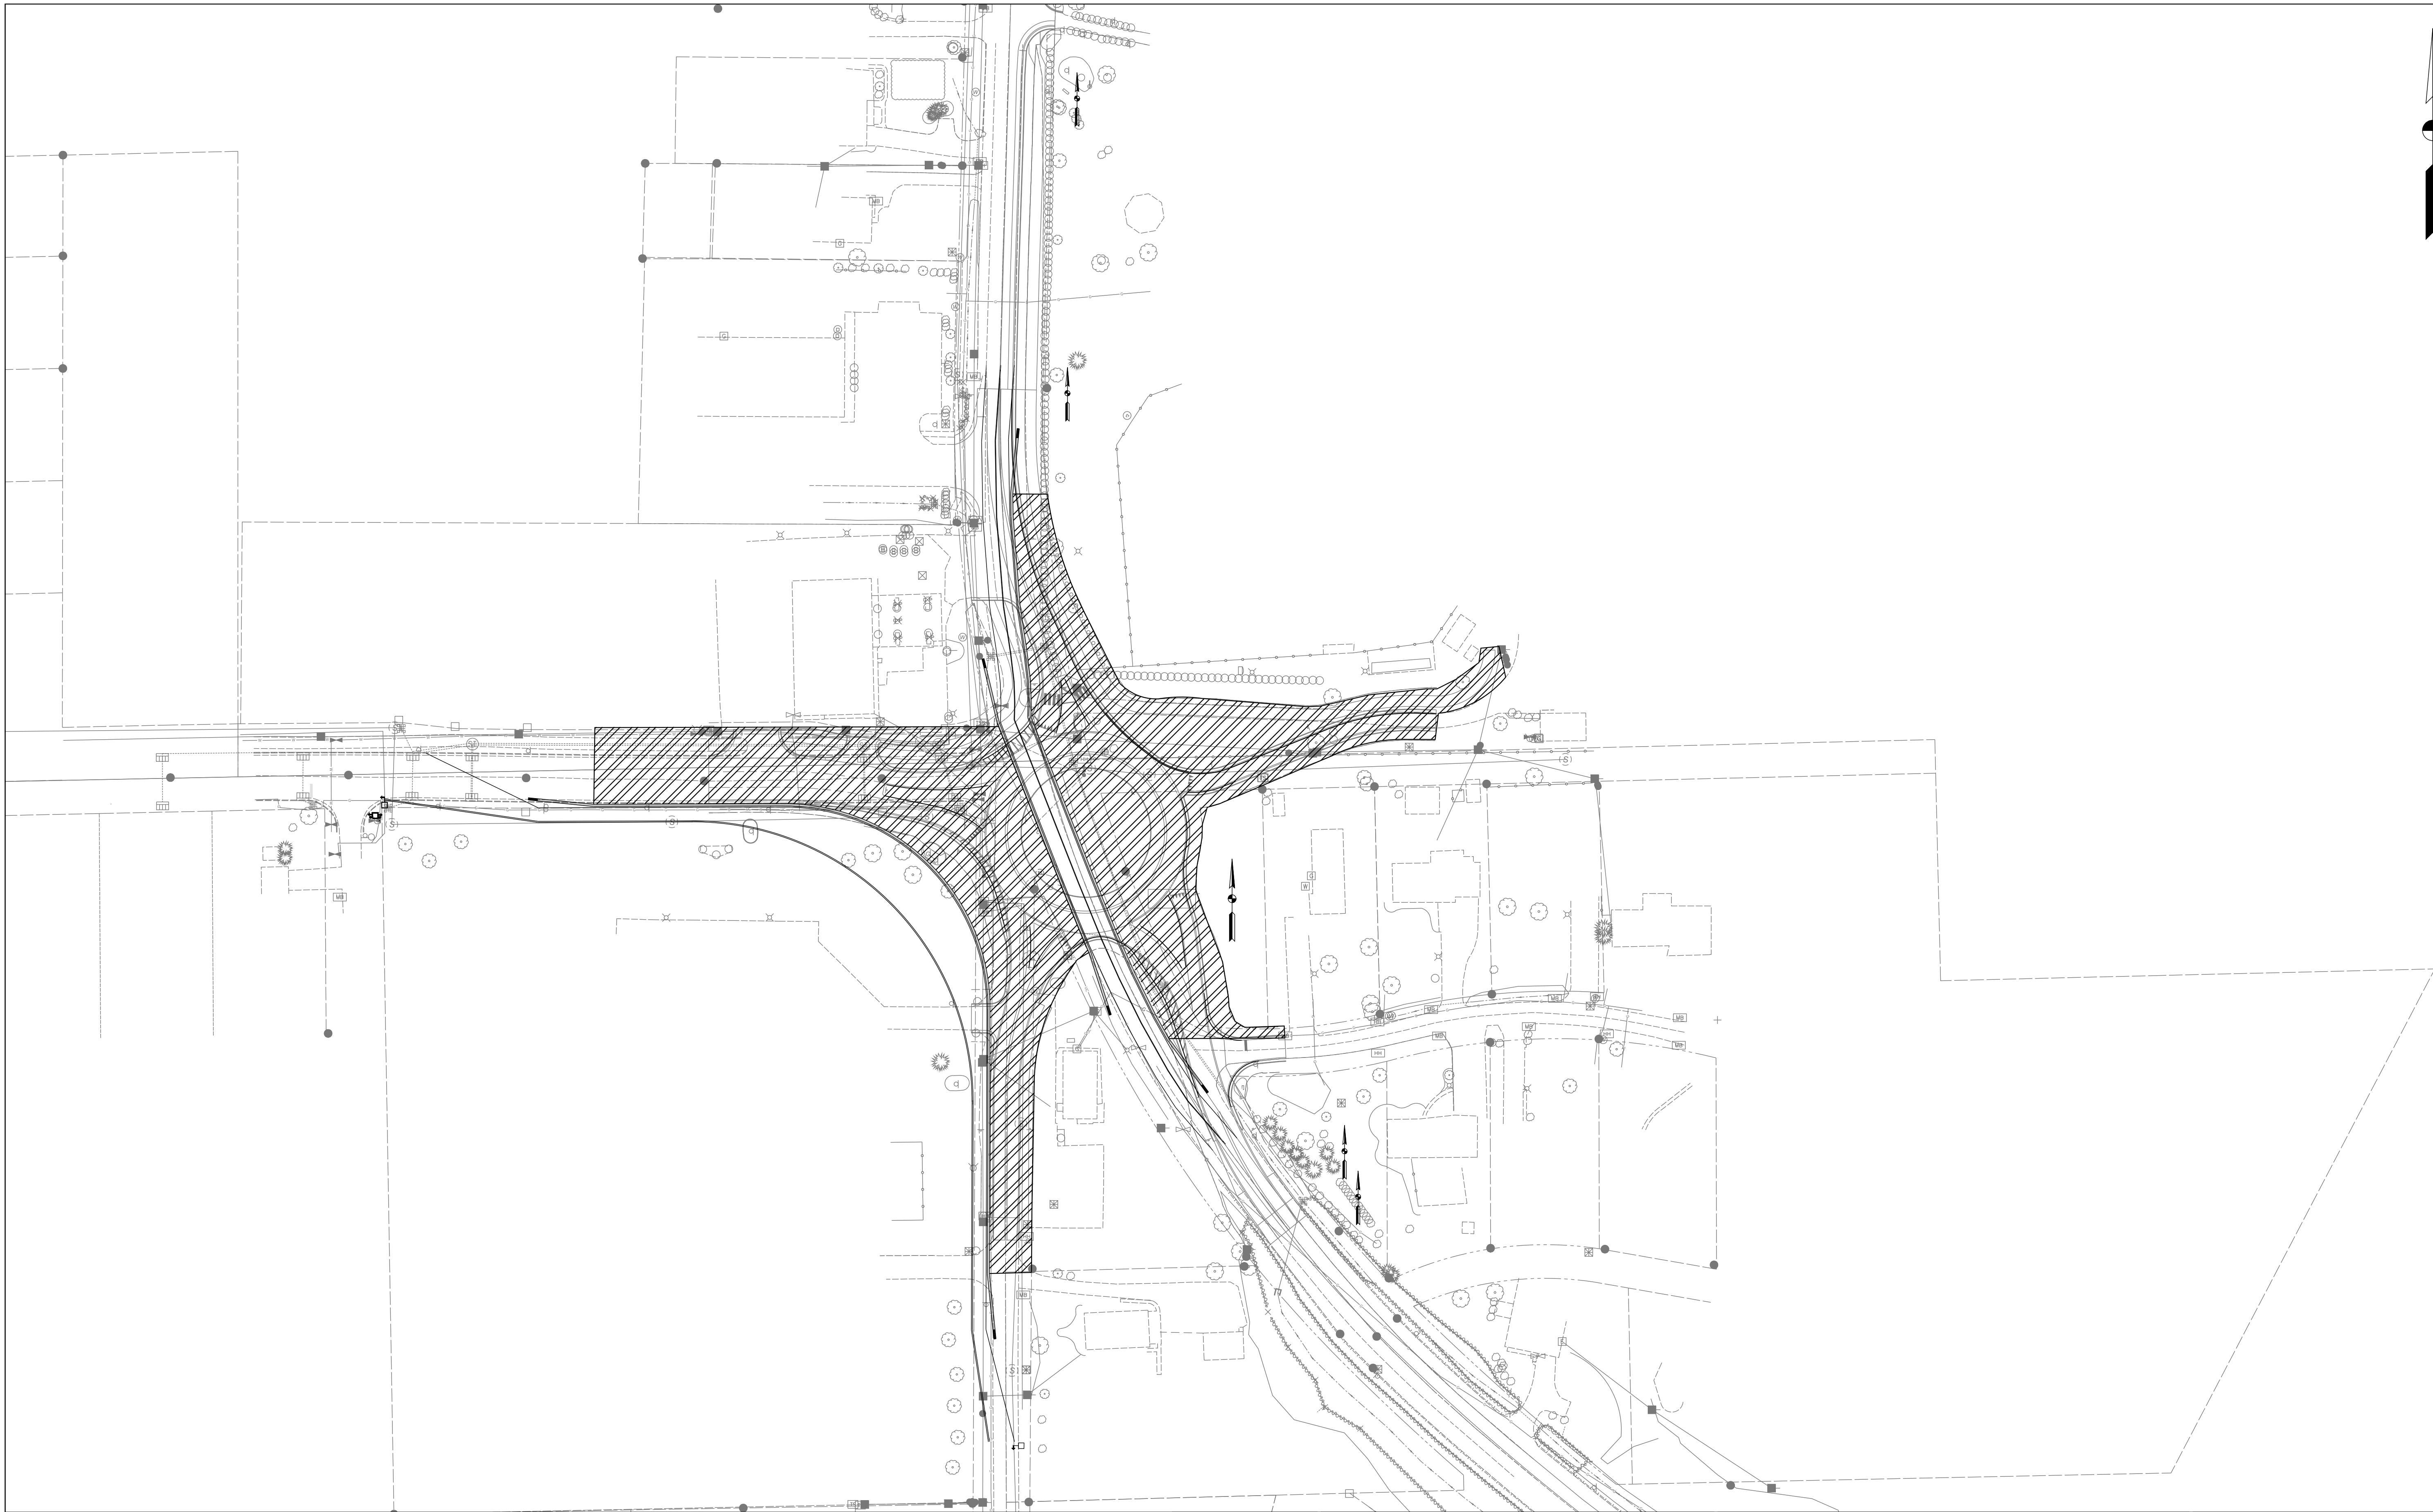 

  Phase 1 Construction Area



RECOMMENDED FOR APPROVAL _____
DESIGN ENGINEER DATE

DESIGNED: SEB DRAWN: KMA
CHECKED: JNH CHECKED: JNH

INDIANA
DEPARTMENT OF TRANSPORTATION

MAINTENANCE OF TRAFFIC - PHASE 1

HORIZONTAL SCALE	BRIDGE FILE	
1"=70'	N/A	
VERTICAL SCALE	DESIGNATION	
N/A	1702835	
SURVEY BOOK	SHEETS	
ELECTRONIC	12	of 78
CONTRACT	PROJECT	
R-41180	1702835	

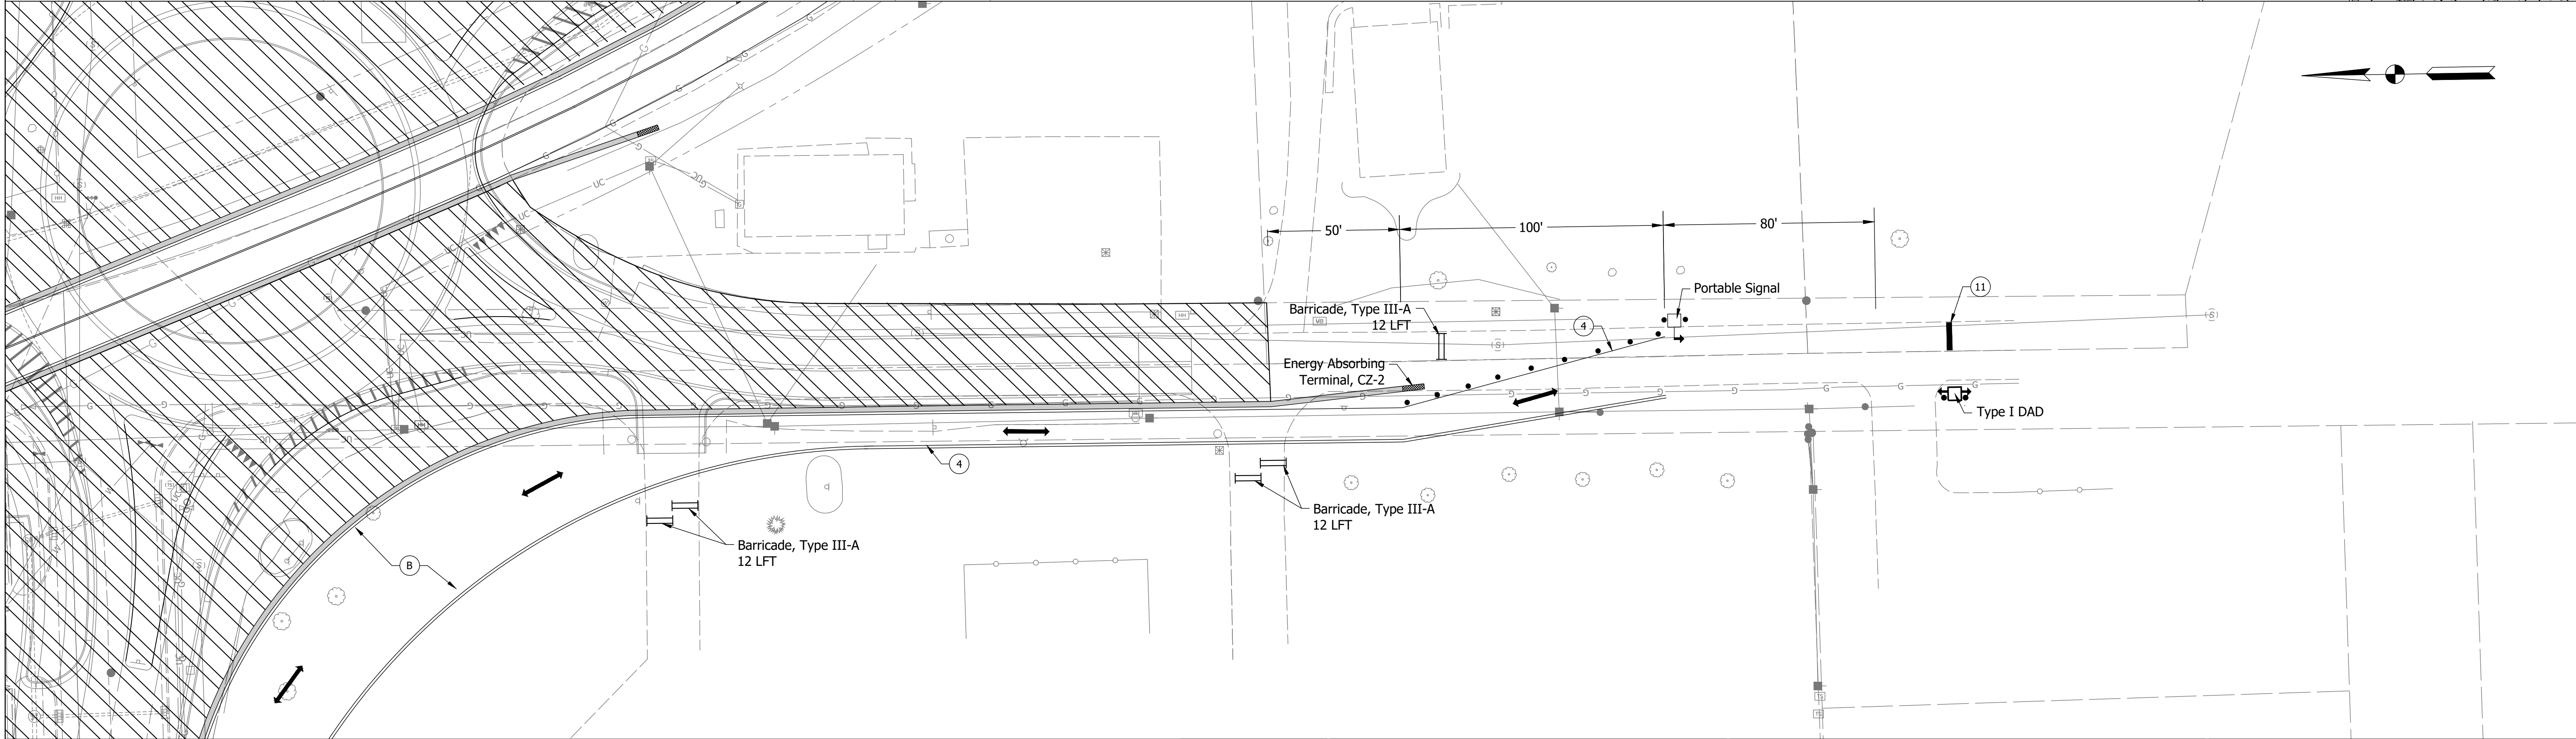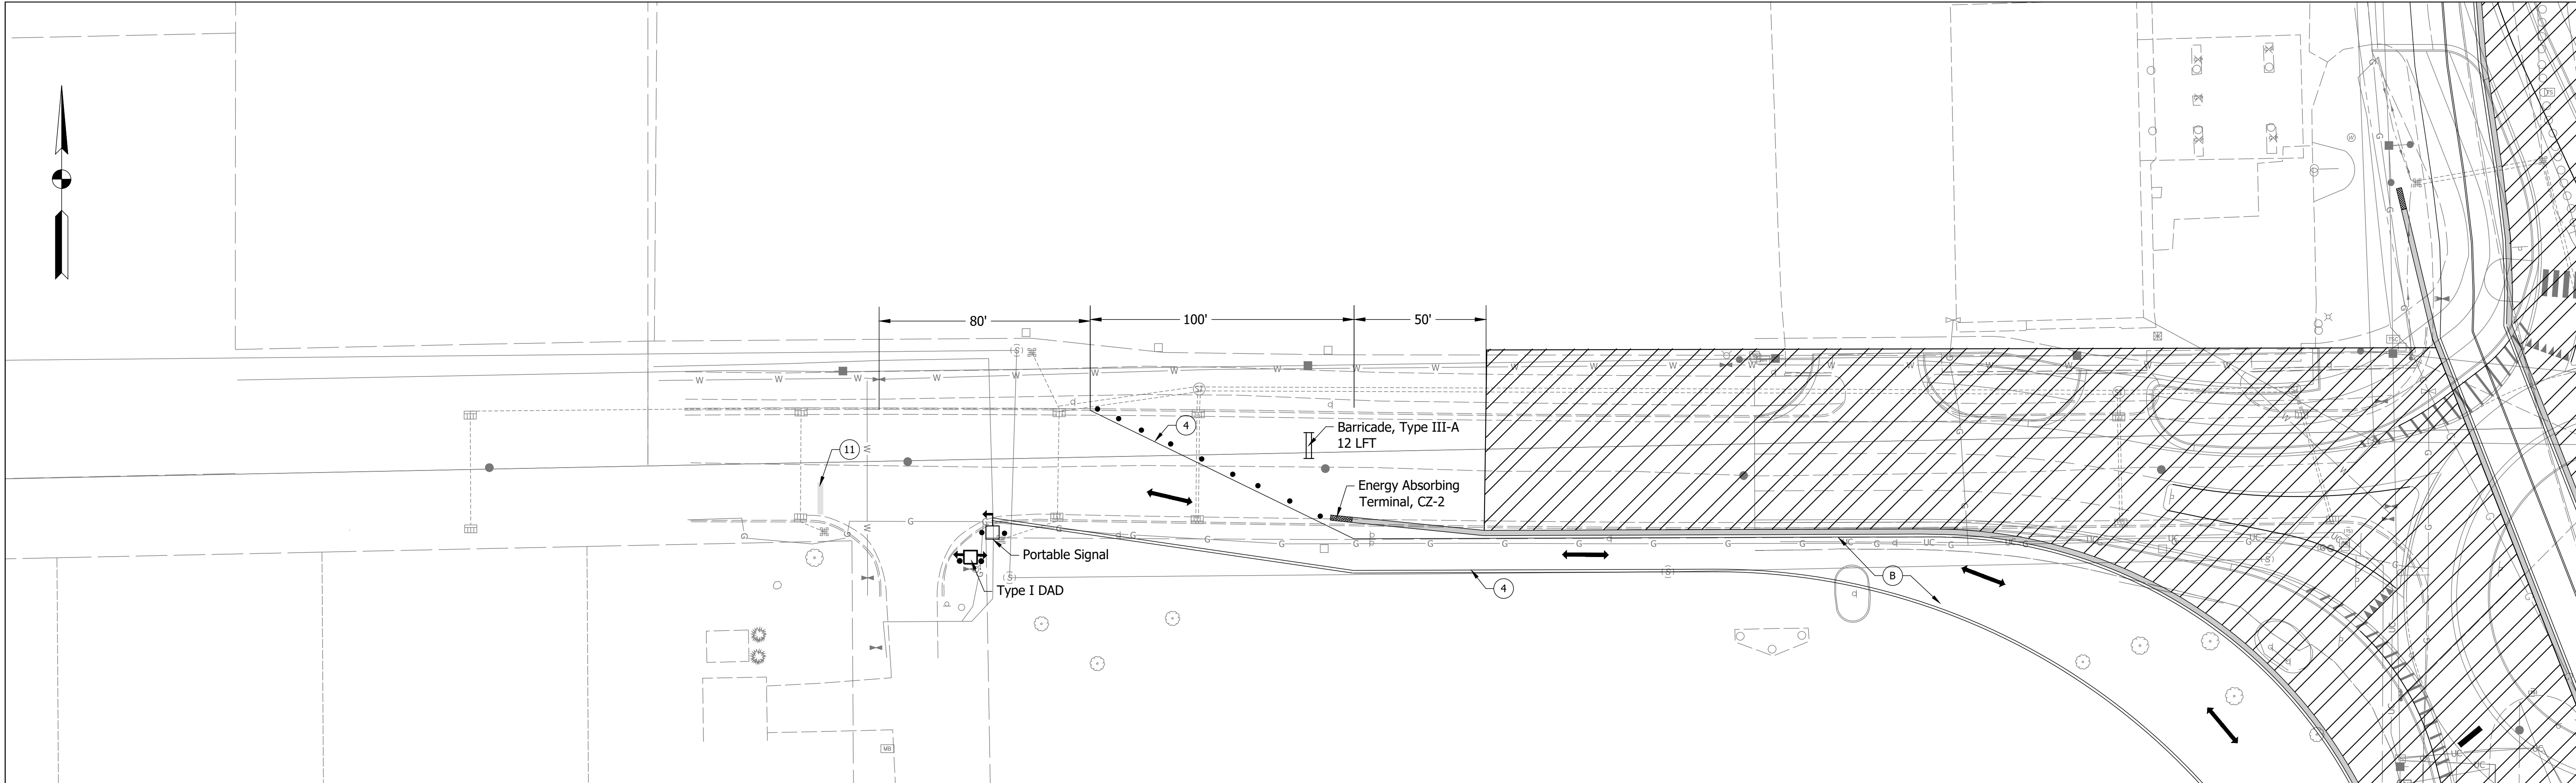

Date: Sep 14, 2020 9:04pm User Name: SFlash
File: S:_2018\18-0026\Road\CAD\DOT\DOT.dwg



- | | | | |
|--|---|--|--|
| | Phase 1 Construction Area | | Temporary Thermoplastic, Line, Yellow, 4 IN. |
| | Barricade, Type III-A | | Temporary Thermoplastic, Stop Bar, White, 24 IN. |
| | Channelizing Device, Drum | | HMA for Temporary Pavement |
| | Temporary Thermoplastic, Line, White, 4 IN. | | Temporary Concrete Barrier |

RECOMMENDED FOR APPROVAL	DESIGN ENGINEER	DATE
DESIGNED: SEB	DRAWN: KMA	
CHECKED: JNH	CHECKED: JNH	

INDIANA
DEPARTMENT OF TRANSPORTATION

MAINTENANCE OF TRAFFIC - PHASE 1
AIRPORT RD

HORIZONTAL SCALE	BRIDGE FILE	
1"=30'	N/A	
VERTICAL SCALE	DESIGNATION	
N/A	1702835	
SURVEY BOOK	SHEETS	
ELECTRONIC	13	of 78
CONTRACT	PROJECT	
R-41180	1702835	

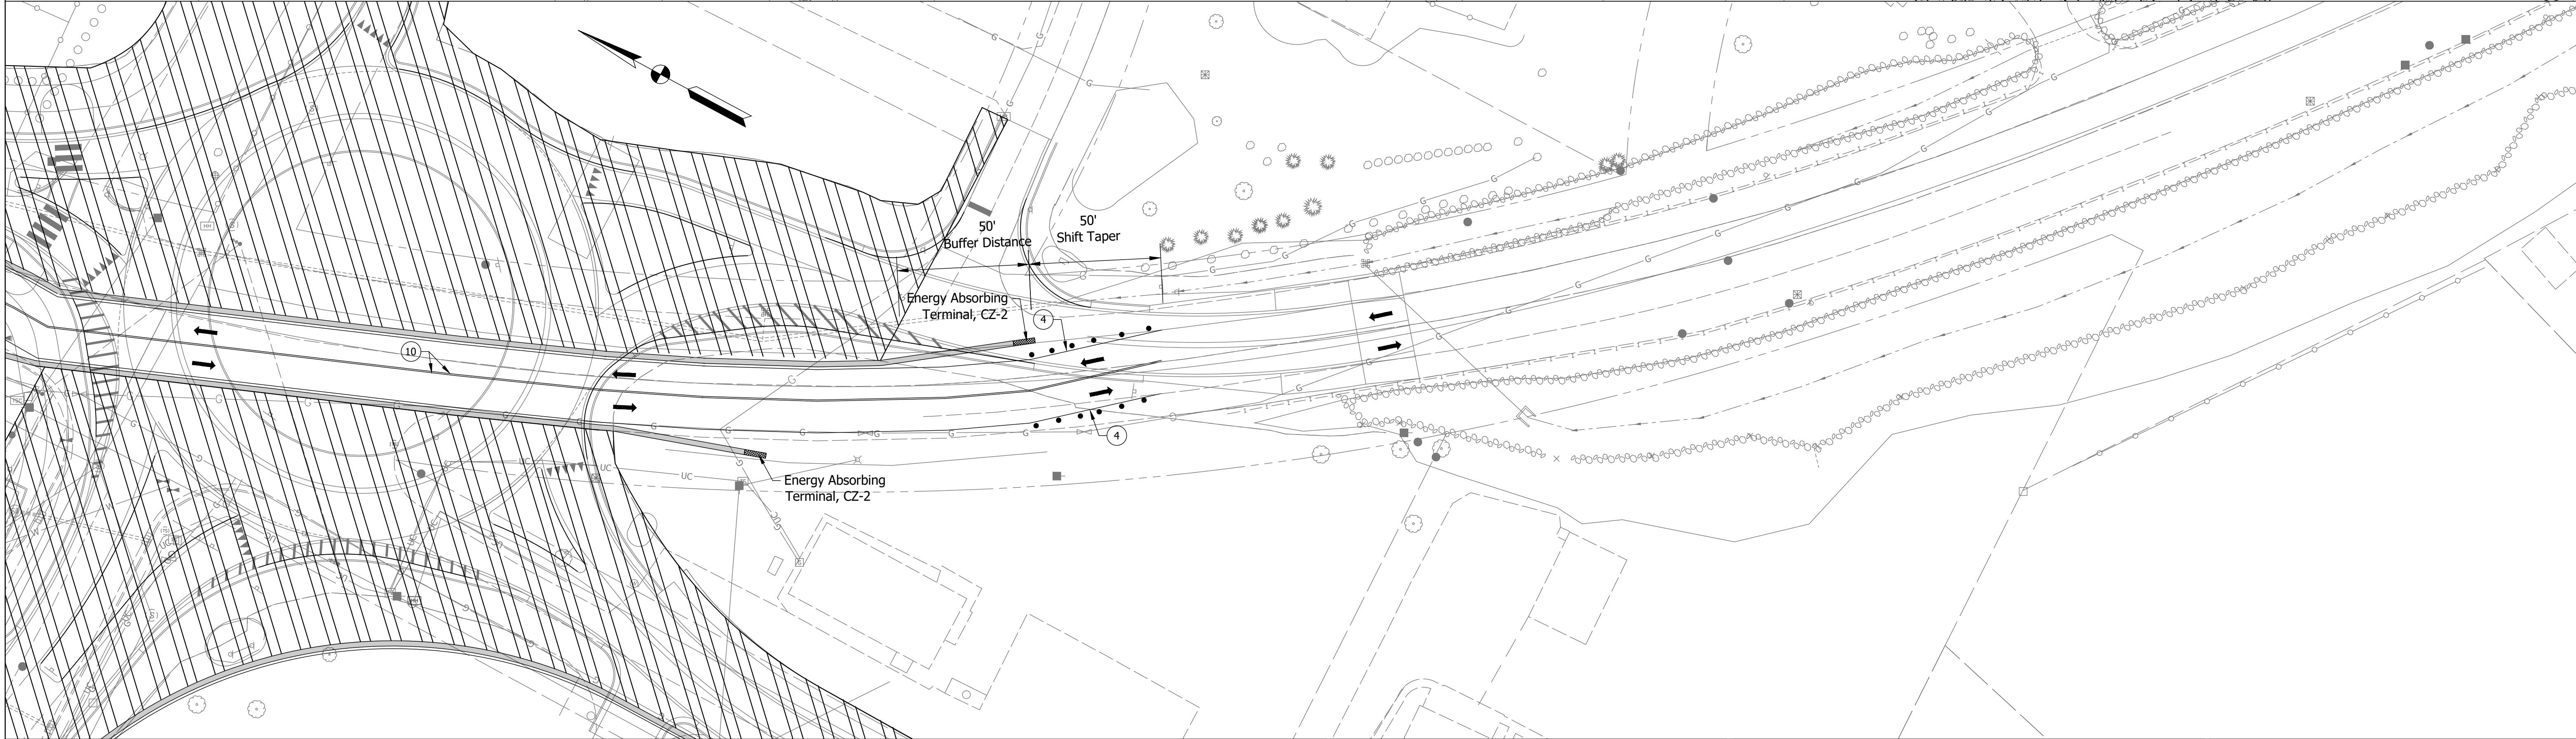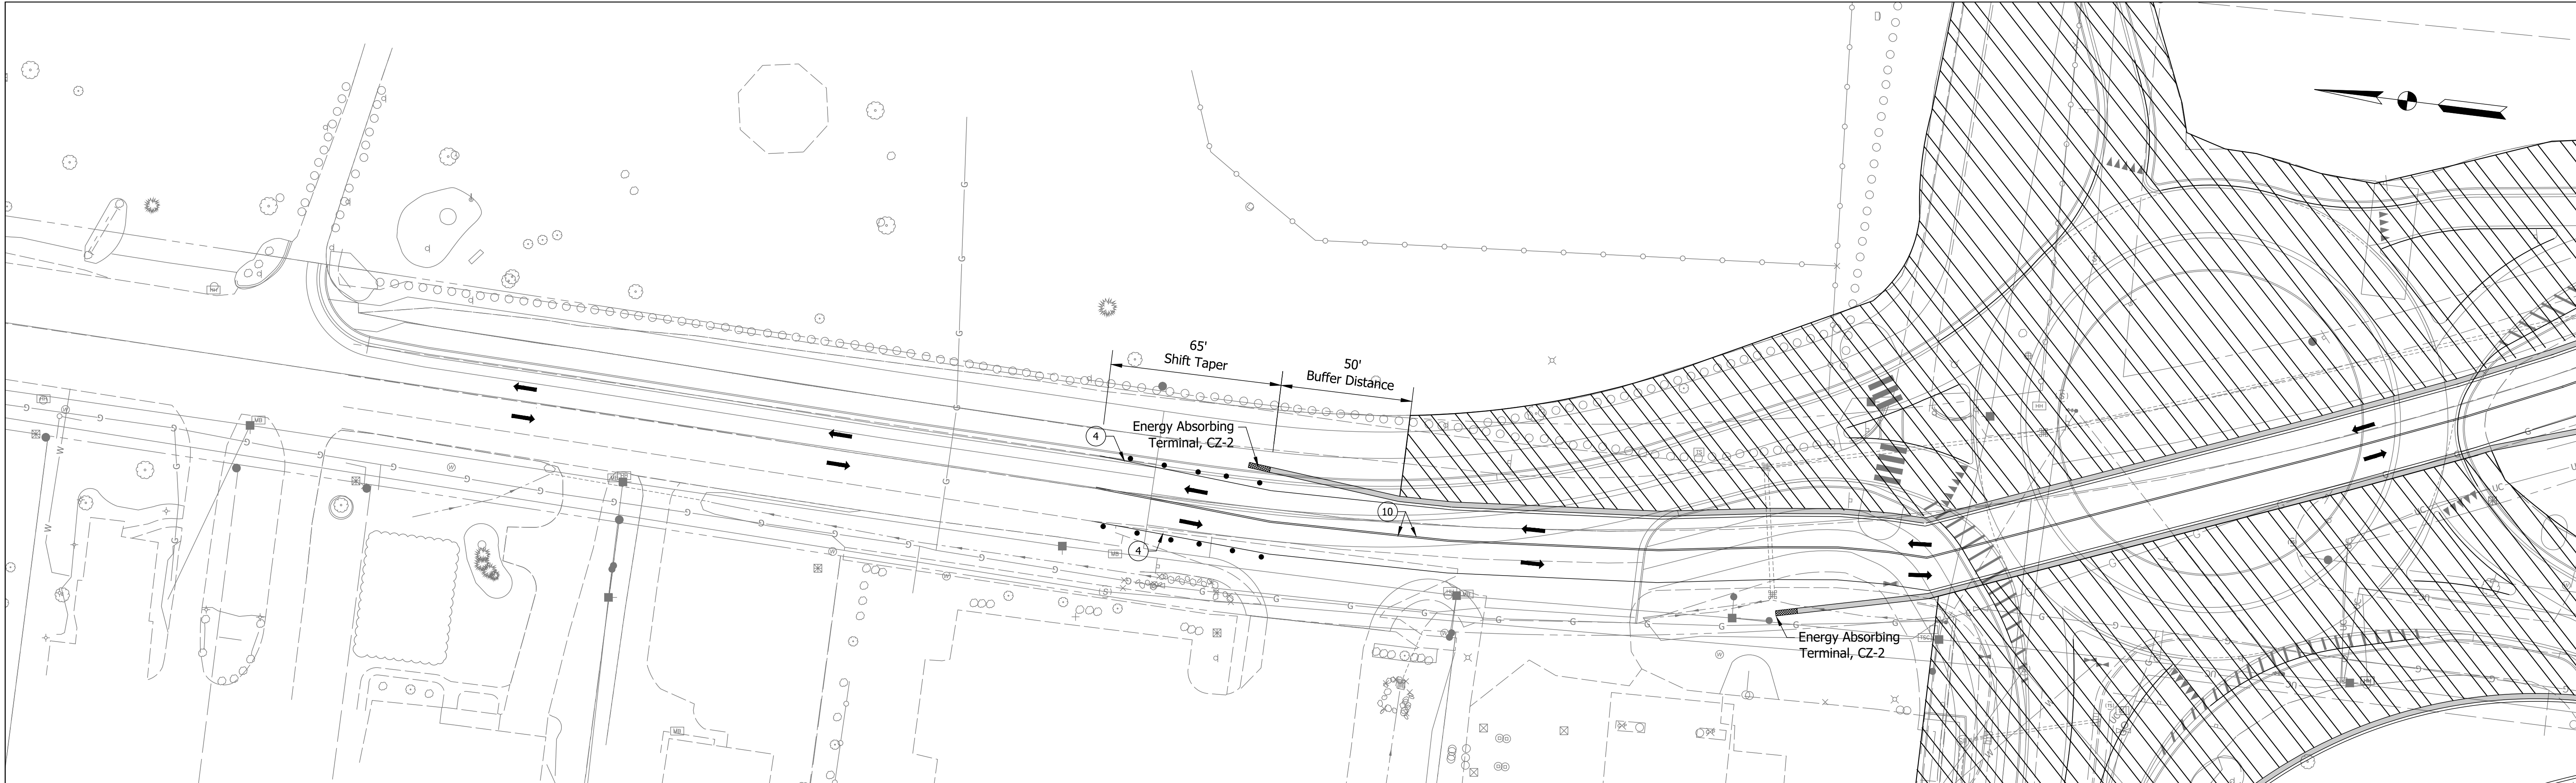

Date: Sep 14, 2020 9:04pm User Name: Sfrsch
File: S:_2018\18-0026\Road\CAD\DOT\DOT.dwg



- | | | | |
|--|---|--|--|
| | Phase 1 Construction Area | | Temporary Thermoplastic, Line, Yellow, 4 IN. |
| | Barricade, Type III-A | | Temporary Thermoplastic, Stop Bar, White, 24 IN. |
| | Channelizing Device, Drum | | HMA for Temporary Pavement |
| | Temporary Thermoplastic, Line, White, 4 IN. | | Temporary Concrete Barrier |


RECOMMENDED FOR APPROVAL	DESIGN ENGINEER	DATE
DESIGNED: SEB	DRAWN: KMA	
CHECKED: JNH	CHECKED: JNH	

INDIANA
DEPARTMENT OF TRANSPORTATION

MAINTENANCE OF TRAFFIC - PHASE 1
SR 39

HORIZONTAL SCALE	BRIDGE FILE	
1"=30'	N/A	
VERTICAL SCALE	DESIGNATION	
N/A	1702835	
SURVEY BOOK	SHEETS	
ELECTRONIC	14	of 78
CONTRACT	PROJECT	
R-41180	1702835	

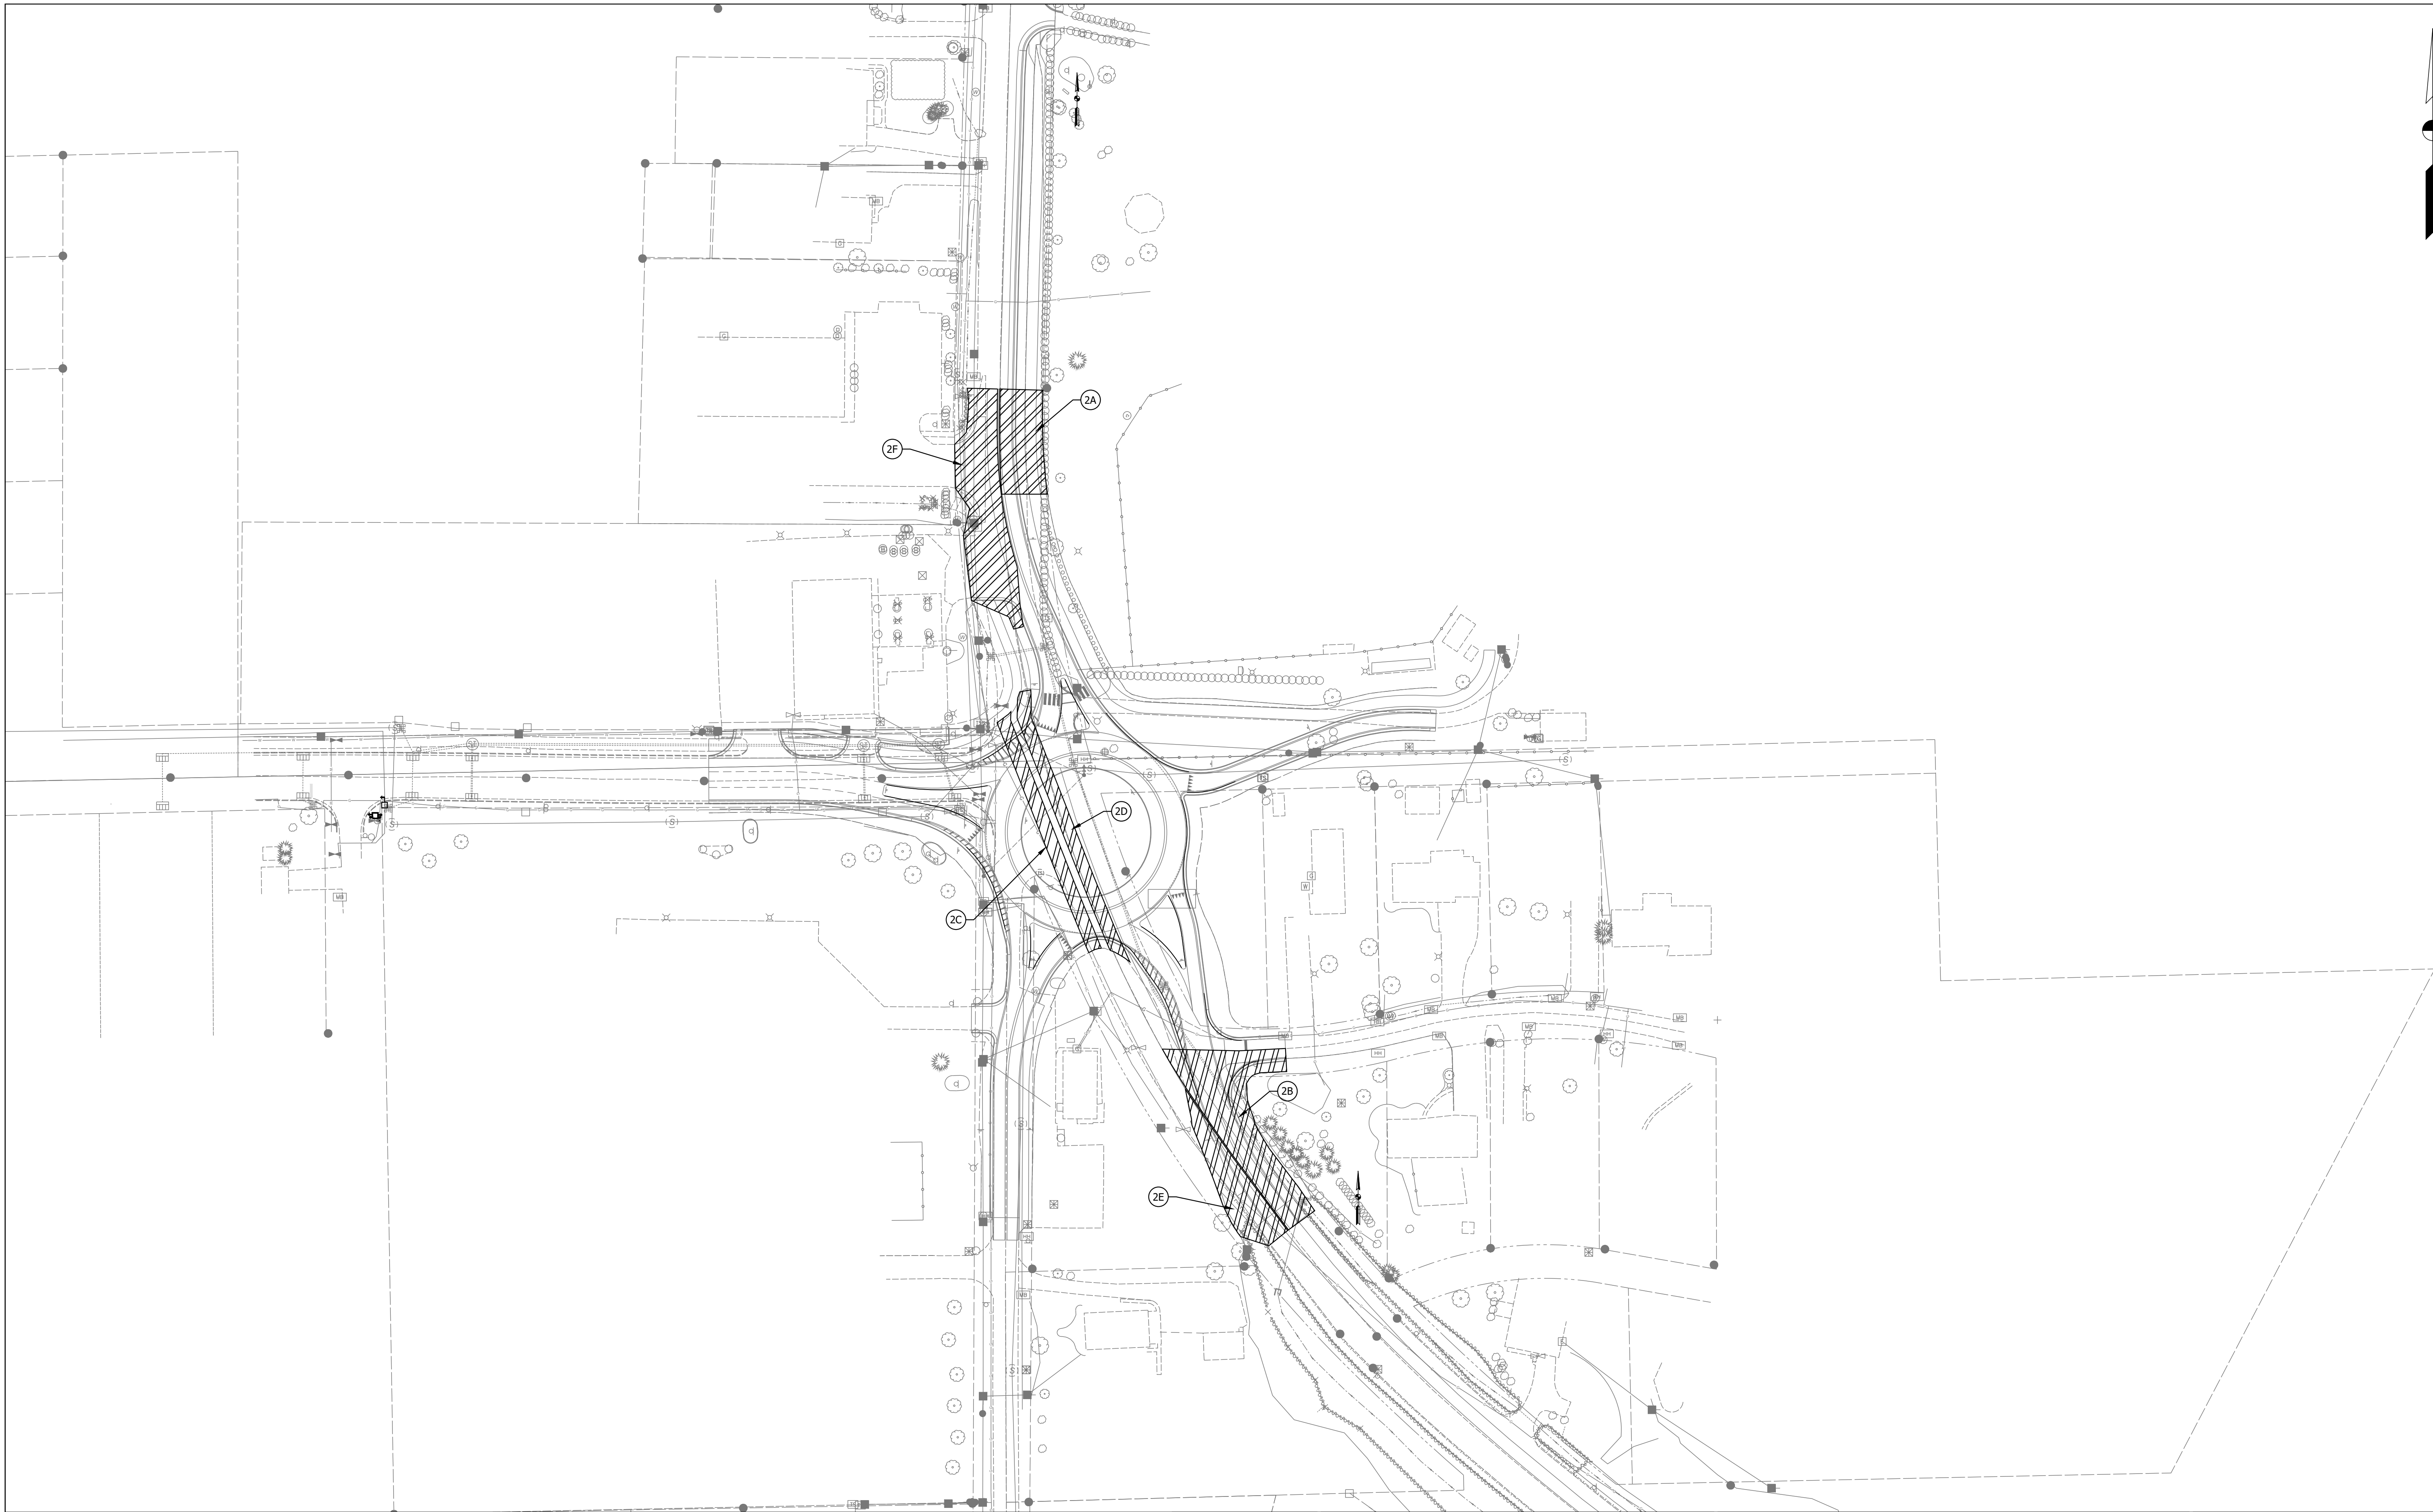 

  Phase 2 Construction Area

RECOMMENDED
FOR APPROVAL _____
DESIGN ENGINEER DATE


DESIGNED: SEB DRAWN: KMA
CHECKED: JNH CHECKED: JNH



INDIANA
DEPARTMENT OF TRANSPORTATION

MAINTENANCE OF TRAFFIC - PHASE 2

HORIZONTAL SCALE	BRIDGE FILE	
1"=70'	N/A	
VERTICAL SCALE	DESIGNATION	
N/A	1702835	
SURVEY BOOK	SHEETS	
ELECTRONIC	15	of 78
CONTRACT	PROJECT	
R-41180	1702835	

Date: Sep 14, 2020 9:04pm User Name: SFrach
File: S:_2018\218-0026\Road\CAD\DOT\MOT.dwg

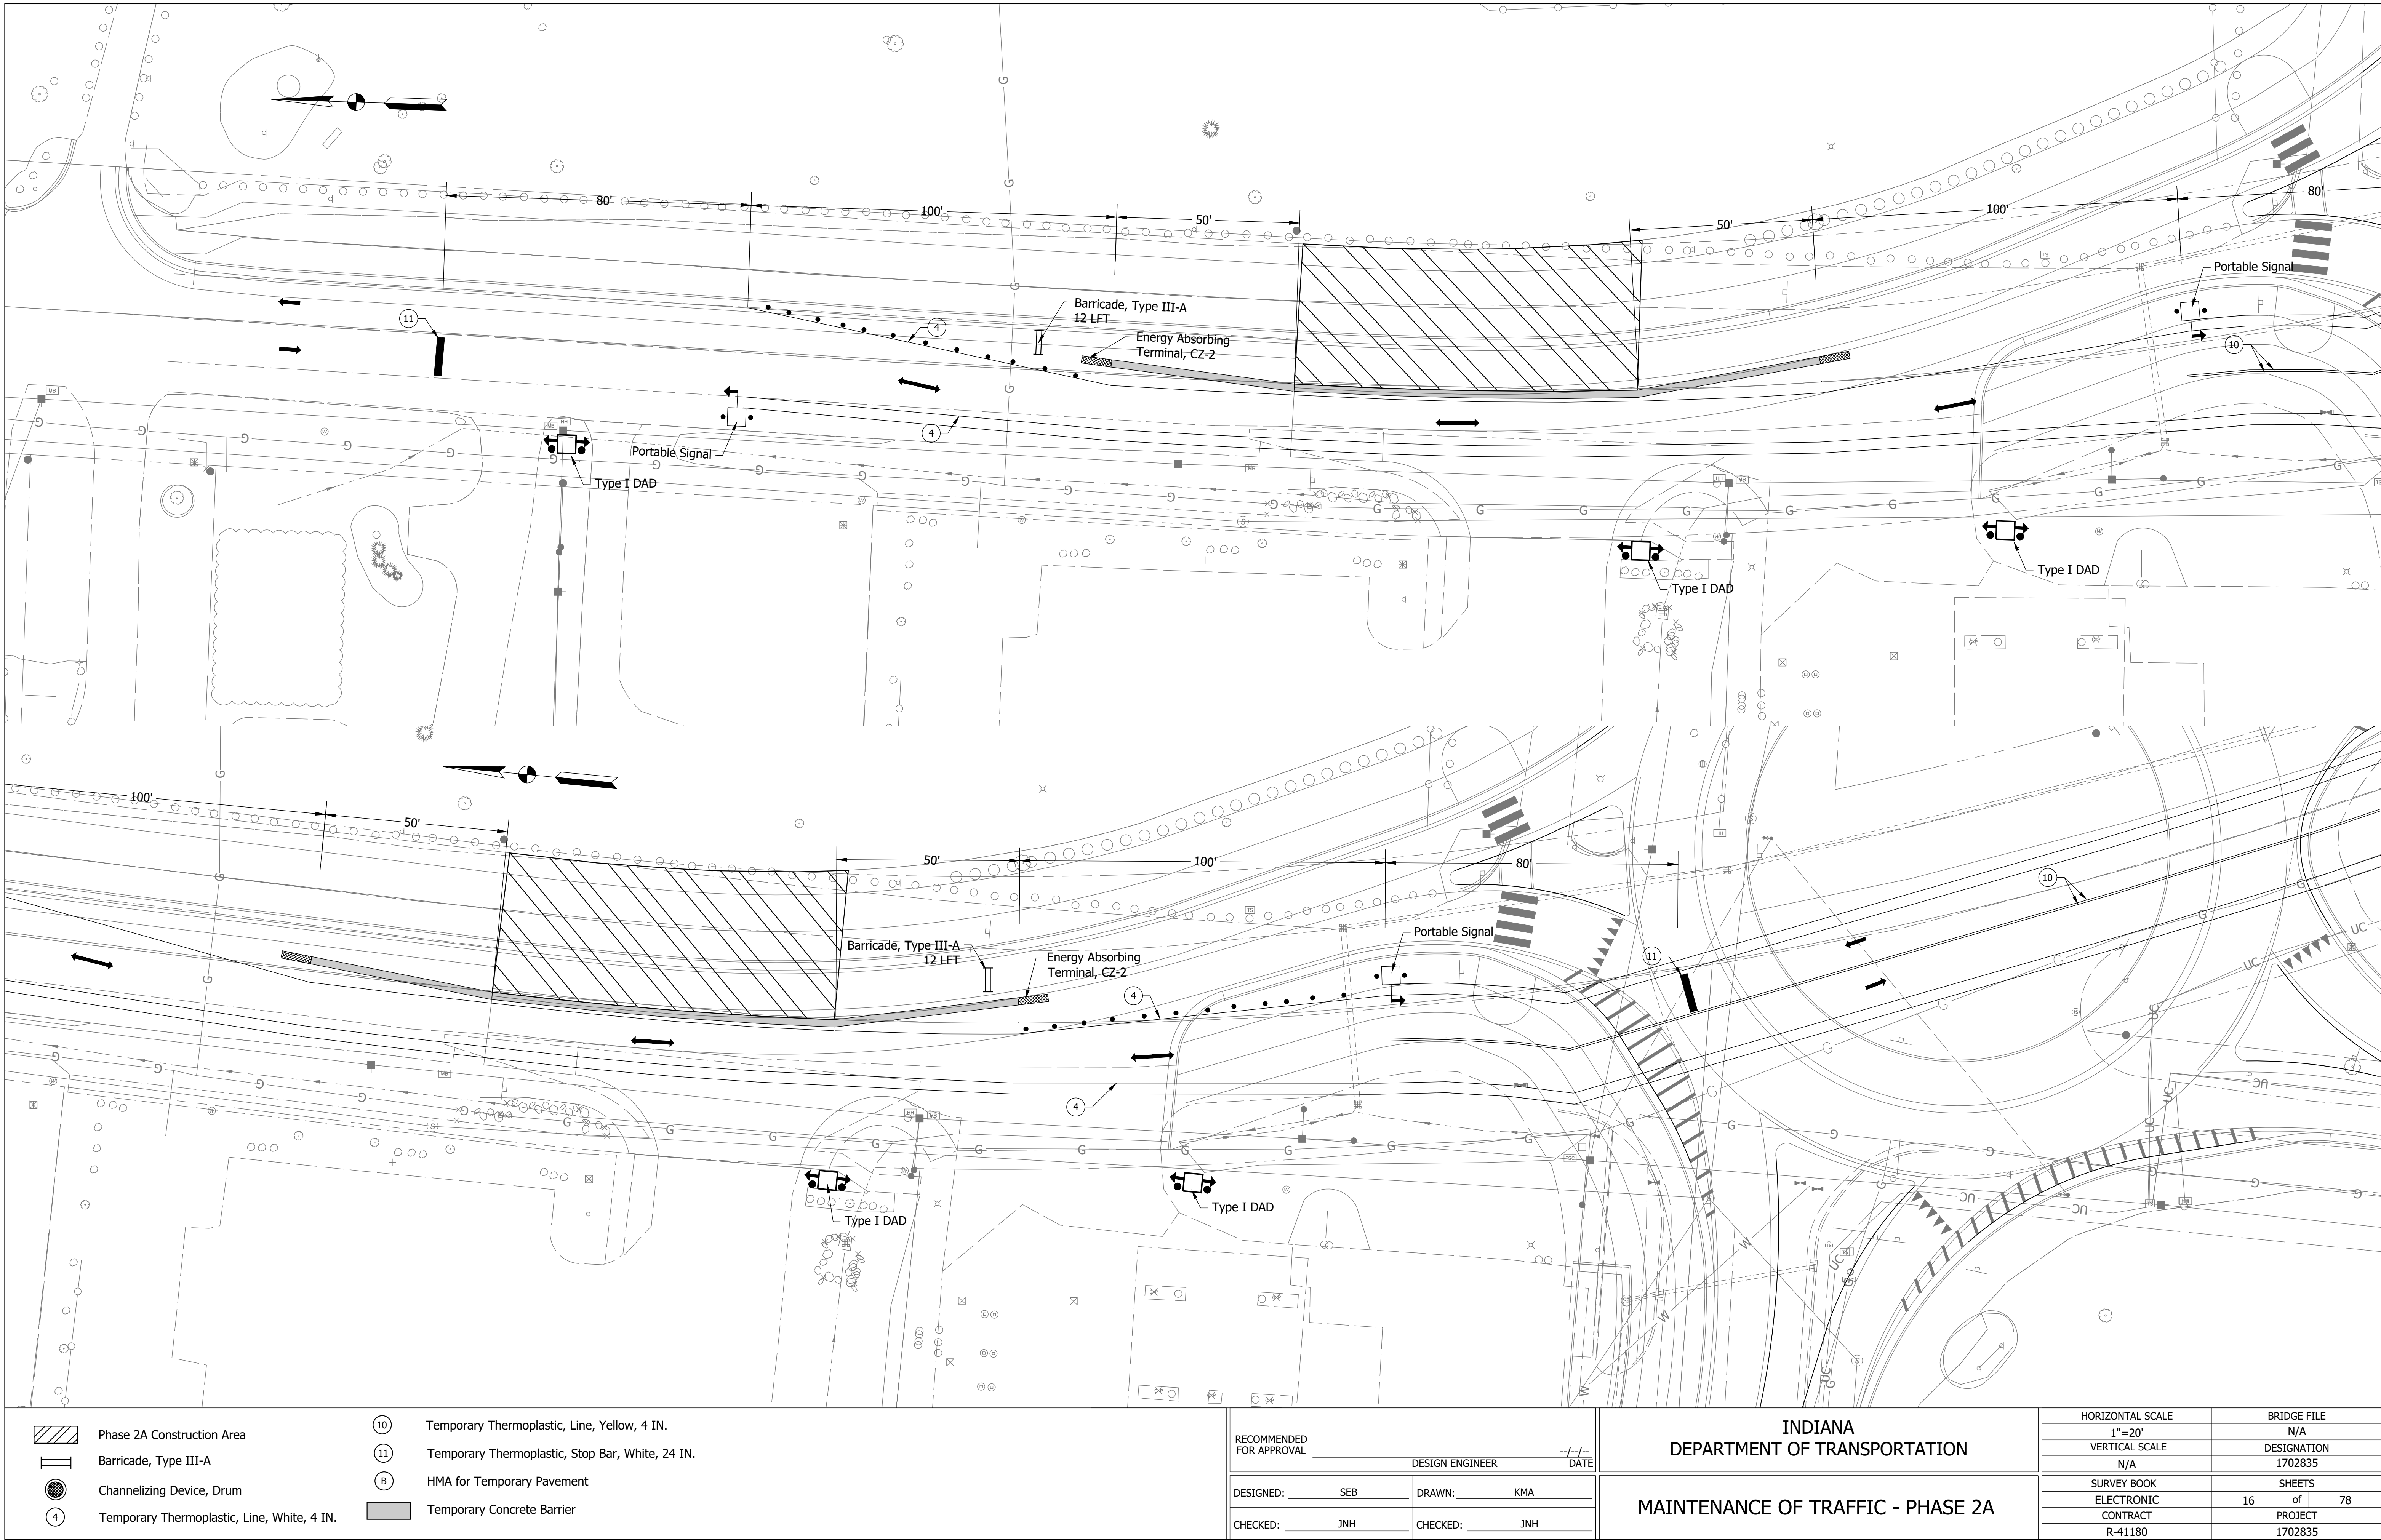

  	Phase 2A Construction Area		Temporary Thermoplastic, Line, Yellow, 4 IN.
	Barricade, Type III-A		Temporary Thermoplastic, Stop Bar, White, 24 IN.
	Channelizing Device, Drum		HMA for Temporary Pavement
	Temporary Thermoplastic, Line, White, 4 IN.		Temporary Concrete Barrier


RECOMMENDED FOR APPROVAL	DESIGN ENGINEER	DATE
DESIGNED: SEB	DRAWN: KMA	
CHECKED: JNH	CHECKED: JNH	



INDIANA
DEPARTMENT OF TRANSPORTATION

MAINTENANCE OF TRAFFIC - PHASE 2A

HORIZONTAL SCALE 1"=20'	BRIDGE FILE N/A
VERTICAL SCALE N/A	DESIGNATION 1702835
SURVEY BOOK ELECTRONIC CONTRACT R-41180	SHEETS 16 of 78 PROJECT 1702835

Date: Sep 14, 2020, 9:04pm User Name: SFrach
File: S:_2018\218-0026\Road\CAD\DOT\MOT.dwg

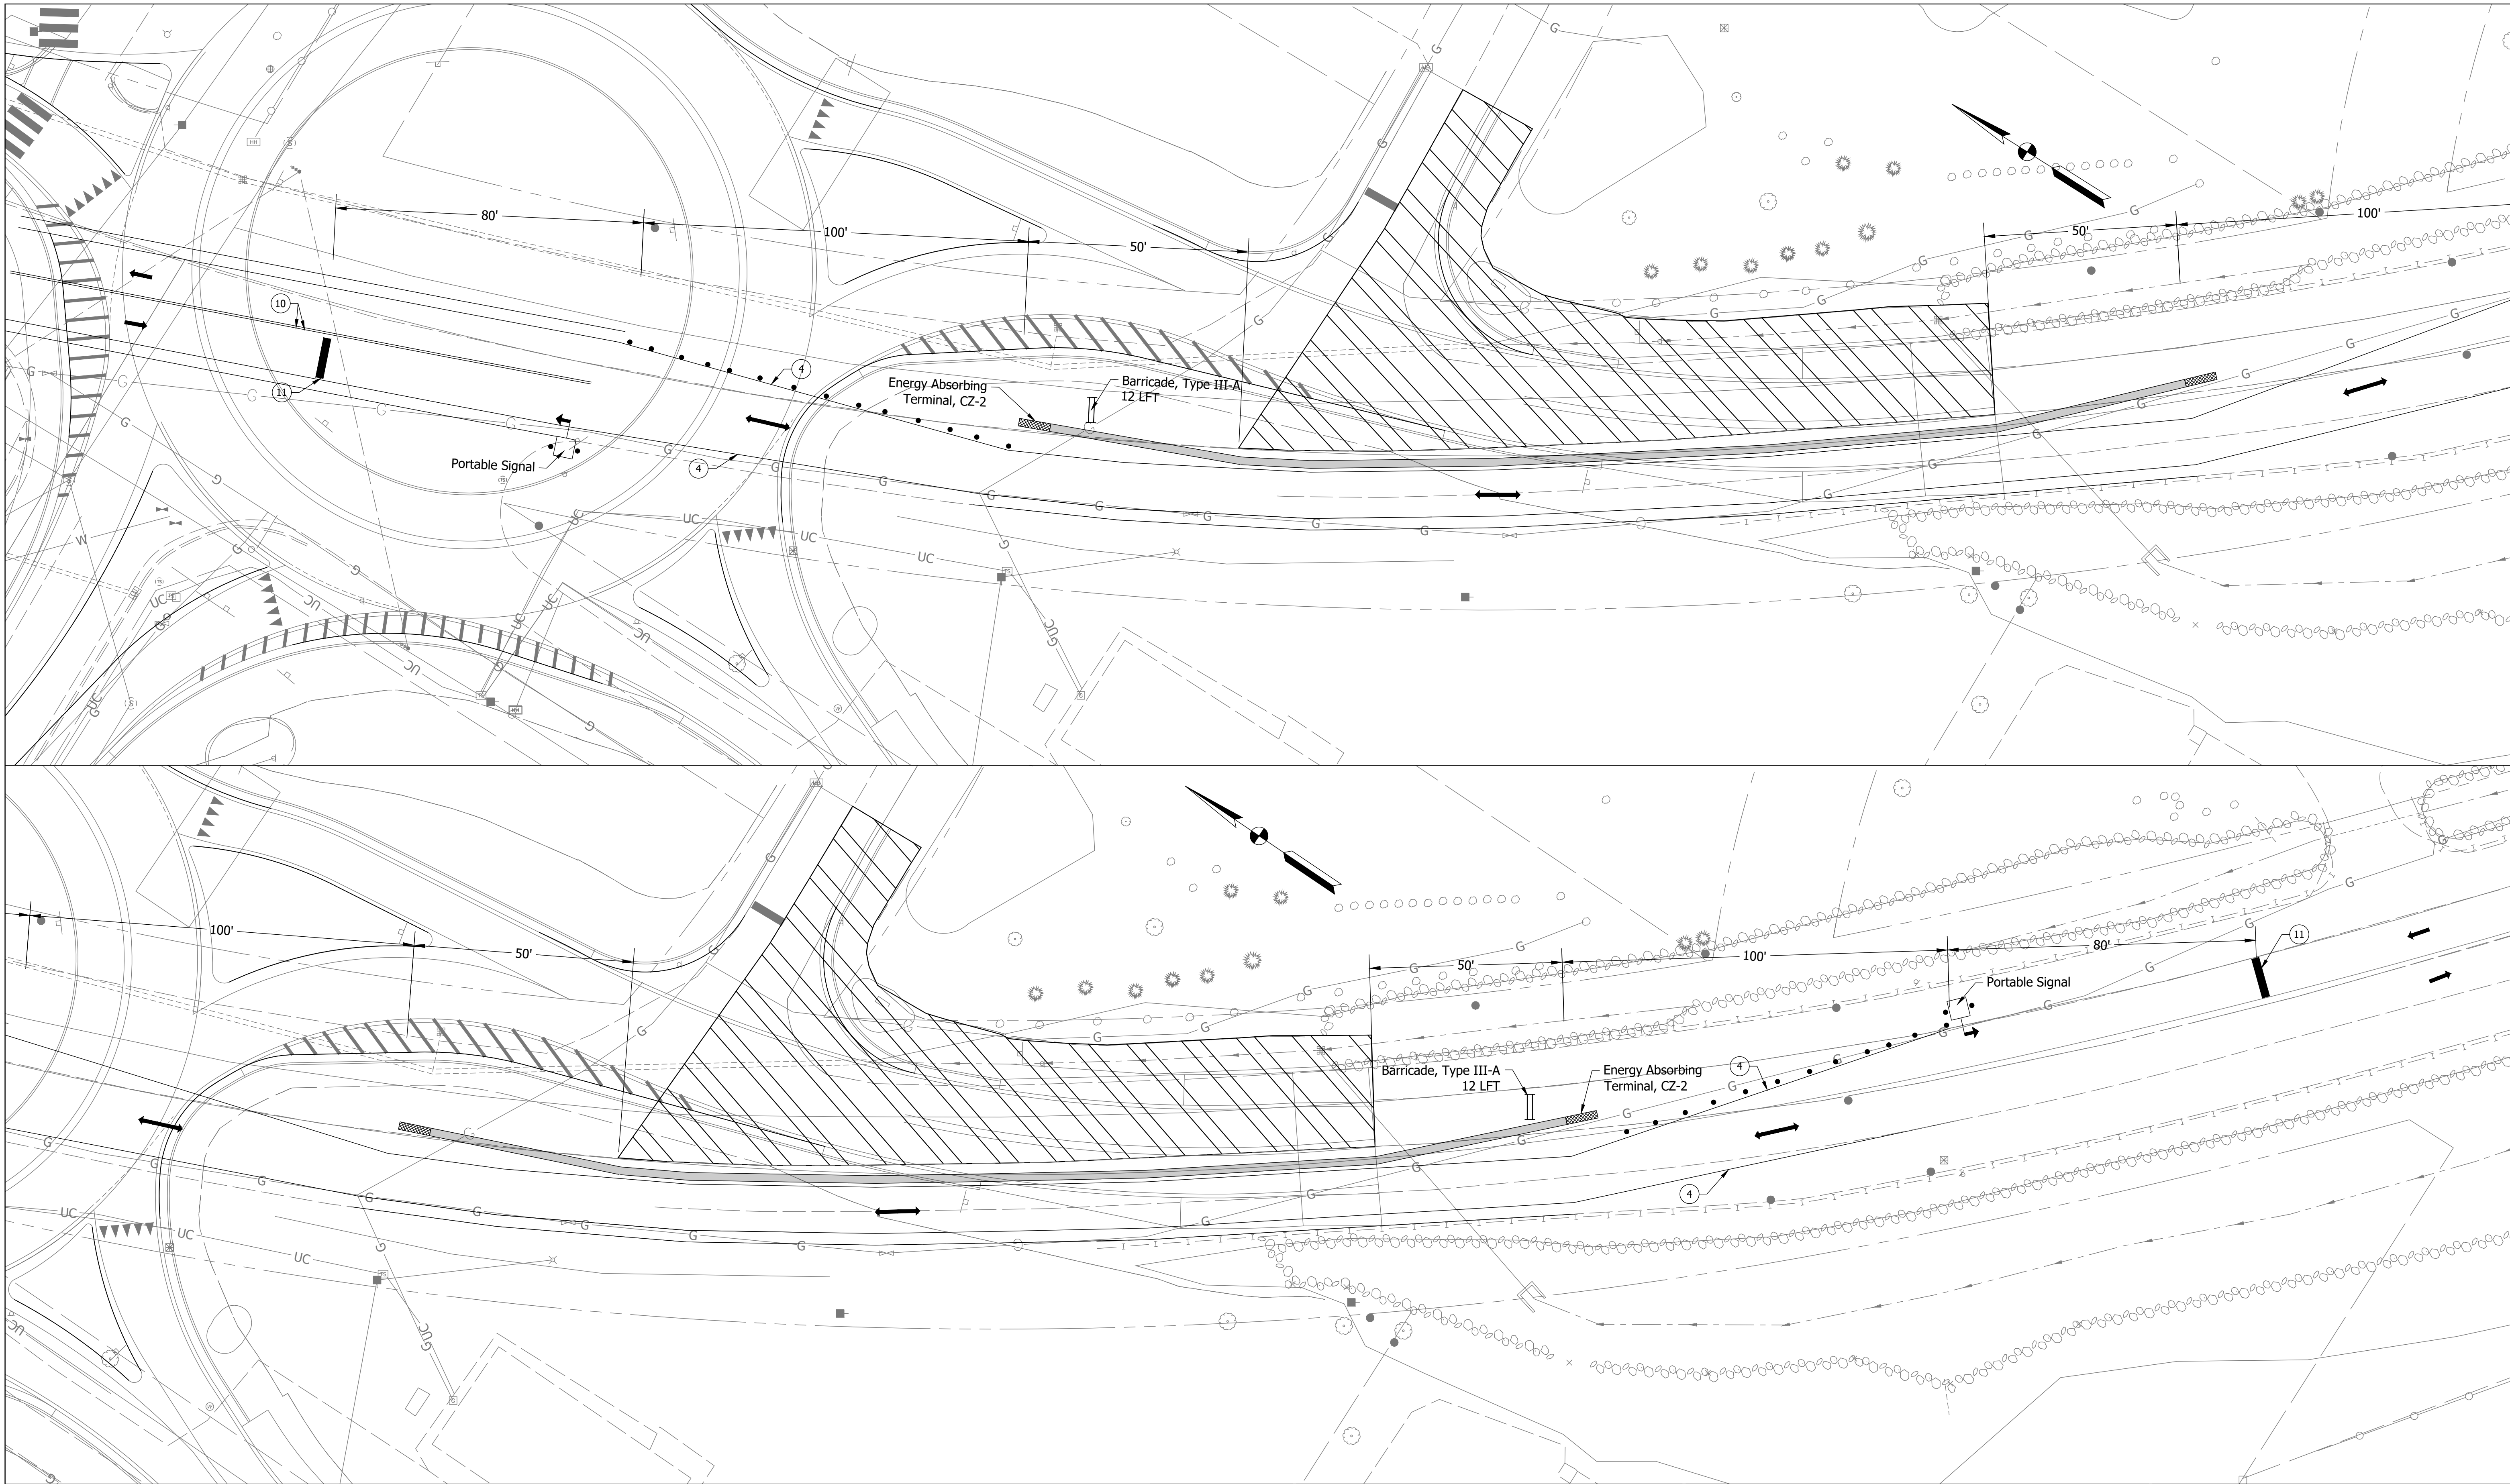

  - | | | | |
|---|---|---|--|
|  | Phase 2B Construction Area |  | Temporary Thermoplastic, Line, Yellow, 4 IN. |
|  | Barricade, Type III-A |  | Temporary Thermoplastic, Stop Bar, White, 24 IN. |
|  | Channelizing Device, Drum |  | HMA for Temporary Pavement |
|  | Temporary Thermoplastic, Line, White, 4 IN. |  | Temporary Concrete Barrier |



RECOMMENDED FOR APPROVAL	DESIGN ENGINEER	DATE
DESIGNED: SEB	DRAWN: KMA	
CHECKED: JNH	CHECKED: JNH	

INDIANA
DEPARTMENT OF TRANSPORTATION

MAINTENANCE OF TRAFFIC - PHASE 2B

HORIZONTAL SCALE	BRIDGE FILE	
1" = 20'	N/A	
VERTICAL SCALE	DESIGNATION	
N/A	1702835	
SURVEY BOOK	SHEETS	
ELECTRONIC	17	of 78
CONTRACT	PROJECT	
R-41180	1702835	

Date: Sep 14, 2020 9:05pm User Name: SFrach
File: S:_2018\218-0026\Road\CAD\DOT\MOT.dwg

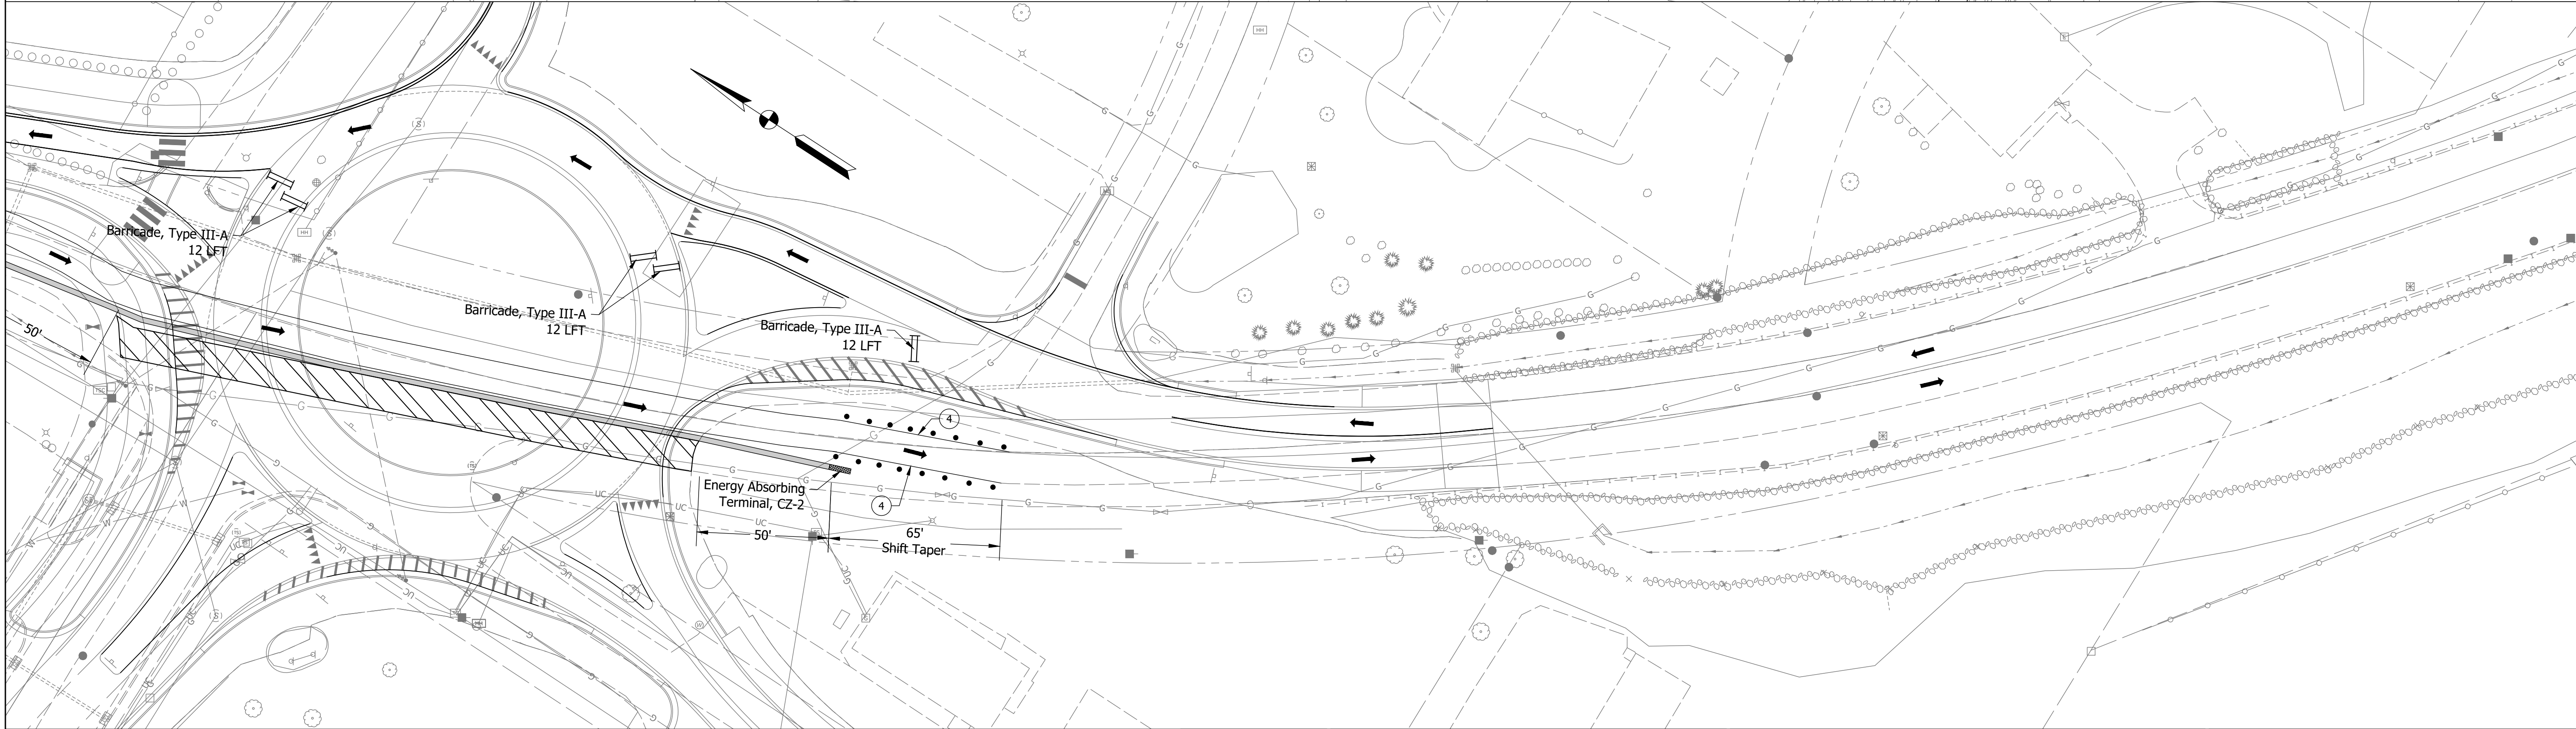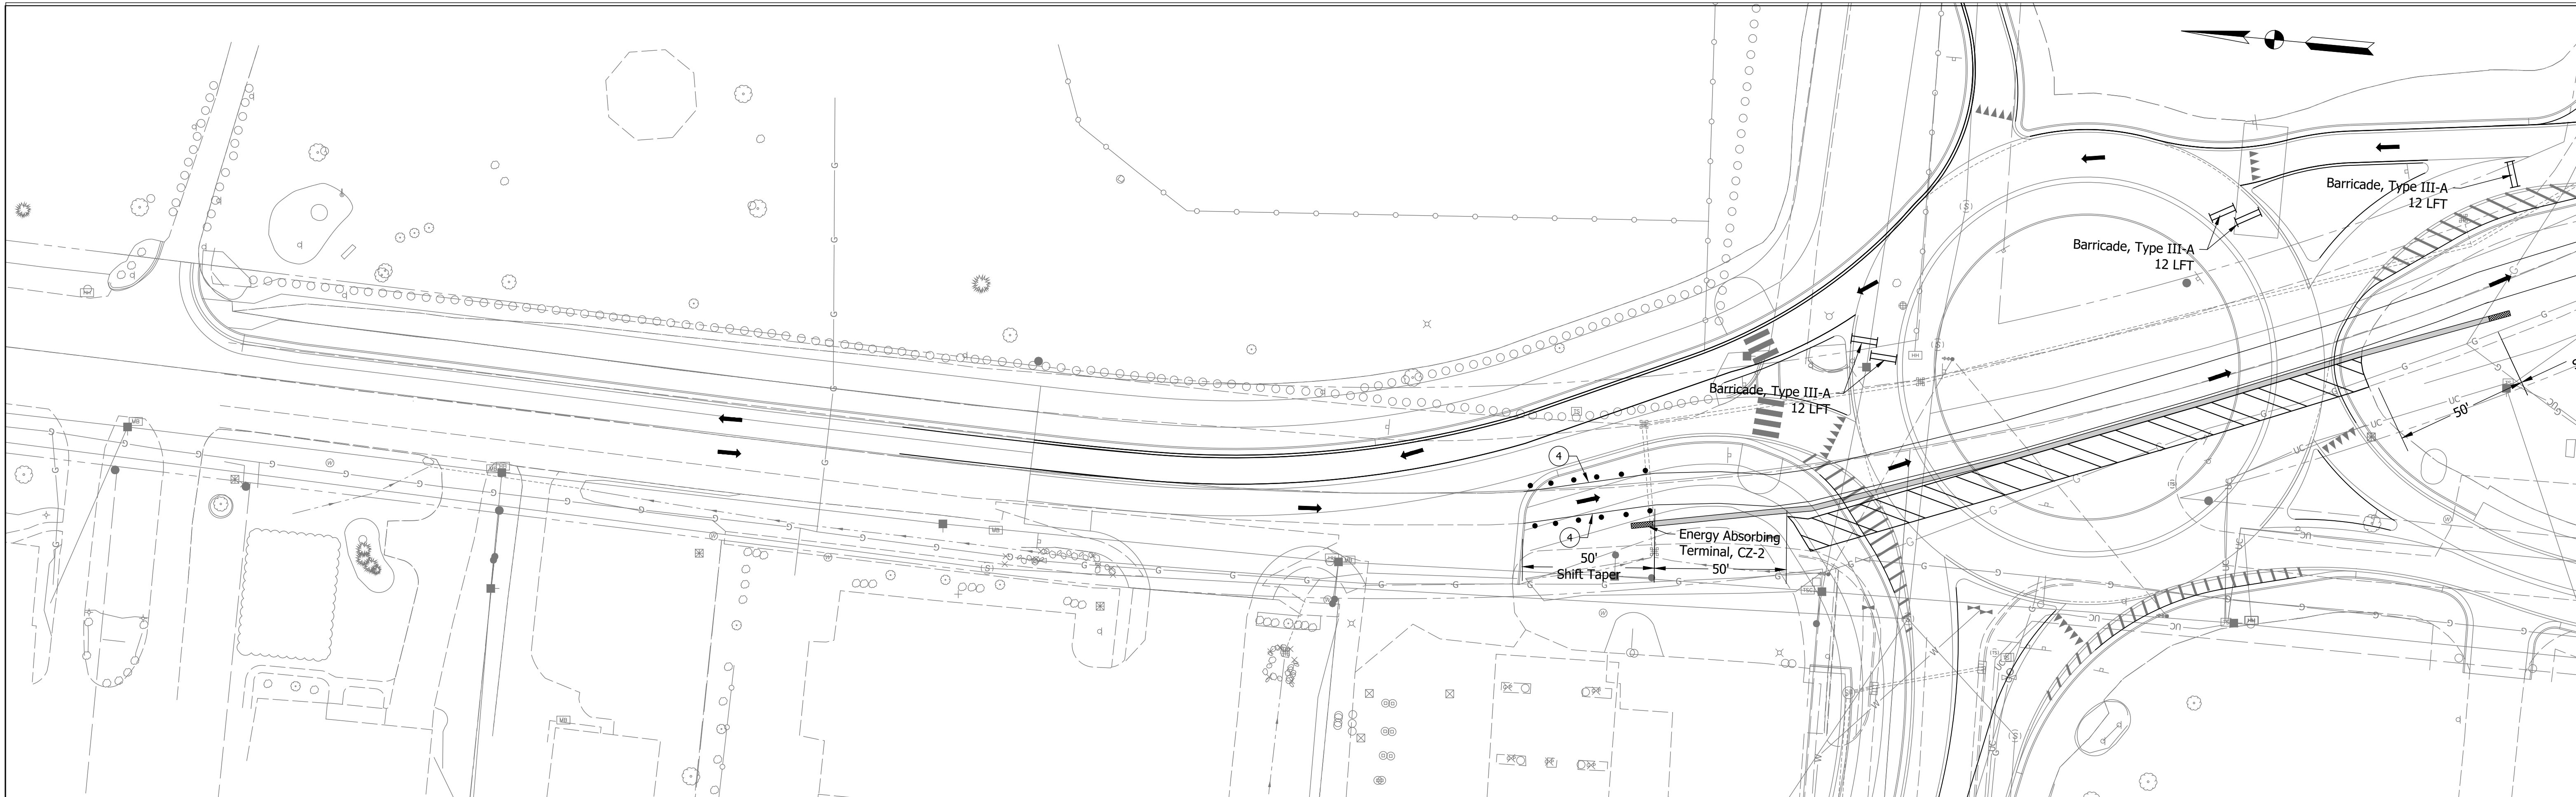

- Phase 2C Construction Area
- Barricade, Type III-A
- Channelizing Device, Drum
- Temporary Thermoplastic, Line, White, 4 IN.



- Temporary Thermoplastic, Line, Yellow, 4 IN.
- Temporary Thermoplastic, Stop Bar, White, 24 IN.
- HMA for Temporary Pavement
- Temporary Concrete Barrier

RECOMMENDED FOR APPROVAL	DESIGN ENGINEER	DATE
DESIGNED: SEB	DRAWN: KMA	
CHECKED: JNH	CHECKED: JNH	

INDIANA
DEPARTMENT OF TRANSPORTATION
MAINTENANCE OF TRAFFIC - PHASE 2C

HORIZONTAL SCALE	BRIDGE FILE
1" = 30'	N/A
VERTICAL SCALE	DESIGNATION
N/A	1702835
SURVEY BOOK	SHEETS
ELECTRONIC	18 of 78
CONTRACT	PROJECT
R-41180	1702835

Date: Sep 14, 2020 9:05pm User Name: SFrach
File: S:_2018\218-0026\Road\CAD\MOT\MOT.dwg

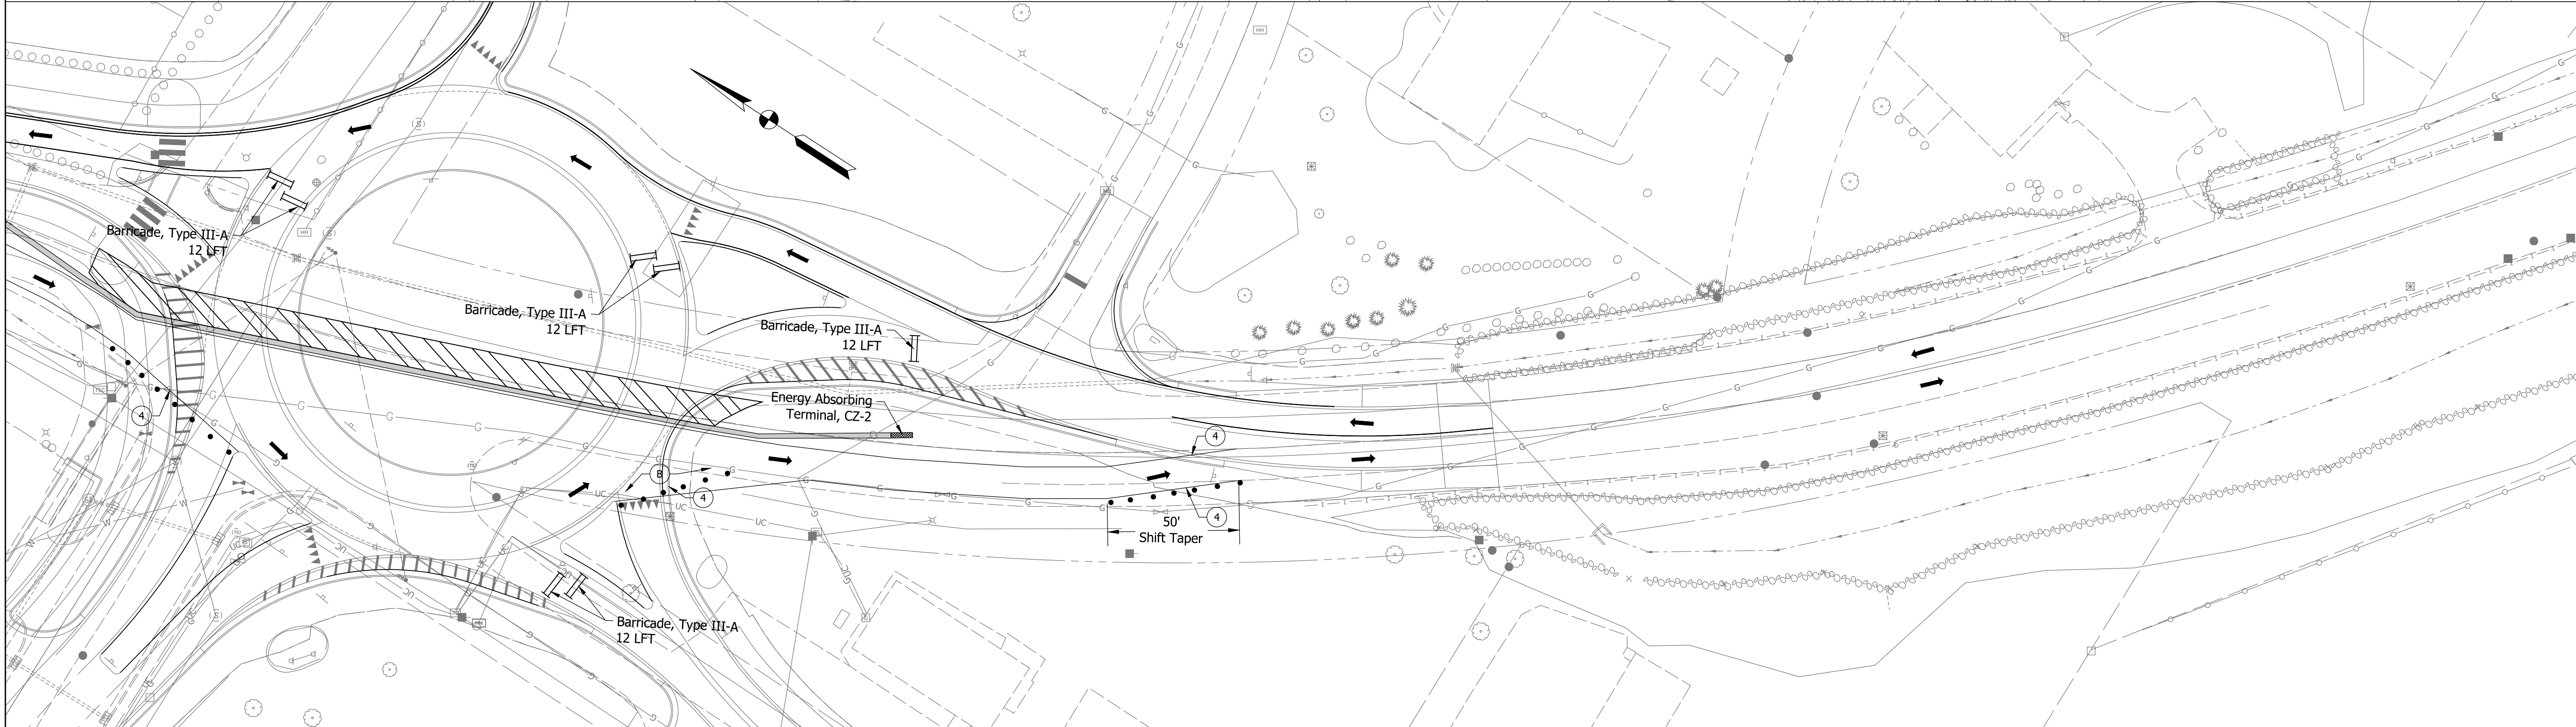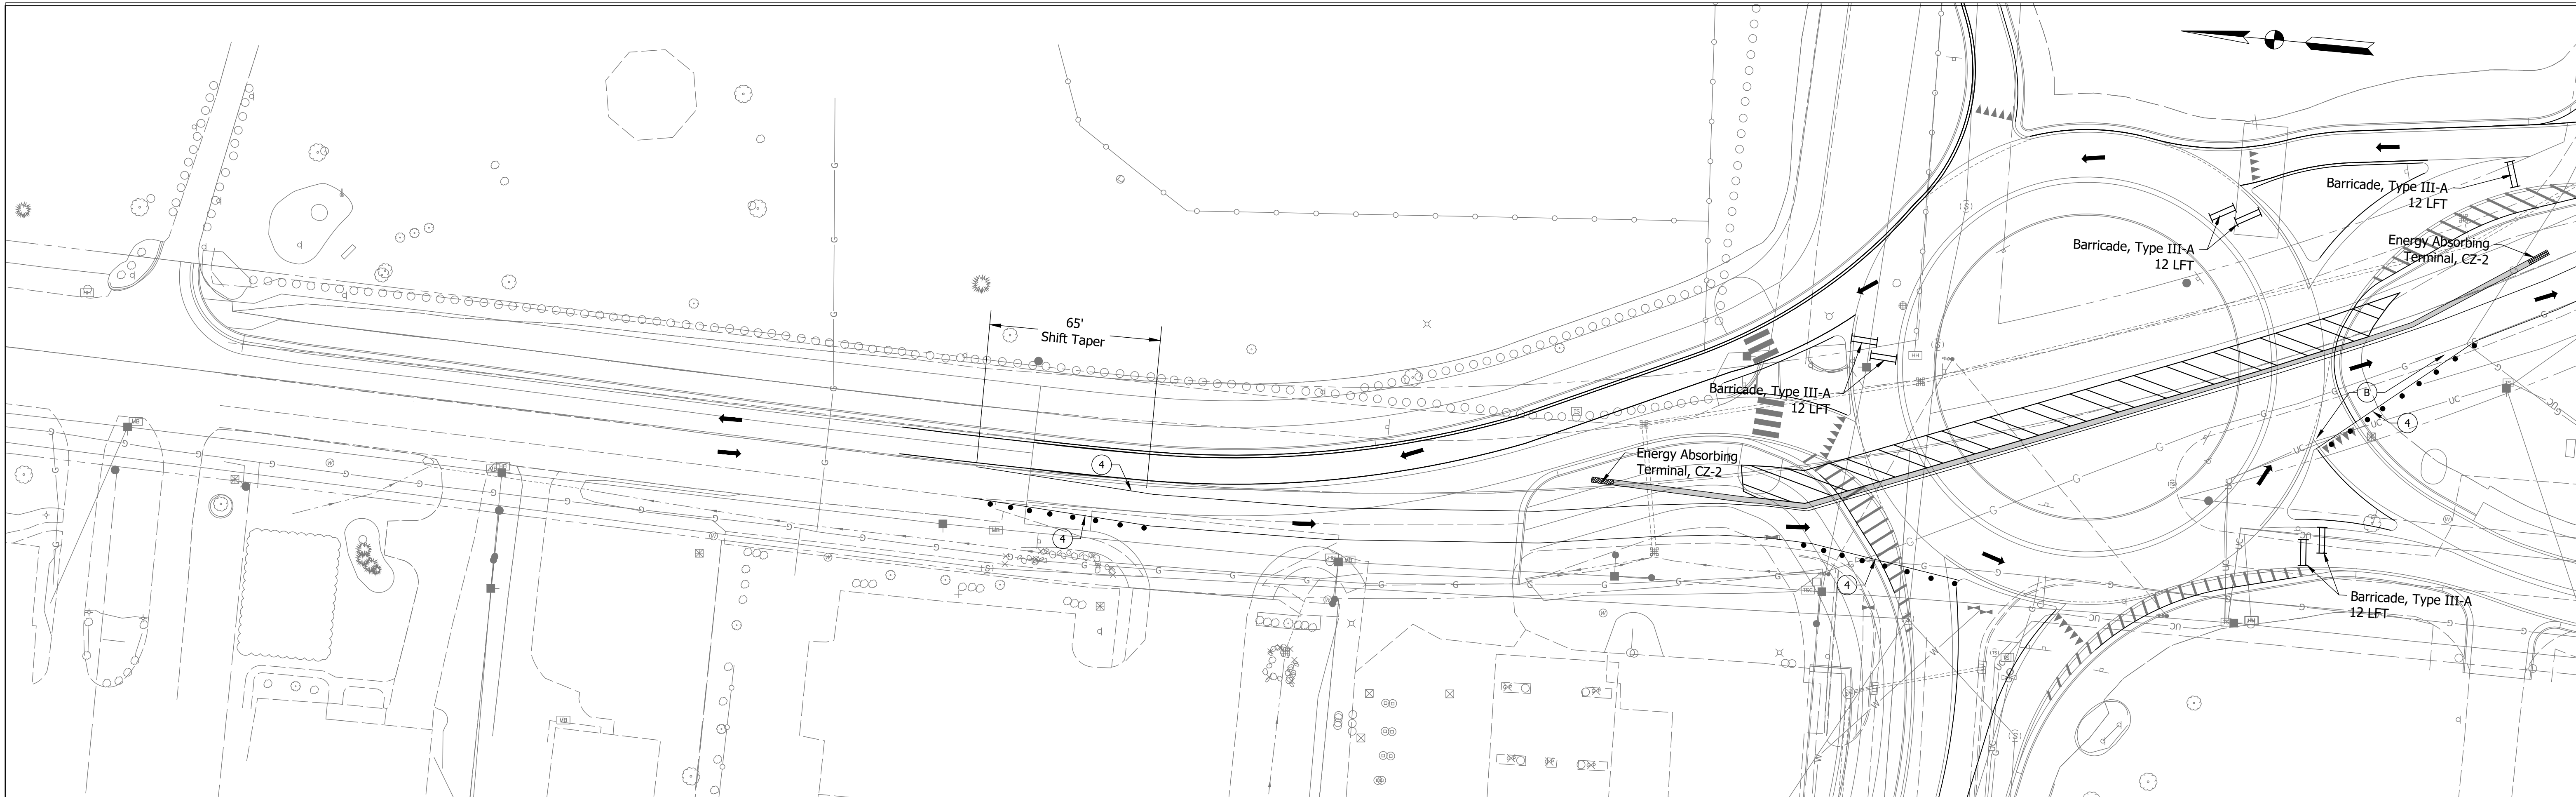

- Phase 2D Construction Area
- Barricade, Type III-A
- Channelizing Device, Drum
- Temporary Thermoplastic, Line, White, 4 IN.

- Temporary Thermoplastic, Line, Yellow, 4 IN.
- Temporary Thermoplastic, Stop Bar, White, 24 IN.
- HMA for Temporary Pavement
- Temporary Concrete Barrier


RECOMMENDED FOR APPROVAL	DESIGN ENGINEER	DATE
DESIGNED: SEB	DRAWN: KMA	
CHECKED: JNH	CHECKED: JNH	

INDIANA
DEPARTMENT OF TRANSPORTATION

MAINTENANCE OF TRAFFIC - PHASE 2D

HORIZONTAL SCALE	BRIDGE FILE
1" = 30'	N/A
VERTICAL SCALE	DESIGNATION
N/A	1702835
SURVEY BOOK	SHEETS
ELECTRONIC	19 of 78
CONTRACT	PROJECT
R-41180	1702835

Date: Sep 14, 2020 9:05pm User Name: Sfrsch
File: S:_2018\218-0026\Road\CAD\DOT\MOT\1702835.dwg

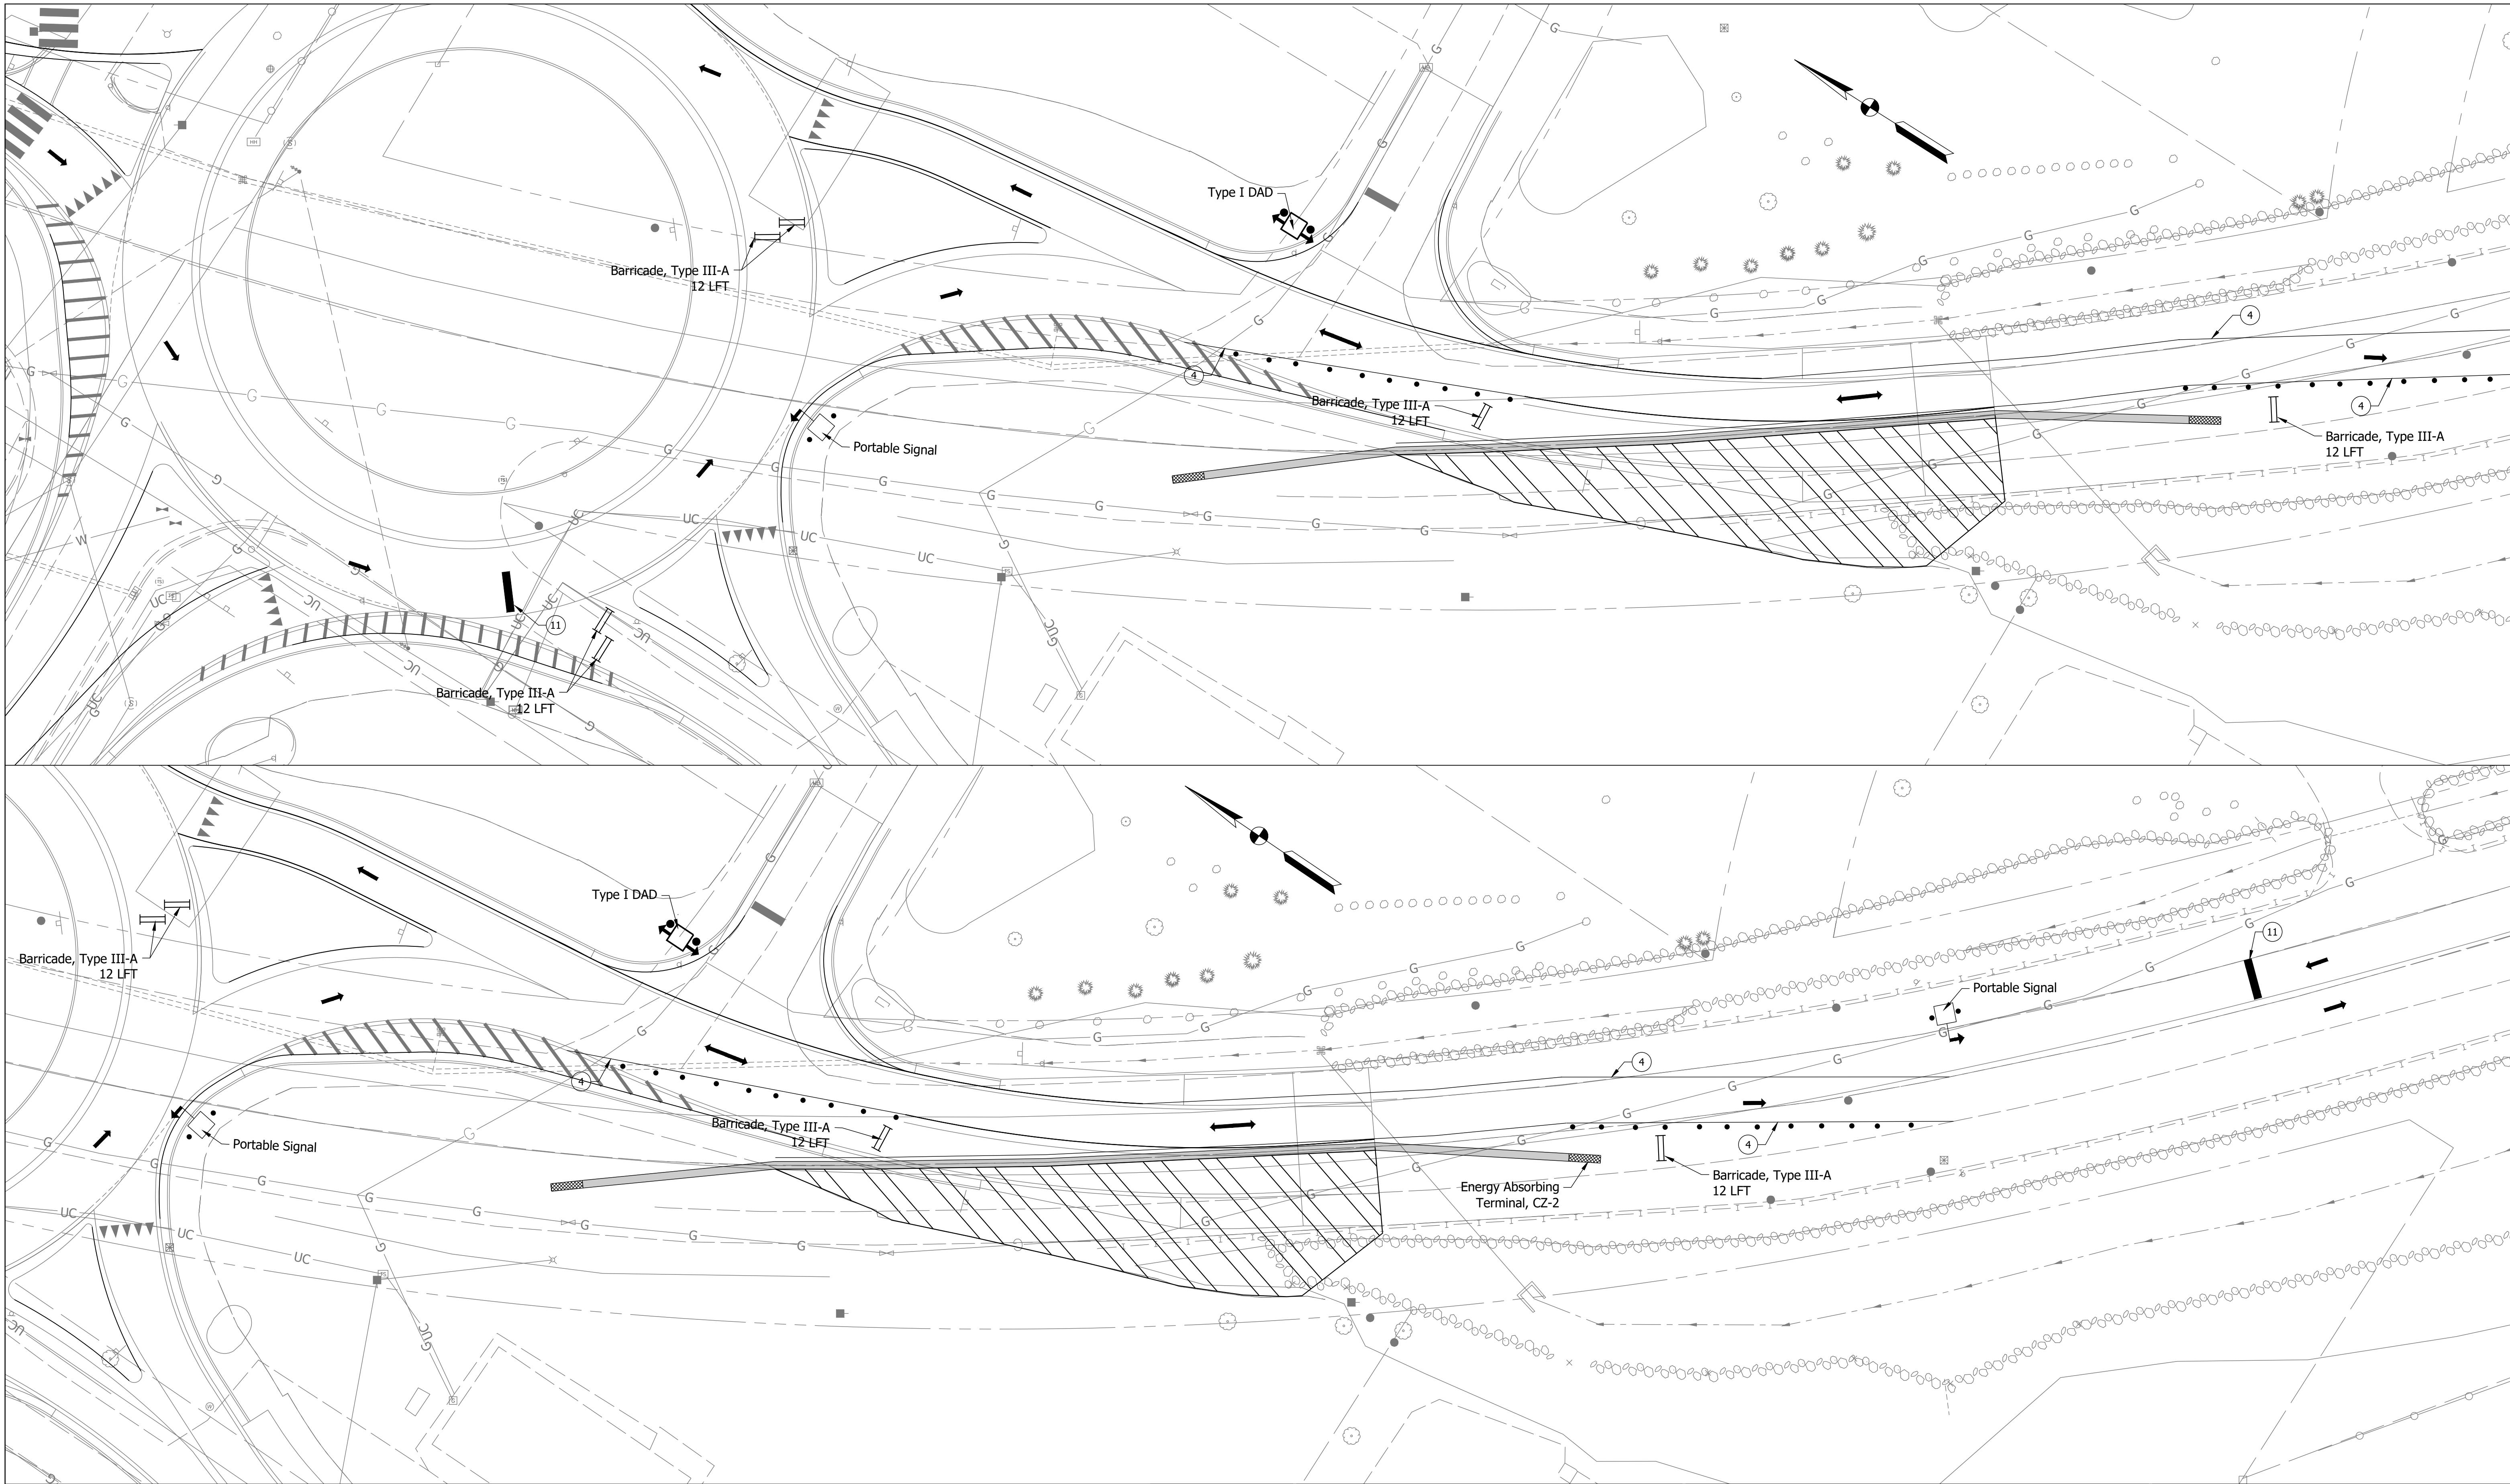

- | | | | |
|--|---|--|--|
| | Phase 2E Construction Area | | Temporary Thermoplastic, Line, Yellow, 4 IN. |
| | Barricade, Type III-A | | Temporary Thermoplastic, Stop Bar, White, 24 IN. |
| | Channelizing Device, Drum | | HMA for Temporary Pavement |
| | Temporary Thermoplastic, Line, White, 4 IN. | | Temporary Concrete Barrier |


RECOMMENDED FOR APPROVAL	DESIGN ENGINEER	DATE
DESIGNED: SEB	DRAWN: KMA	
CHECKED: JNH	CHECKED: JNH	

INDIANA
DEPARTMENT OF TRANSPORTATION

MAINTENANCE OF TRAFFIC - PHASE 2E

HORIZONTAL SCALE	BRIDGE FILE	
1" = 20'	N/A	
VERTICAL SCALE	DESIGNATION	
N/A	1702835	
SURVEY BOOK	SHEETS	
ELECTRONIC	20	of 78
CONTRACT	PROJECT	
R-41180	1702835	

Date: Sep 14, 2020 9:05pm User Name: SFfisch
File: S:_2018\218-0026\Road\CAD\DOT\MOT.dwg

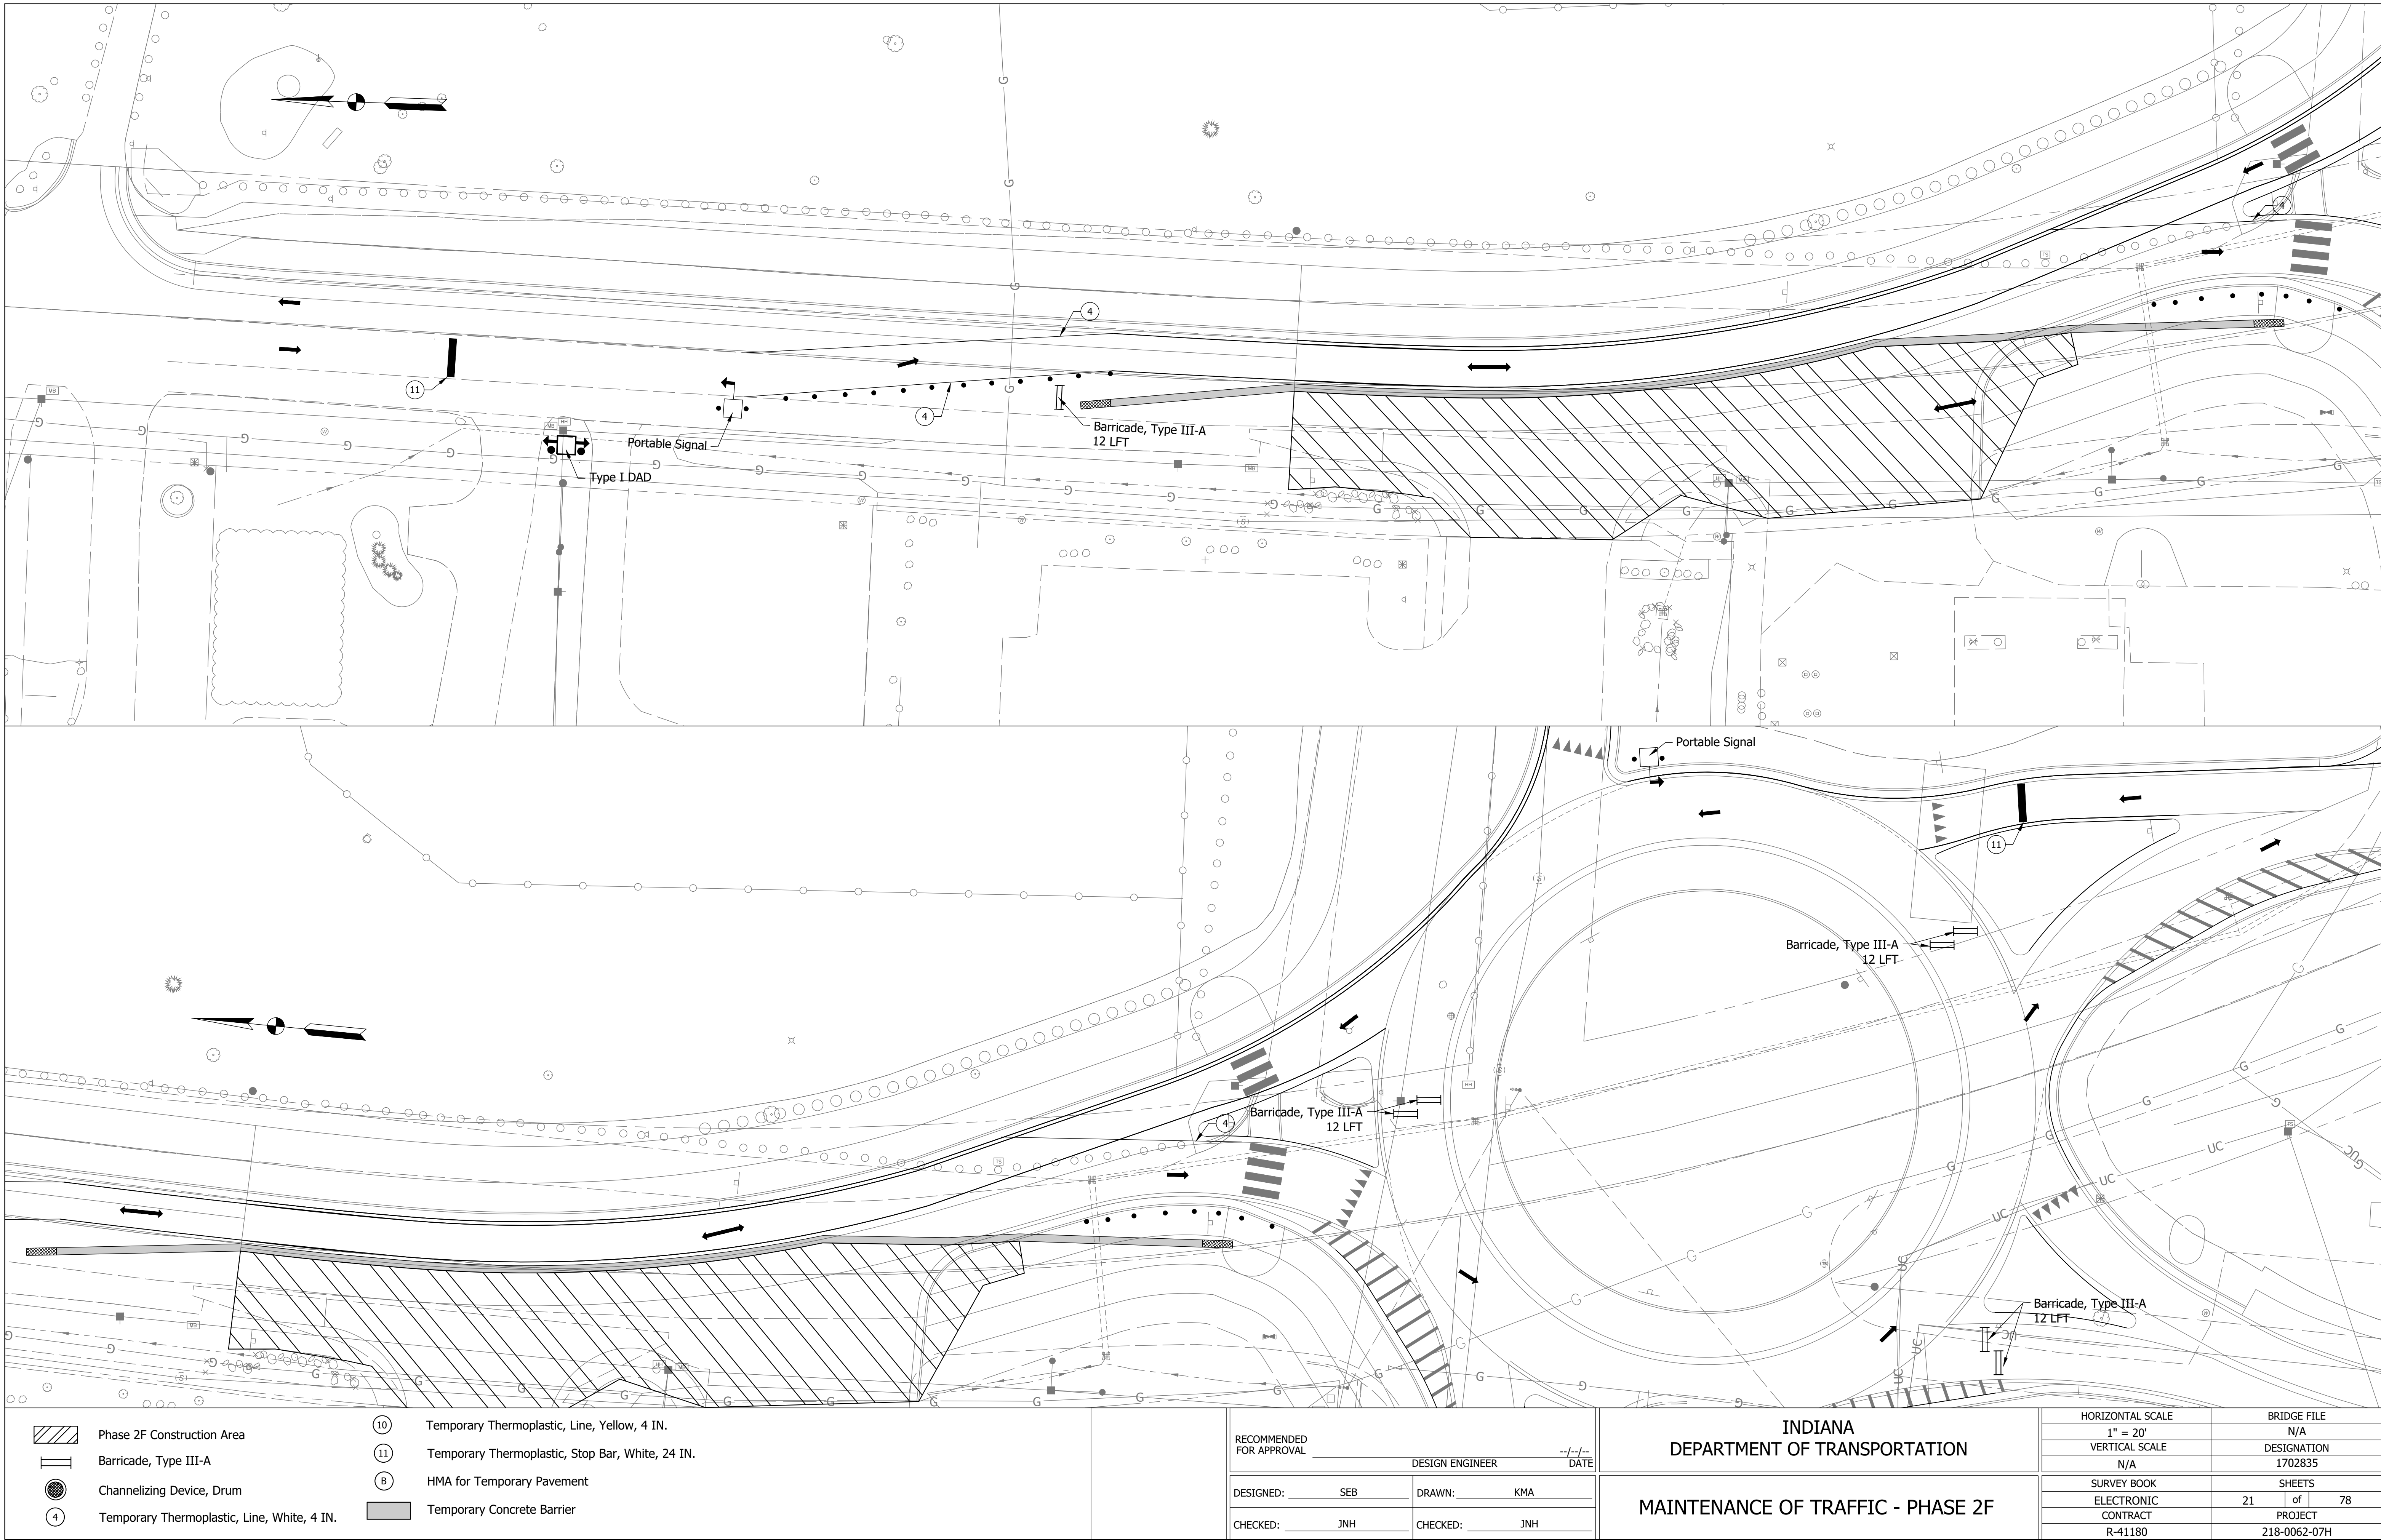


Date: Sep 14, 2020, 9:05pm User Name: SFisch
File: S:\2018\218-028\Food\CAD\PA&P\1702835 Plan View.dwg

(K)	165 LB/SYS QC/QA-HMA, 3, 70, Surface, 9.5 mm, on 275 LB/SYS QC/QA-HMA, 3, 70, Intermediate, 19.0 mm, on 330 LB/SYS QC/QA-HMA, 3, 64, Base, 19.0 mm, on 250 LB/SYS QC/QA-HMA, 4, 76, Intermediate, OG, 19.0 mm, on 330 LB/SYS QC/QA HMA, 3, 64, Base, 19.00 mm on Subgrade Treatment, Type 1B	(K1)	165 LB/SYS QC/QA-HMA, 3, 70, Surface, 9.5 mm, on 275 LB/SYS QC/QA-HMA, 3, 70, Intermediate, 19.0 mm, on 330 LB/SYS QC/QA HMA, 3, 64, Base, 19.00 mm on Subgrade Treatment, Type 1B	(F1)	HMA for Sidewalk 140 LB/SYS HMA Surface, Type B, on 220 LB/SYS HMA Intermediate, Type B, on 6 IN. Compacted Aggregate, No. 53, Base, on Subgrade Treatment, Type III
	(C)	PCCP for Approaches	(15)	Curb and Gutter, Concrete	(26)
		(16)	Curb and Gutter, B, Concrete	(13)	Curb, Concrete
				(A)	PCCP, 9 IN. on 3 IN. Compacted Aggregate, No. 53, Base, on Subgrade Treatment 1B


RECOMMENDED FOR APPROVAL _____ 7/28/2020 DESIGN ENGINEER DATE	
DESIGNED: _____ SB _____	DRAWN: _____ SB _____
CHECKED: _____ JNH _____	CHECKED: _____ JNH _____

INDIANA DEPARTMENT OF TRANSPORTATION	
PLAN SHEET LINE "A"	

HORIZONTAL SCALE 1"=20'		BRIDGE FILE N/A	
VERTICAL SCALE N/A		DESIGNATION 1702835	
SURVEY BOOK ELECTRONIC		SHEETS 23 of 78	
CONTRACT R-41180		PROJECT 1702835	

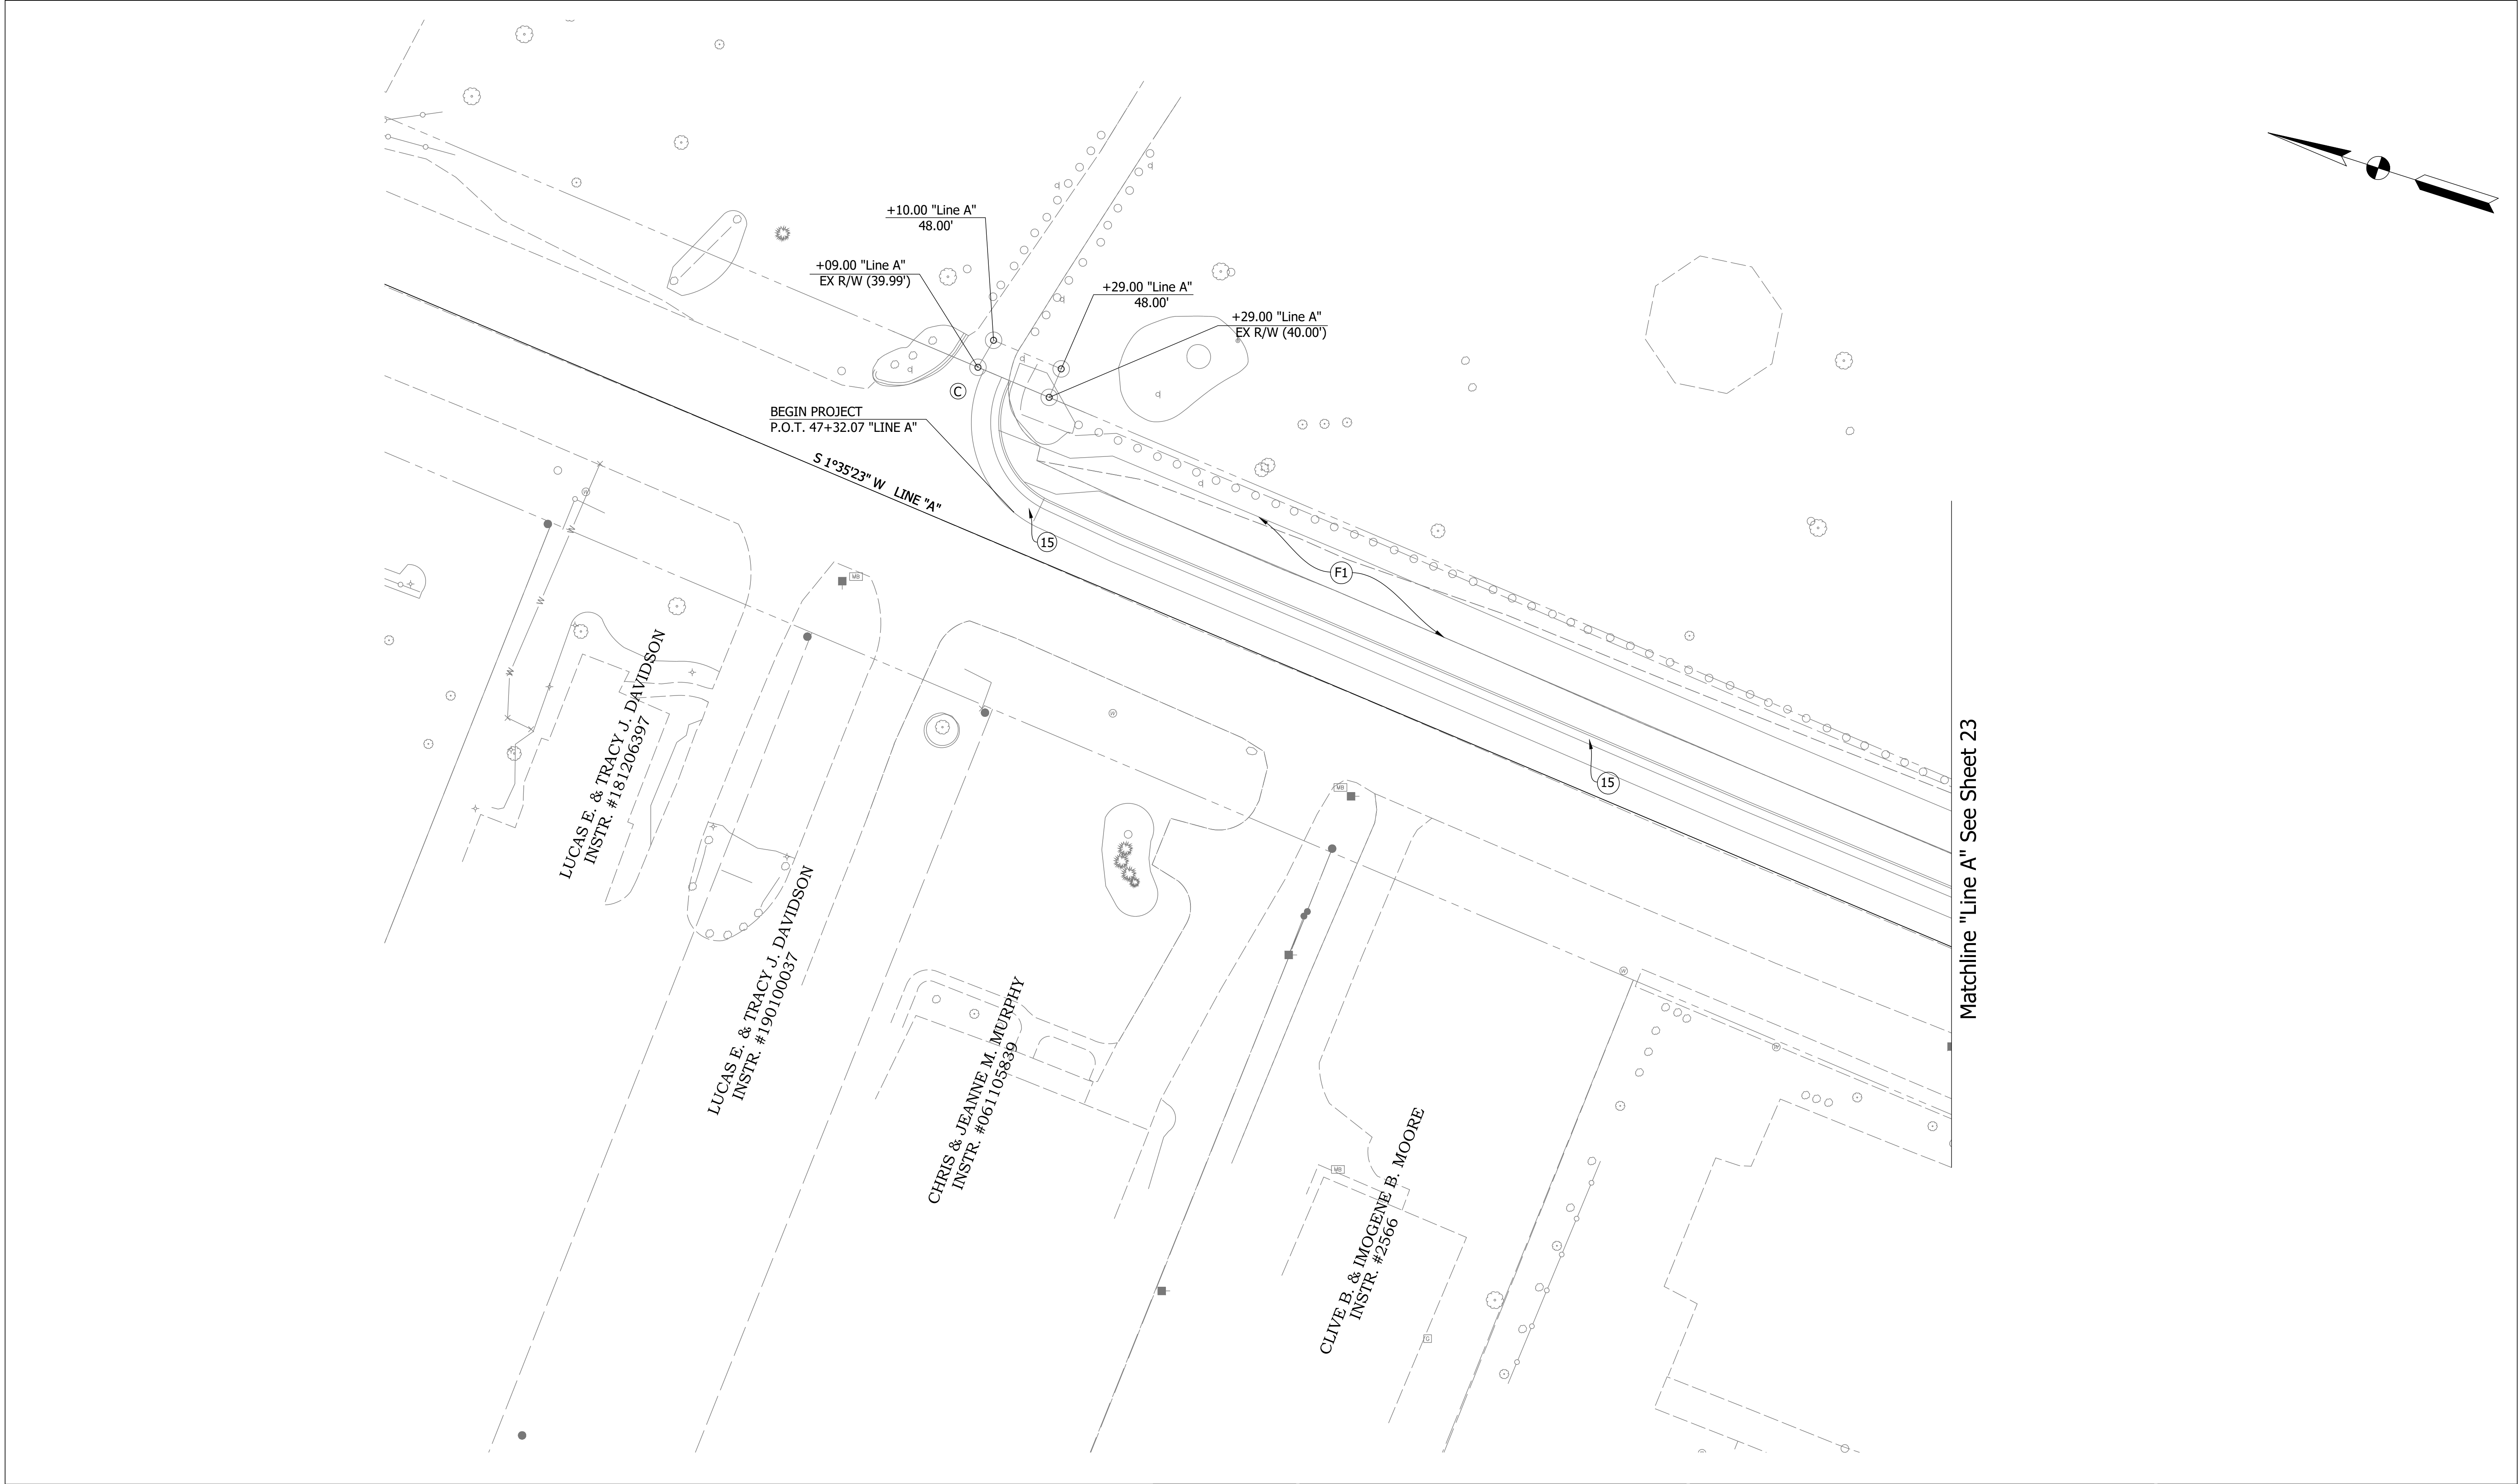

Matchline "Line A" See Sheet 22

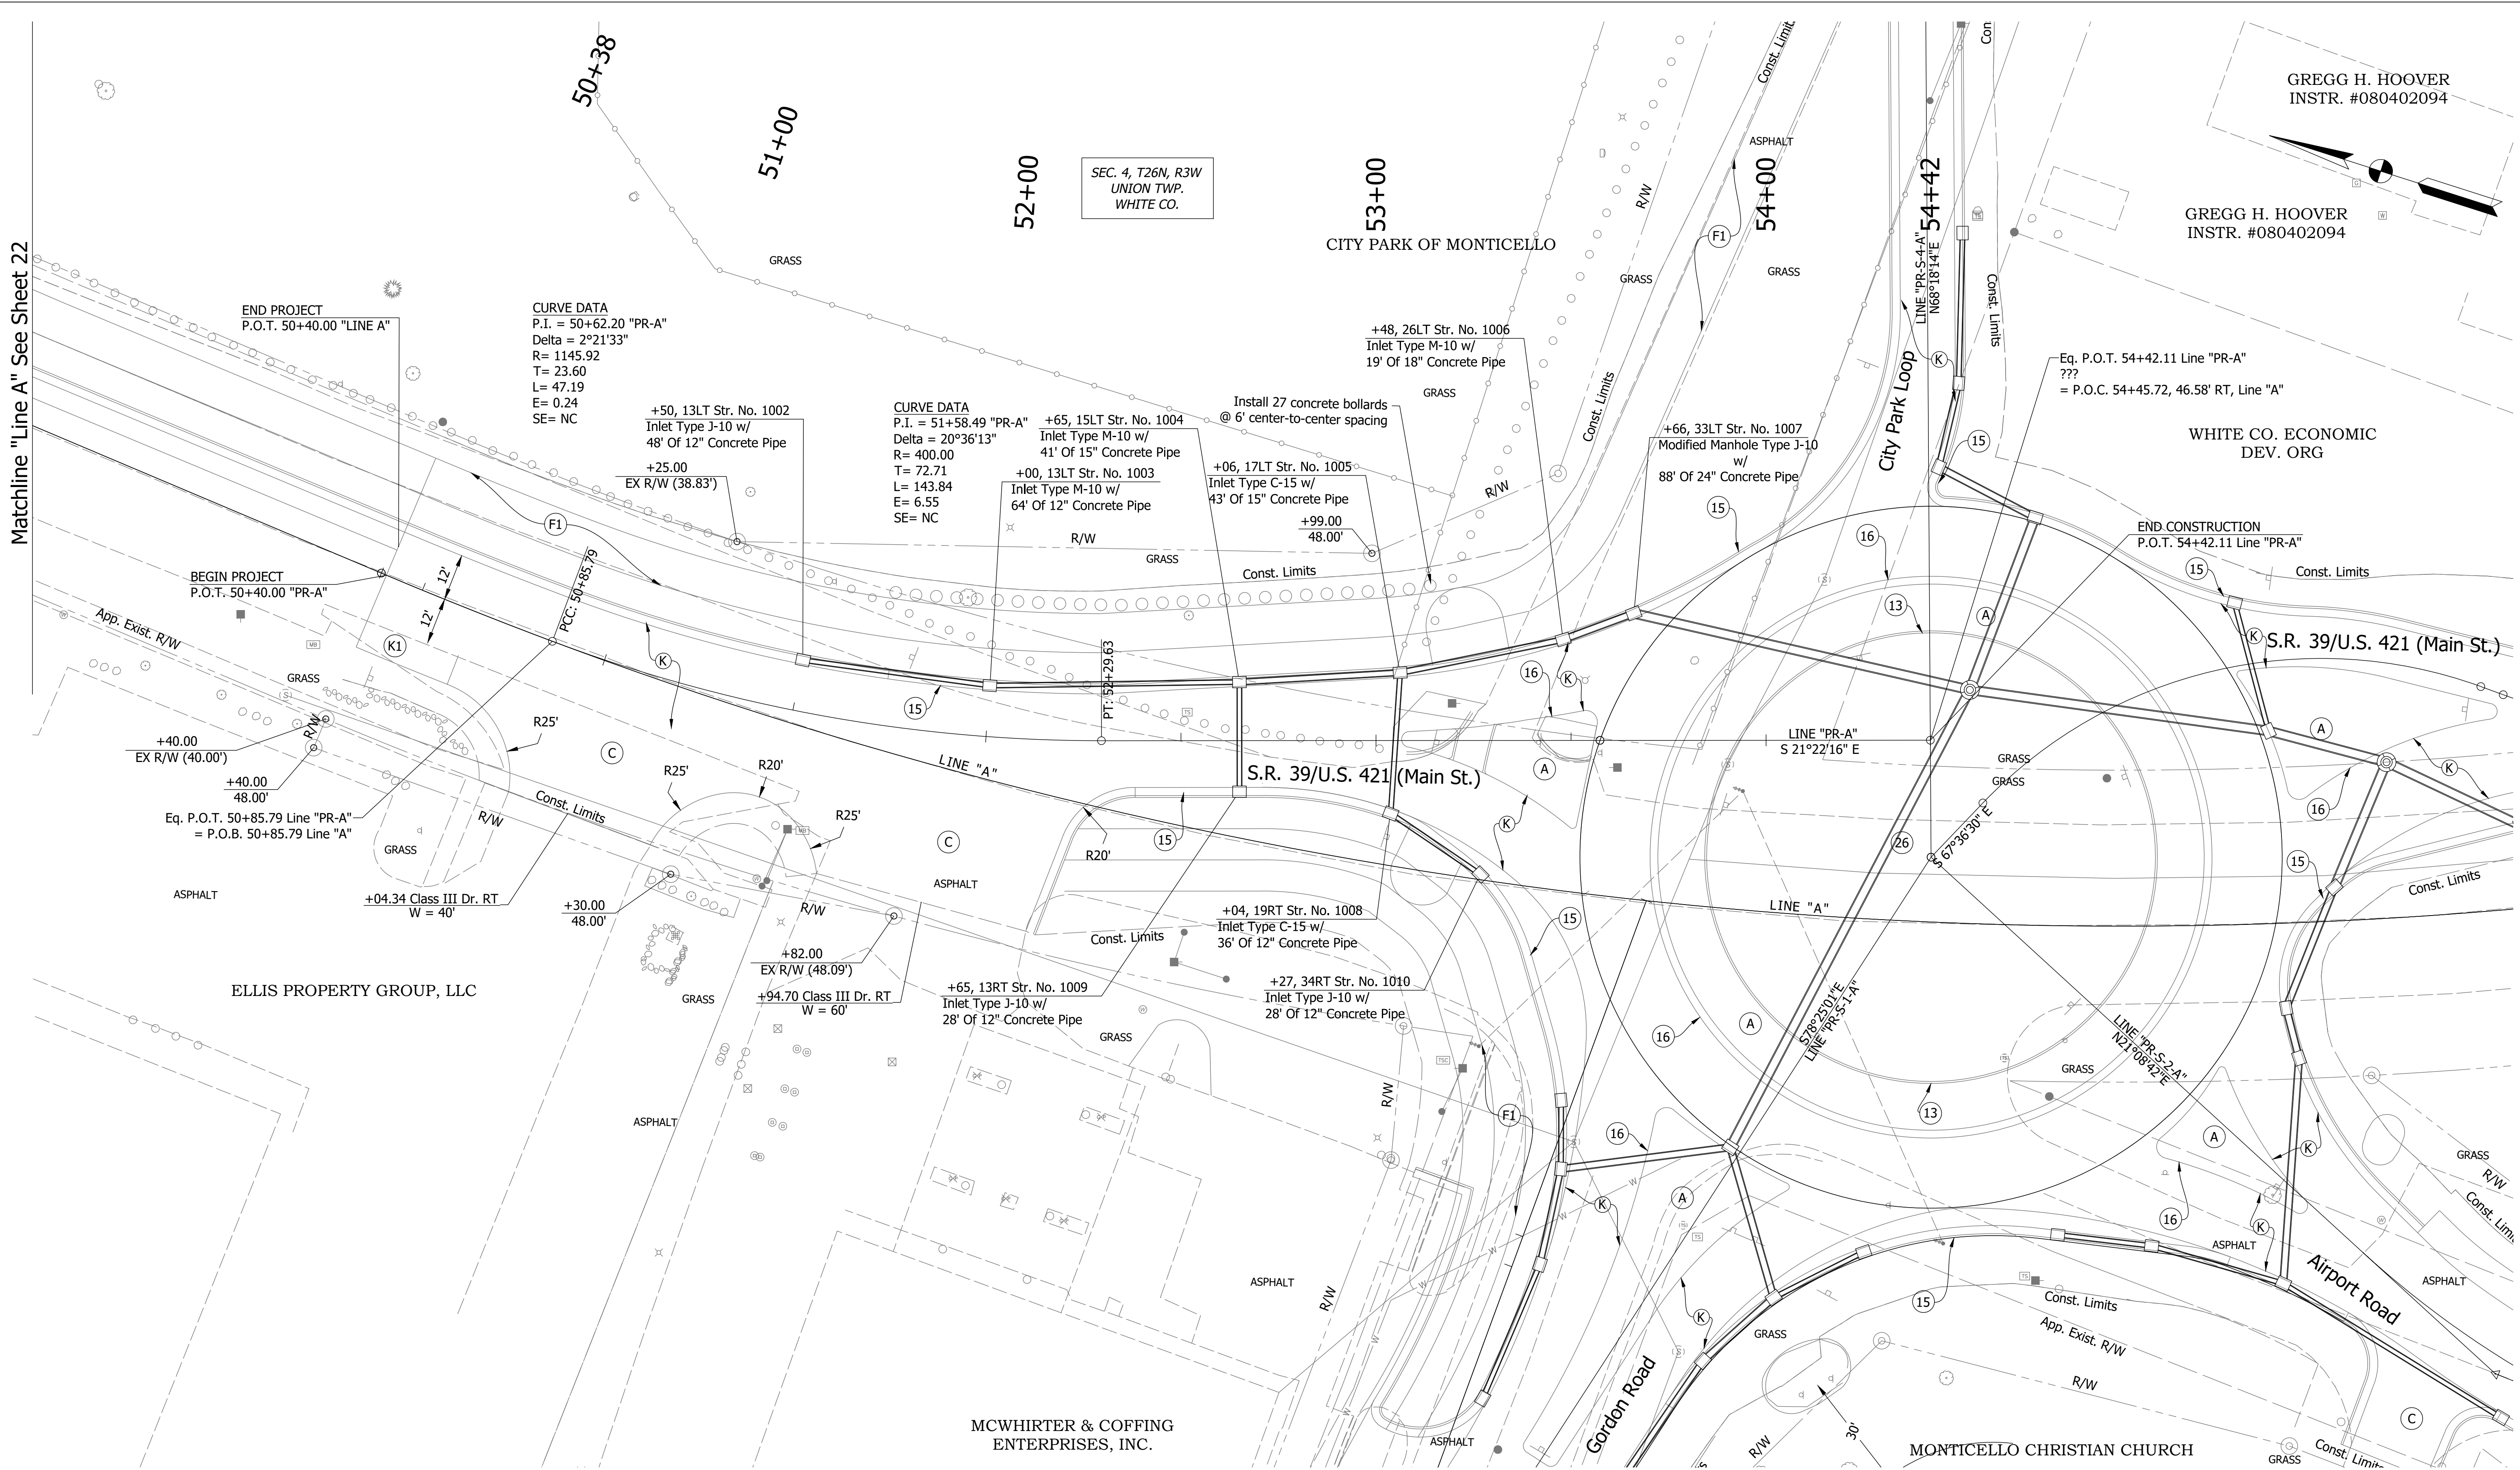


(K)	165 LB/SYS QC/QA-HMA, 3, 70, Surface, 9.5 mm, on 275 LB/SYS QC/QA-HMA, 3, 70, Intermediate, 19.0 mm, on 330 LB/SYS QC/QA-HMA, 3, 64, Base, 19.0 mm, on 250 LB/SYS QC/QA-HMA, 4, 76, Intermediate, OG, 19.0 mm, on 330 LB/SYS QC/QA HMA, 3, 64, Base, 19.0 mm on Subgrade Treatment, Type 1B	(K1)	165 LB/SYS QC/QA-HMA, 3, 70, Surface, 9.5 mm, on 275 LB/SYS QC/QA-HMA, 3, 70, Intermediate, 19.0 mm, on 330 LB/SYS QC/QA HMA, 3, 64, Base, 19.00 mm on Subgrade Treatment, Type 1B	(F1)	HMA for Sidewalk 140 LB/SYS HMA Surface, Type B, on 220 LB/SYS HMA Intermediate, Type B, on 6 IN. Compacted Aggregate, No. 53, Base, on Subgrade Treatment, Type III
	(15) Curb and Gutter, Concrete		(26) Sodding, Nursery		(A) PCCP, 9 IN. on 3 IN. Compacted Aggregate, No. 53, Base, on Subgrade Treatment 1B
(C)	PCCP for Approaches	(16)	Curb and Gutter, B, Concrete	(13)	Curb, Concrete

RECOMMENDED FOR APPROVAL	DESIGN ENGINEER	7/28/2020	DATE
DESIGNED: SB	DRAWN: SB		
CHECKED: JNH	CHECKED: JNH		

INDIANA DEPARTMENT OF TRANSPORTATION
PLAN SHEET LINE "PR-A"

HORIZONTAL SCALE 1"=20'	BRIDGE FILE N/A
VERTICAL SCALE N/A	DESIGNATION 1702835
SURVEY BOOK ELECTRONIC	SHEETS 23 of 78
CONTRACT R-41180	PROJECT 1702835

Date: Sep 14, 2020, 9:06pm User Name: SFrach
File: S:_2018\216-0026\Road\CAD\Paper\1702835 Plan View.dwg

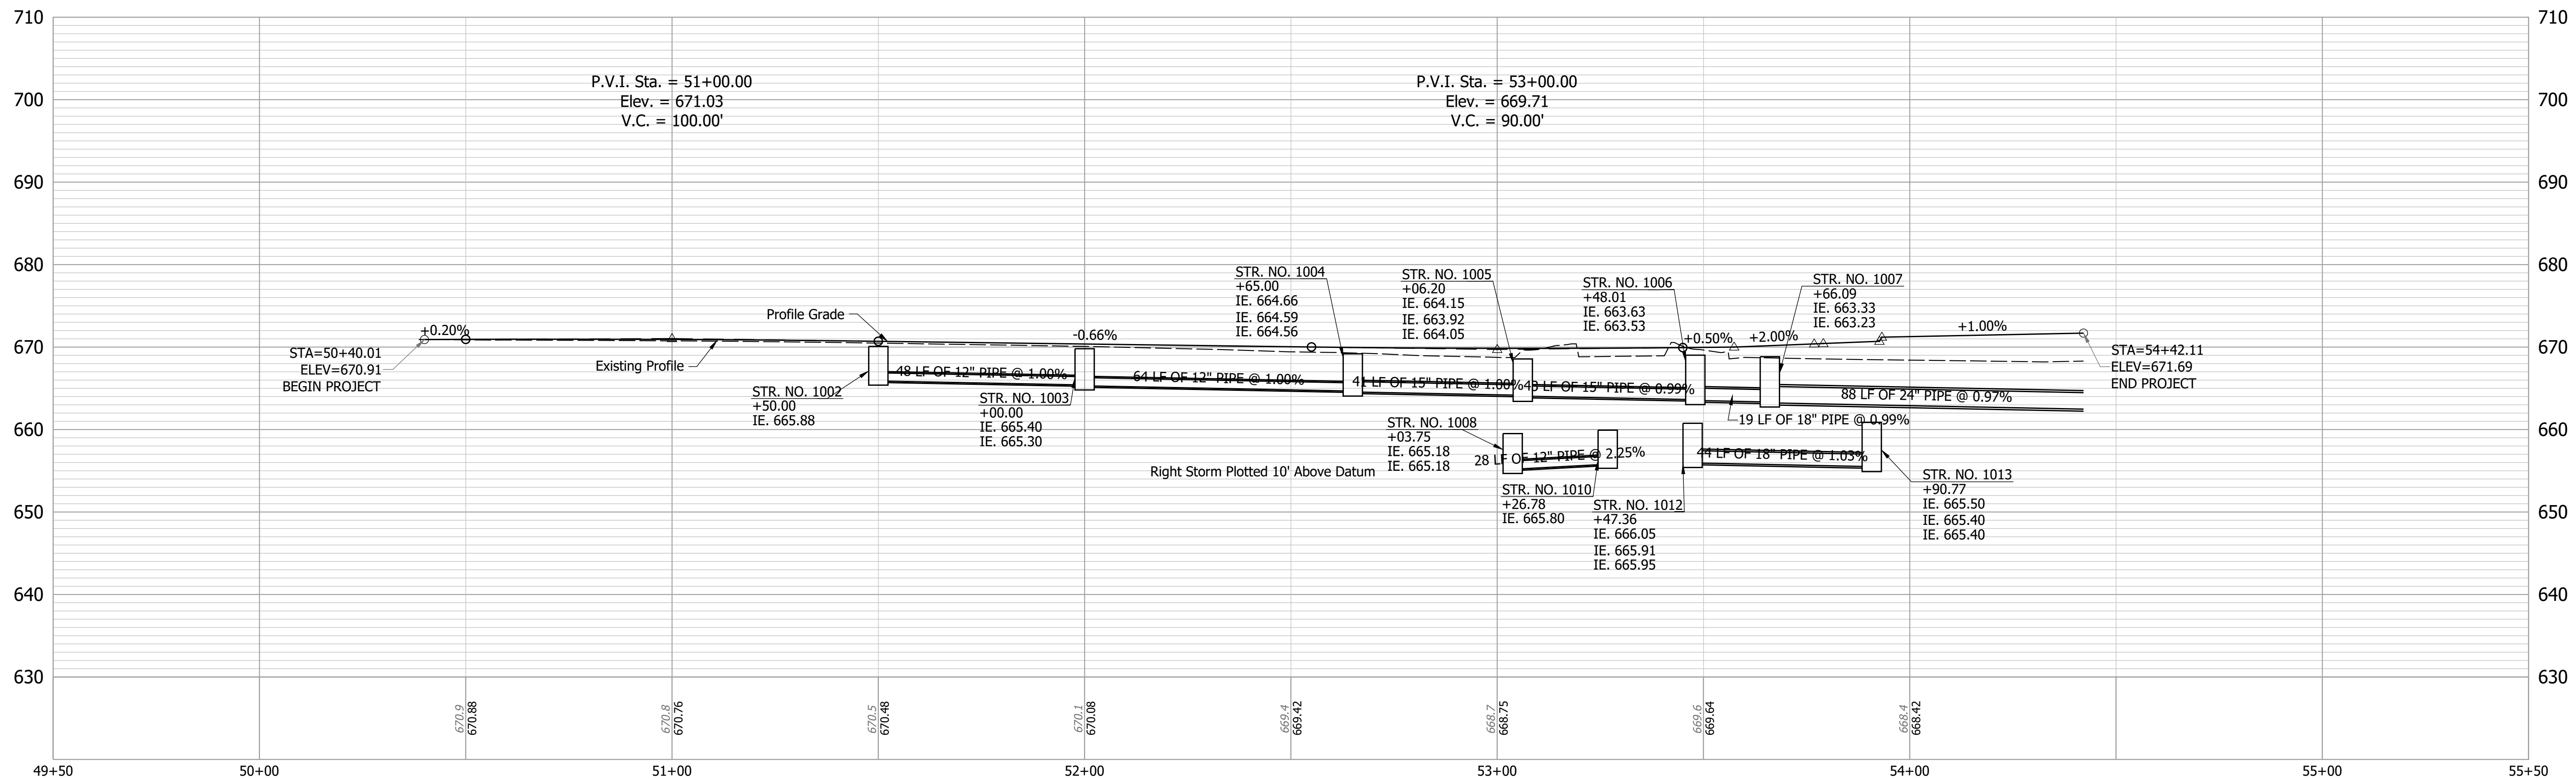


RECOMMENDED FOR APPROVAL _____		7/28/2020 DATE	
DESIGNED: _____ KMA		DRAWN: _____ KMA	
CHECKED: _____ JNH		CHECKED: _____ JNH	

INDIANA DEPARTMENT OF TRANSPORTATION	
PROFILE LINE "PR-A"	

HORIZONTAL SCALE 1" = 20'		BRIDGE FILE N/A	
VERTICAL SCALE 1" = 10'		DESIGNATION 1702835	
SURVEY BOOK ELECTRONIC		SHEETS 24 of 78	
CONTRACT R-41180		PROJECT 1702835	

Date: Sep 14, 2020, 9:06pm User Name: SFisch
File: S:_2018\216-0026\Road\CAD\PR&P\1702835 Plan View.dwg

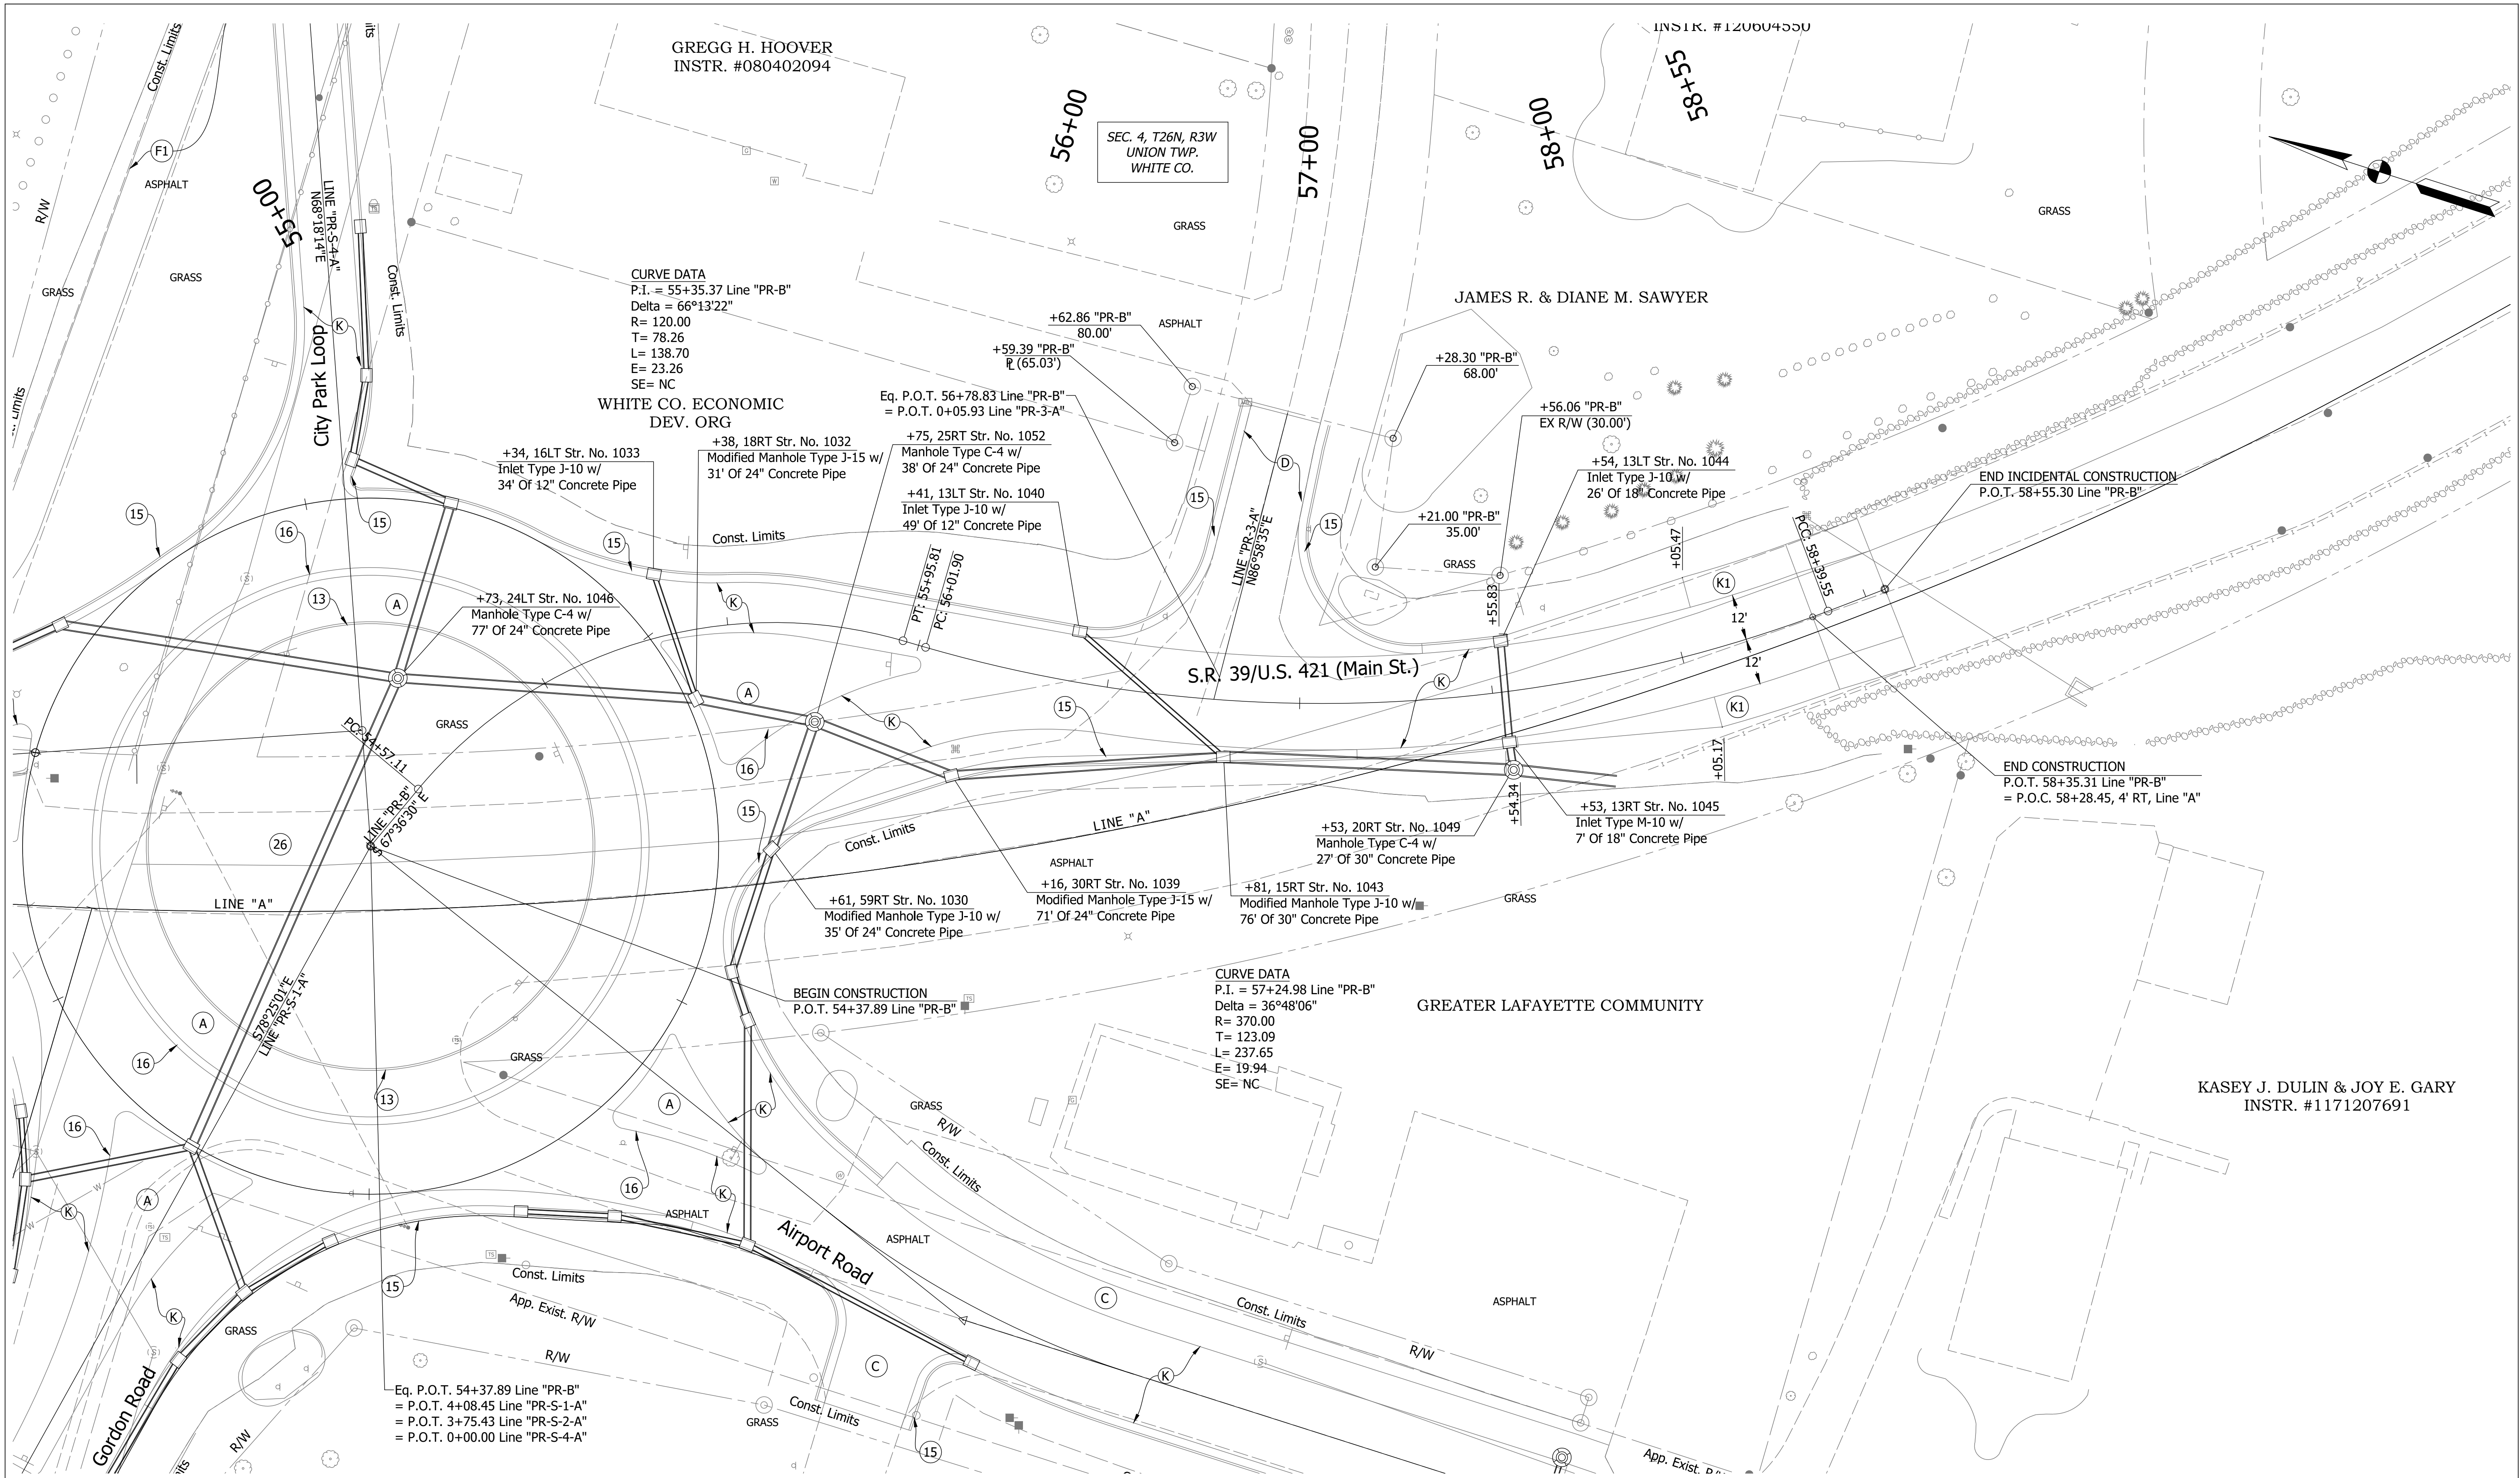


- | | | |
|--|---|--|
| <p>(K) 165 LB/SYS QC/QA-HMA, 3, 70, Surface, 9.5 mm, on 275 LB/SYS QC/QA-HMA, 3, 70, Intermediate, 19.0 mm, on 330 LB/SYS QC/QA-HMA, 3, 64, Base, 19.0 mm, on 250 LB/SYS QC/QA-HMA, 4, 76, Intermediate, OG, 19.0 mm, on 330 LB/SYS QC/QA HMA, 3, 64, Base, 19.00 mm on Subgrade Treatment, Type 1B</p> <p>(C) PCCP for Approaches</p> | <p>(K1) 165 LB/SYS QC/QA-HMA, 3, 70, Surface, 9.5 mm, on 275 LB/SYS QC/QA-HMA, 3, 70, Intermediate, 19.0 mm, on 330 LB/SYS QC/QA HMA, 3, 64, Base, 19.00 mm on Subgrade Treatment, Type 1B</p> <p>(15) Curb and Gutter, Concrete (26) Sodding, Nursery</p> <p>(16) Curb and Gutter, B, Concrete (13) Curb, Concrete</p> | <p>(F1) HMA for Sidewalk 140 LB/SYS HMA Surface, Type B, on 220 LB/SYS HMA Intermediate, Type B, on 6 IN. Compacted Aggregate, No. 53, Base, on Subgrade Treatment, Type III</p> <p>(A) PCCP, 9 IN. on 3 IN. Compacted Aggregate, No. 53, Base, on Subgrade Treatment 1B</p> |
|--|---|--|

RECOMMENDED FOR APPROVAL	DESIGN ENGINEER	7/28/2020
DESIGNED: SB	DRAWN: SB	CHECKED: JNH
CHECKED: JNH	CHECKED: JNH	


INDIANA
DEPARTMENT OF TRANSPORTATION

PLAN SHEET
LINE "PR-B"

HORIZONTAL SCALE	BRIDGE FILE
1"=20'	N/A
VERTICAL SCALE	DESIGNATION
N/A	1702835
SURVEY BOOK	SHEETS
ELECTRONIC	25 of 78
CONTRACT	PROJECT
R-41180	1702835

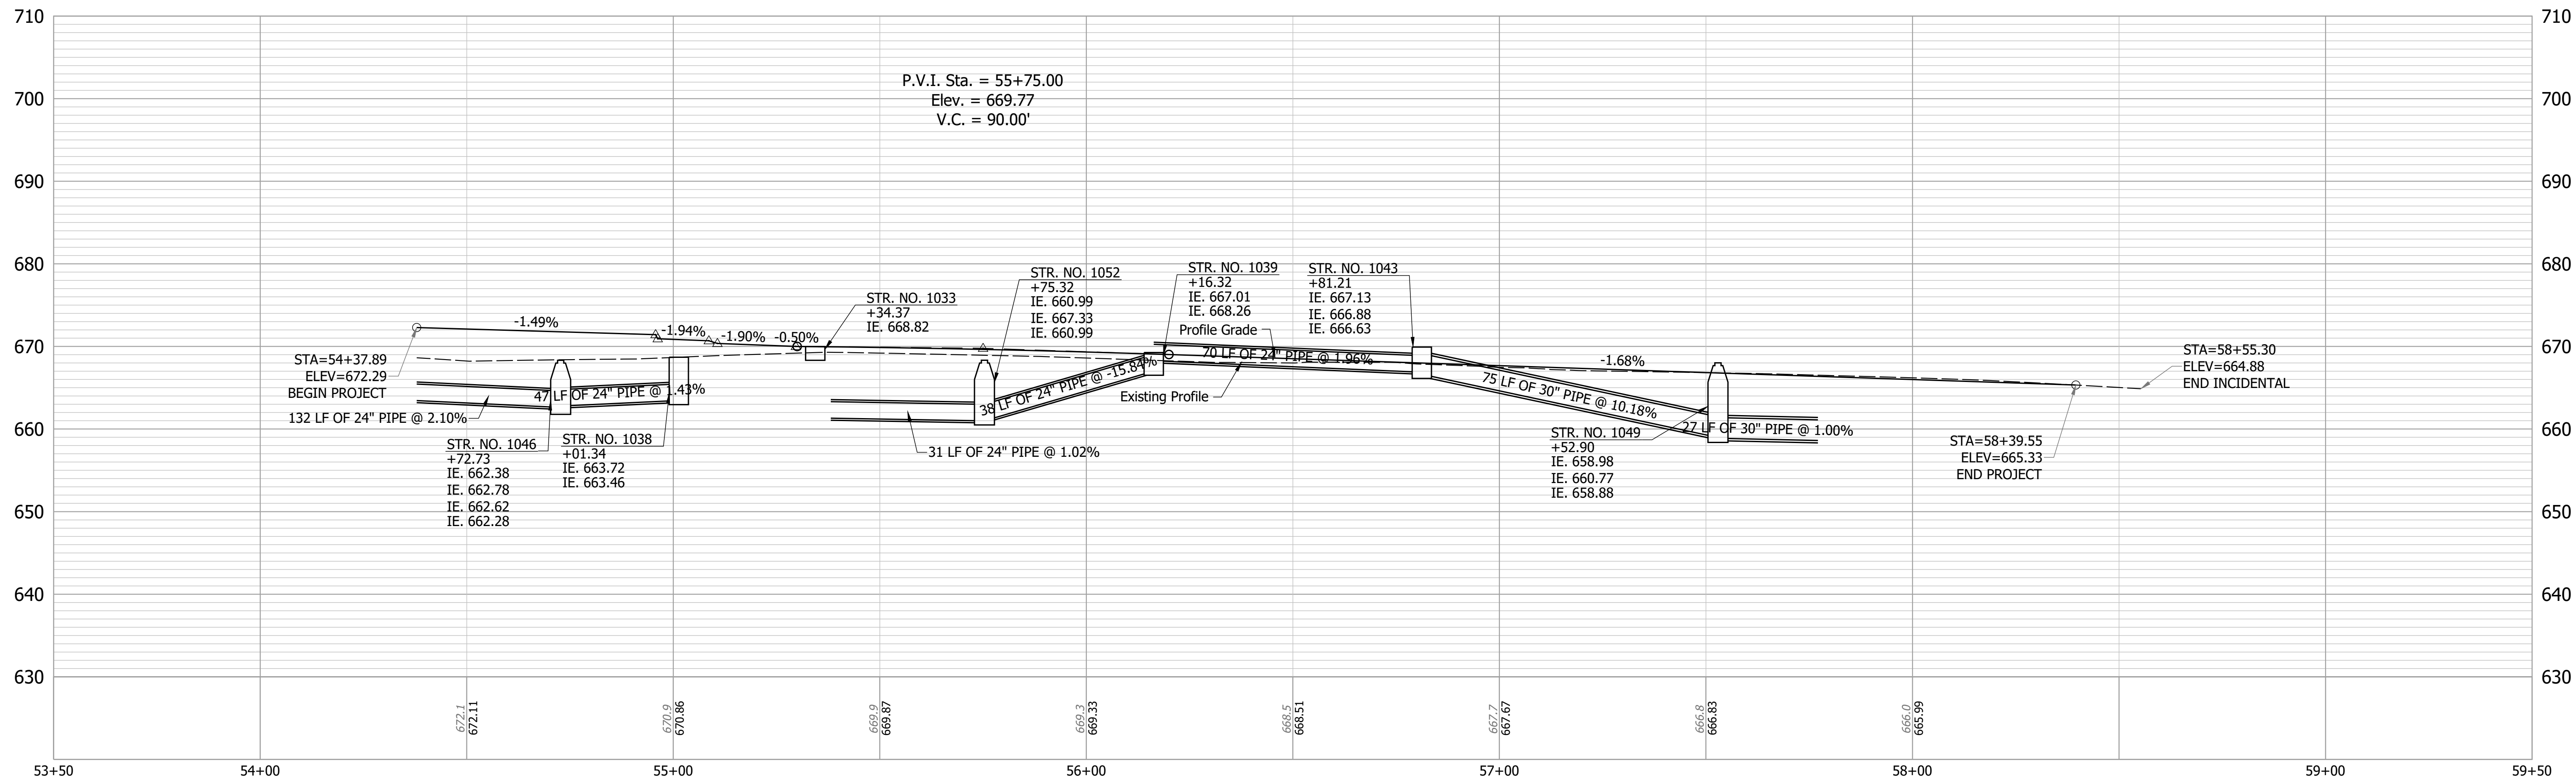


RECOMMENDED FOR APPROVAL	DESIGN ENGINEER	7/28/2020	DATE	INDIANA DEPARTMENT OF TRANSPORTATION	HORIZONTAL SCALE		BRIDGE FILE			
					1" = 20'		N/A			
					VERTICAL SCALE		DESIGNATION			
					1" = 10'		1702835			
DESIGNED: KMA	DRAWN: KMA	PROFILE LINE "PR-B"			SURVEY BOOK		SHEETS			
CHECKED: JNH	CHECKED: JNH				ELECTRONIC		26	of	78	
					CONTRACT		PROJECT			
					R-41180		1702835			

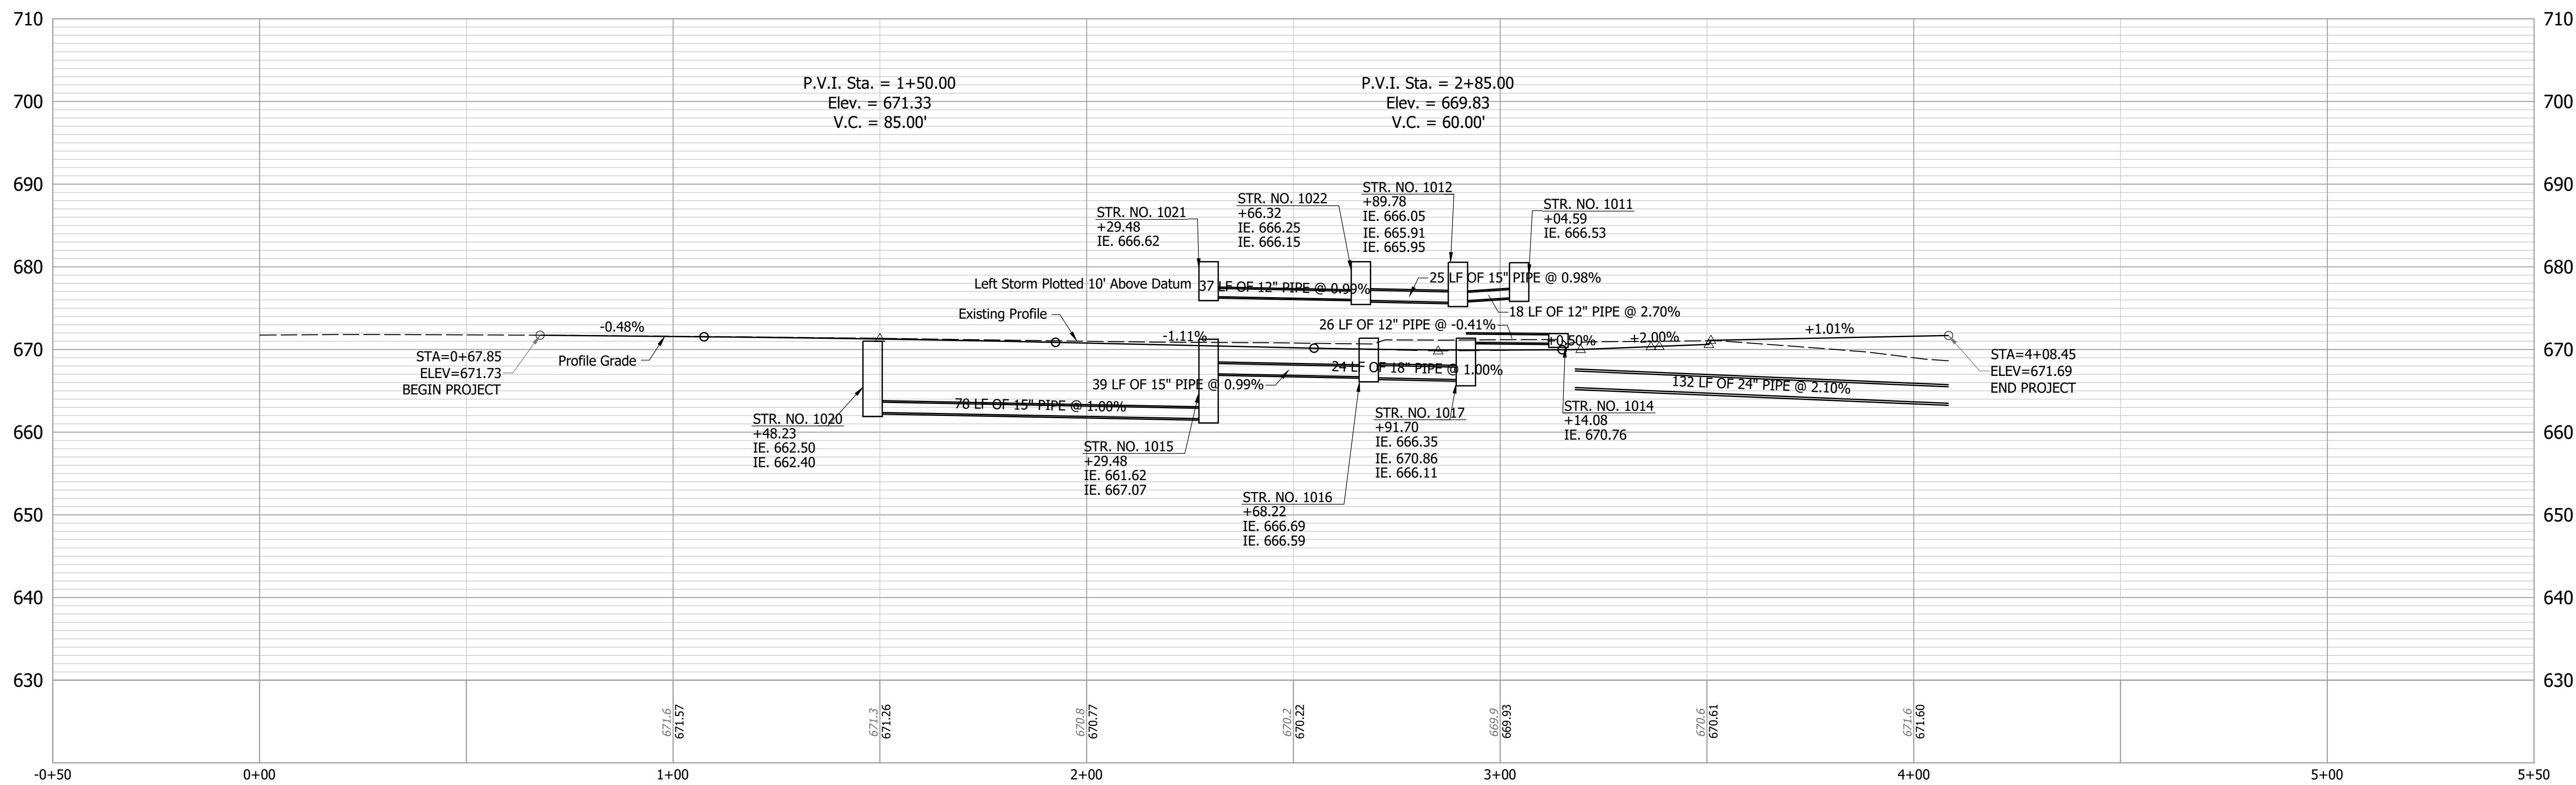

Date: Sep 14, 2020 9:07am User Name: SFisch
File: S:_2018\218-0026\Road\CAD\PRP1702835 Profiles.dwg

RECOMMENDED FOR APPROVAL _____ DESIGN ENGINEER _____ DATE 7/28/2020	INDIANA DEPARTMENT OF TRANSPORTATION		HORIZONTAL SCALE		BRIDGE FILE			
			1" = 20'		N/A			
			VERTICAL SCALE		DESIGNATION			
			1" = 10'		1702835			
DESIGNED: _____ KMA	DRAWN: _____ KMA	PROFILE LINE "PR-S-1-A"		SURVEY BOOK		SHEETS		
				ELECTRONIC		28	of	78
CHECKED: _____ JHN	CHECKED: _____ JHN			CONTRACT		PROJECT		
				R-41180		1702835		

Date: Sep 14, 2020, 9:08pm User Name: SFrach
File: S:\2018\216-026\Food\CAD\PA&P\1702835 Plan View.dwg

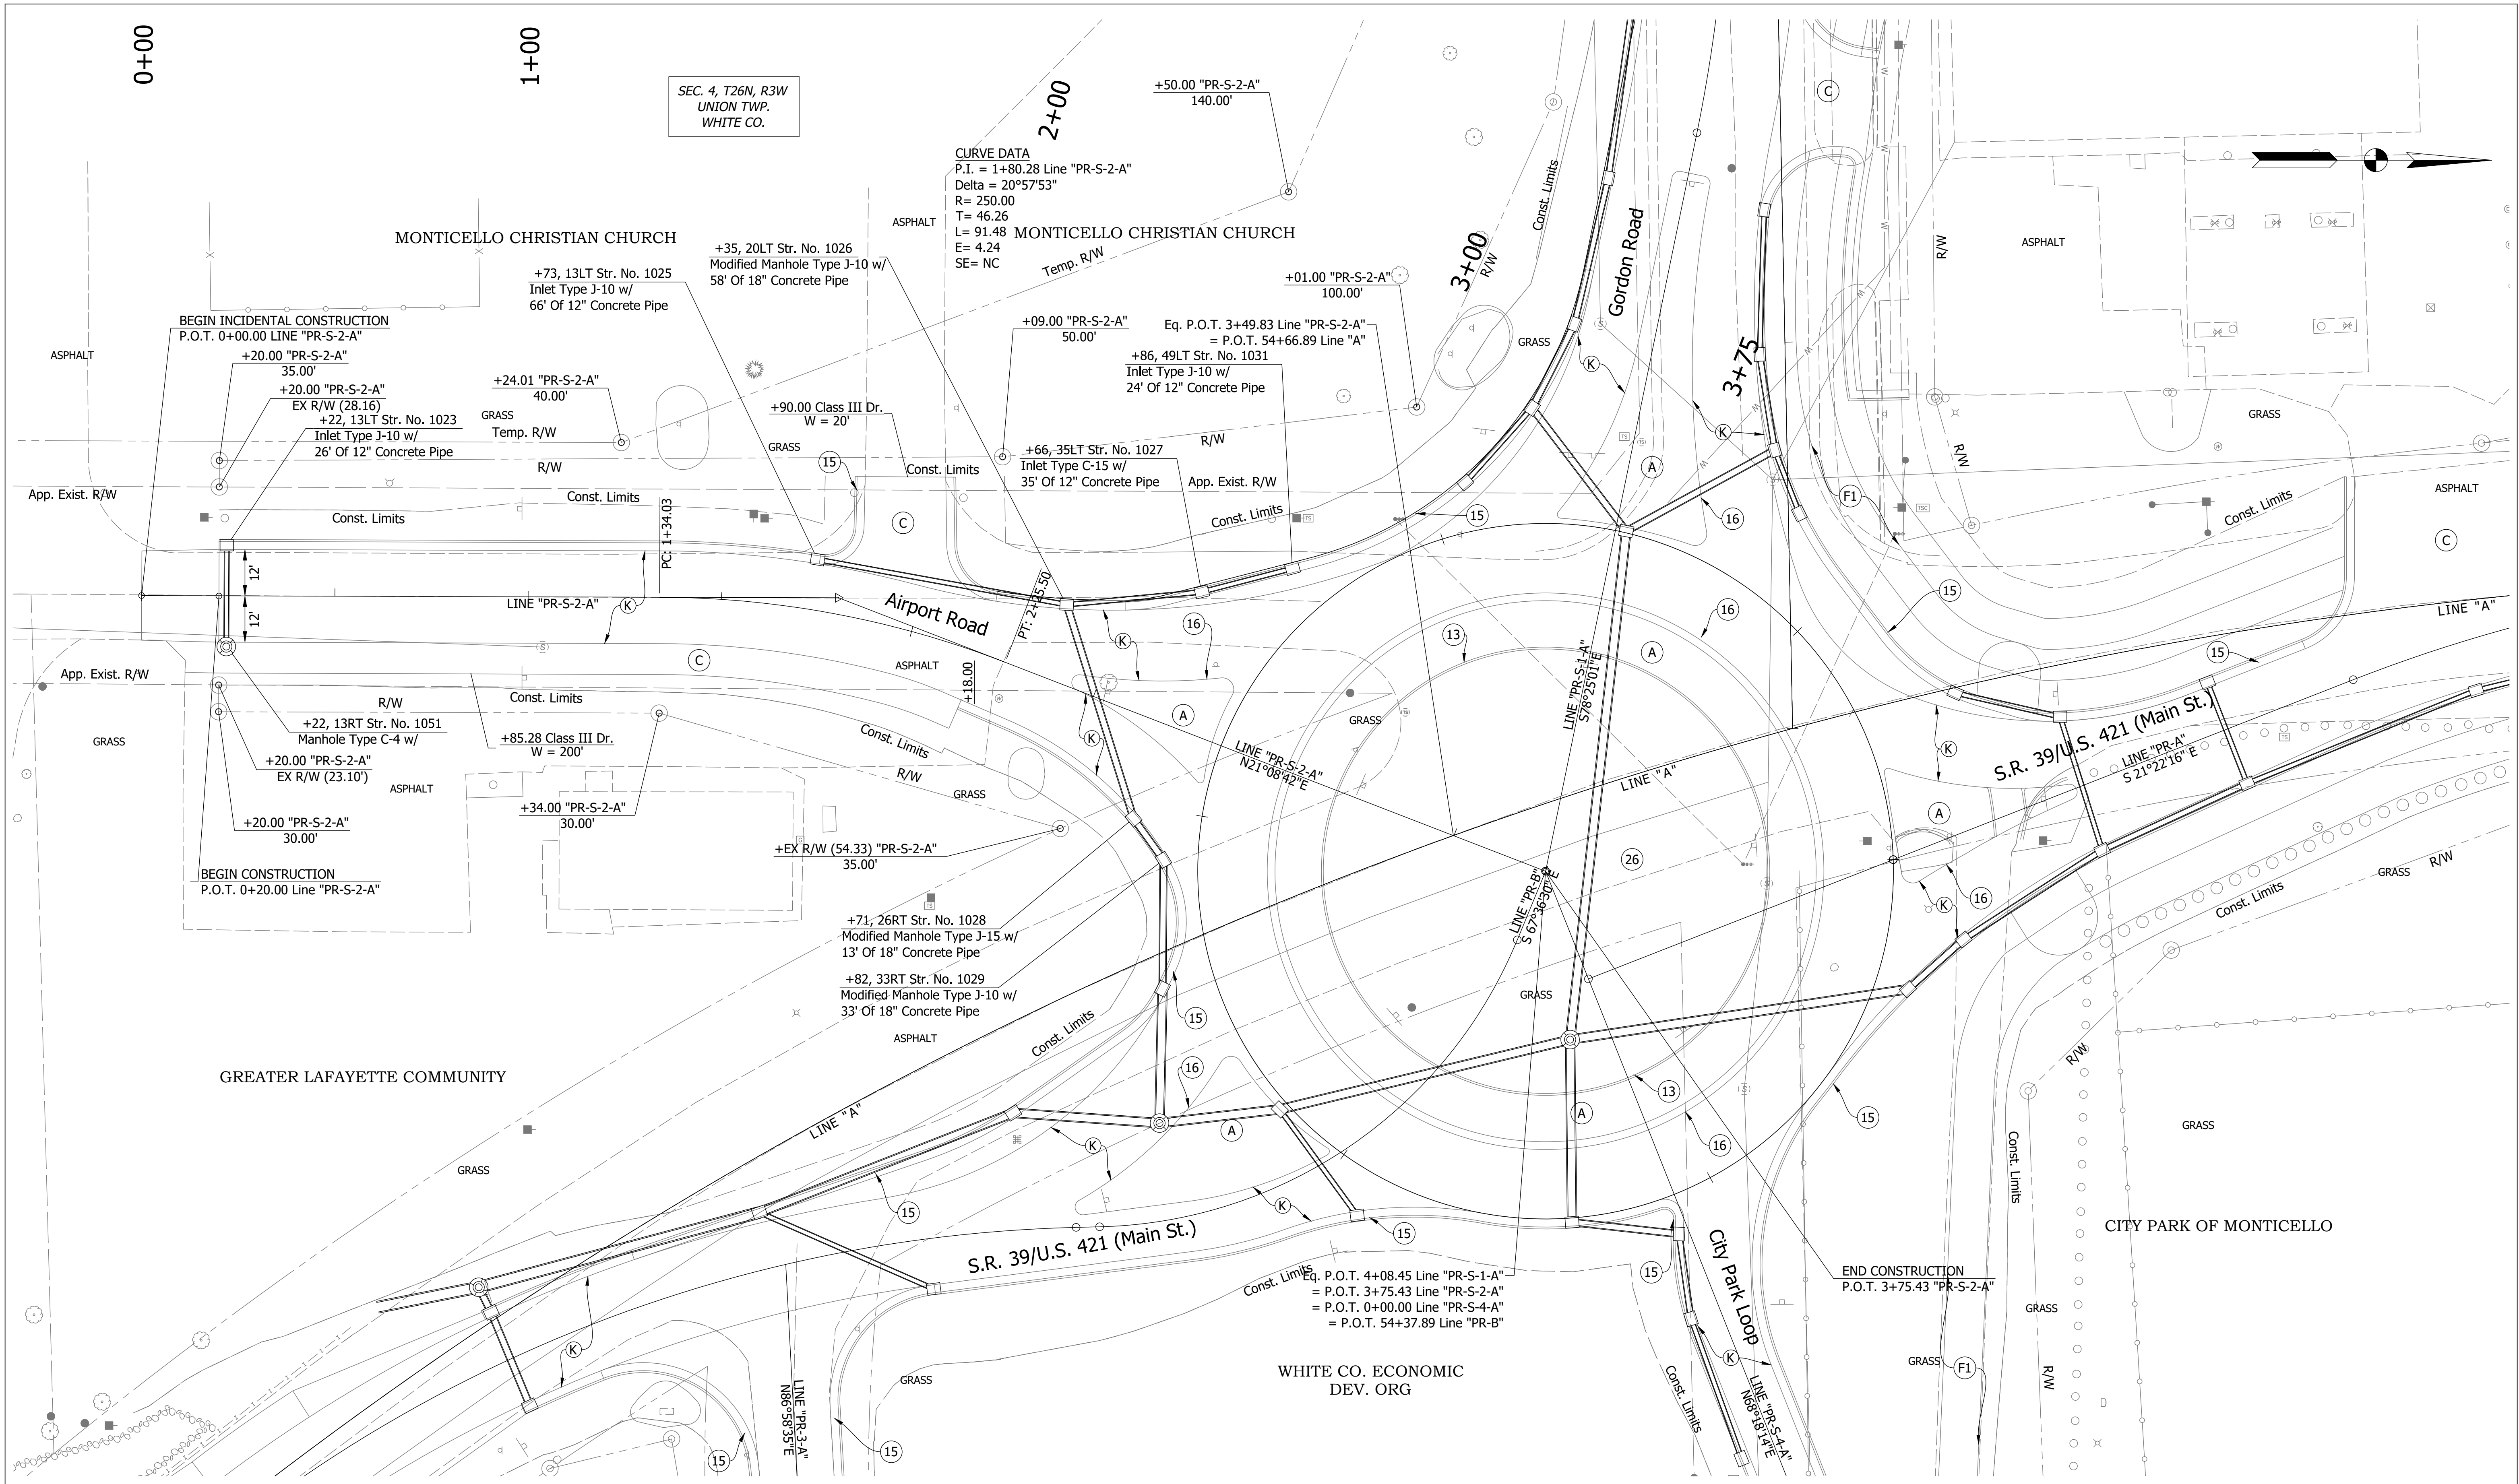


K 165 LB/SYS QC/QA-HMA, 3, 70, Surface, 9.5 mm, on 275 LB/SYS QC/QA-HMA, 3, 70, Intermediate, 19.0 mm, on 330 LB/SYS QC/QA-HMA, 3, 64, Base, 19.0 mm, on 250 LB/SYS QC/QA-HMA, 4, 76, Intermediate, OG, 19.0 mm, on 330 LB/SYS QC/QA HMA, 3, 64, Base, 19.0 mm on Subgrade Treatment, Type 1B			K1 165 LB/SYS QC/QA-HMA, 3, 70, Surface, 9.5 mm, on 275 LB/SYS QC/QA-HMA, 3, 70, Intermediate, 19.0 mm, on 330 LB/SYS QC/QA HMA, 3, 64, Base, 19.0 mm on Subgrade Treatment, Type 1B			F1 HMA for Sidewalk 140 LB/SYS HMA Surface, Type B, on 220 LB/SYS HMA Intermediate, Type B, on 6 IN. Compacted Aggregate, No. 53, Base, on Subgrade Treatment, Type III			A PCCP, 9 IN. on 3 IN. Compacted Aggregate, No. 53, Base, on Subgrade Treatment 1B		
C PCCP for Approaches			15 Curb and Gutter, Concrete			26 Sodding, Nursery			13 Curb, Concrete		
			16 Curb and Gutter, B, Concrete								

RECOMMENDED FOR APPROVAL	DESIGN ENGINEER	7/28/2020	DATE
DESIGNED: SB	DRAWN: SB		
CHECKED: JNH	CHECKED: JNH		


INDIANA DEPARTMENT OF TRANSPORTATION	
PLAN SHEET LINE "PR-S-2-A"	

HORIZONTAL SCALE 1"=20'	BRIDGE FILE N/A
VERTICAL SCALE N/A	DESIGNATION 1702835
SURVEY BOOK ELECTRONIC	SHEETS 29 of 78
CONTRACT R-41180	PROJECT 1702835

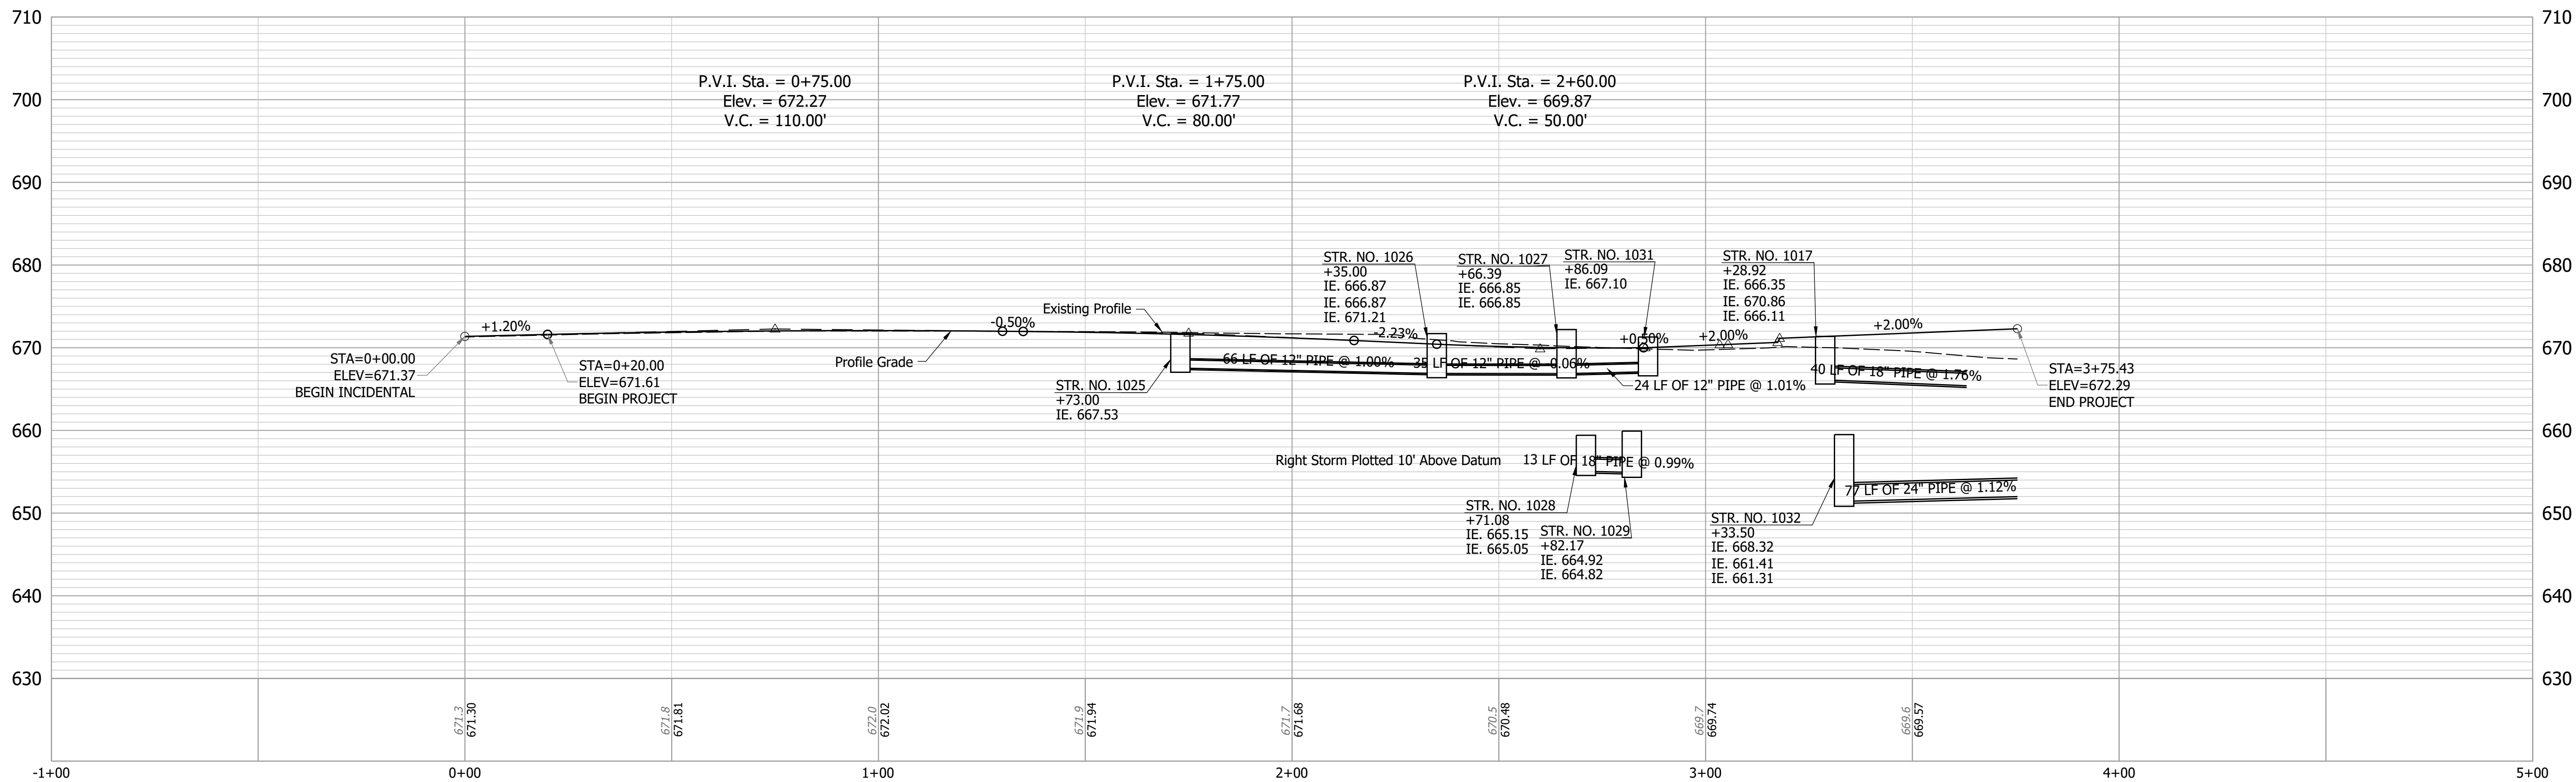

Date: Sep 14, 2020 9:08am User Name: SFisch
File: S:_2018\218-0026(Road)\CAD\RP1702835 Profiles.dwg

RECOMMENDED FOR APPROVAL _____ DESIGN ENGINEER _____ DATE 7/28/2020		INDIANA DEPARTMENT OF TRANSPORTATION		HORIZONTAL SCALE		BRIDGE FILE			
				1" = 20'		N/A			
				VERTICAL SCALE		DESIGNATION			
				1" = 10'		1702835			
DESIGNED: _____ KMA		DRAWN: _____ KMA		PROFILE LINE "PR-S-2-A"		SURVEY BOOK		SHEETS	
						ELECTRONIC		30 of 78	
CHECKED: _____ JNH		CHECKED: _____ JNH				CONTRACT		PROJECT	
						R-41180		1702835	

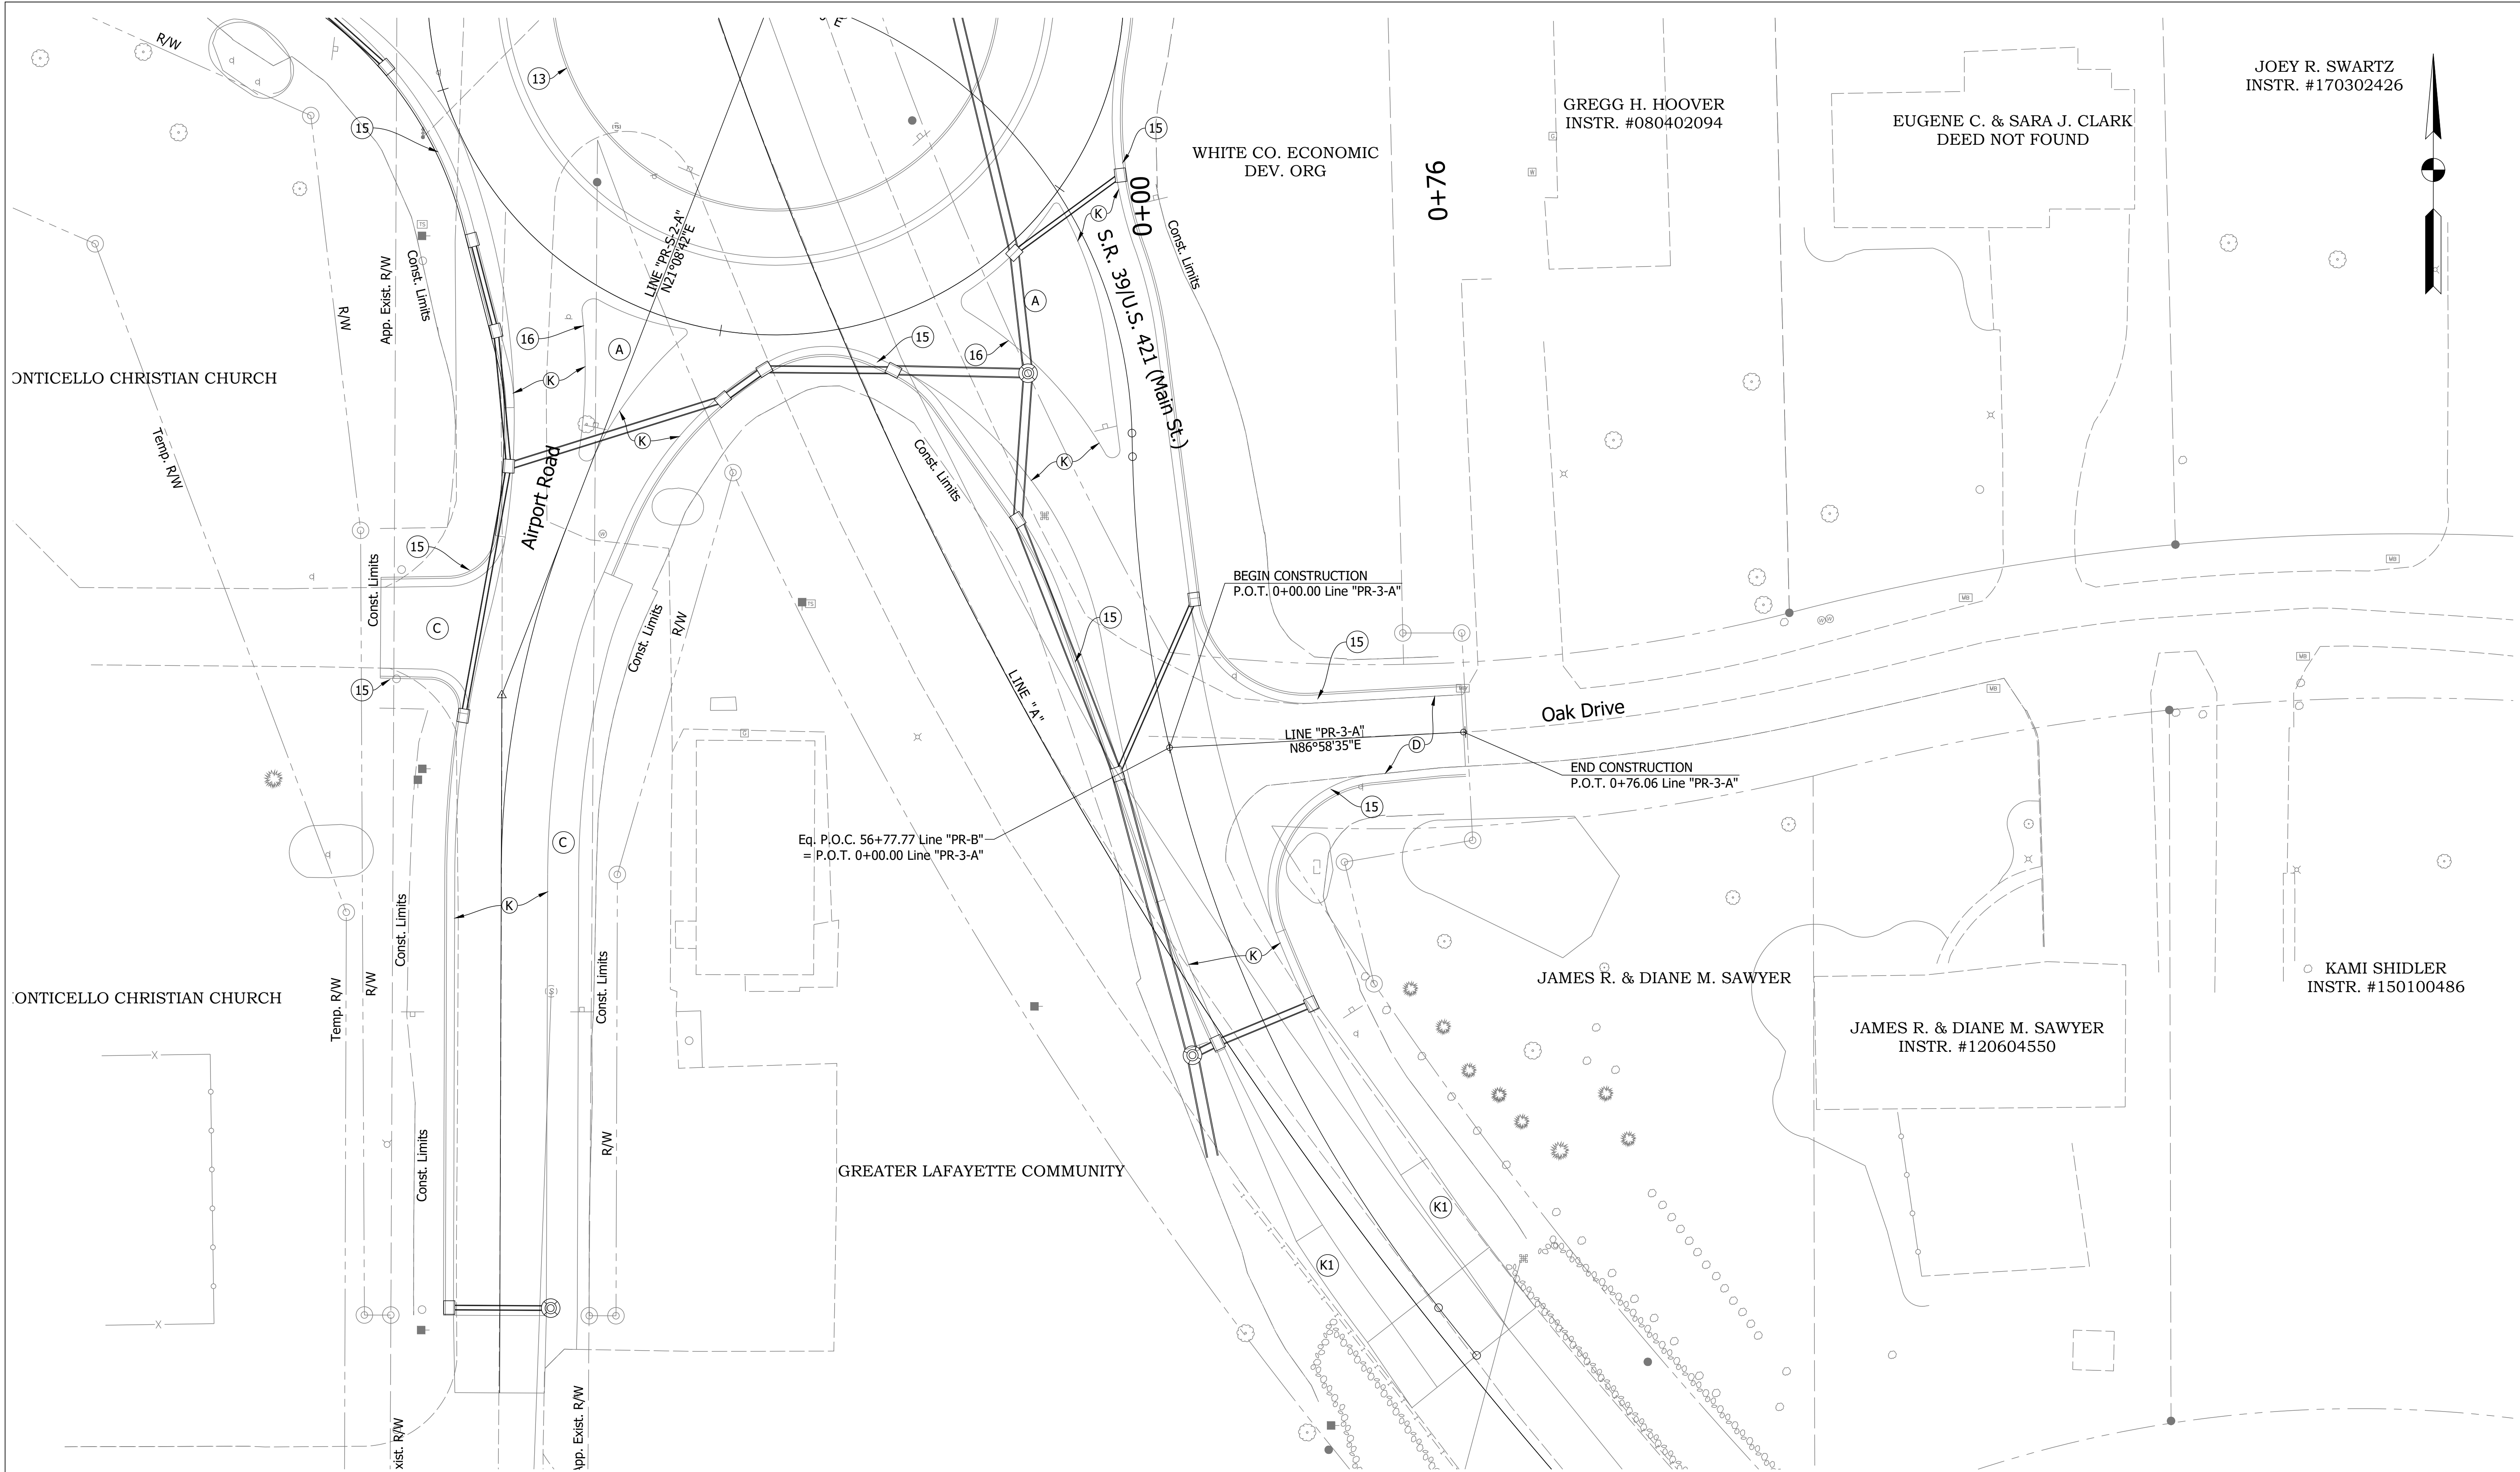


Date: Sep 14, 2020, 9:08pm User Name: SFtech
File: S:\2018\218-0026\Road\CAD\PA&P\1702835 Plan View.dwg

(K)	165 LB/SYS QC/QA-HMA, 3, 70, Surface, 9.5 mm, on 275 LB/SYS QC/QA-HMA, 3, 70, Intermediate, 19.0 mm, on 330 LB/SYS QC/QA-HMA, 3, 64, Base, 19.0 mm, on 250 LB/SYS QC/QA-HMA, 4, 76, Intermediate, OG, 19.0 mm, on 330 LB/SYS QC/QA HMA, 3, 64, Base, 19.00 mm on Subgrade Treatment, Type 1B	(K1)	165 LB/SYS QC/QA-HMA, 3, 70, Surface, 9.5 mm, on 275 LB/SYS QC/QA-HMA, 3, 70, Intermediate, 19.0 mm, on 330 LB/SYS QC/QA HMA, 3, 64, Base, 19.00 mm on Subgrade Treatment, Type 1B	(F1)	HMA for Sidewalk 140 LB/SYS HMA Surface, Type B, on 220 LB/SYS HMA Intermediate, Type B, on 6 IN. Compacted Aggregate, No. 53, Base, on Subgrade Treatment, Type III
	(C) PCCP for Approaches		(15) Curb and Gutter, Concrete (26) Sodding, Nursery (16) Curb and Gutter, B, Concrete (13) Curb, Concrete		(A) PCCP, 9 IN. on 3 IN. Compacted Aggregate, No. 53, Base, on Subgrade Treatment 1B

RECOMMENDED FOR APPROVAL	DESIGN ENGINEER	7/28/2020	DATE
DESIGNED: SB	DRAWN: SB		
CHECKED: JNH	CHECKED: JNH		

INDIANA DEPARTMENT OF TRANSPORTATION
PLAN SHEET LINE "PR-S-3-A"

HORIZONTAL SCALE 1"=20'	BRIDGE FILE N/A
VERTICAL SCALE N/A	DESIGNATION 1702835
SURVEY BOOK ELECTRONIC	SHEETS 31 of 78
CONTRACT R-41180	PROJECT 1702835

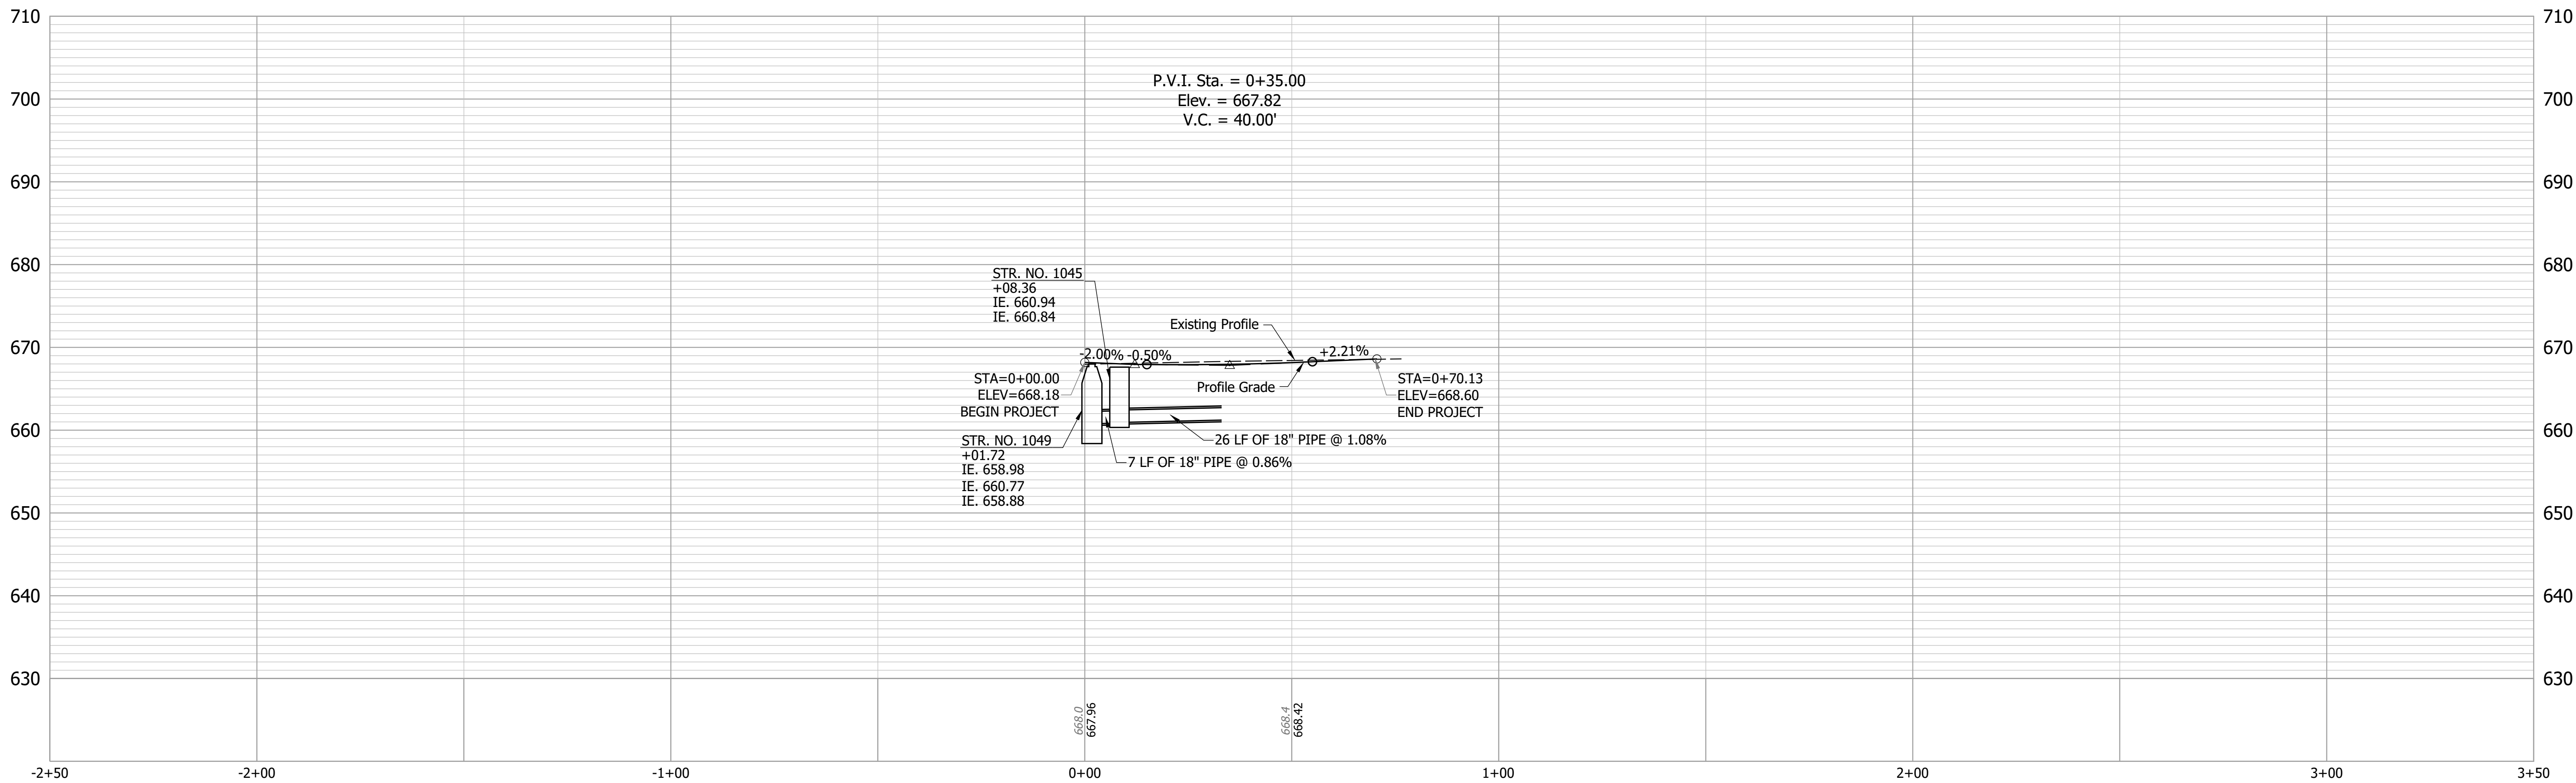


RECOMMENDED FOR APPROVAL		7/28/2020 DATE	
DESIGNED: KMA		DRAWN: KMA	
CHECKED: JNH		CHECKED: JNH	

INDIANA DEPARTMENT OF TRANSPORTATION	
PROFILE LINE "PR-S-3-A"	

HORIZONTAL SCALE		BRIDGE FILE	
1" = 20'		N/A	
VERTICAL SCALE		DESIGNATION	
1" = 10'		1702835	
SURVEY BOOK		SHEETS	
ELECTRONIC		32	of 78
CONTRACT		PROJECT	
R-41180		1702835	

Date: Sep 14, 2020, 9:08pm User Name: SFisch
File: S:\2018\218-028\Road\CAD\PA&P\1702835 Plan View.dwg

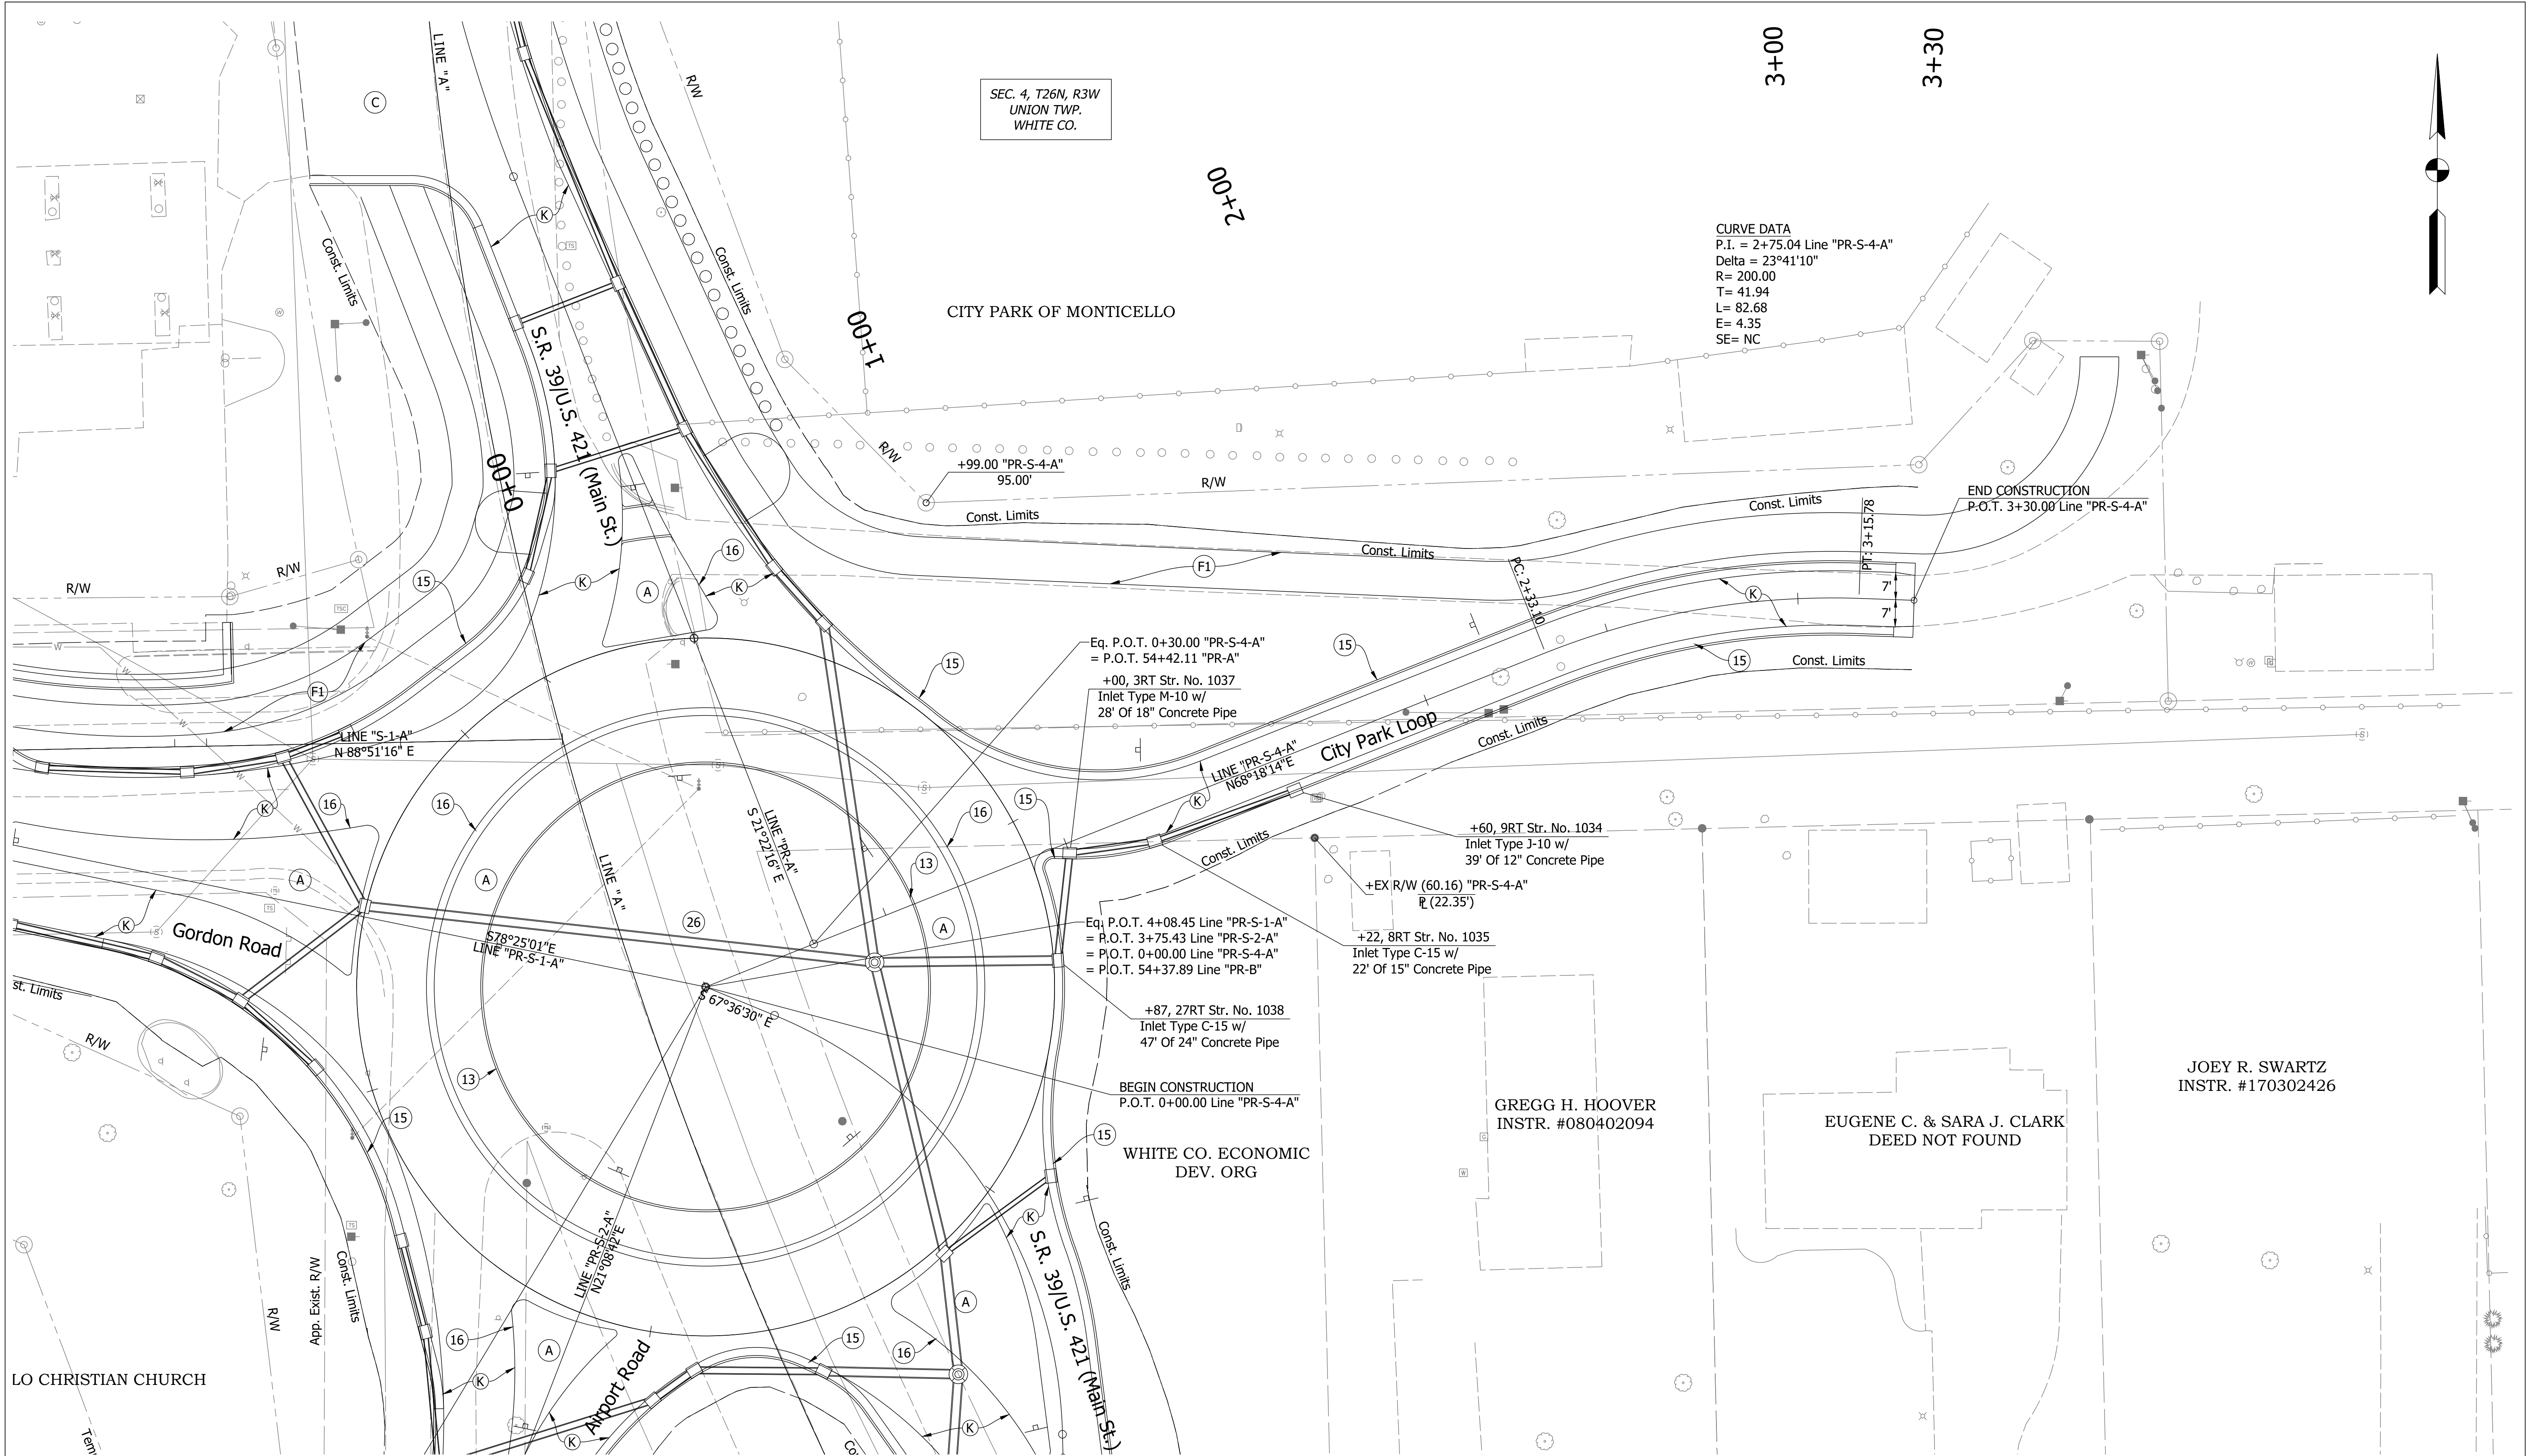


K	165 LB/SYS QC/QA-HMA, 3, 70, Surface, 9.5 mm, on 275 LB/SYS QC/QA-HMA, 3, 70, Intermediate, 19.0 mm, on 330 LB/SYS QC/QA-HMA, 3, 64, Base, 19.0 mm, on 250 LB/SYS QC/QA-HMA, 4, 76, Intermediate, OG, 19.0 mm, on 330 LB/SYS QC/QA HMA, 3, 64, Base, 19.0 mm on Subgrade Treatment, Type 1B	K1	165 LB/SYS QC/QA-HMA, 3, 70, Surface, 9.5 mm, on 275 LB/SYS QC/QA-HMA, 3, 70, Intermediate, 19.0 mm, on 330 LB/SYS QC/QA HMA, 3, 64, Base, 19.0 mm on Subgrade Treatment, Type 1B	F1	HMA for Sidewalk 140 LB/SYS HMA Surface, Type B, on 220 LB/SYS HMA Intermediate, Type B, on 6 IN. Compacted Aggregate, No. 53, Base, on Subgrade Treatment, Type III
	C	PCCP for Approaches	15	Curb and Gutter, Concrete	26
		16	Curb and Gutter, B, Concrete	13	Curb, Concrete

RECOMMENDED FOR APPROVAL	DESIGN ENGINEER	7/28/2020	DATE
DESIGNED: SB	DRAWN: SB		
CHECKED: JNH	CHECKED: JNH		

INDIANA DEPARTMENT OF TRANSPORTATION
PLAN SHEET LINE "PR-S-4-A"

HORIZONTAL SCALE	BRIDGE FILE
1"=20'	N/A
VERTICAL SCALE	DESIGNATION
N/A	1702835
SURVEY BOOK	SHEETS
ELECTRONIC	33 of 78
CONTRACT	PROJECT
R-41180	1702835

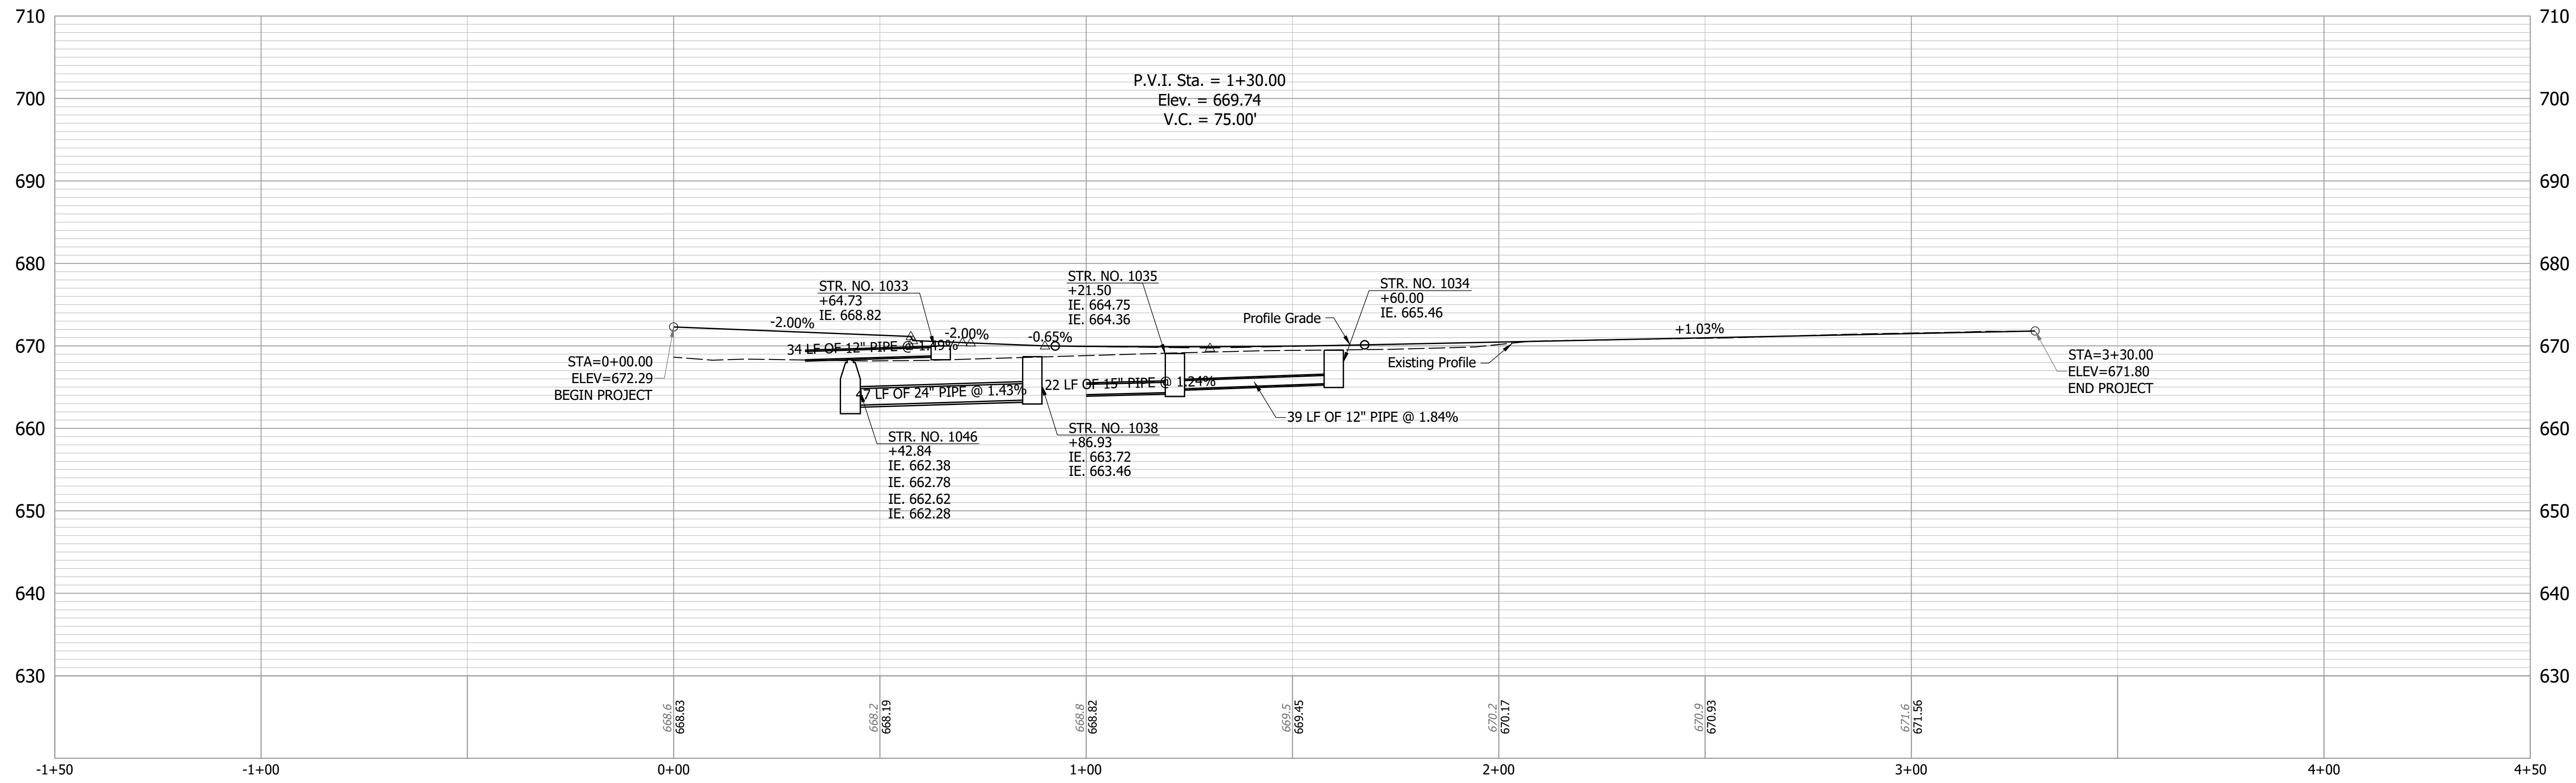


Date: Sep 14, 2020 9:09pm User Name: SFisch
File: S:_2018\218-0026(Road)\CAD\PRP1702835 Profiles.dwg

RECOMMENDED FOR APPROVAL _____ DESIGN ENGINEER _____ DATE 7/28/2020	INDIANA DEPARTMENT OF TRANSPORTATION			HORIZONTAL SCALE		BRIDGE FILE	
				1" = 20'		N/A	
				VERTICAL SCALE		DESIGNATION	
				1" = 10'		1702835	
DESIGNED: _____ KMA		DRAWN: _____ KMA		PROFILE LINE "PR-S-4-A"			
CHECKED: _____ JNH		CHECKED: _____ JNH					
				SURVEY BOOK		SHEETS	
				ELECTRONIC		34	of 78
				CONTRACT		PROJECT	
				R-41180		1702835	




Date: Sep 14, 2020, 9:10pm User: James Stisch
File: S:_2018\216-1026\road\CAO\WISCONSIN\702835 Roundabout_Geo_Align.dwg

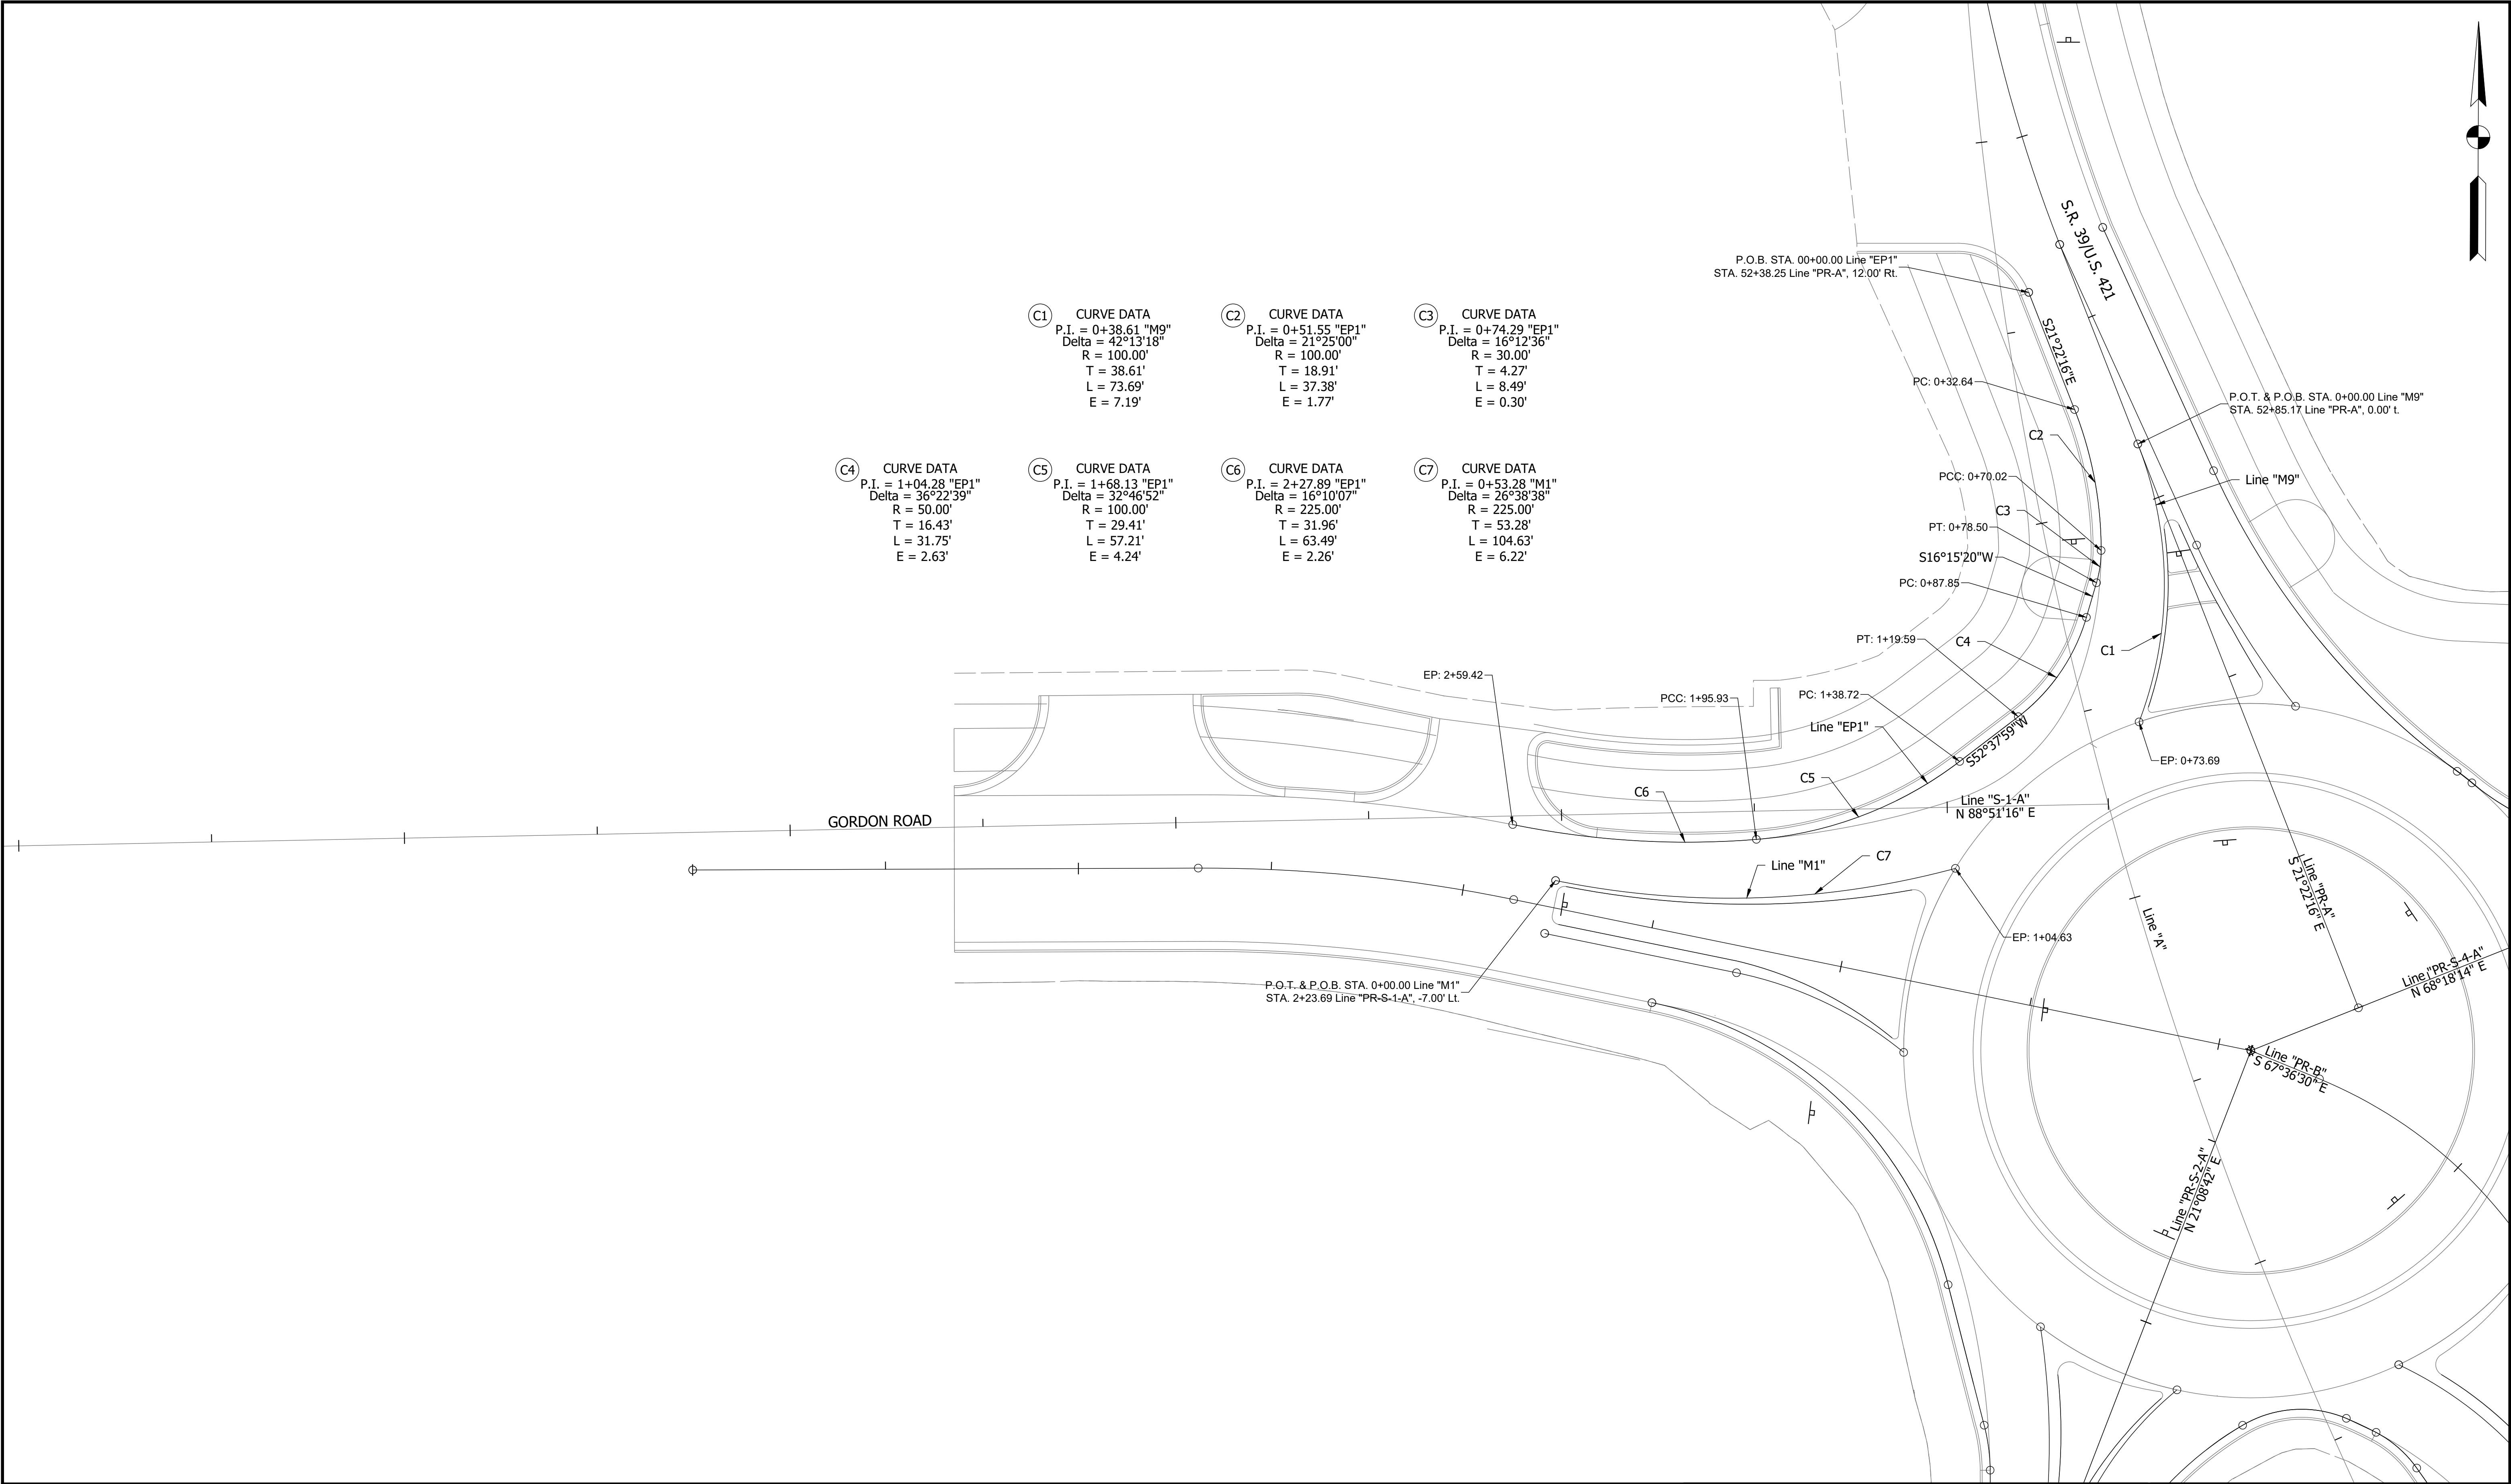


RECOMMENDED FOR APPROVAL	DESIGN ENGINEER	DATE
DESIGNED: SMF	DRAWN: SMF	
CHECKED: JNH	CHECKED: JNH	

INDIANA DEPARTMENT OF TRANSPORTATION
ROUNDABOUT GEOMETRICS LINE "M9", LINE "EP1", LINE "M1"


HORIZONTAL SCALE 1"=20'	BRIDGE FILE N/A
VERTICAL SCALE N/A	DESIGNATION 1702835
SURVEY BOOK	SHEET
ELECTRONIC	36 of 78
CONTRACT R-41180	PROJECT 1702835

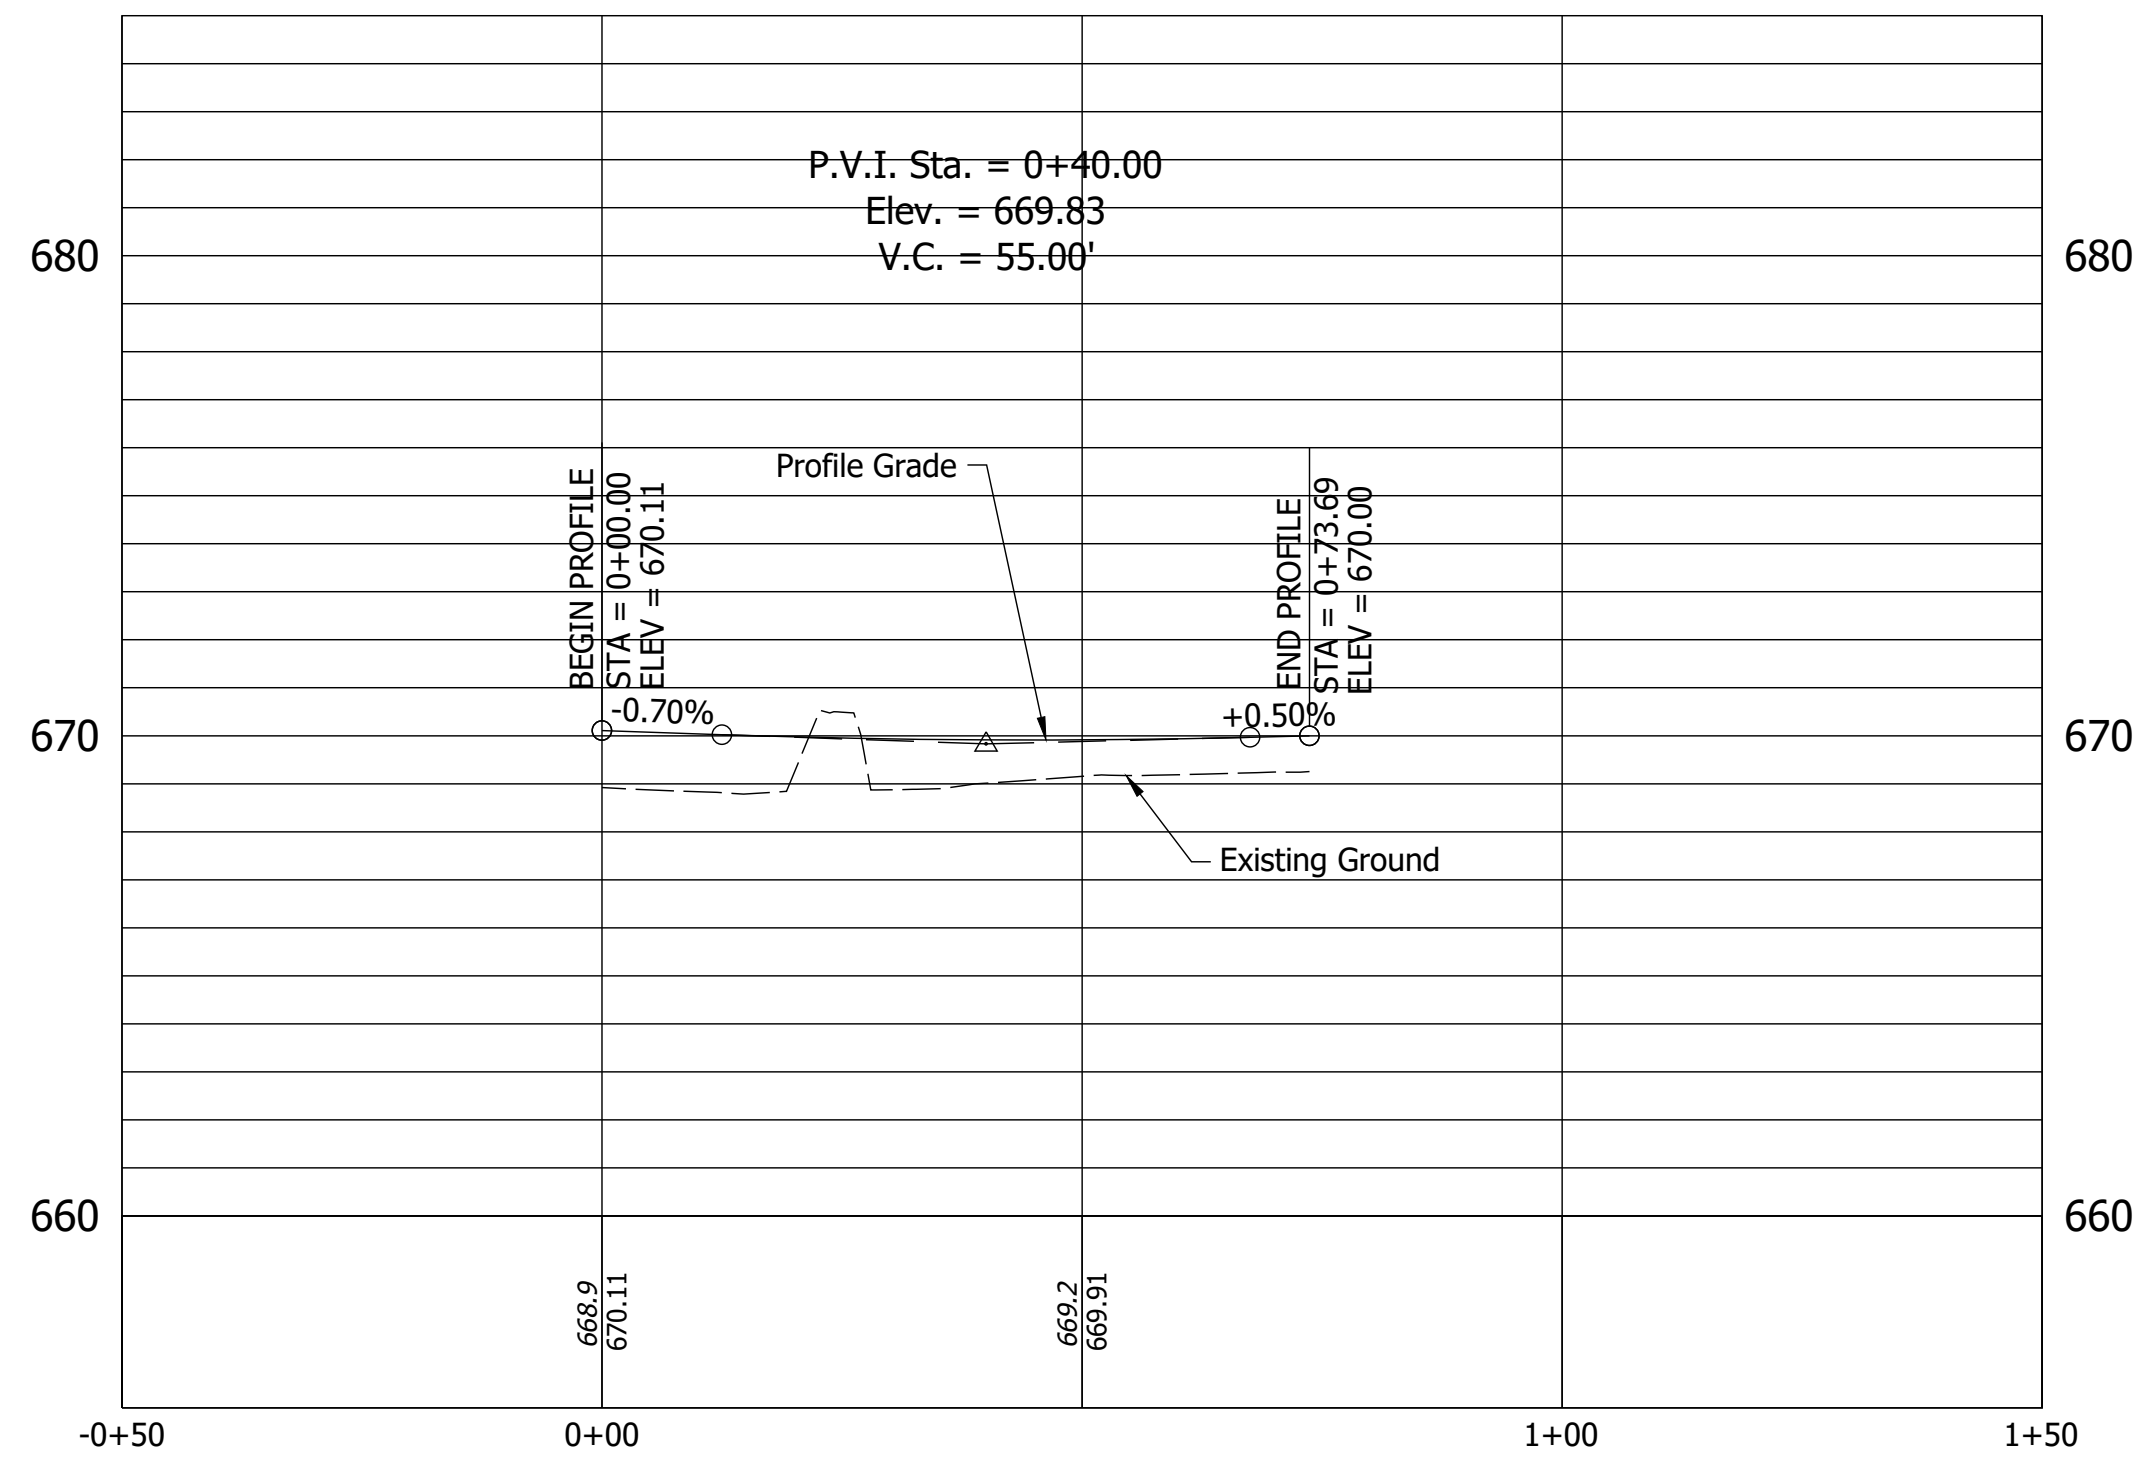

PROFILE - LINE "M9"
STA. 0+00.00 TO 0+73.69

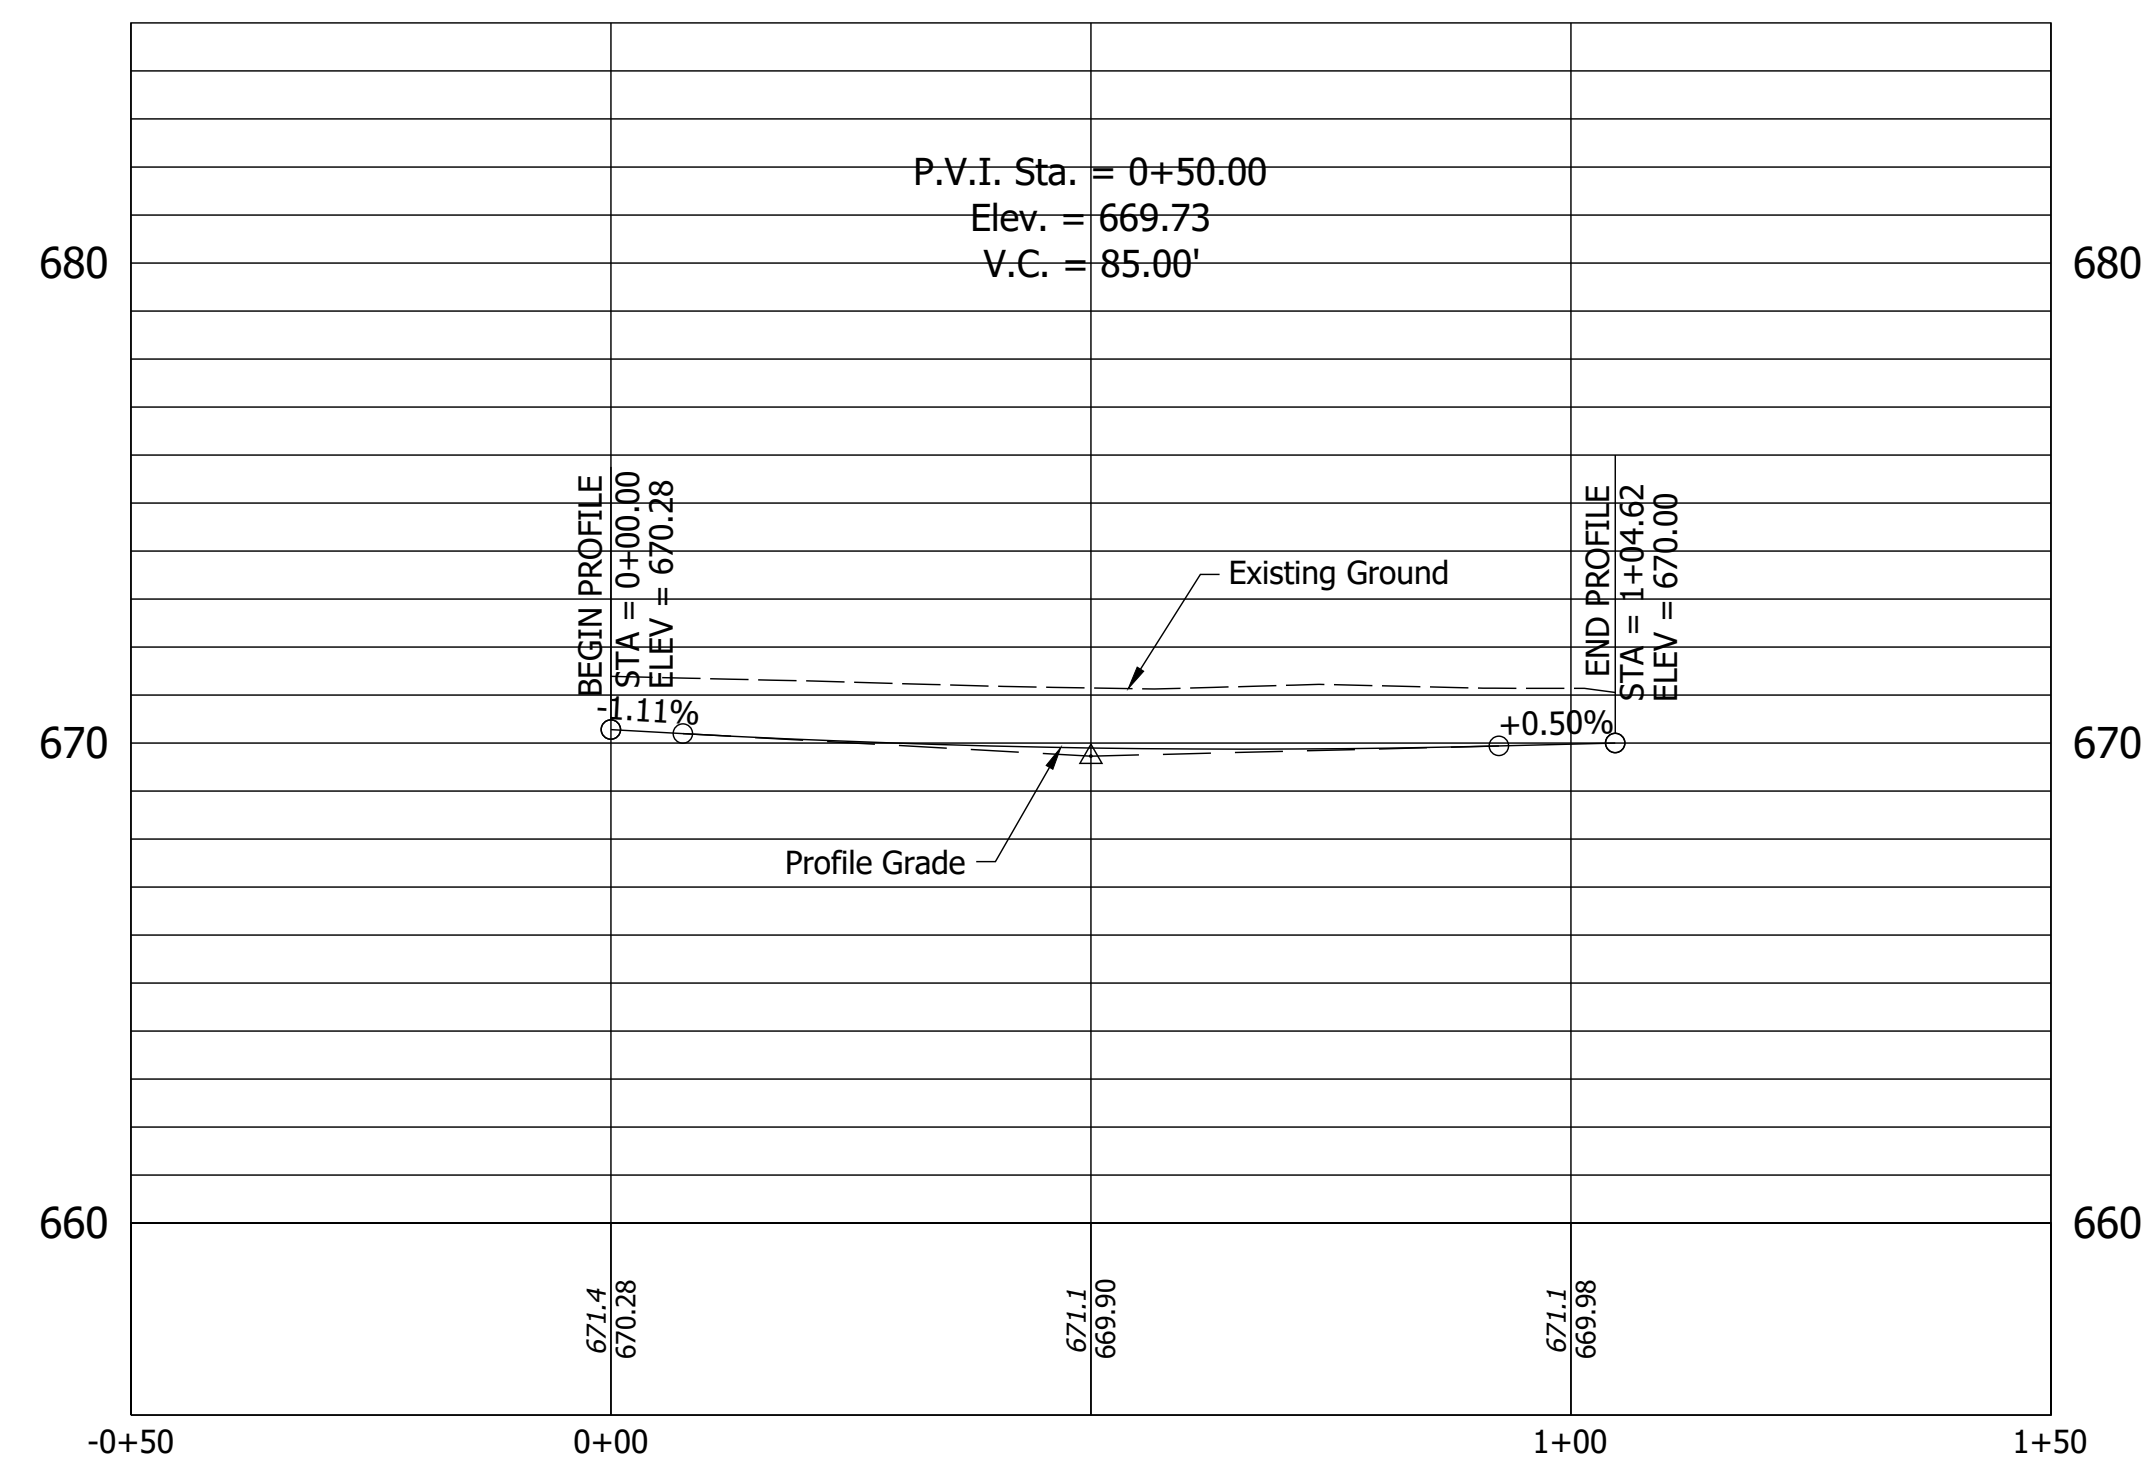

PROFILE - LINE "M1"
STA. 0+00.00 TO 1+04.62

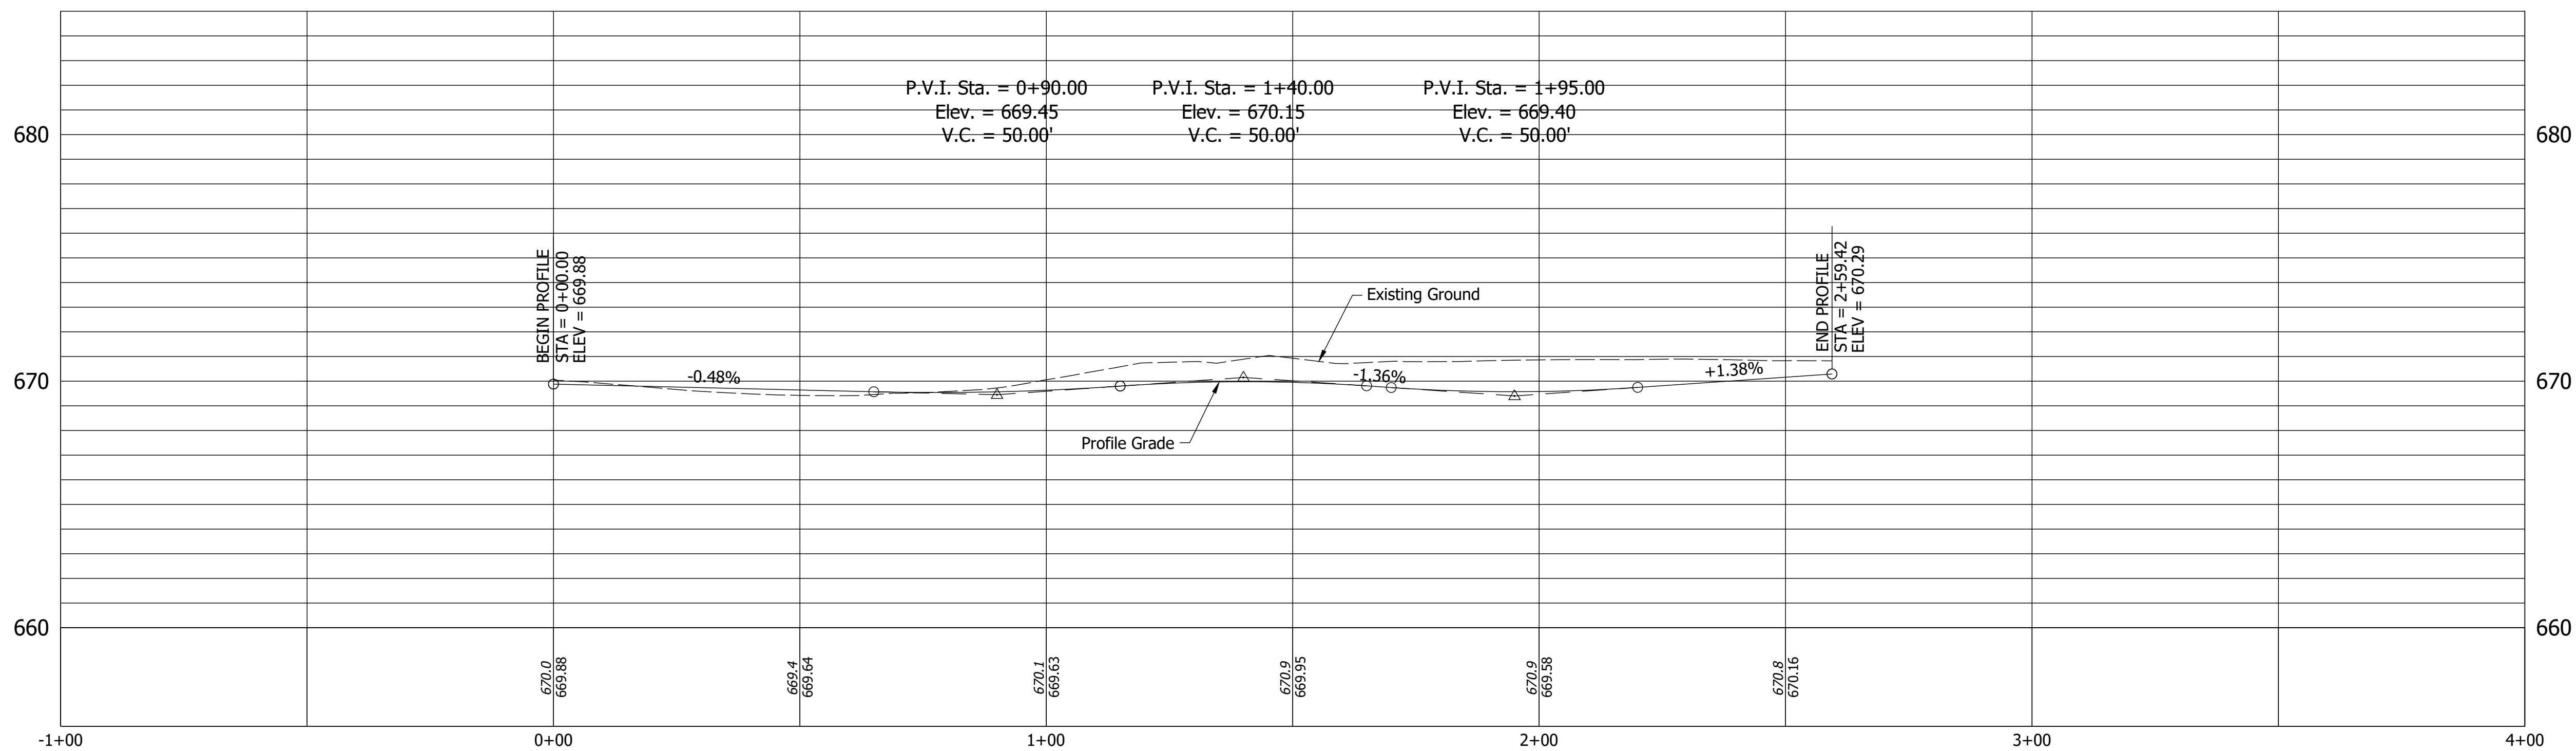

PROFILE - LINE "EP1"
STA. 0+00.00 TO 2+59.42


RECOMMENDED FOR APPROVAL	DESIGN ENGINEER	DATE
DESIGNED: SMF	DRAWN: SMF	
CHECKED: JNH	CHECKED: JNH	

INDIANA
DEPARTMENT OF TRANSPORTATION


ROUNDABOUT GEOMETRICS
LINE "M9", LINE "EP1", LINE "M1"

HORIZONTAL SCALE	BRIDGE FILE	
1"=20'	N/A	
VERTICAL SCALE	DESIGNATION	
1"=5'	1702835	
SURVEY BOOK	SHEETS	
ELECTRONIC	37	of 78
CONTRACT	PROJECT	
R-41180	1702835	


Date: Sep 14, 2020 9:10pm User: James Stisch
File: S:_2018\1218-1026\road\CAO\misc\DWG\1702835 Roundabout Geo_Align.dwg

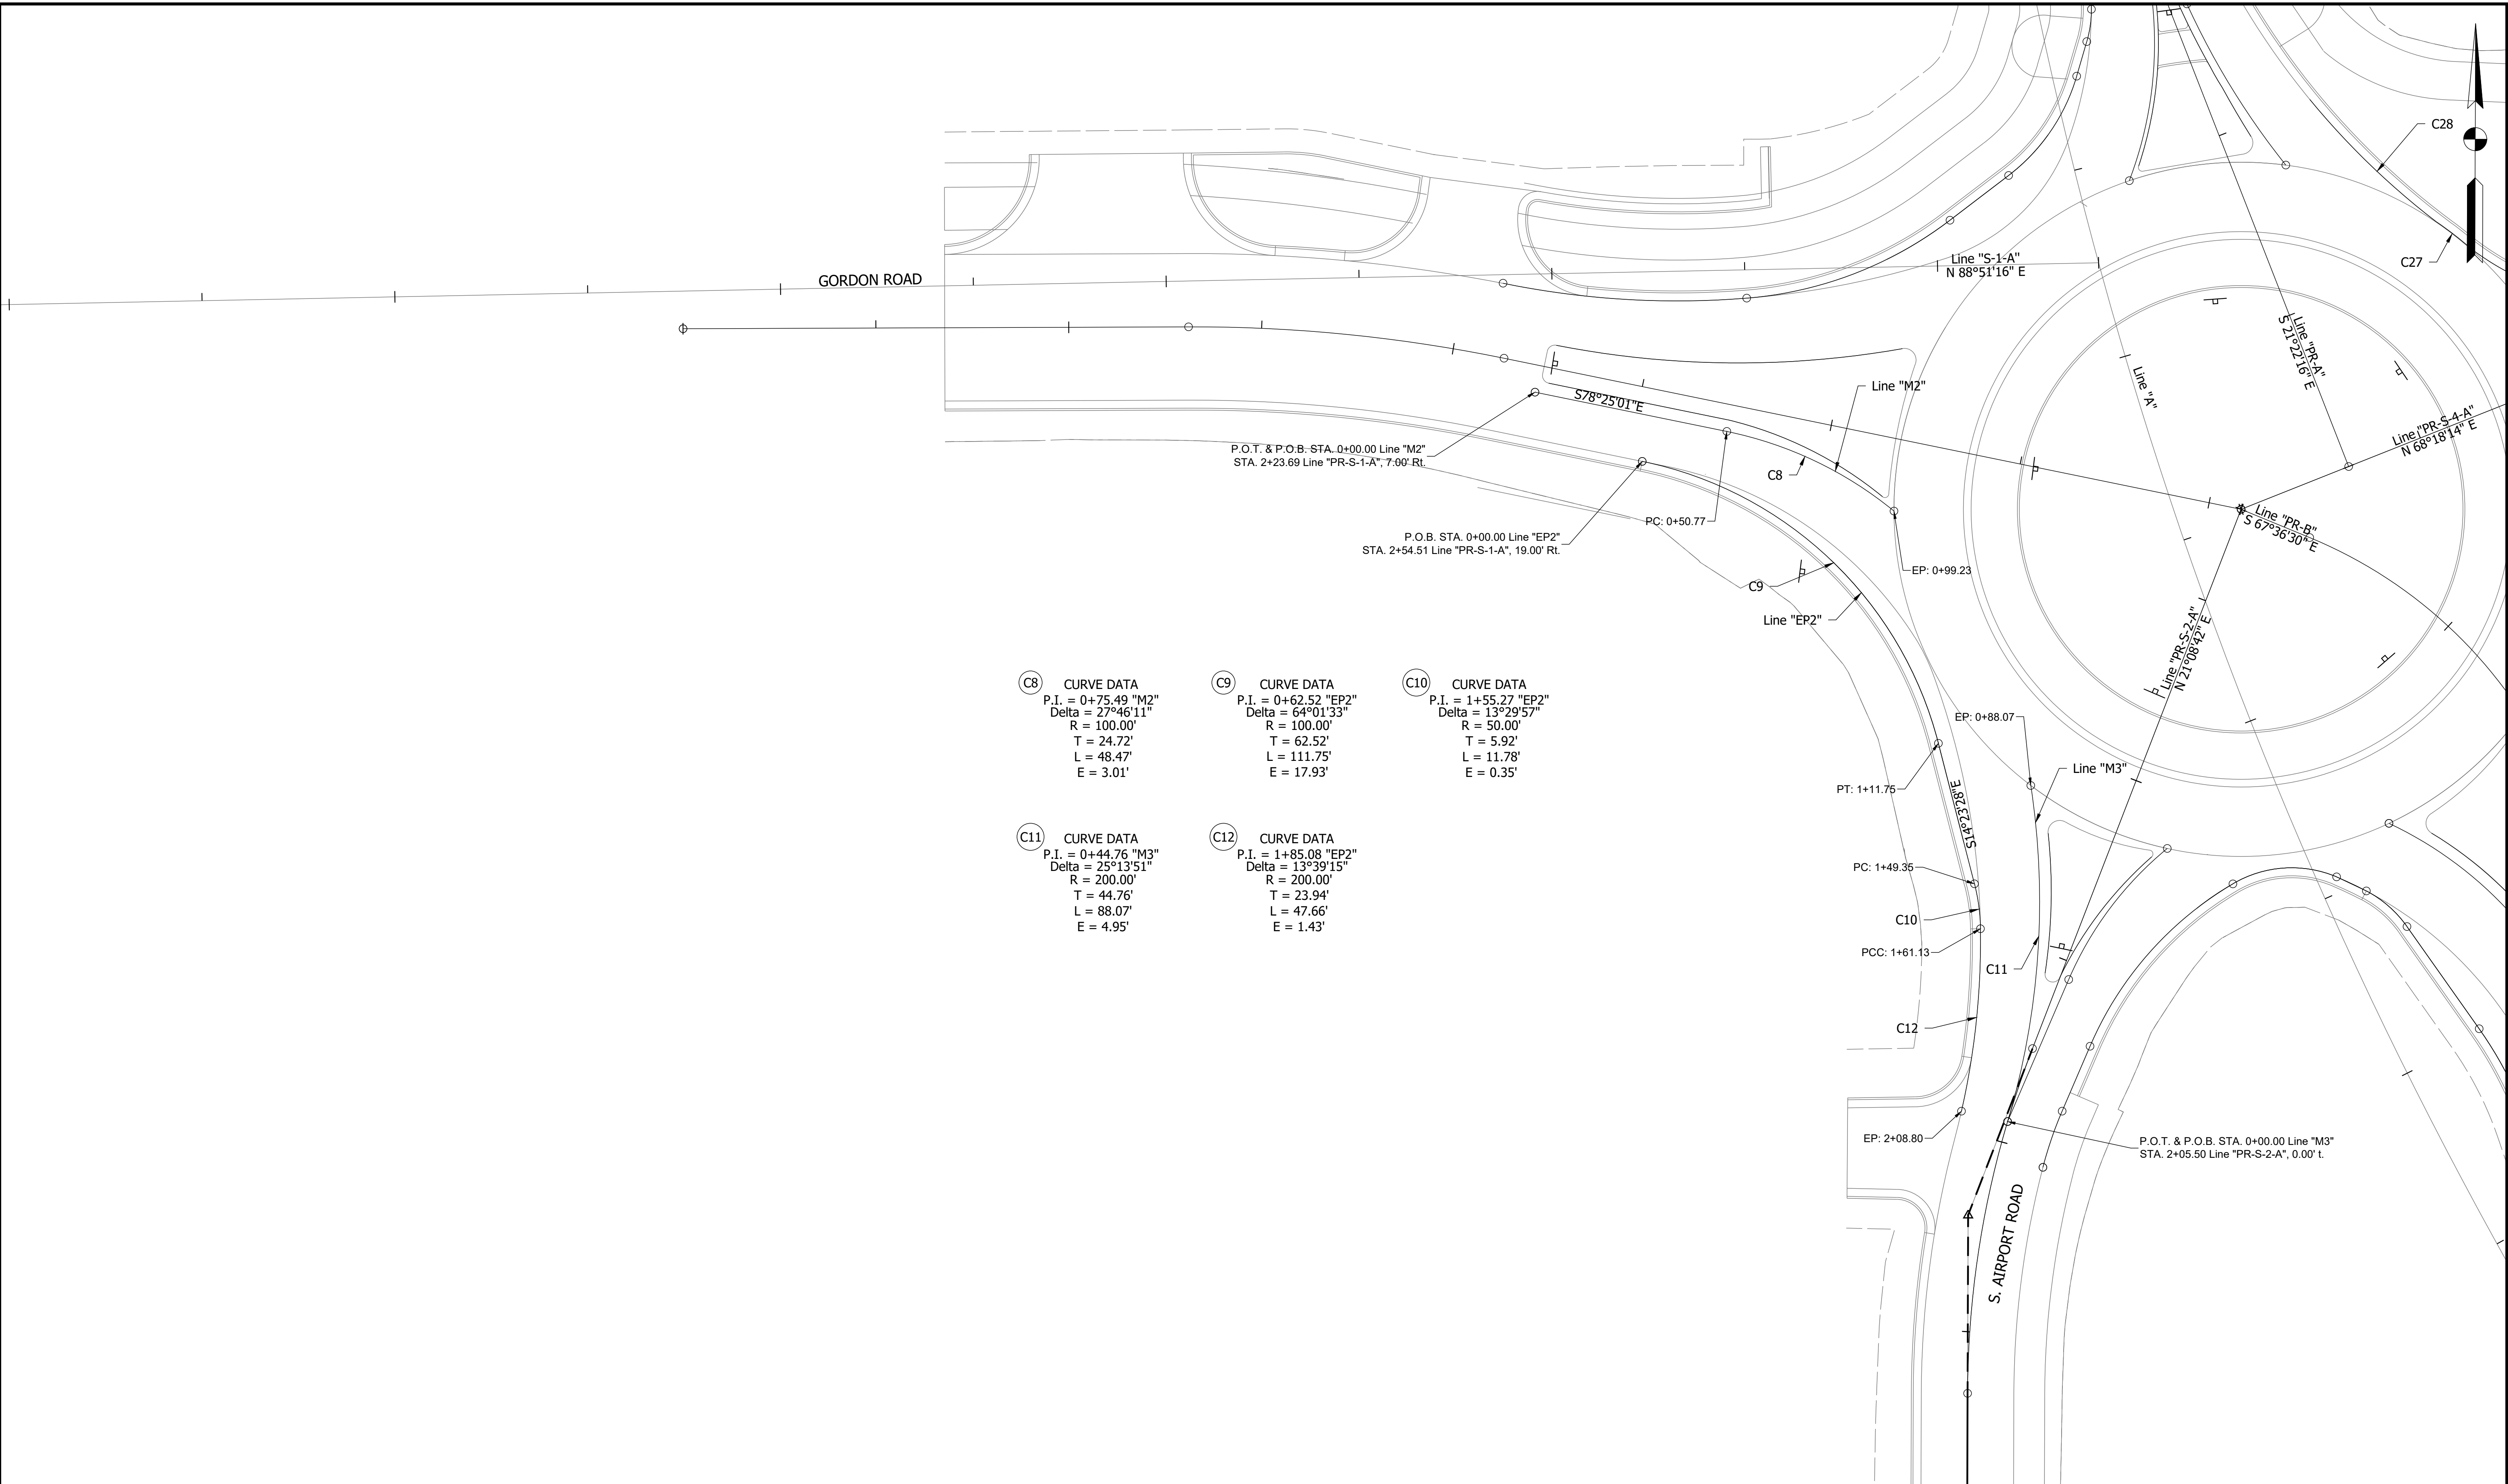


		INDIANA DEPARTMENT OF TRANSPORTATION		HORIZONTAL SCALE 1"=20'		BRIDGE FILE N/A	
		RECOMMENDED FOR APPROVAL _____ DESIGN ENGINEER _____ DATE _____		VERTICAL SCALE N/A		DESIGNATION 1702835	
		DESIGNED: _____ SMF _____ DRAWN: _____ SMF _____		SURVEY BOOK		SHEET	
		CHECKED: _____ JNH _____ CHECKED: _____ JNH _____		ELECTRONIC		38 of 78	
		ROUNDABOUT GEOMETRICS LINE "M2", LINE "EP2", LINE "M3"		CONTRACT		PROJECT	
				R-41180		1702835	

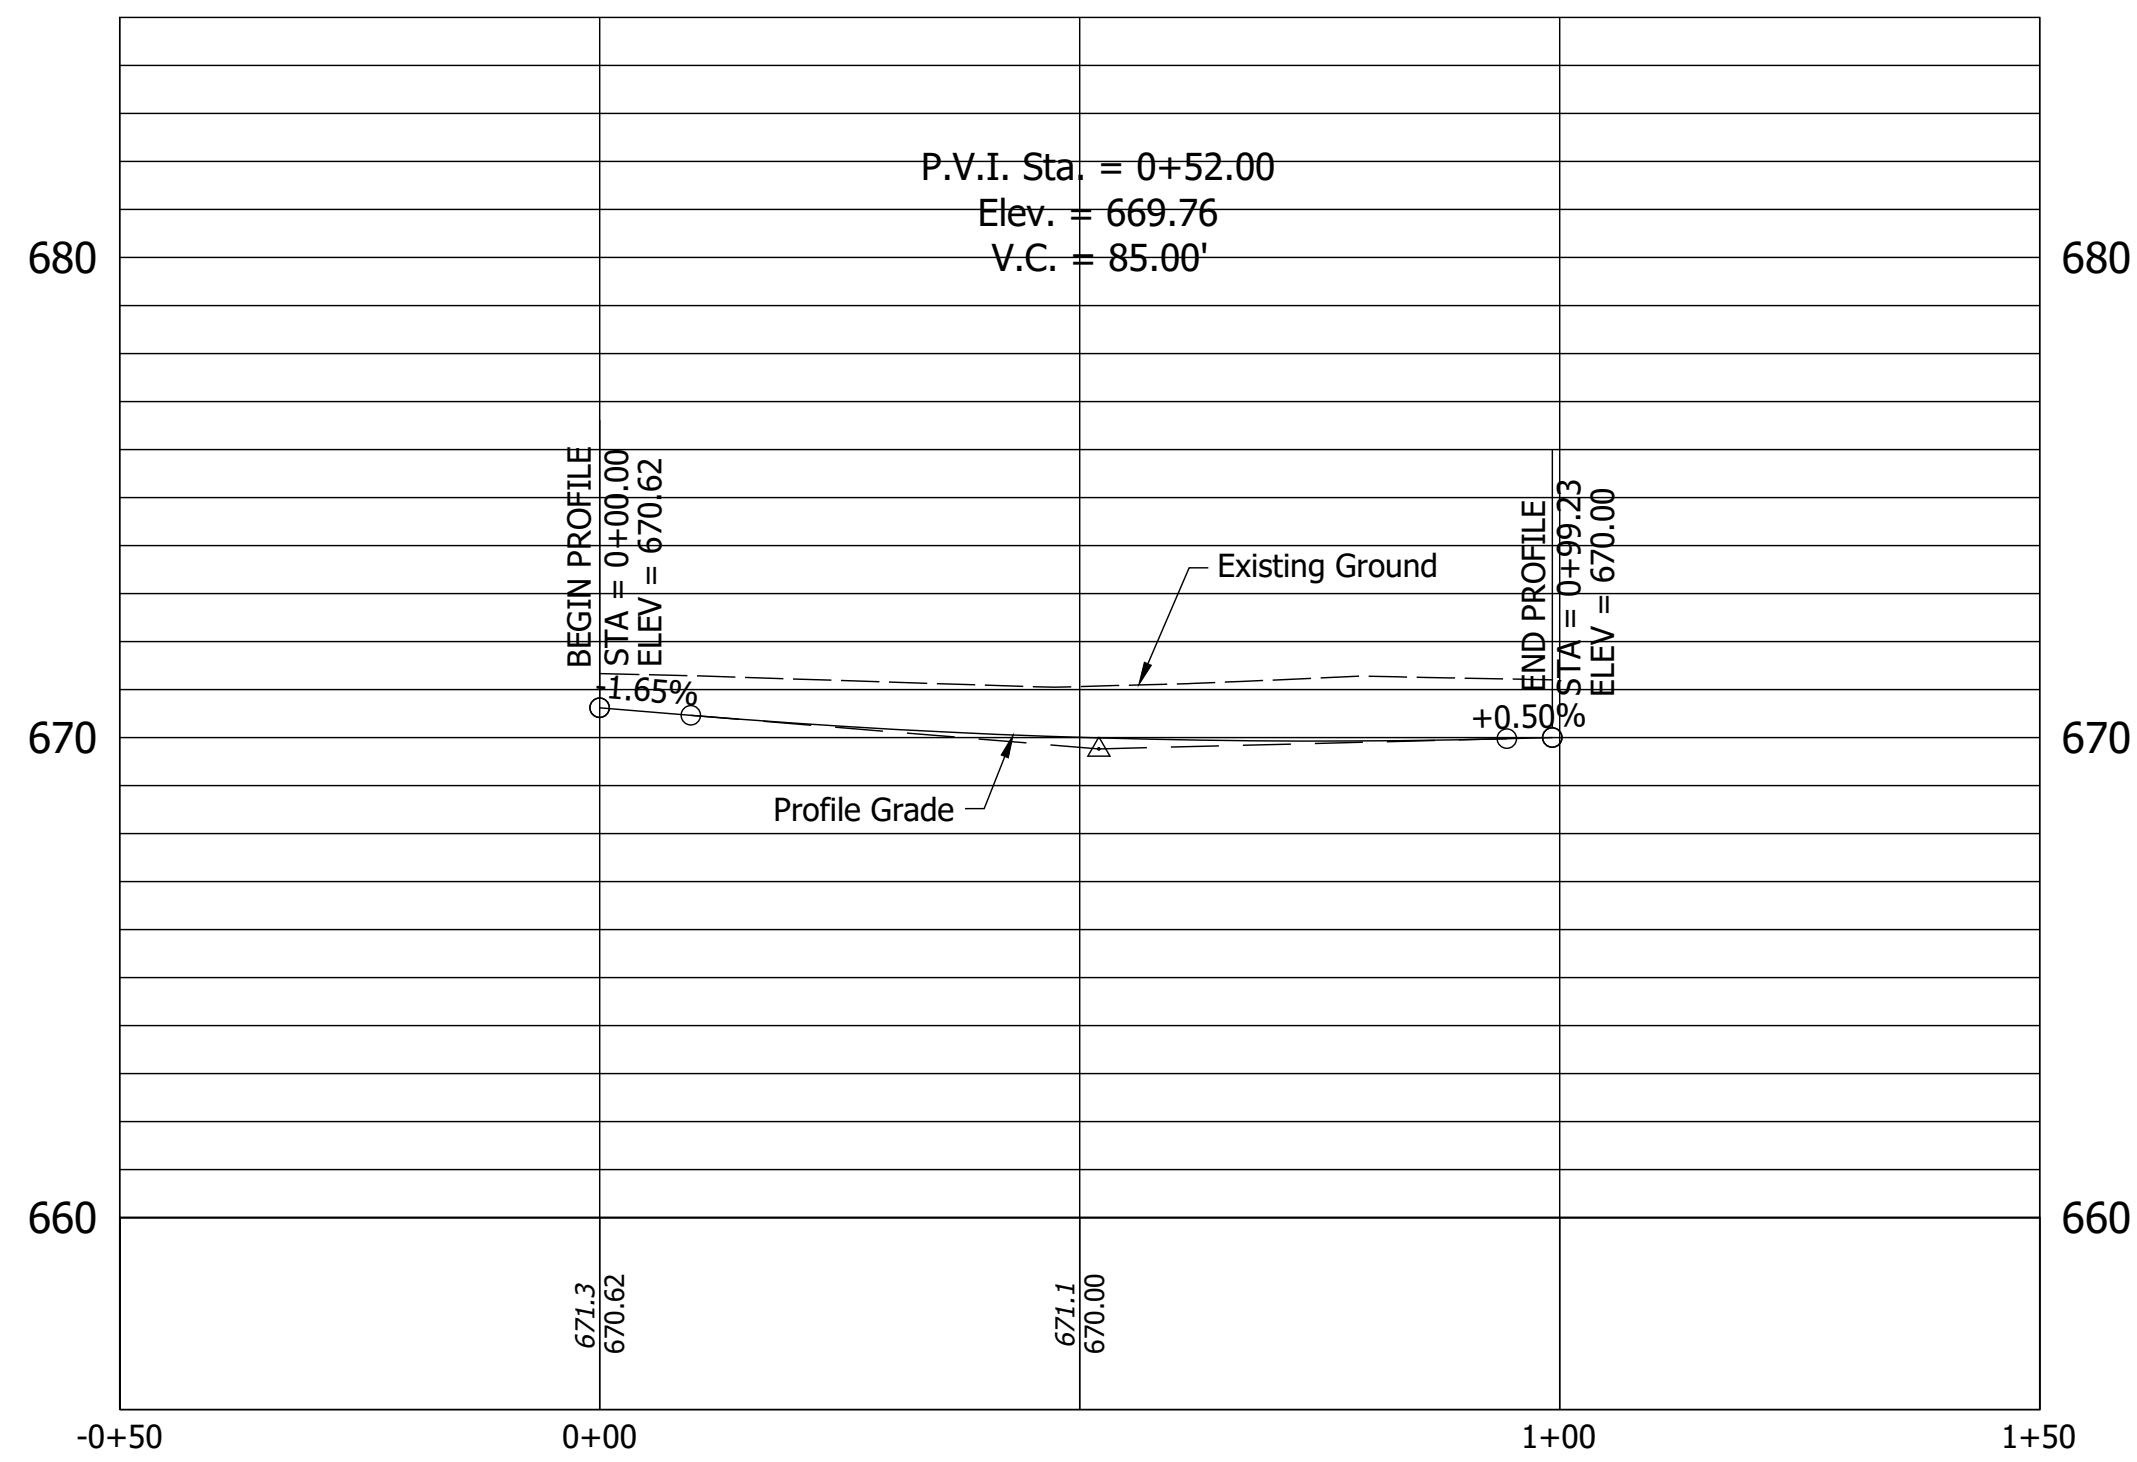

PROFILE - LINE "M2"
STA. 0+00.00 TO 0+99.23

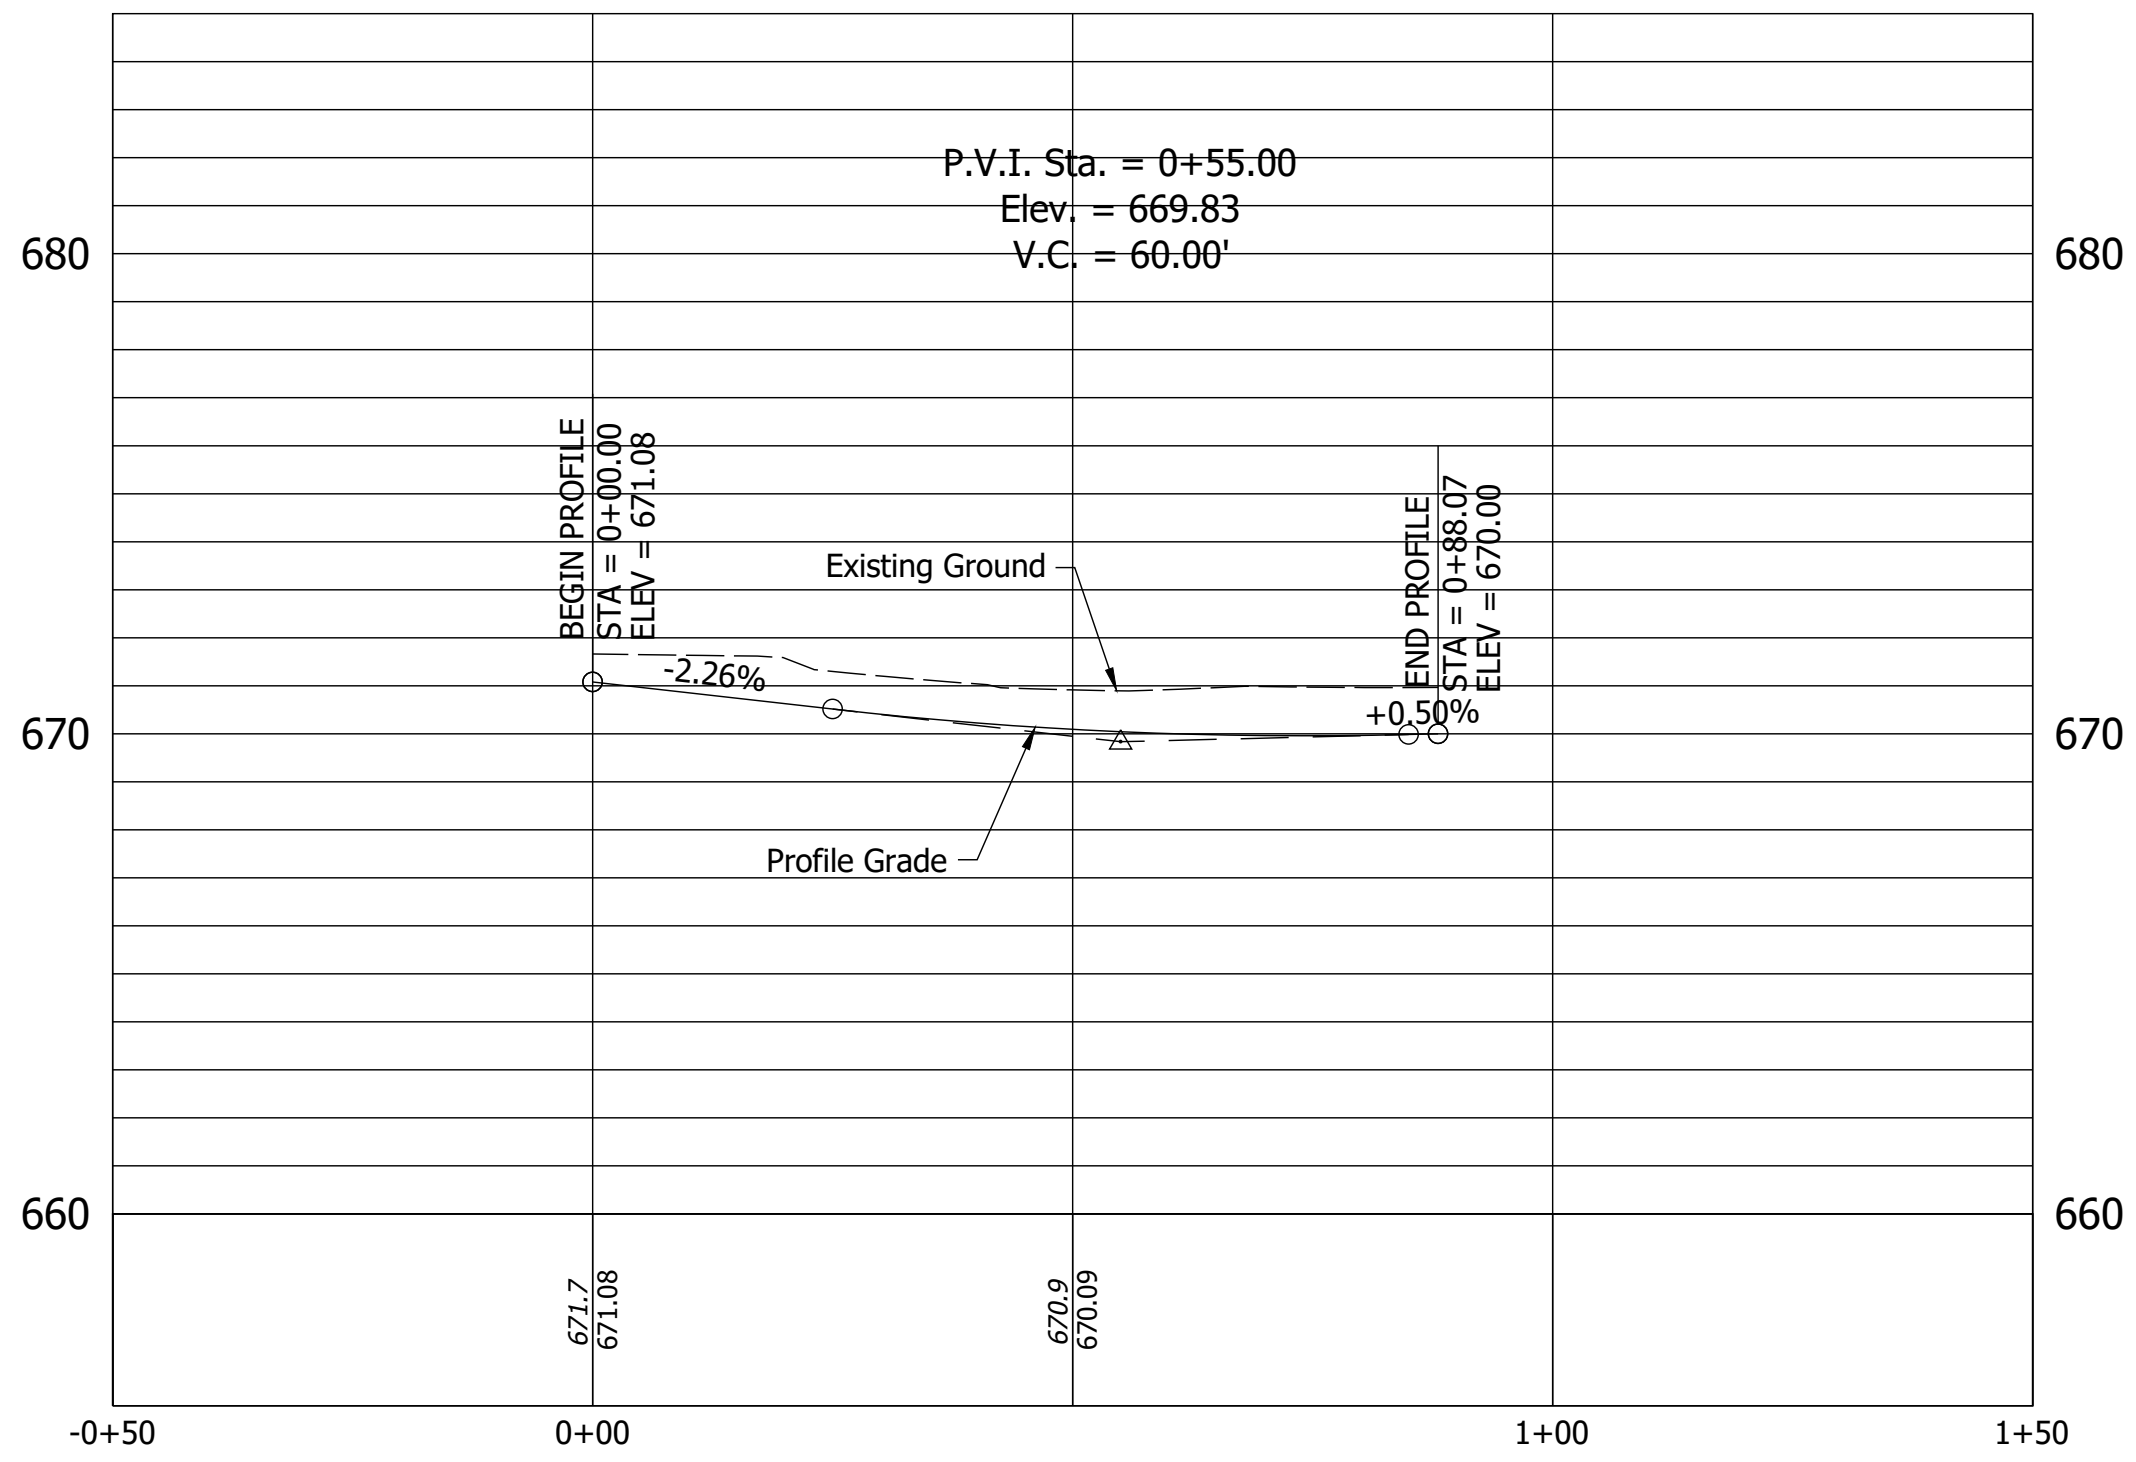

PROFILE - LINE "M3"
STA. 0+00.00 TO 0+88.07

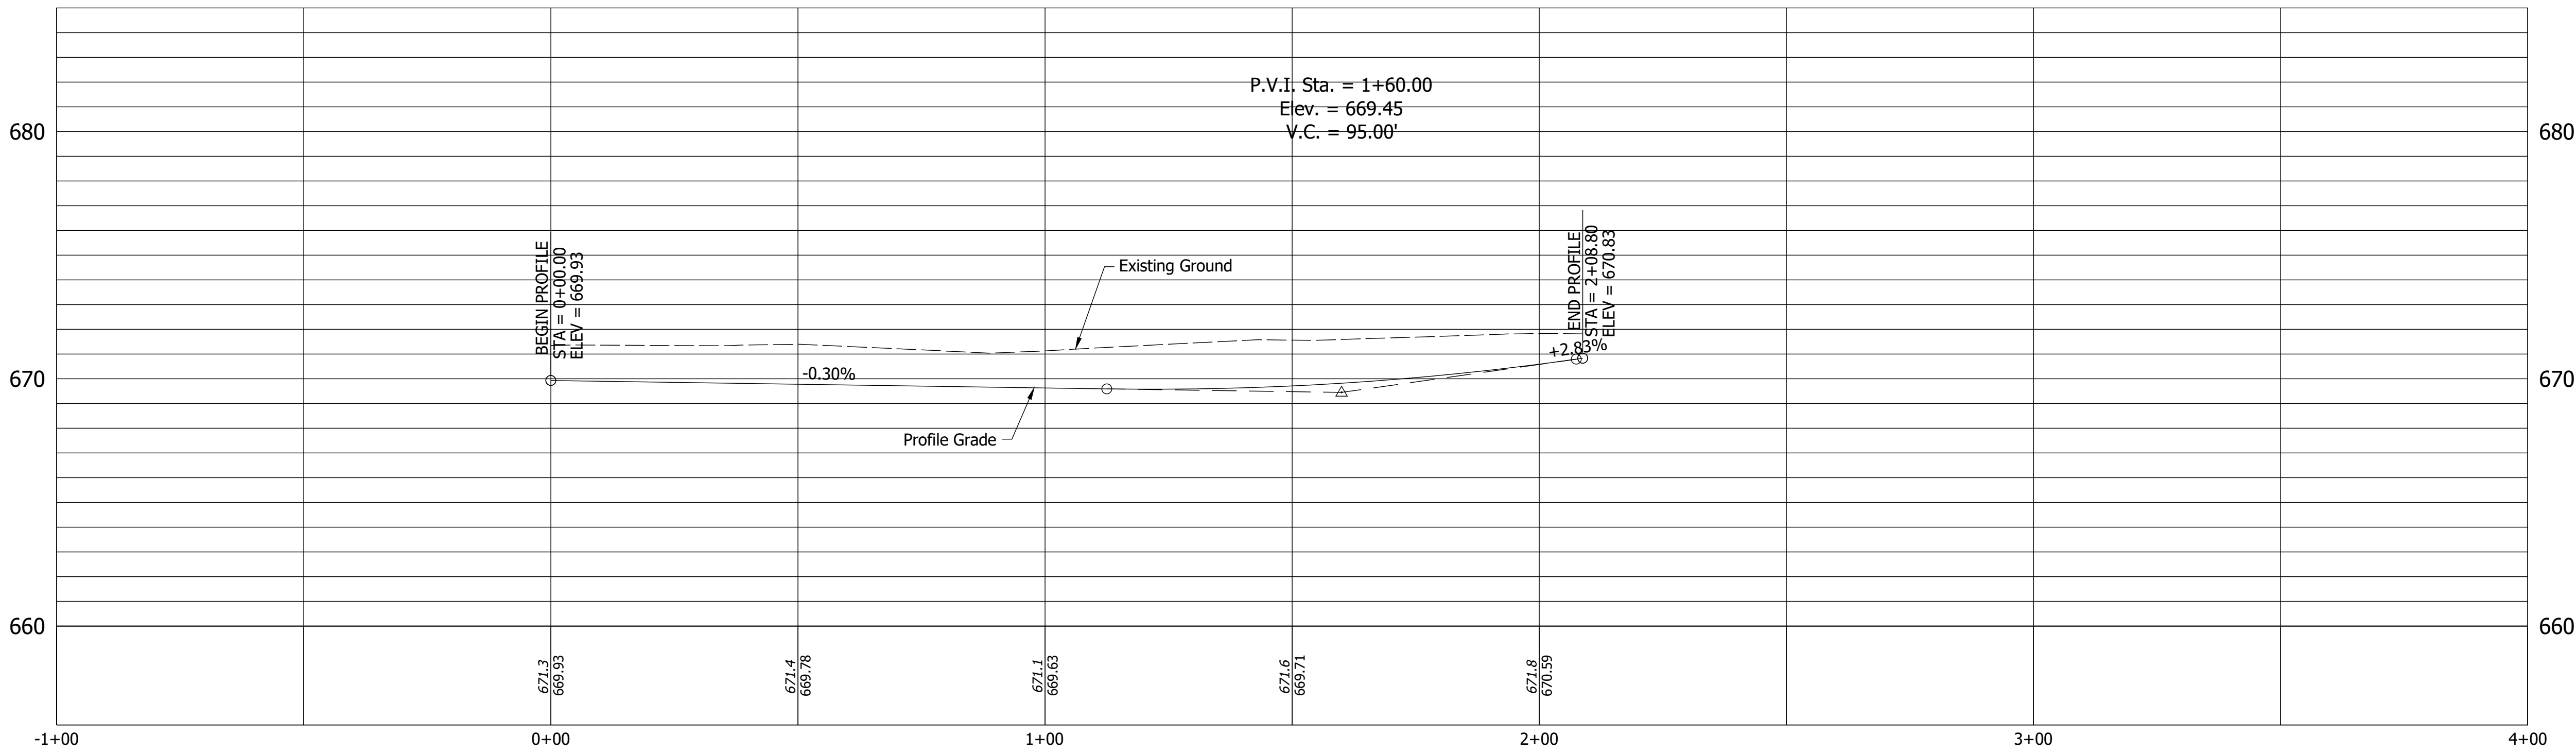

PROFILE - LINE "EP2"
STA. 0+00.00 TO 2+08.80


RECOMMENDED FOR APPROVAL	DESIGN ENGINEER	--/--/-- DATE
DESIGNED: SMF	DRAWN: SMF	
CHECKED: JNH	CHECKED: JNH	

INDIANA
DEPARTMENT OF TRANSPORTATION

ROUNDBOUT GEOMETRICS
LINE "M2", LINE "EP2", LINE "M3"

HORIZONTAL SCALE	BRIDGE FILE	
1"=20'	N/A	
VERTICAL SCALE	DESIGNATION	
1"=5'	1702835	
SURVEY BOOK	SHEETS	
ELECTRONIC	39	of 78
CONTRACT	PROJECT	
R-41180	1702835	

Dated: Sep 14, 2020, 9:10pm, User: Name: S.Fisch
File: S:_2018\1218\1026\road\CAO\Wisconsin\1702835 Roundabout_Geo_Align.dwg

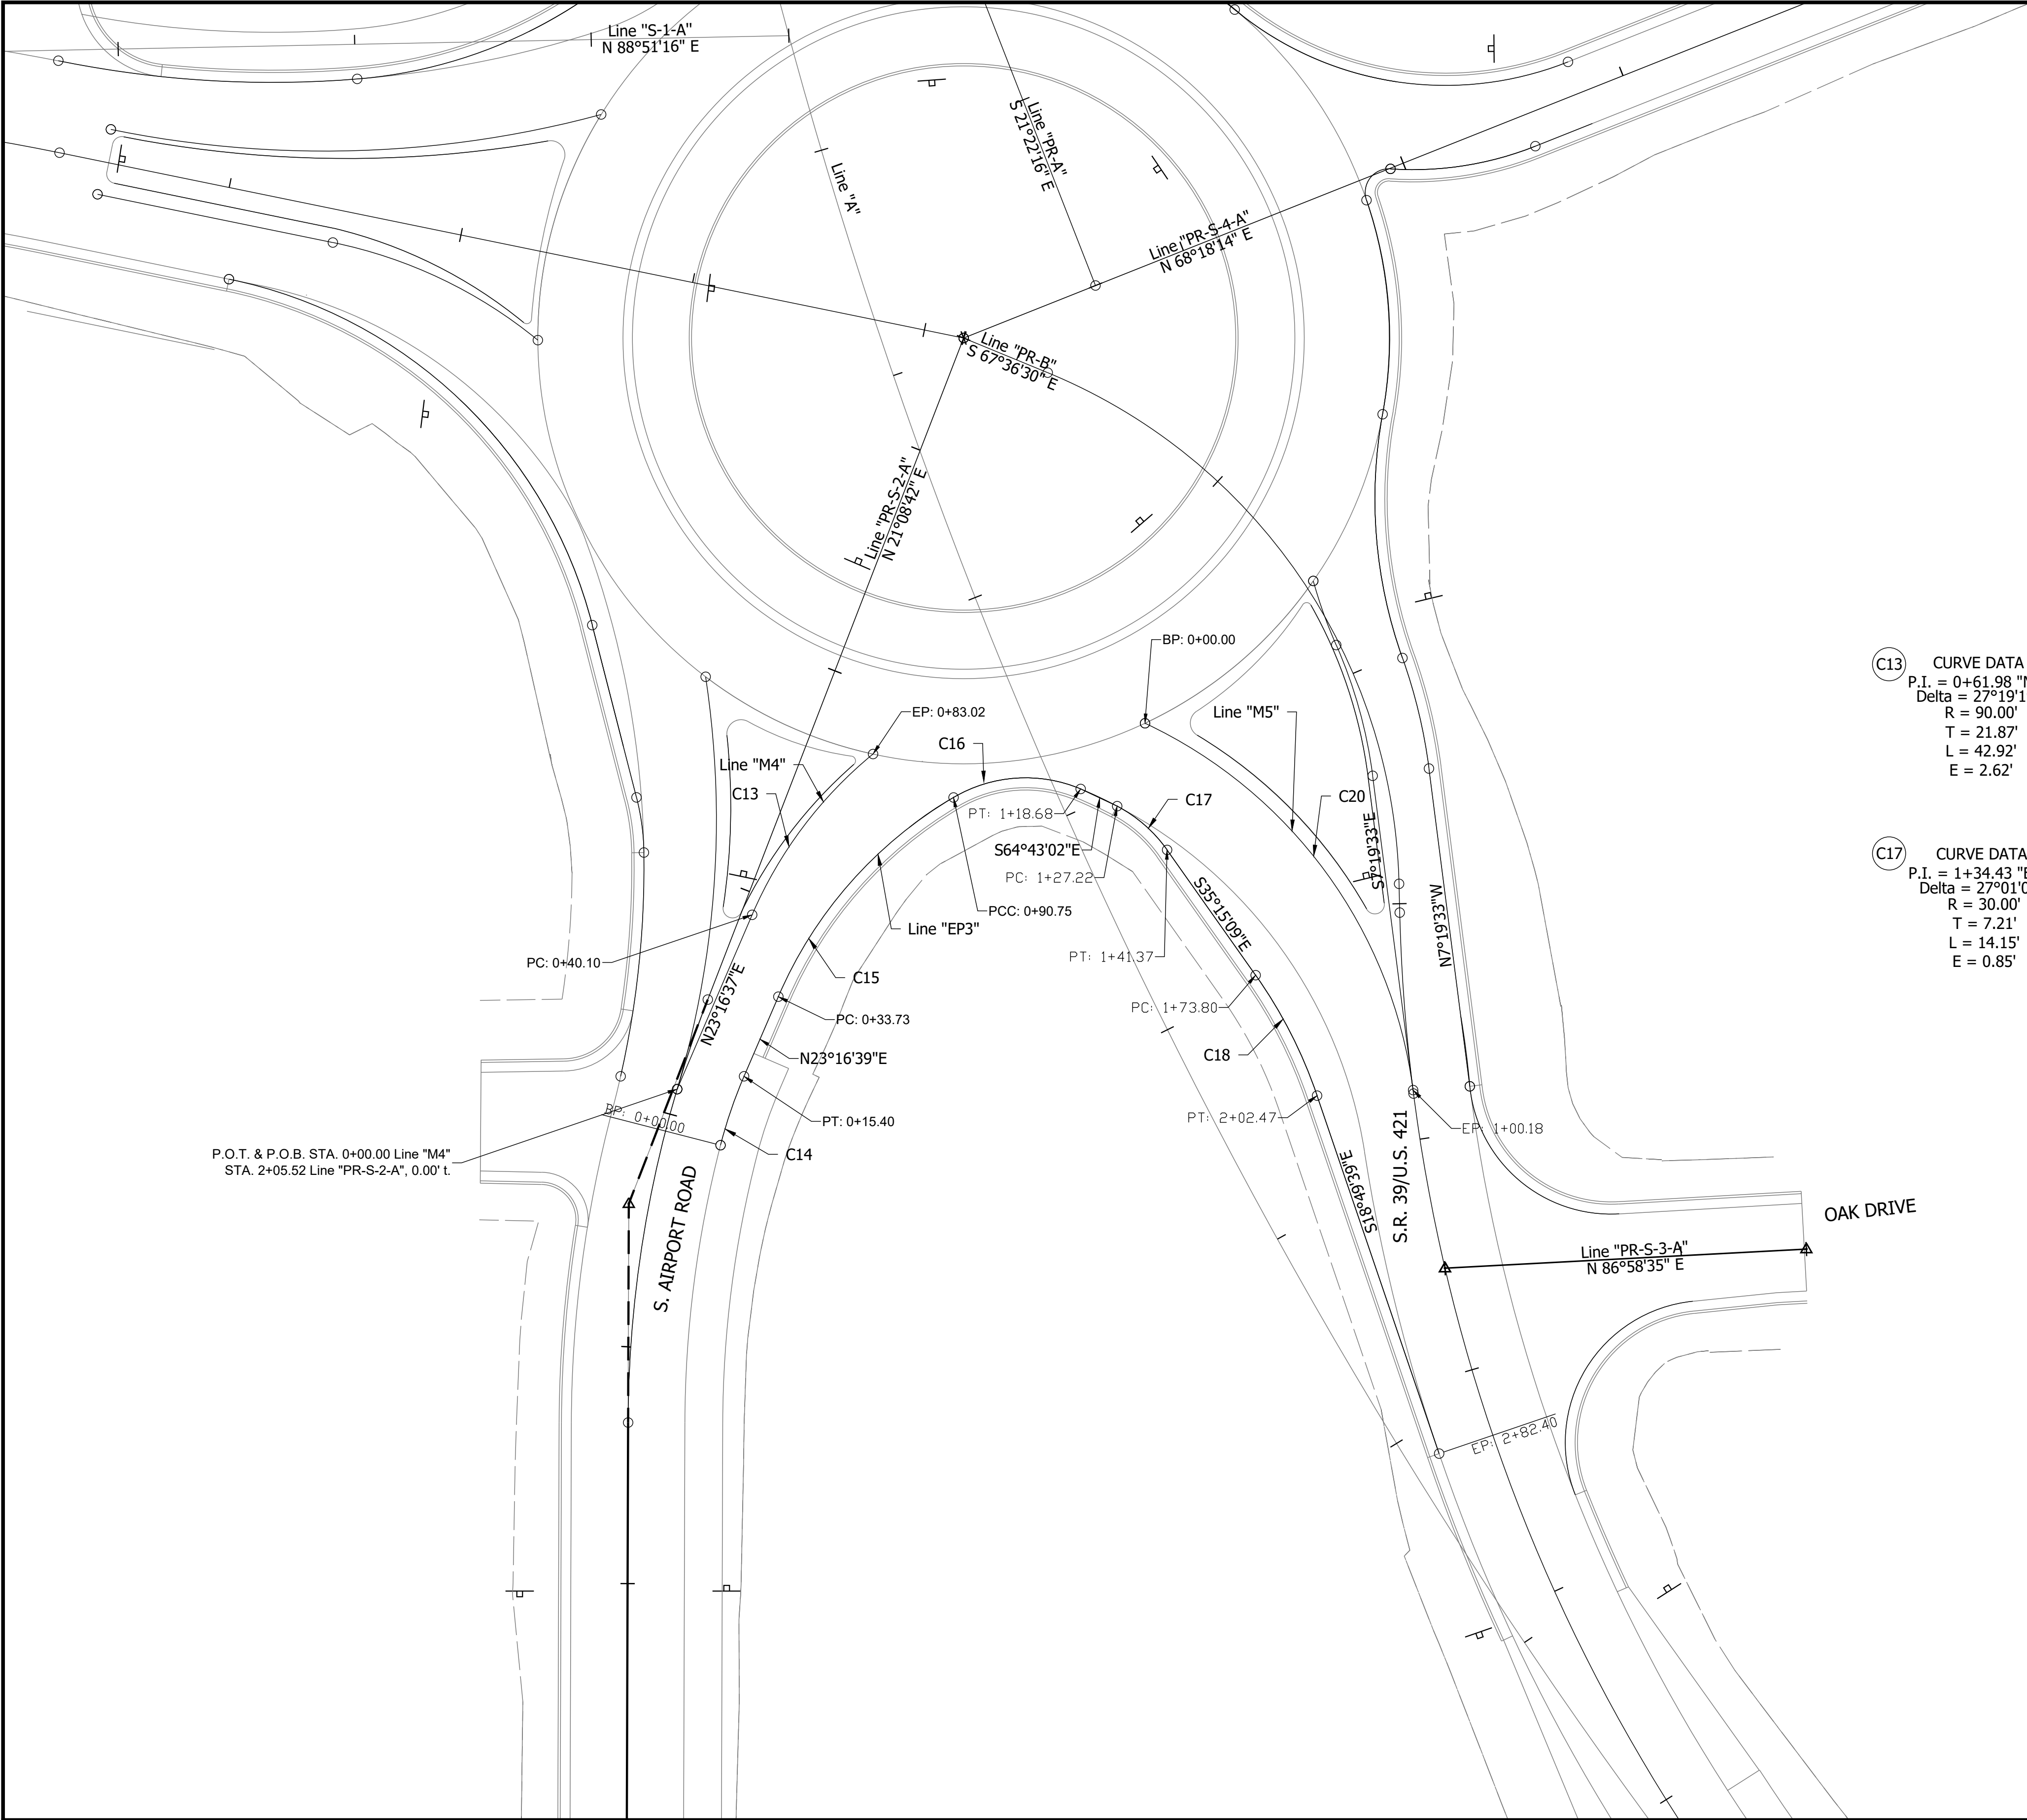

C13 CURVE DATA
P.I. = 0+61.98 "M4"
Delta = 27°19'19"
R = 90.00'
T = 21.87'
L = 42.92'
E = 2.62'

C14 CURVE DATA
P.I. = 0+07.72 "EP3"
Delta = 8°49'32"
R = 100.00'
T = 7.72'
L = 15.40'
E = 0.30'

C15 CURVE DATA
P.I. = 0+63.23 "EP3"
Delta = 36°17'46"
R = 90.00'
T = 29.50'
L = 57.01'
E = 4.71'

C16 CURVE DATA
P.I. = 1+05.82 "EP3"
Delta = 53°21'20"
R = 30.00'
T = 15.07'
L = 27.94'
E = 3.57'


C17 CURVE DATA
P.I. = 1+34.43 "EP3"
Delta = 27°01'08"
R = 30.00'
T = 7.21'
L = 14.15'
E = 0.85'

C18 CURVE DATA
P.I. = 1+88.23 "EP3"
Delta = 16°25'30"
R = 100.00'
T = 14.43'
L = 28.67'
E = 1.04'


C19 CURVE DATA
P.I. = 0+54.75 "M5"
Delta = 57°23'55"
R = 100.00'
T = 54.75'
L = 100.18'
E = 14.01'

		INDIANA DEPARTMENT OF TRANSPORTATION		HORIZONTAL SCALE 1"=20'	BRIDGE FILE N/A
				VERTICAL SCALE N/A	DESIGNATION 1702835
		ROUNDABOUT GEOMETRICS LINE "M4", LINE "EP3", LINE "M5"		SURVEY BOOK	SHEET
				ELECTRONIC	40 of 78
				CONTRACT	PROJECT
				R-41180	1702835


RECOMMENDED FOR APPROVAL	DESIGN ENGINEER	DATE
DESIGNED: SMF	DRAWN: SMF	
CHECKED: JNH	CHECKED: JNH	

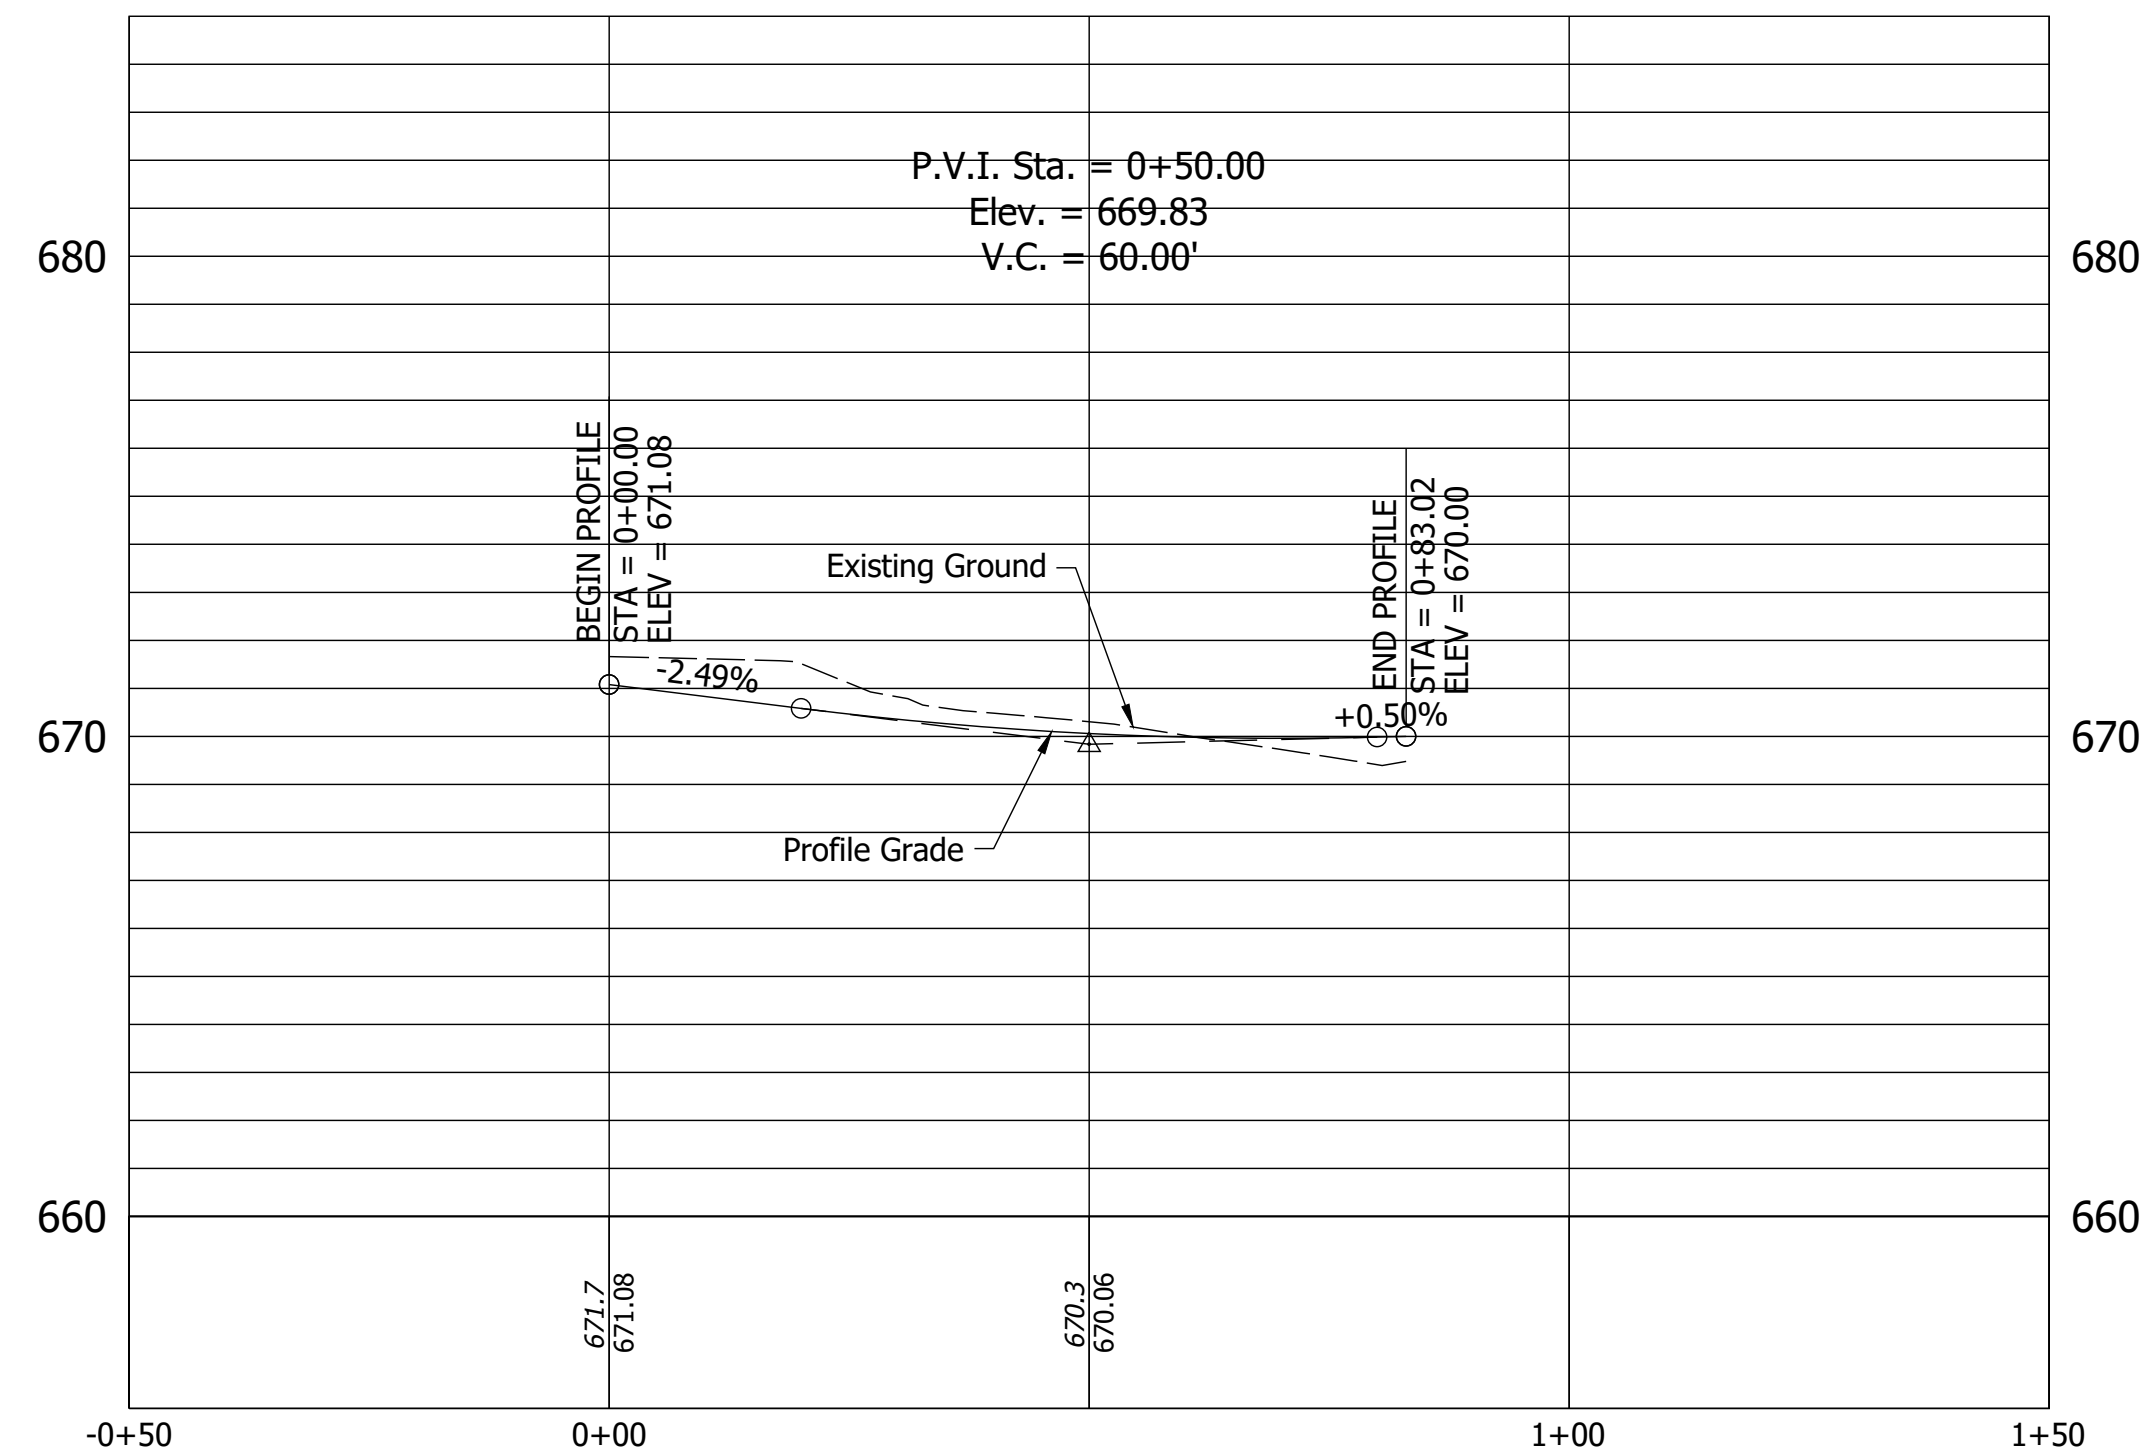

PROFILE - LINE "M4"
STA. 0+00.00 TO 0+83+02

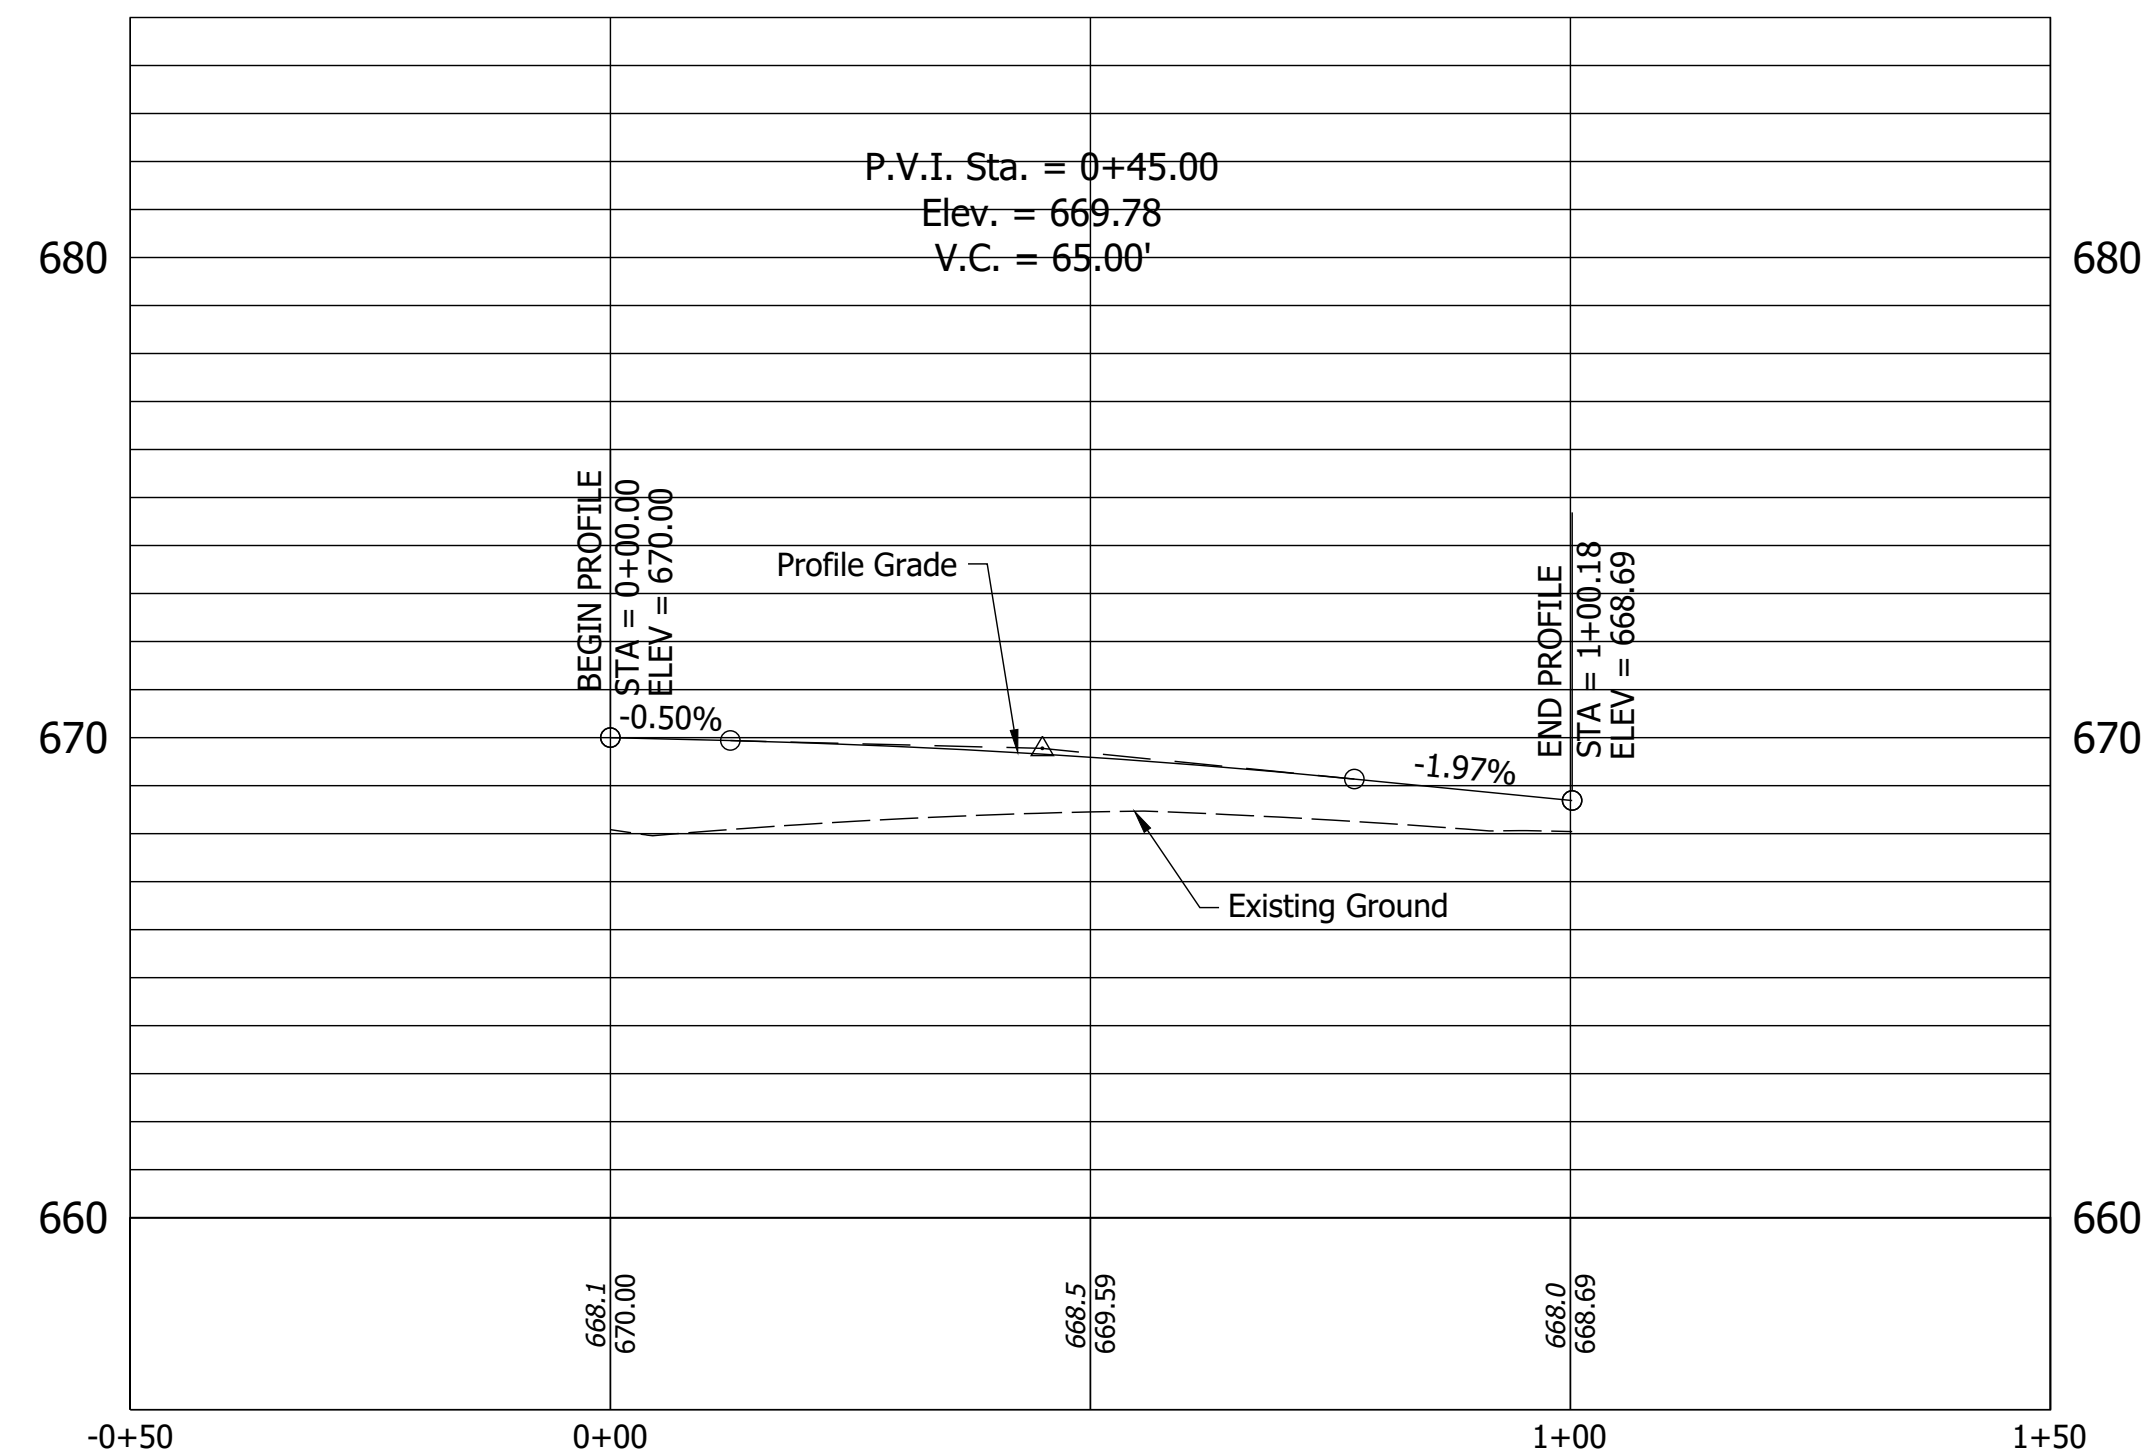


PROFILE - LINE "M5"
STA. 0+00.00 TO 1+00.18

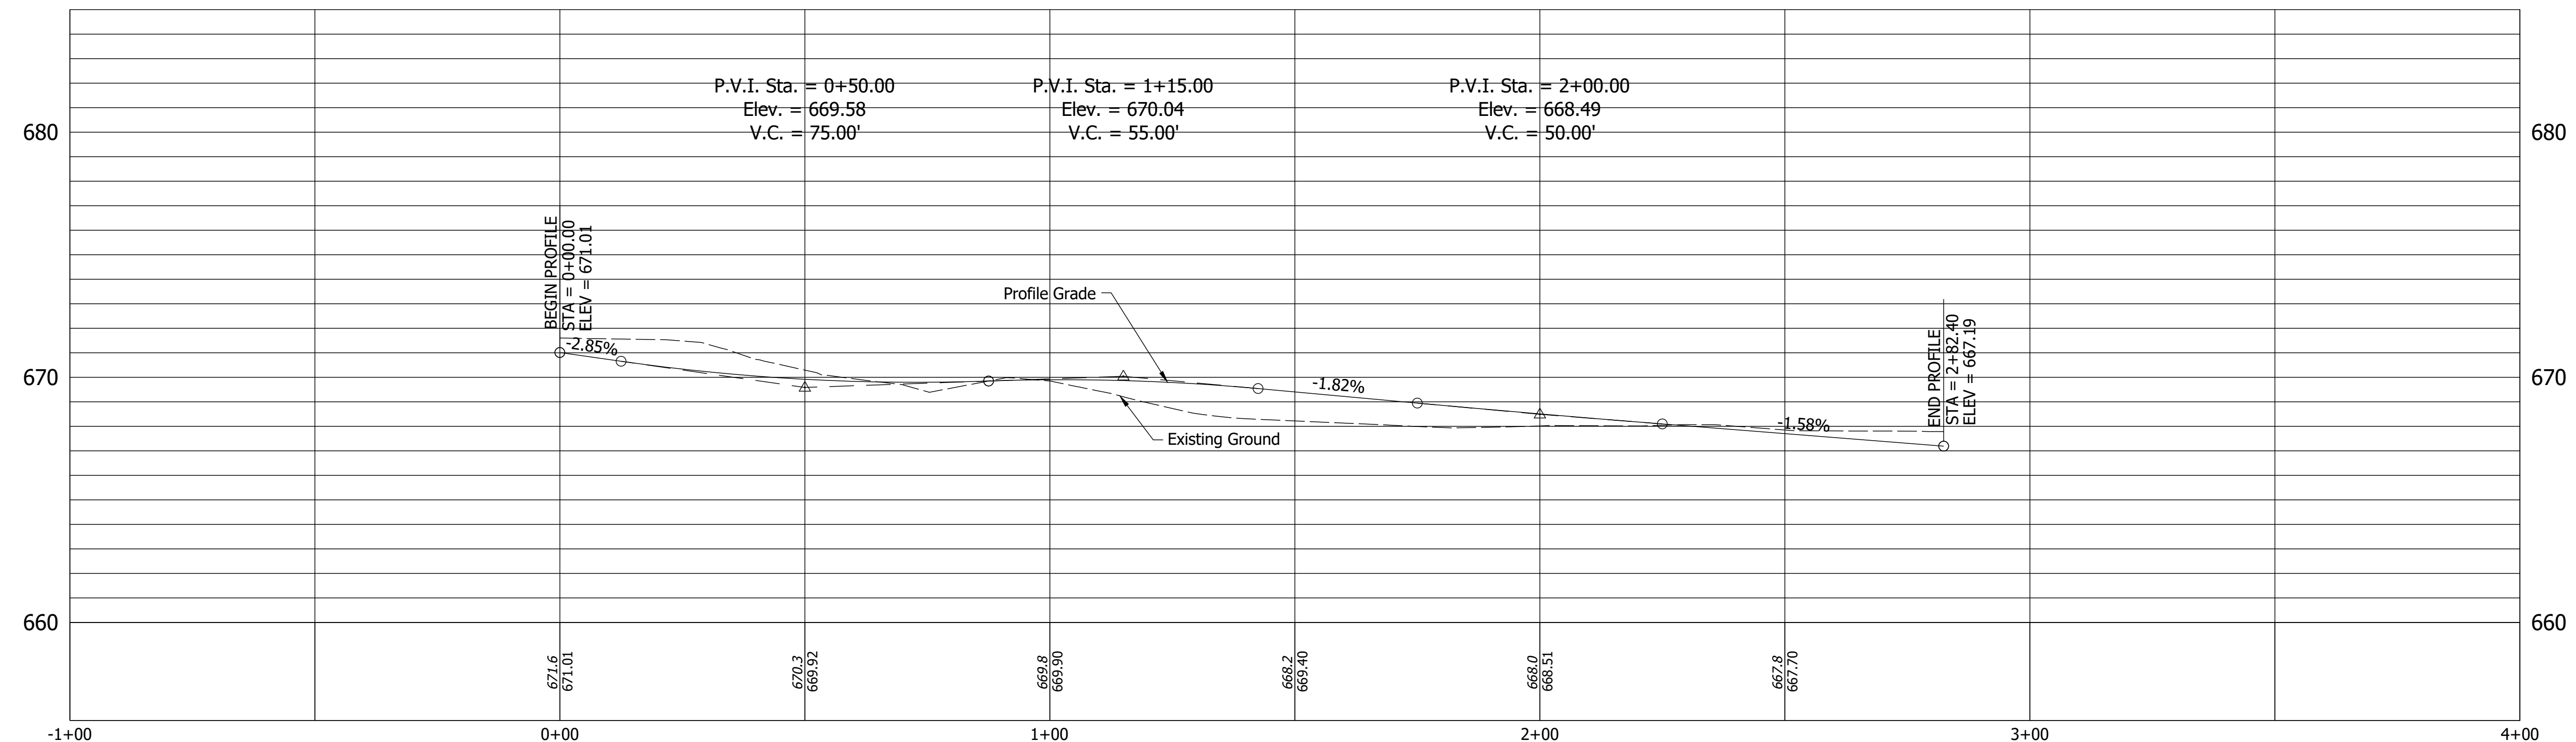

PROFILE - LINE "EP3"
STA. 0+00.00 TO 2+82.40

RECOMMENDED FOR APPROVAL _____ DESIGN ENGINEER _____ DATE --/--/--	INDIANA DEPARTMENT OF TRANSPORTATION	HORIZONTAL SCALE	BRIDGE FILE	
		1"=20'	N/A	
		VERTICAL SCALE	DESIGNATION	
		1"=5'	1702835	
DESIGNED: _____ SMF	DRAWN: _____ SMF	SURVEY BOOK	SHEETS	
		ELECTRONIC	41	of 78
CHECKED: _____ JNH	CHECKED: _____ JNH	CONTRACT	PROJECT	
		R-41180	1702835	

Dated: Sep 14, 2020, 9:11pm, User: James Stiefch
File: S:_2018\1216-1026\road\CAO\Wisconsin\1702835 Roundabout_Geo_Align.dwg

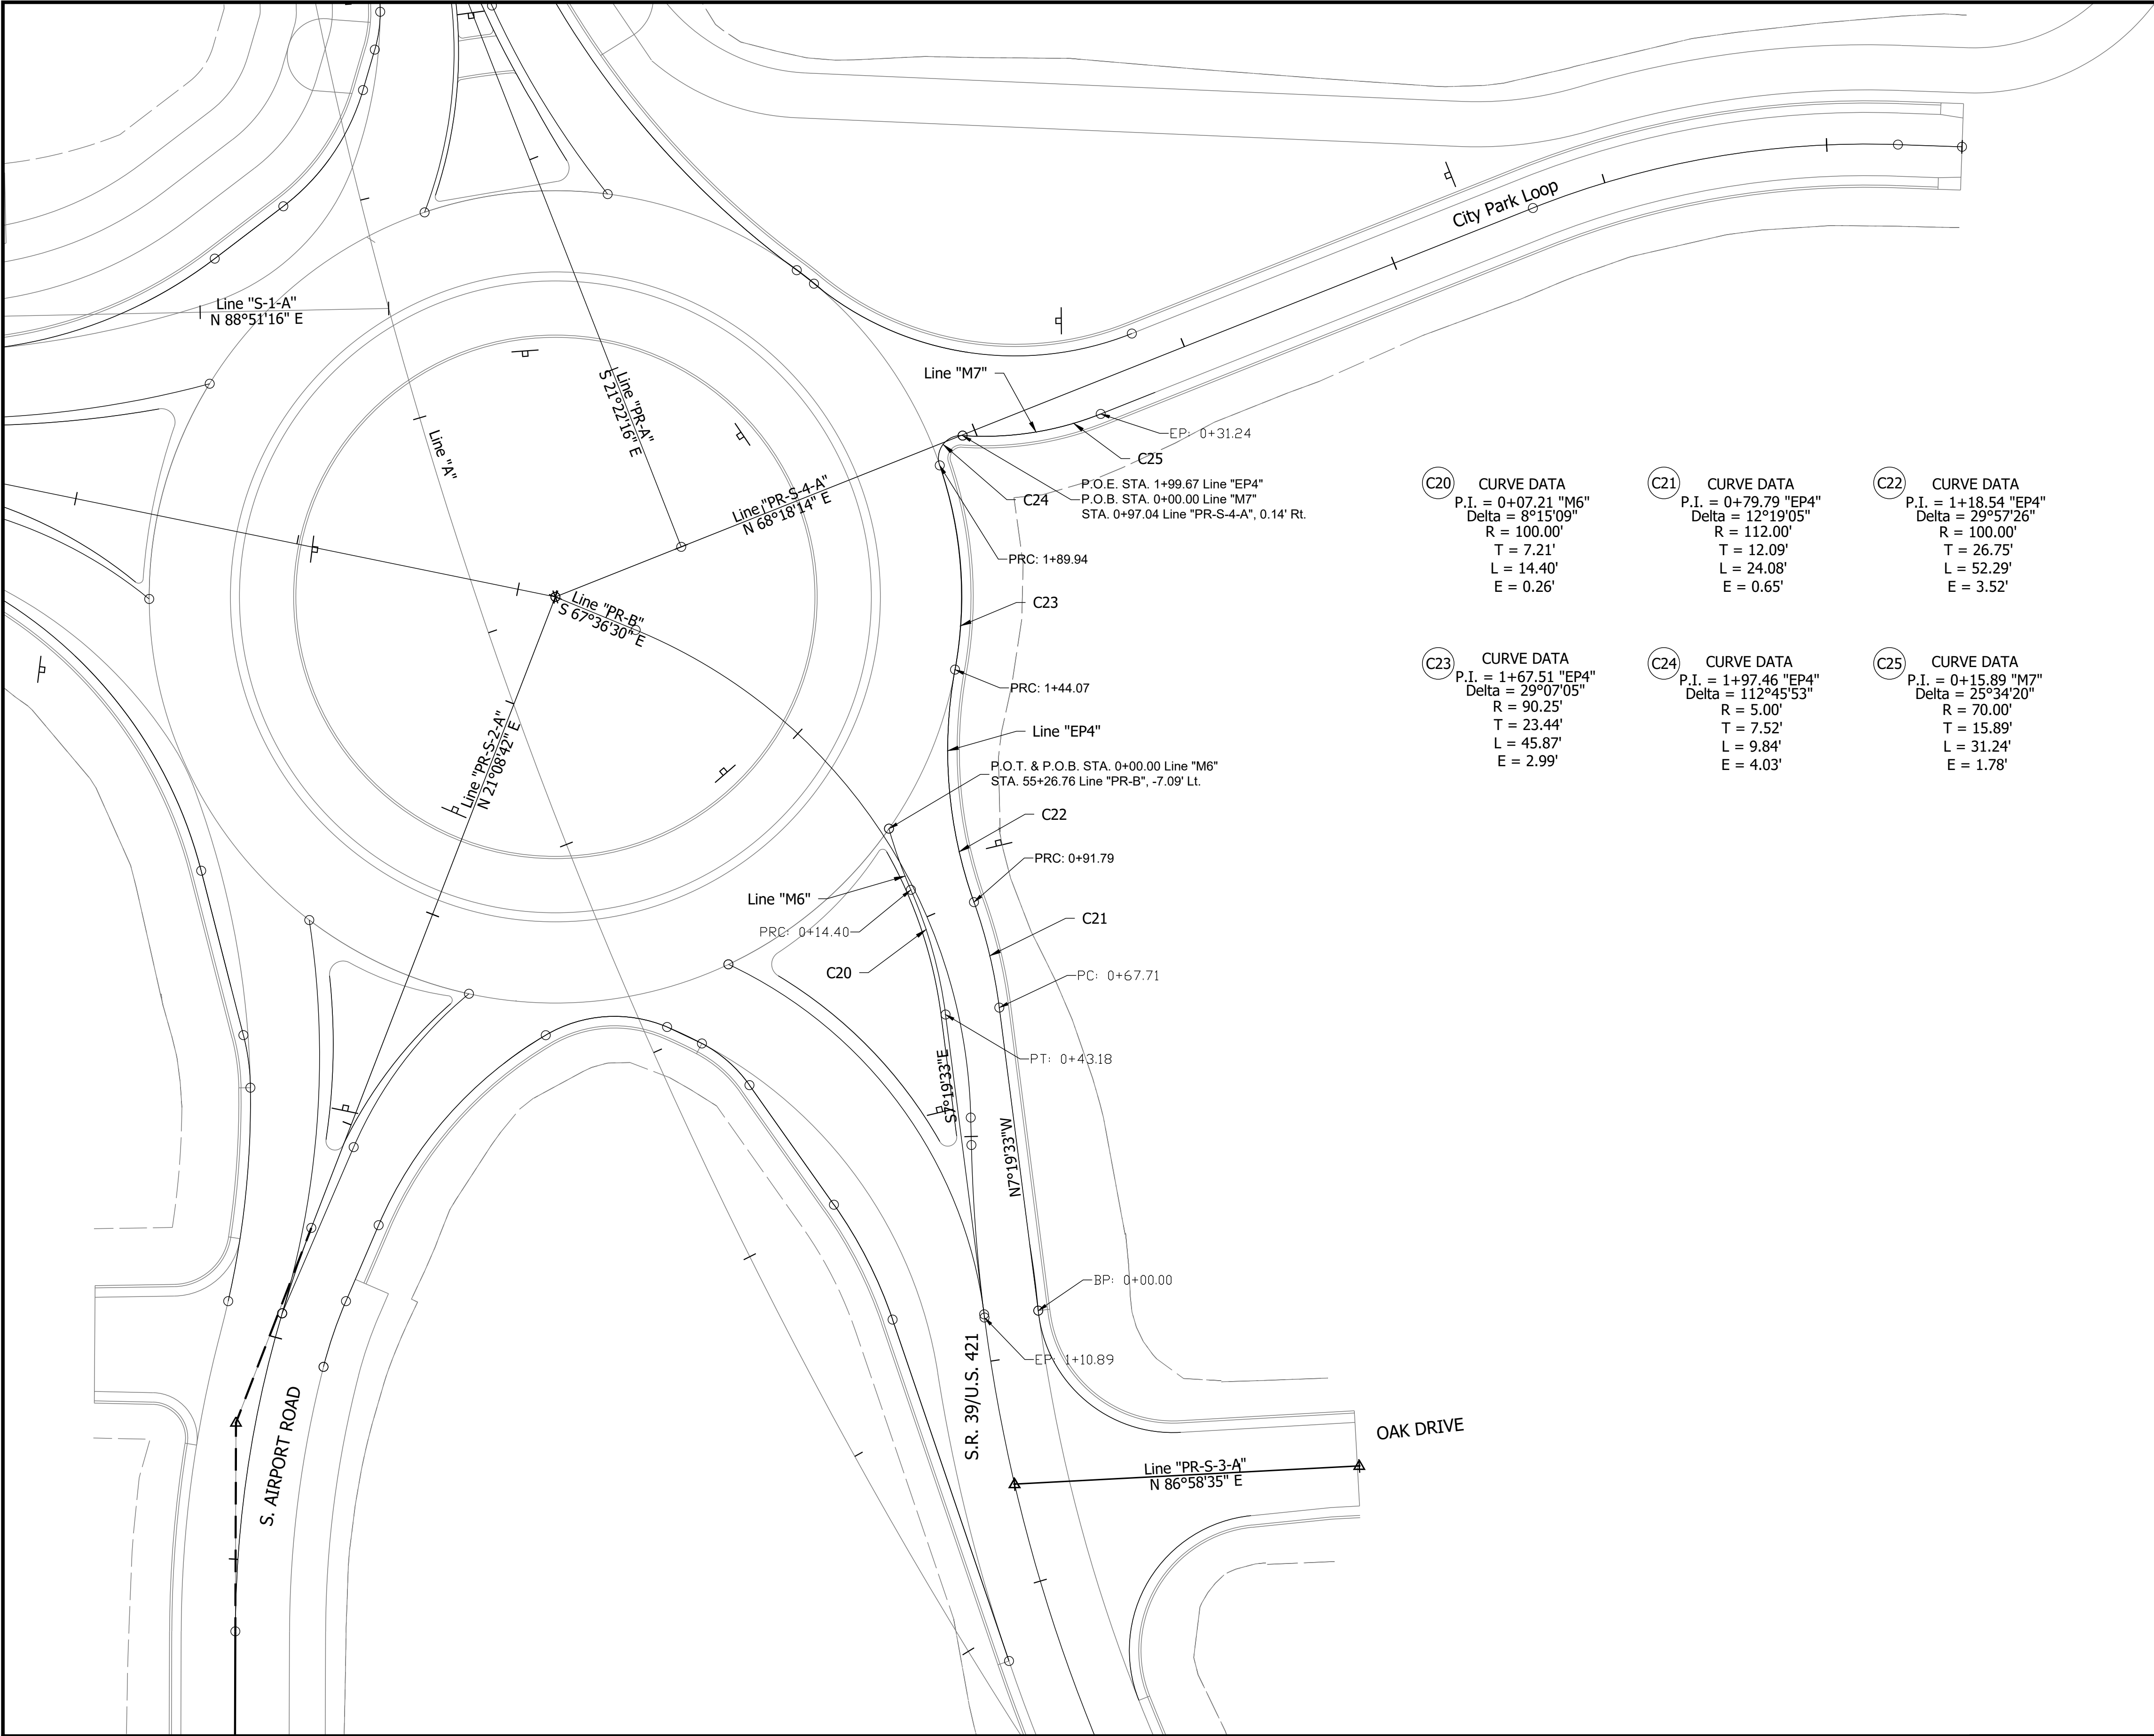

(C20) CURVE DATA
P.I. = 0+07.21 "M6"
Delta = 8°15'09"
R = 100.00'
T = 7.21'
L = 14.40'
E = 0.26'

(C21) CURVE DATA
P.I. = 0+79.79 "EP4"
Delta = 12°19'05"
R = 112.00'
T = 12.09'
L = 24.08'
E = 0.65'

(C22) CURVE DATA
P.I. = 1+18.54 "EP4"
Delta = 29°57'26"
R = 100.00'
T = 26.75'
L = 52.29'
E = 3.52'

(C23) CURVE DATA
P.I. = 1+67.51 "EP4"
Delta = 29°07'05"
R = 90.25'
T = 23.44'
L = 45.87'
E = 2.99'

(C24) CURVE DATA
P.I. = 1+97.46 "EP4"
Delta = 112°45'53"
R = 5.00'
T = 7.52'
L = 9.84'
E = 4.03'

(C25) CURVE DATA
P.I. = 0+15.89 "M7"
Delta = 25°34'20"
R = 70.00'
T = 15.89'
L = 31.24'
E = 1.78'


RECOMMENDED
FOR APPROVAL _____
DESIGN ENGINEER _____ DATE _____

DESIGNED: _____ SMF _____ DRAWN: _____ SMF _____
CHECKED: _____ JNH _____ CHECKED: _____ JNH _____


INDIANA
DEPARTMENT OF TRANSPORTATION

ROUNDABOUT GEOMETRICS
LINE "M6", LINE "EP4", LINE "M7"


HORIZONTAL SCALE	BRIDGE FILE
1"=20'	N/A
VERTICAL SCALE	DESIGNATION
N/A	1702835
SURVEY BOOK	SHEET
ELECTRONIC	42 of 78
CONTRACT	PROJECT
R-41180	1702835

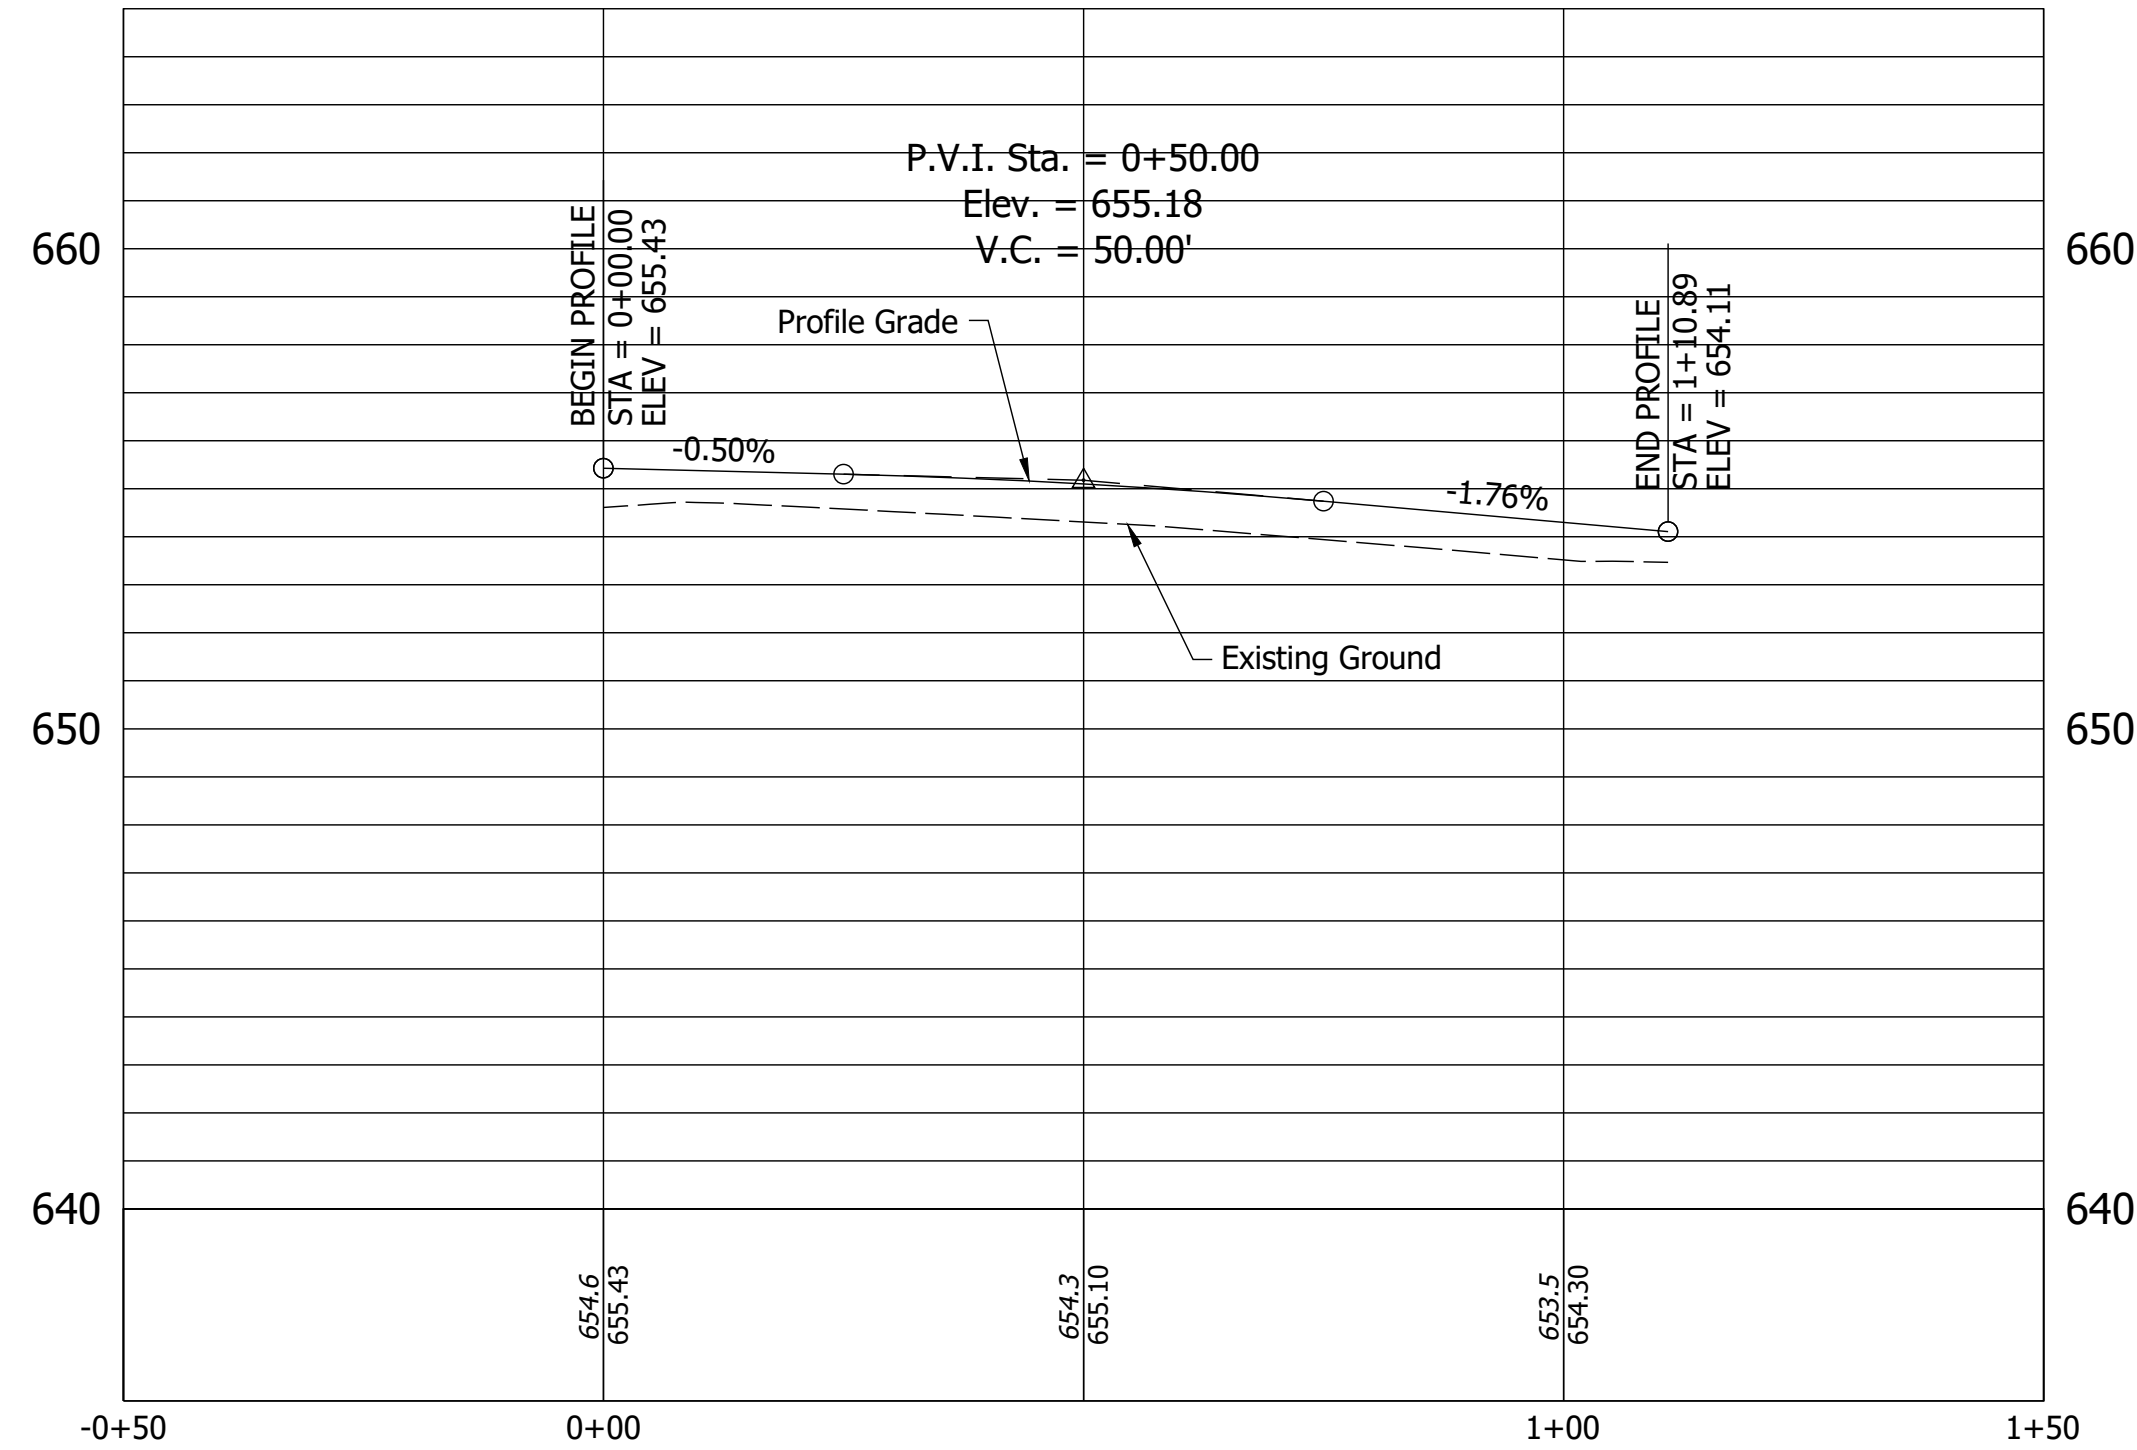

PROFILE - LINE "M6"
STA. 0+00.00 TO 1+10.89

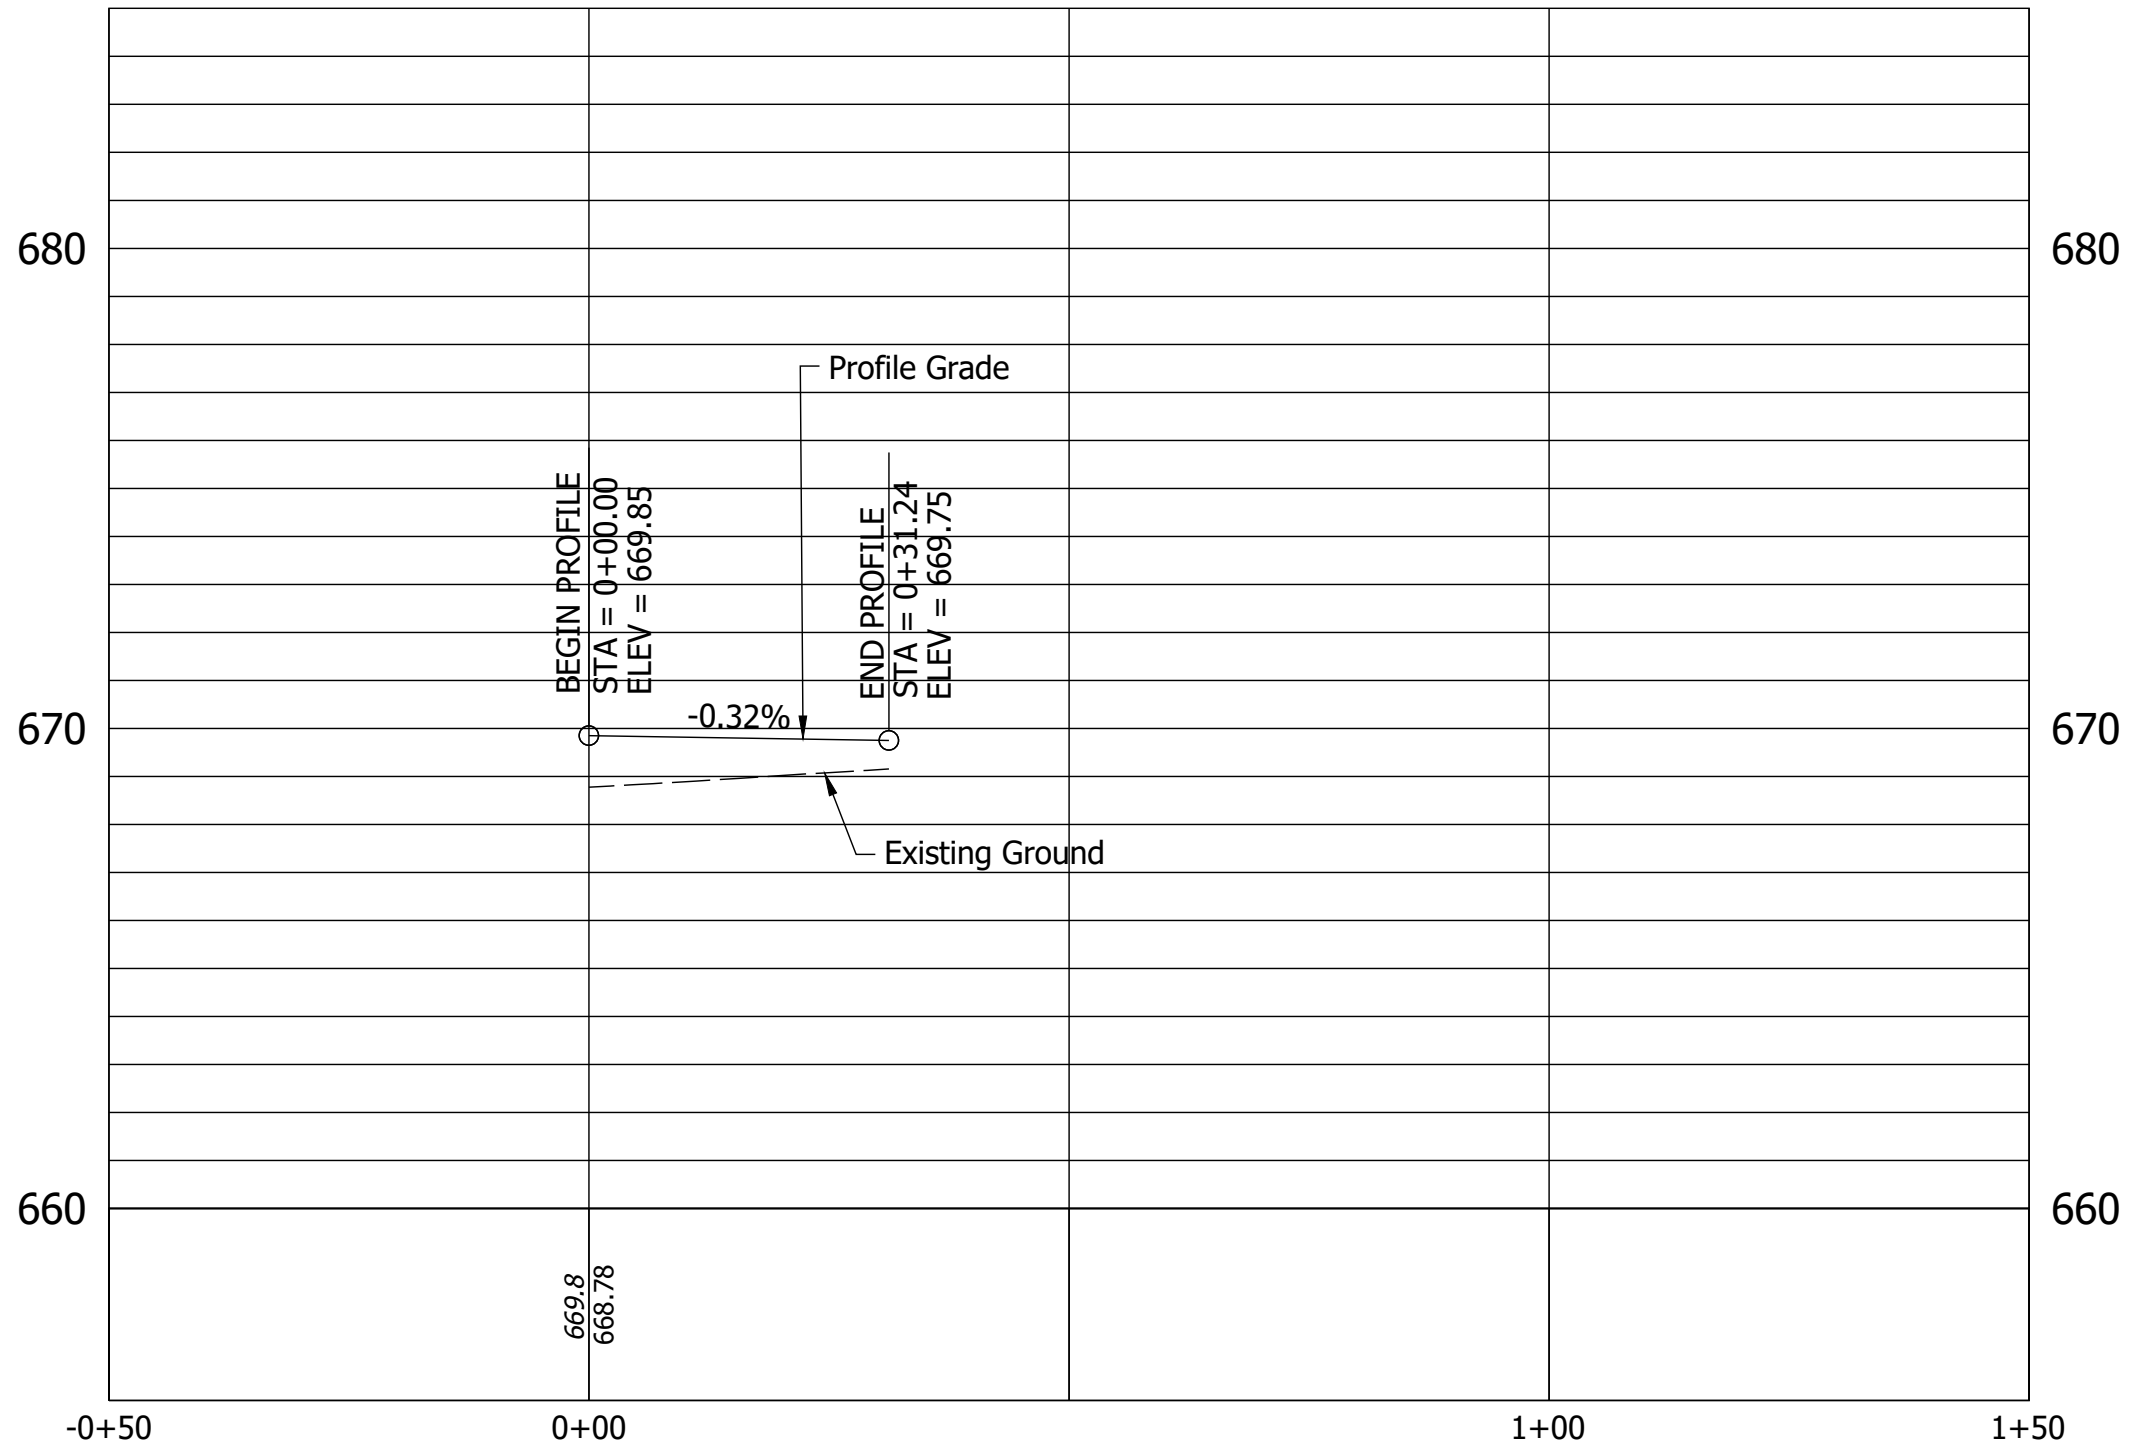


PROFILE - LINE "M7"
STA. 0+00.00 TO 0+31.24

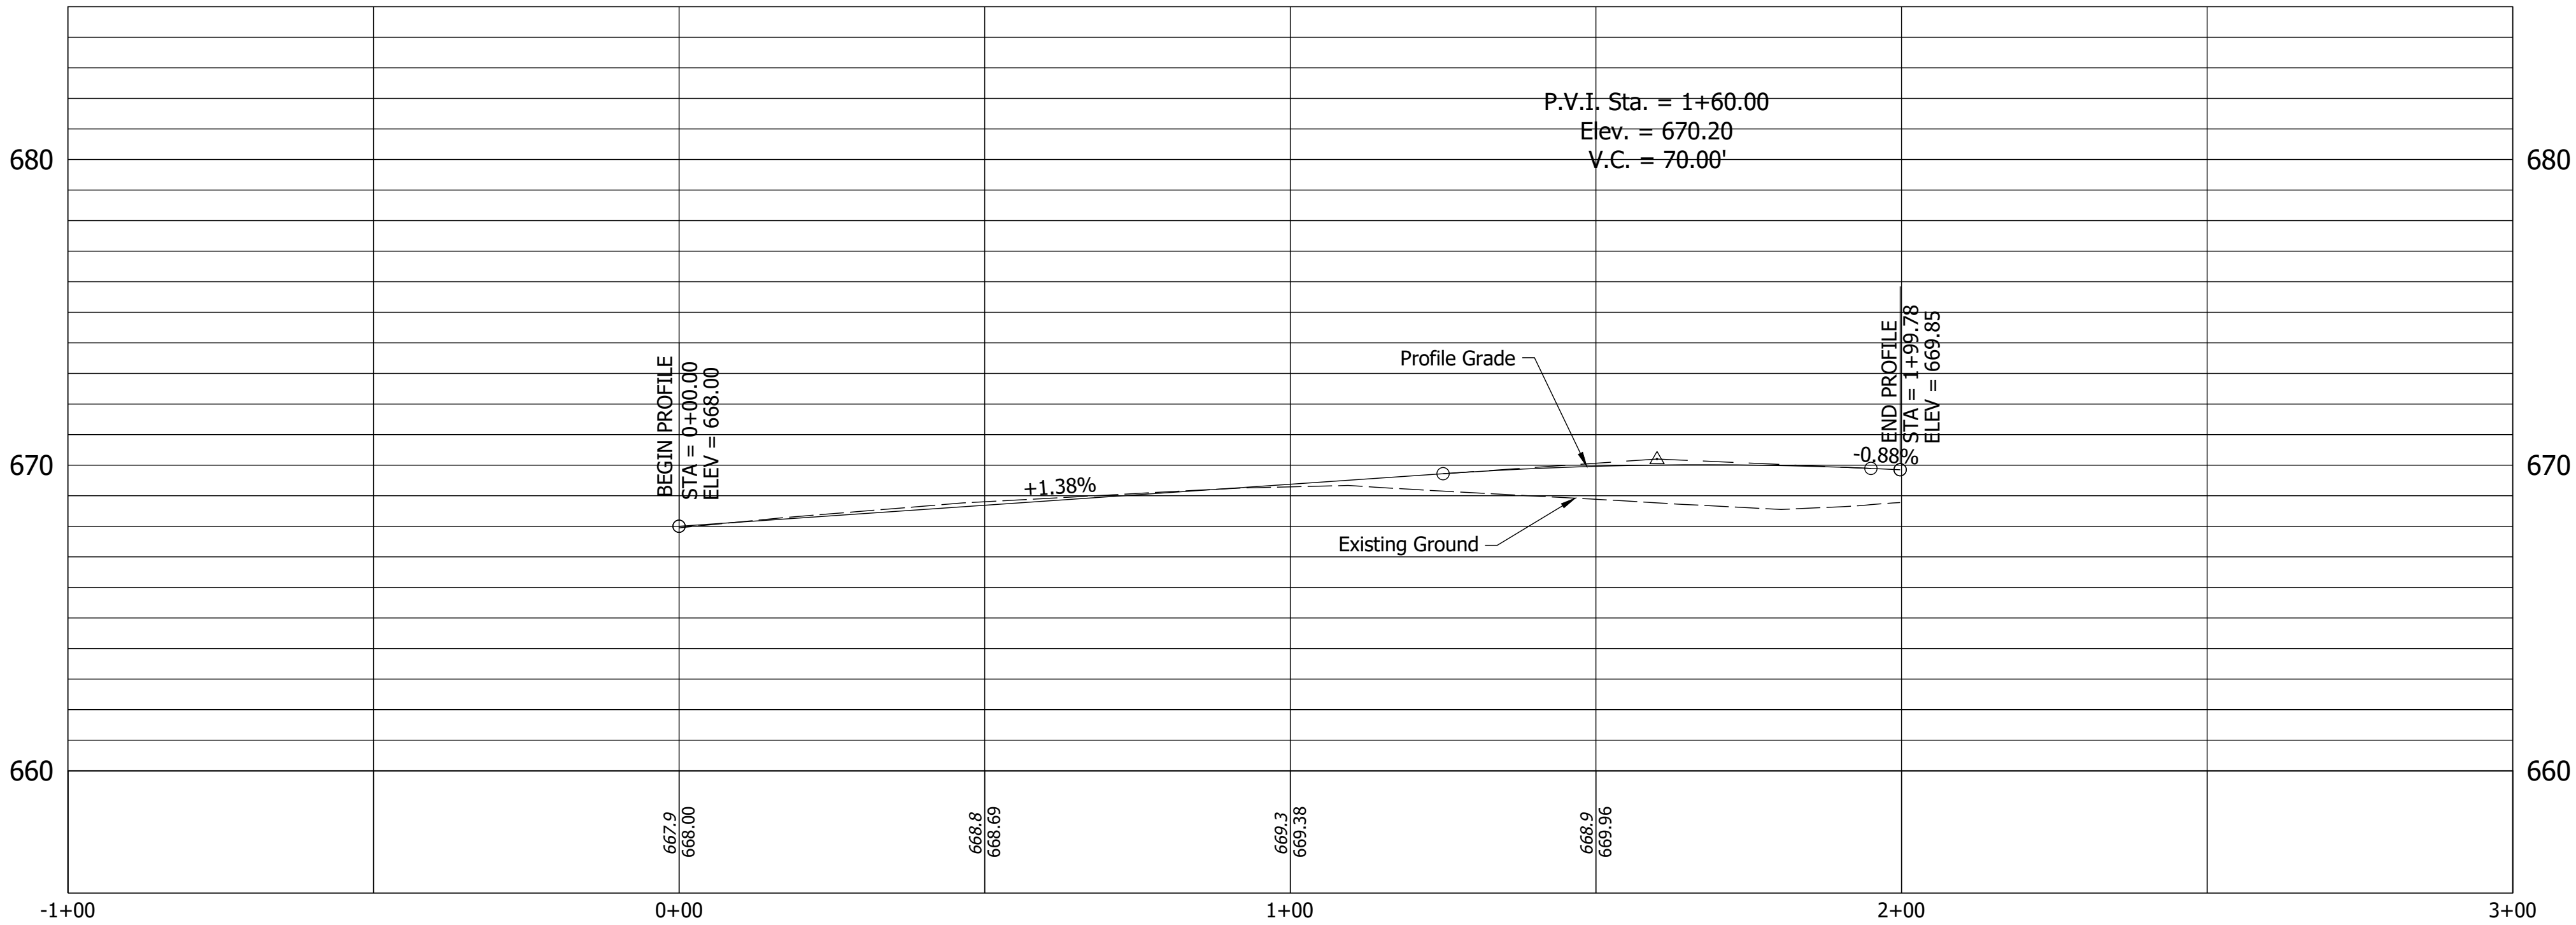


PROFILE - LINE "EP4"
STA. 0+00.00 TO 1+99.78

RECOMMENDED FOR APPROVAL _____ DESIGN ENGINEER _____ DATE ____/____/____	INDIANA DEPARTMENT OF TRANSPORTATION ROUNDABOUT GEOMETRICS LINE "M6", LINE "EP4", LINE "M7"		HORIZONTAL SCALE		BRIDGE FILE			
			1"=20'		N/A			
			VERTICAL SCALE		DESIGNATION			
			1"=5'		1702835			
DESIGNED: _____ SMF _____	DRAWN: _____ SMF _____	ROUNDABOUT GEOMETRICS LINE "M6", LINE "EP4", LINE "M7"		SURVEY BOOK		SHEETS		
CHECKED: _____ JNH _____	CHECKED: _____ JNH _____			ELECTRONIC		43	of	78
				CONTRACT		PROJECT		
				R-41180		1702835		

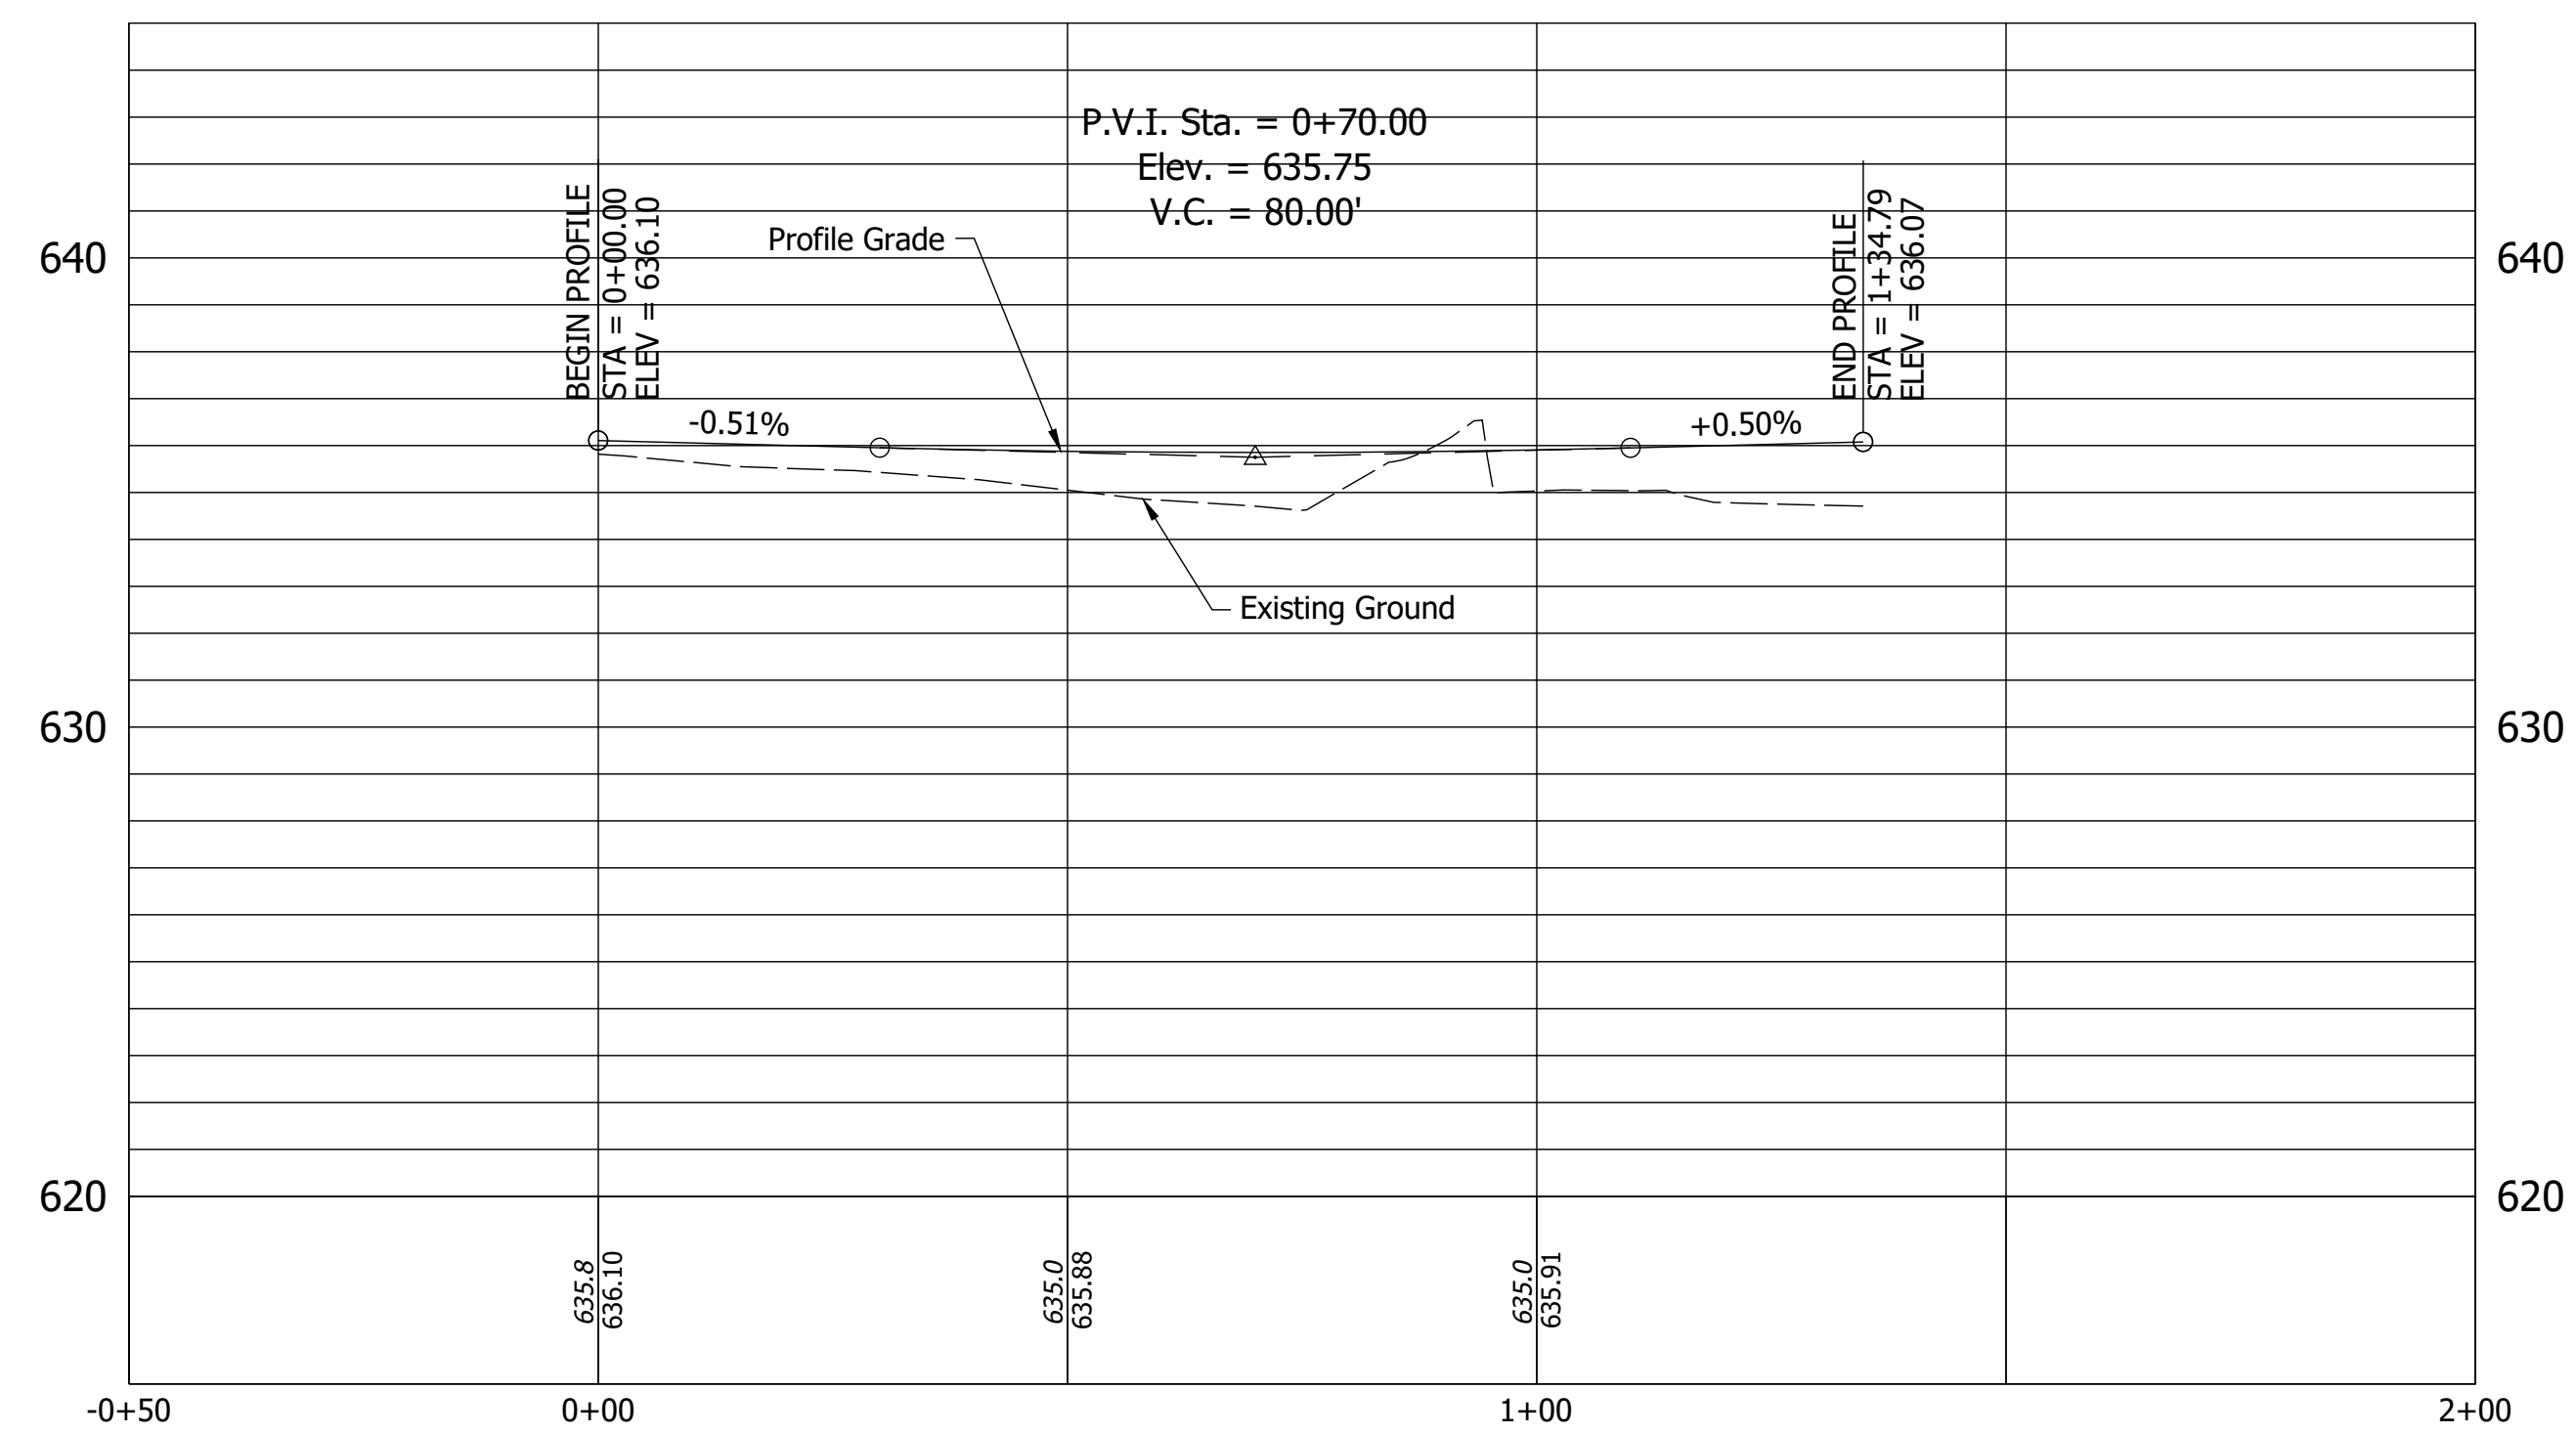


PROFILE - LINE "M8"
STA. 0+00.00 TO 1+34.79

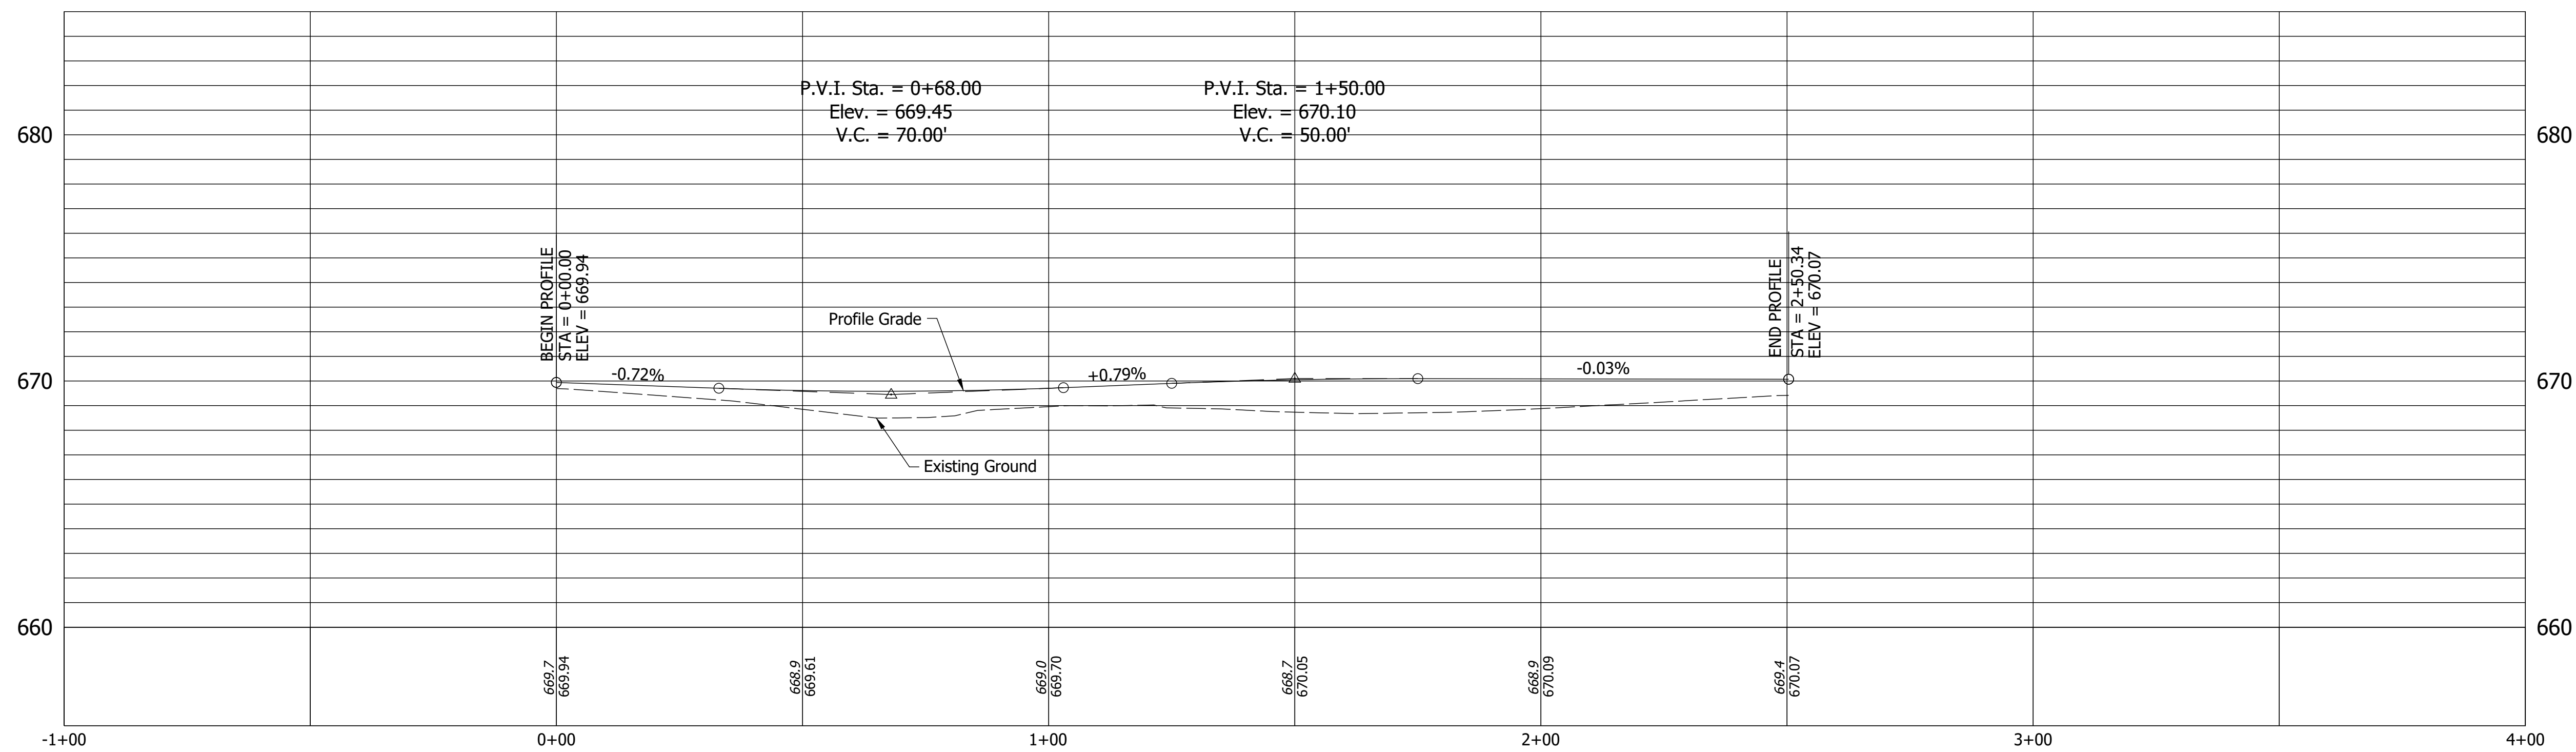

PROFILE - LINE "EP5"
STA. 0+00.00 TO 2+50.34

RECOMMENDED FOR APPROVAL _____ DESIGN ENGINEER _____ DATE _____	INDIANA DEPARTMENT OF TRANSPORTATION		HORIZONTAL SCALE		BRIDGE FILE				
			1"=20'		N/A				
			VERTICAL SCALE		DESIGNATION				
			1"=5'		1702835				
DESIGNED: _____ SMF	DRAWN: _____ SMF	ROUNDABOUT GEOMETRICS LINE "EP5", LINE "M8"		SURVEY BOOK		SHEETS			
CHECKED: _____ JNH	CHECKED: _____ JNH			ELECTRONIC		45	of	78	
				CONTRACT		PROJECT			
				R-41180		1702835			

Date: Sep 14, 2020, 9:53pm User: James Stisch
File: S:_2018\1216-1026\Road\CAO\Wisconsin\1702835 Pavement Markings - Signs.dwg

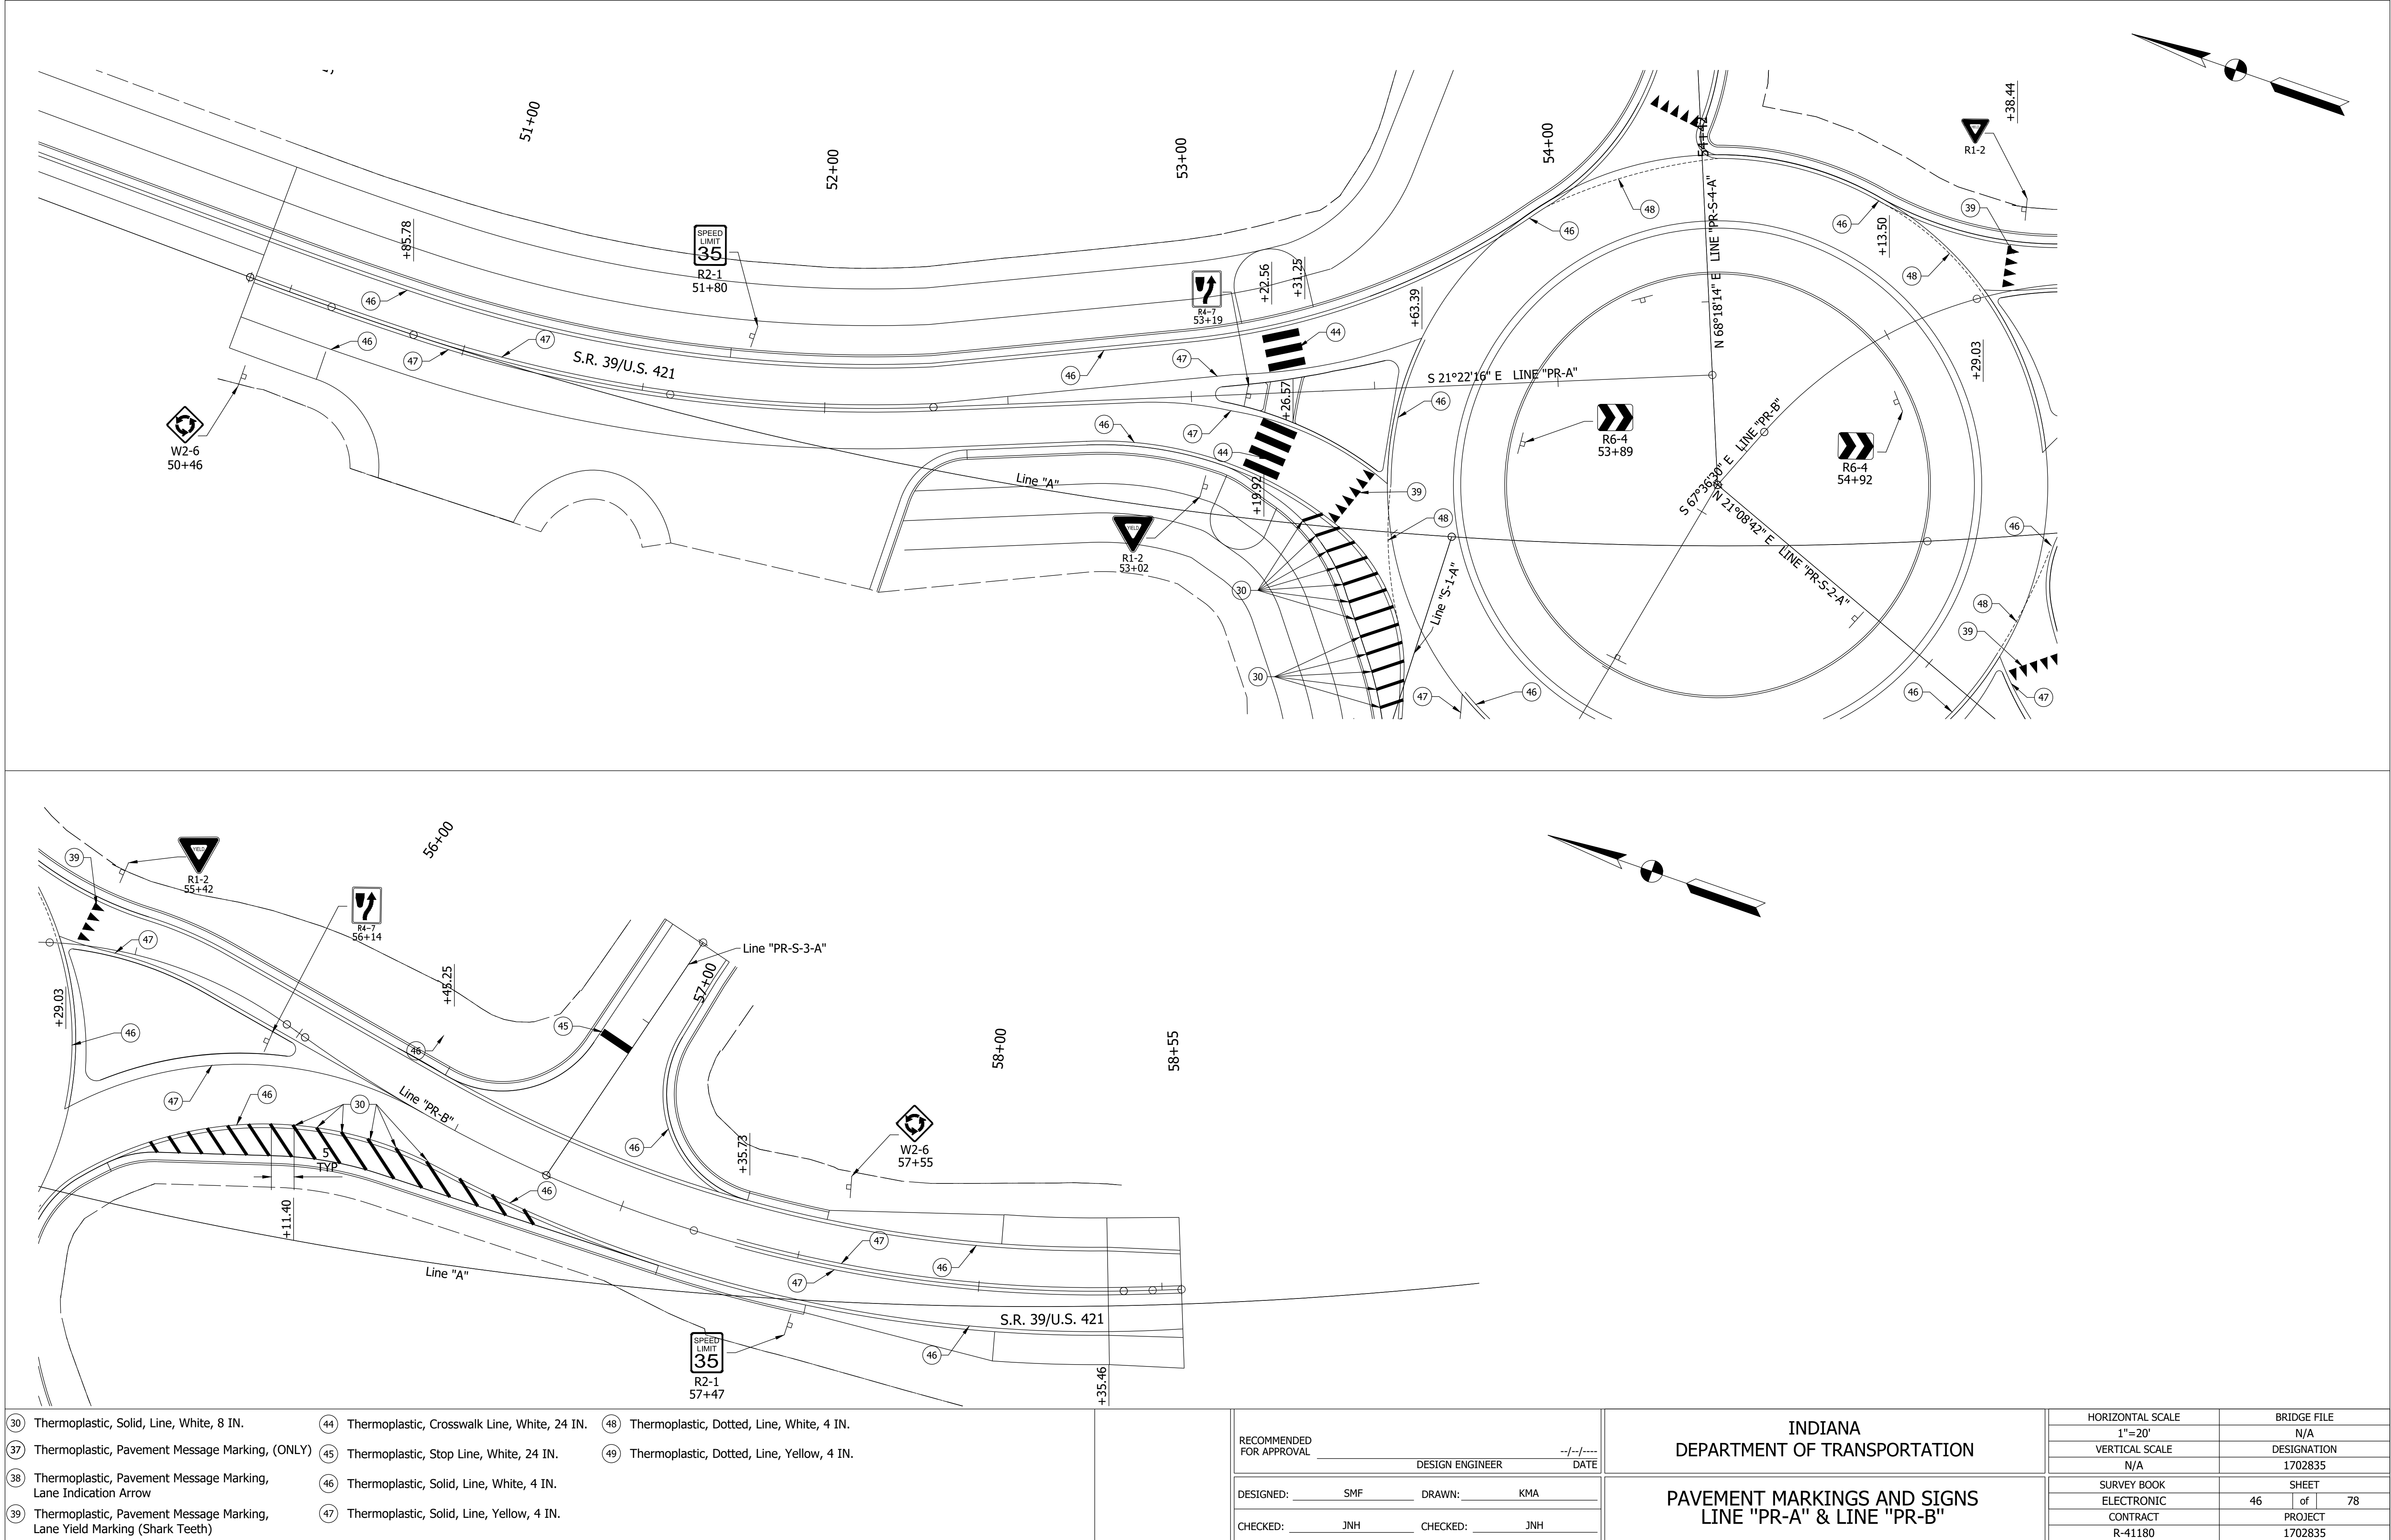

Date: Sep 14, 2020, 9:53pm User: James Stisch
File: S:_2018\216-1026\Road\CAO\MSWD\G1702835 Pavement Markings - Signs.dwg

- 30

Thermoplastic, Solid, Line, White, 8 IN.

37

Thermoplastic, Pavement Message Marking, (ONLY)

38

Thermoplastic, Pavement Message Marking, Lane Indication Arrow

39

Thermoplastic, Pavement Message Marking, Lane Yield Marking (Shark Teeth)

44

Thermoplastic, Crosswalk Line, White, 24 IN.

45

Thermoplastic, Stop Line, White, 24 IN.

46

Thermoplastic, Solid, Line, White, 4 IN.

47

Thermoplastic, Solid, Line, Yellow, 4 IN.

48

Thermoplastic, Dotted, Line, White, 4 IN.

49


Thermoplastic, Dotted, Line, Yellow, 4 IN.

RECOMMENDED FOR APPROVAL	DESIGN ENGINEER	--/--/----	DATE
DESIGNED: SMF		DRAWN: KMA	
CHECKED: JNH		CHECKED: JNH	


INDIANA
DEPARTMENT OF TRANSPORTATION

PAVEMENT MARKINGS AND SIGNS
LINE "PR-S-1-A"

HORIZONTAL SCALE	BRIDGE FILE
1"=20'	N/A
VERTICAL SCALE	DESIGNATION
N/A	1702835
SURVEY BOOK	SHEET
ELECTRONIC	47 of 78
CONTRACT	PROJECT
R-41180	1702835

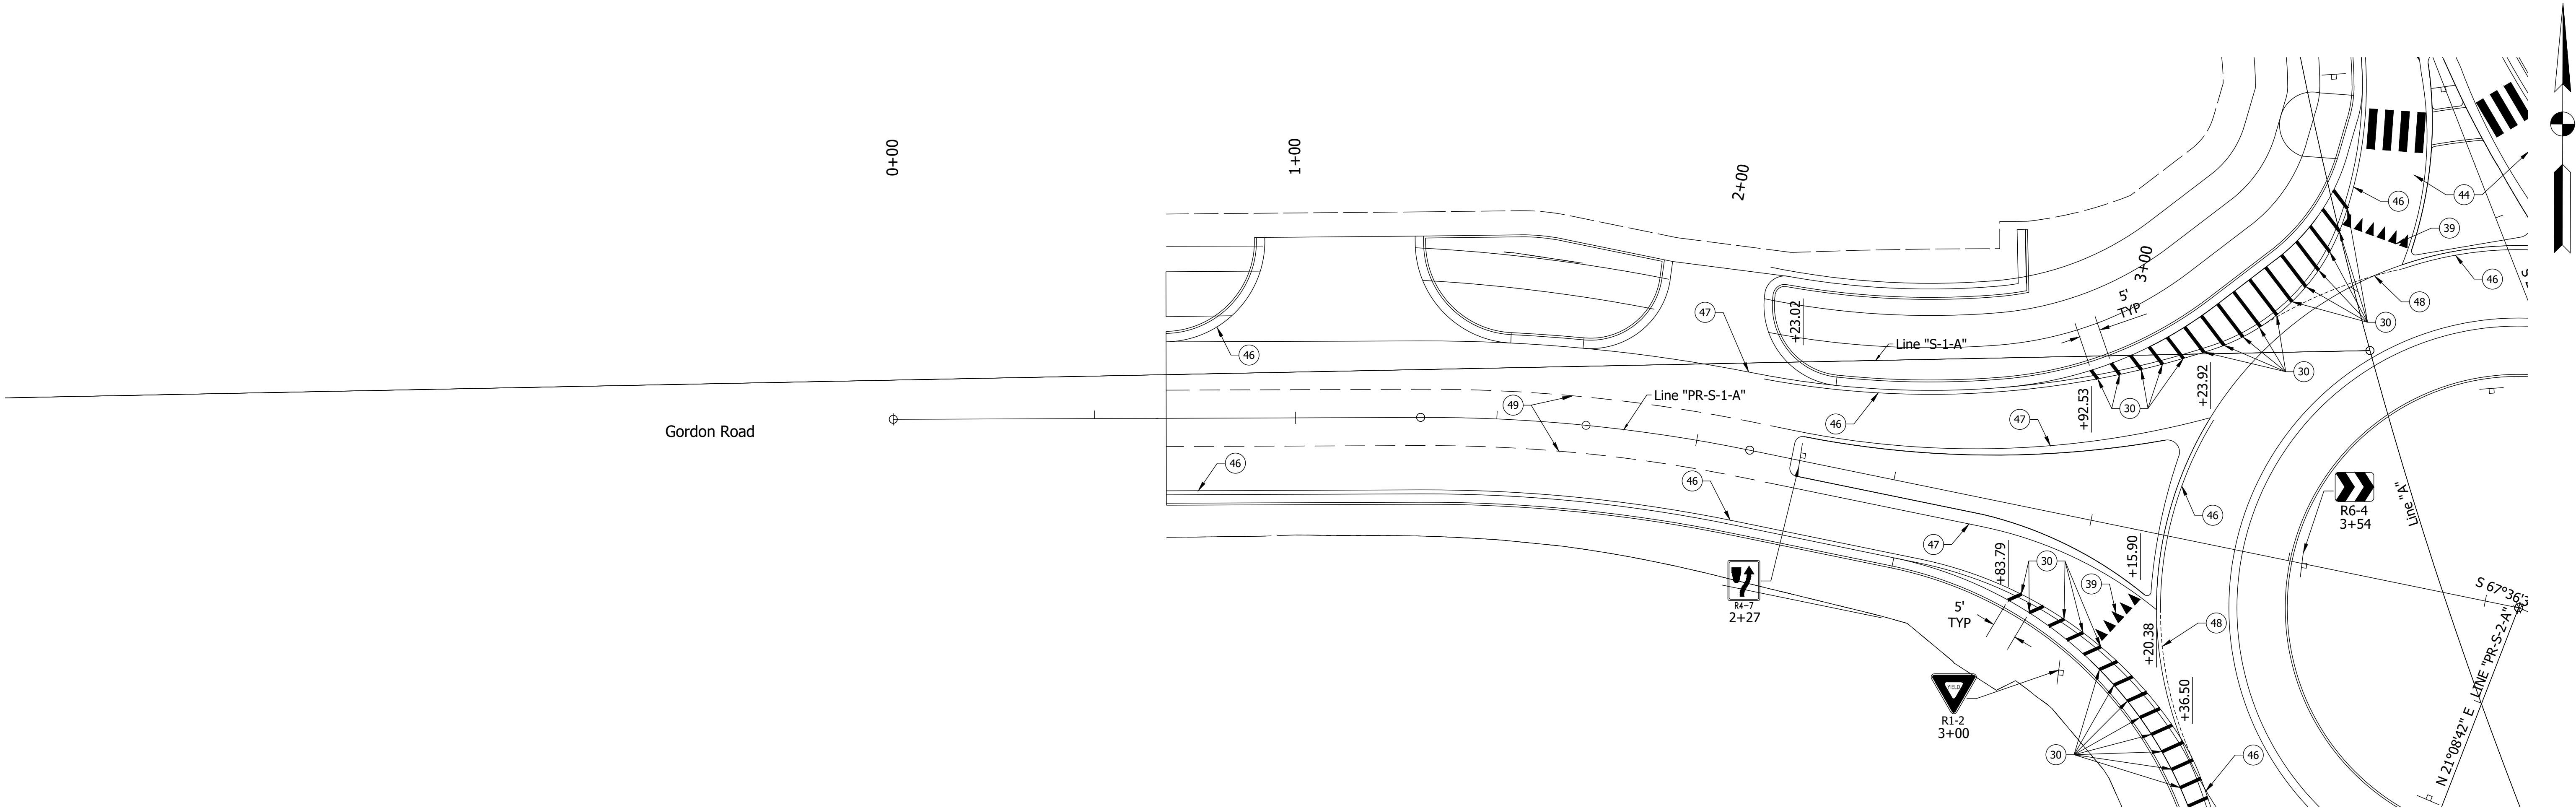

Date: Sep 14, 2020, 9:50pm User: James Stisch
File: S:_2018\216-1026\Road\CAD\MSWDWG\1702835 Pavement Markings - Signs.dwg

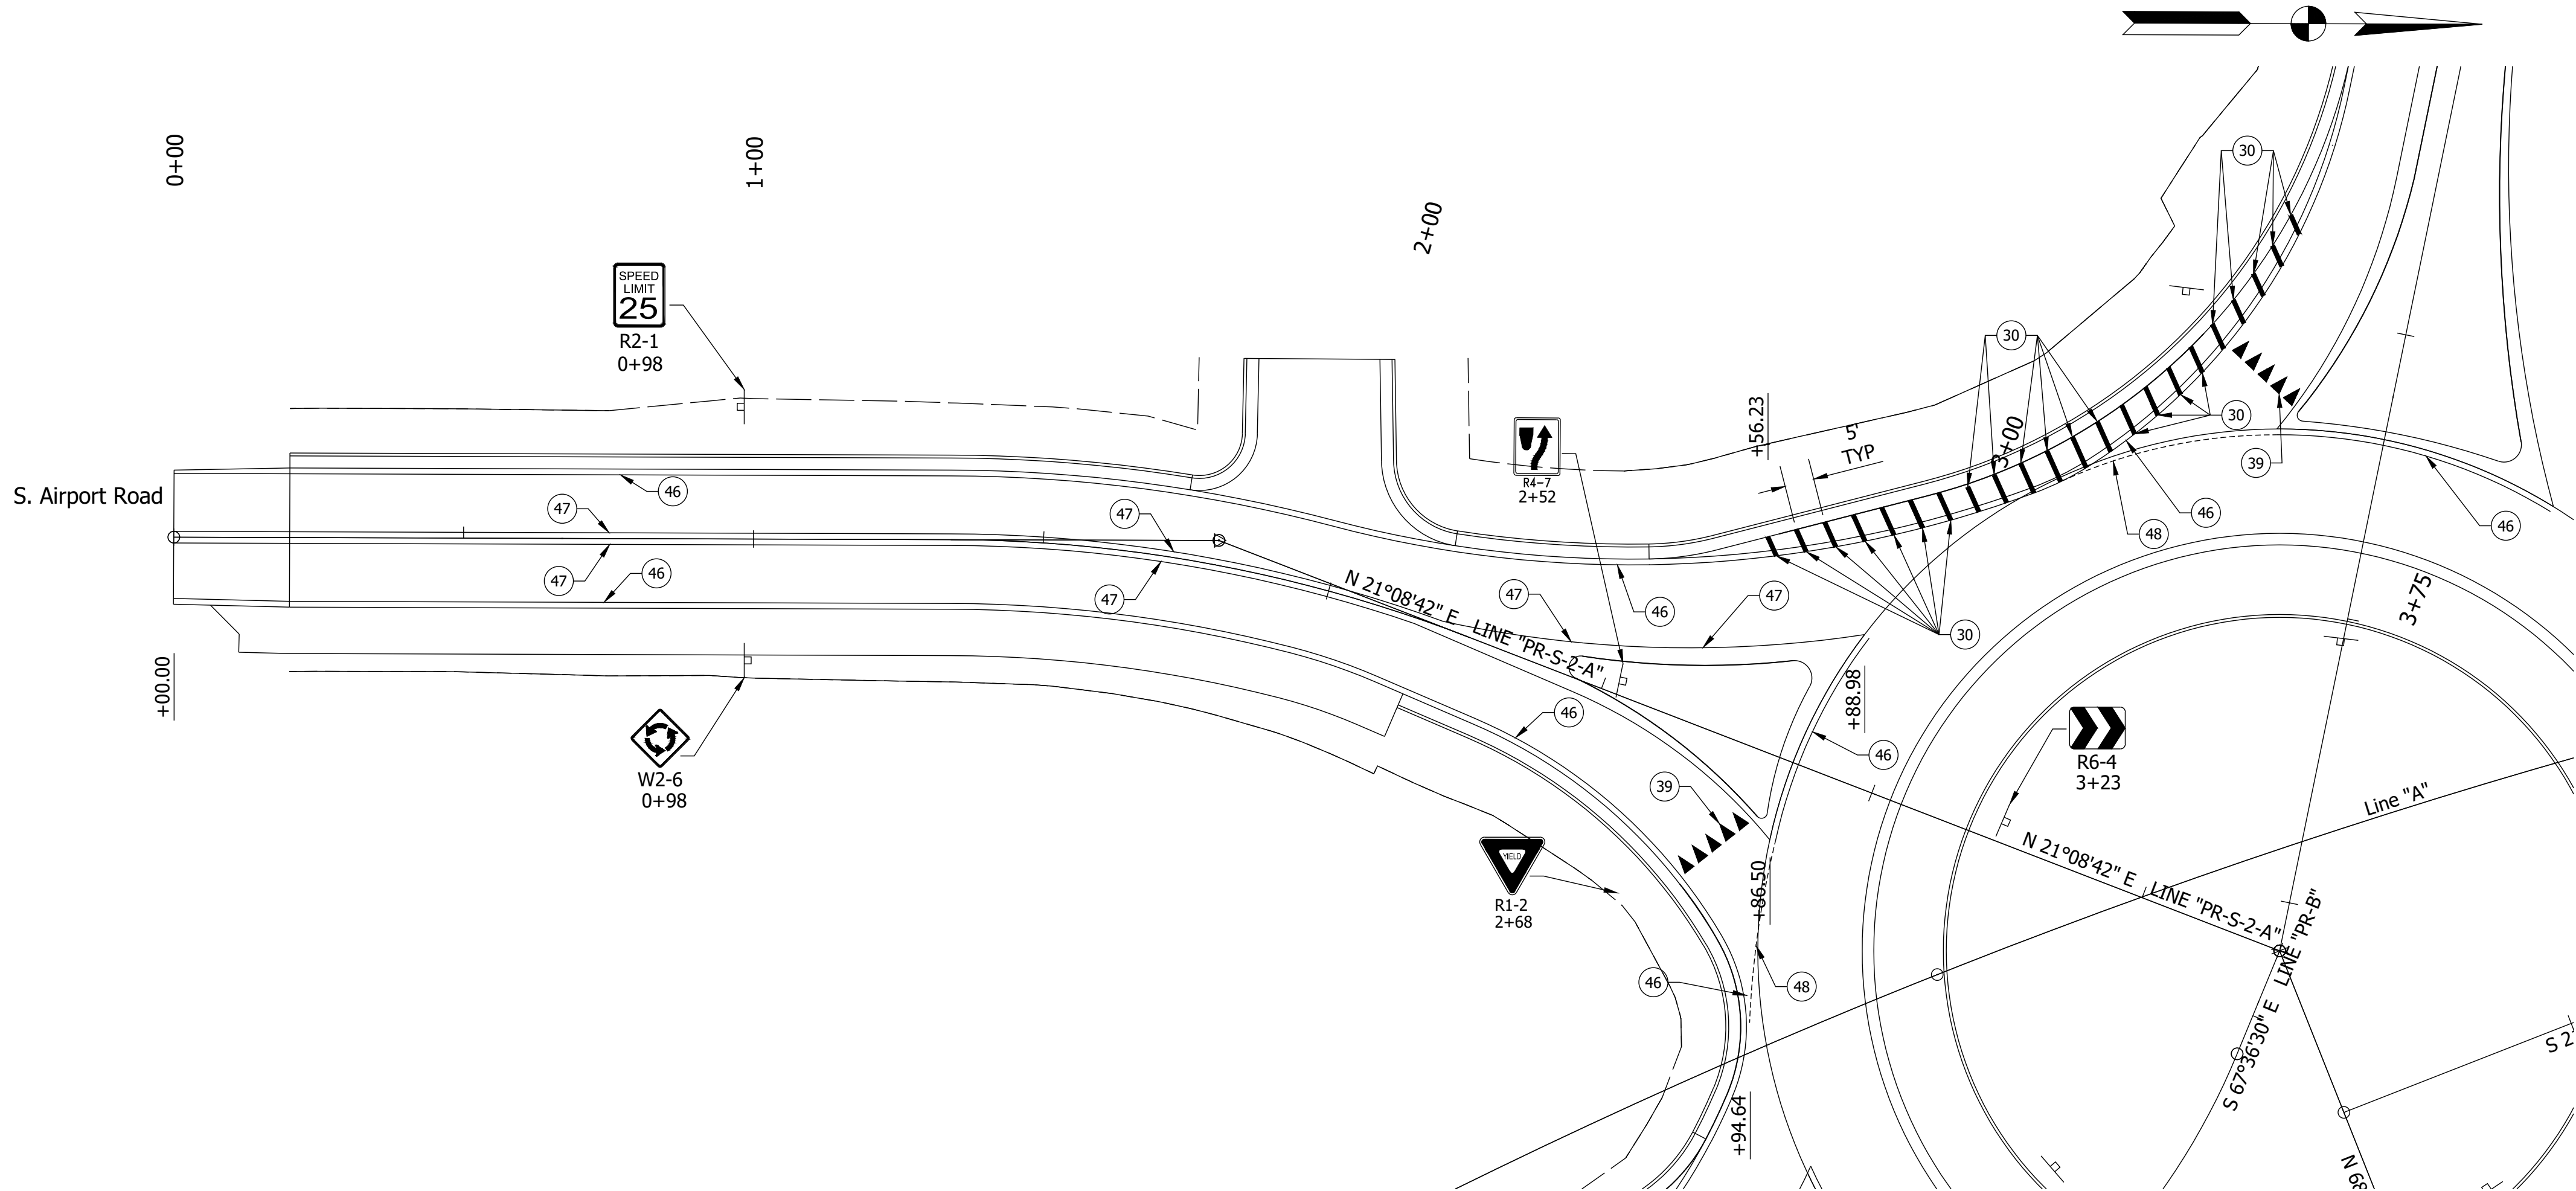

- | | | |
|--|---|---|
| 30 Thermoplastic, Solid, Line, White, 8 IN. | 44 Thermoplastic, Crosswalk Line, White, 24 IN. | 48 Thermoplastic, Dotted, Line, White, 4 IN. |
| 37 Thermoplastic, Pavement Message Marking, (ONLY) | 45 Thermoplastic, Stop Line, White, 24 IN. | 49 Thermoplastic, Dotted, Line, Yellow, 4 IN. |
| 38 Thermoplastic, Pavement Message Marking, Lane Indication Arrow | 46 Thermoplastic, Solid, Line, White, 4 IN. | |
| 39 Thermoplastic, Pavement Message Marking, Lane Yield Marking (Shark Teeth) | 47 Thermoplastic, Solid, Line, Yellow, 4 IN. | |





RECOMMENDED FOR APPROVAL	DESIGN ENGINEER	DATE
DESIGNED: SMF	DRAWN: KMA	
CHECKED: JNH	CHECKED: JNH	

INDIANA
DEPARTMENT OF TRANSPORTATION

PAVEMENT MARKINGS AND SIGNS
LINE "PR-S-2-A"

HORIZONTAL SCALE		BRIDGE FILE	
1"=20'		N/A	
VERTICAL SCALE		DESIGNATION	
N/A		1702835	
SURVEY BOOK		SHEET	
ELECTRONIC		48 of 78	
CONTRACT		PROJECT	
R-41180		1702835	

Date: Sep 14, 2020, 9:50pm, User: James Stisch
File: S:_2018\1216\1026\Road\CAO\MSOWING\1702835 Pavement Markings - Signs.dwg

 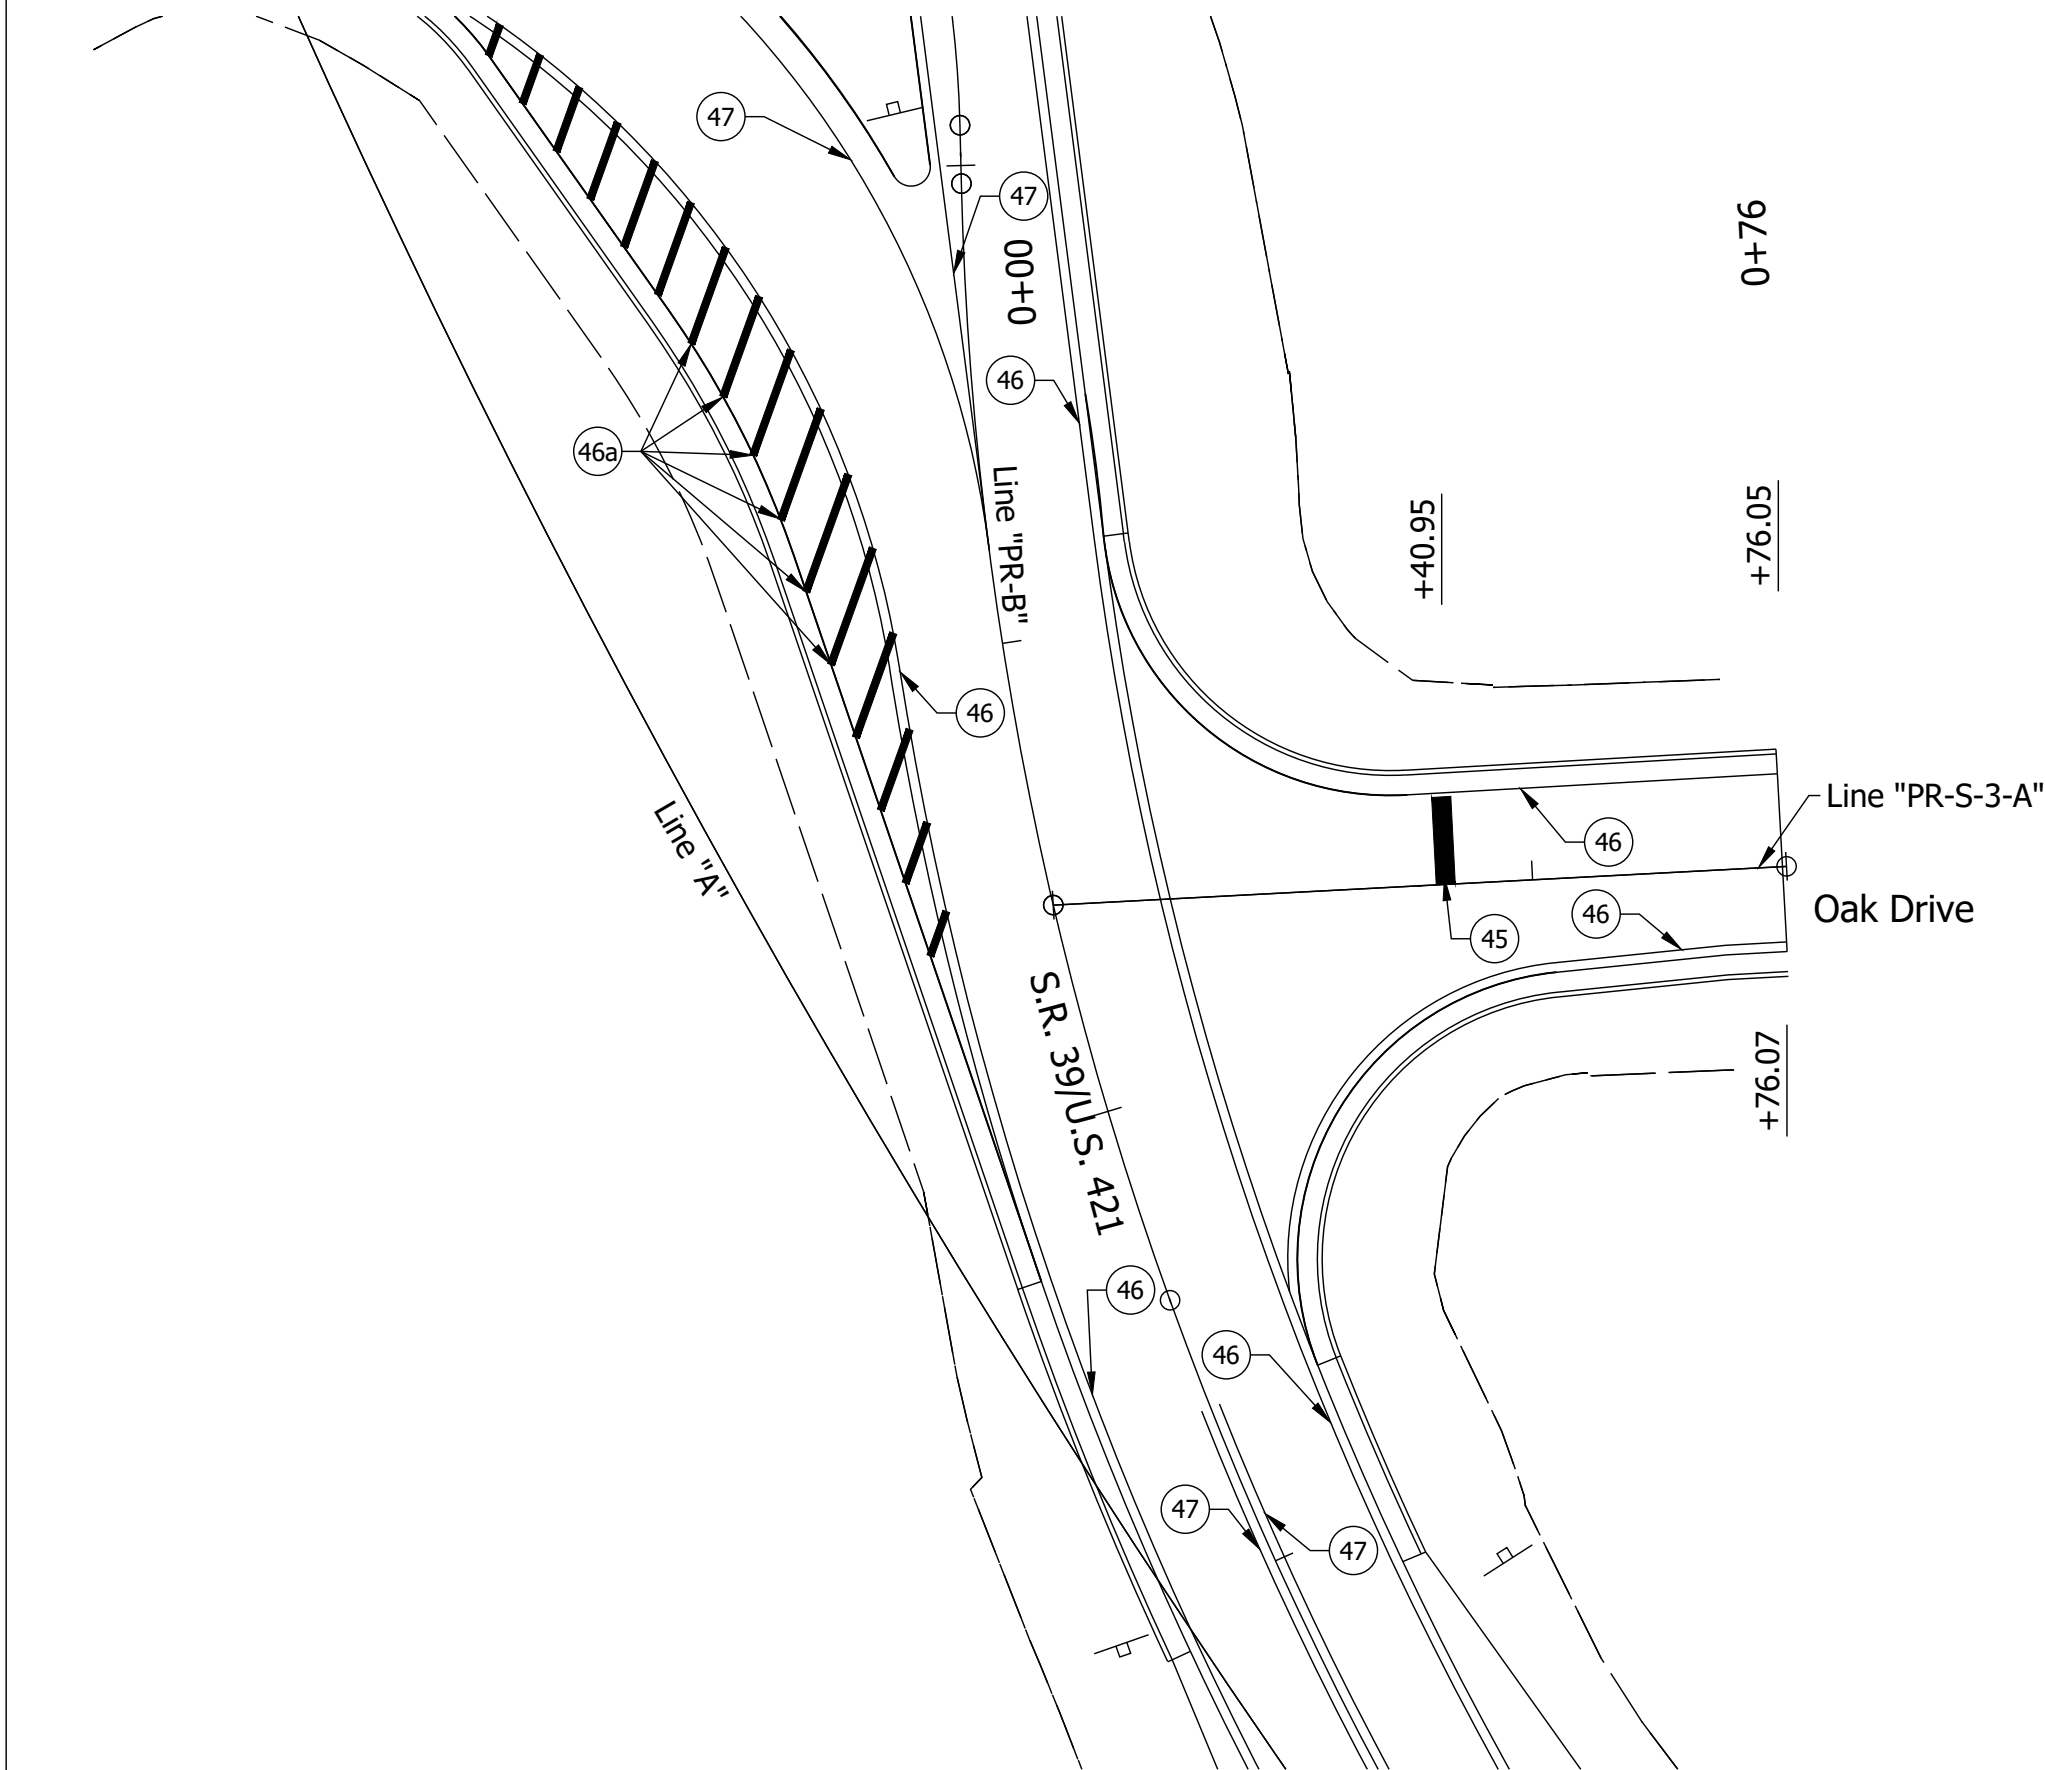 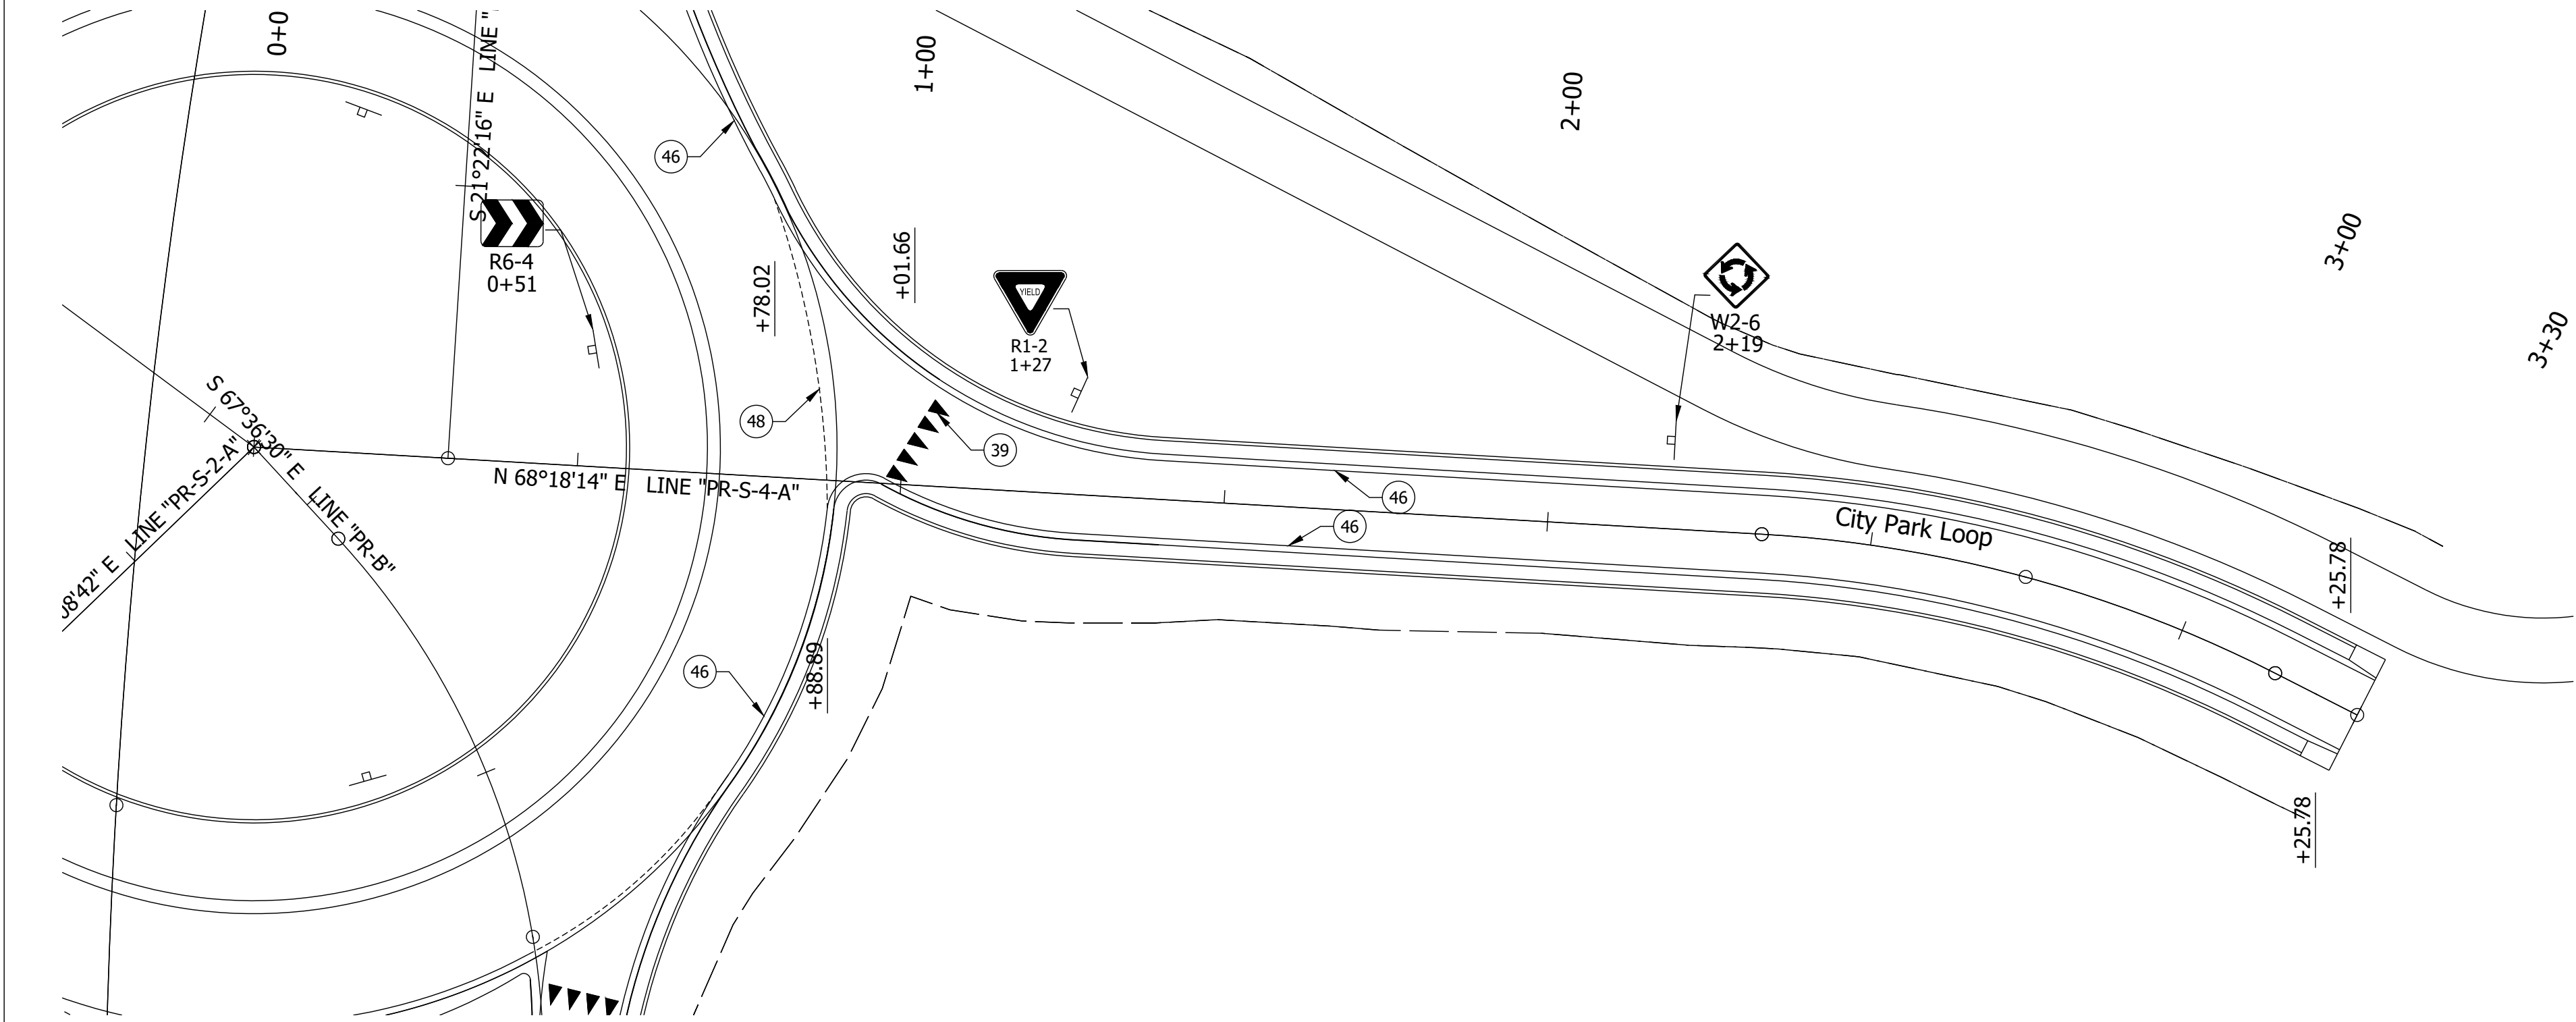


- | | | |
|---|--|--|
| 30) Thermoplastic, Solid, Line, White, 8 IN. | 44) Thermoplastic, Crosswalk Line, White, 24 IN. | 48) Thermoplastic, Dotted, Line, White, 4 IN. |
| 37) Thermoplastic, Pavement Message Marking, (ONLY) | 45) Thermoplastic, Stop Line, White, 24 IN. | 49) Thermoplastic, Dotted, Line, Yellow, 4 IN. |
| 38) Thermoplastic, Pavement Message Marking, Lane Indication Arrow | 46) Thermoplastic, Solid, Line, White, 4 IN. | |
| 39) Thermoplastic, Pavement Message Marking, Lane Yield Marking (Shark Teeth) | 47) Thermoplastic, Solid, Line, Yellow, 4 IN. | |

RECOMMENDED FOR APPROVAL	DESIGN ENGINEER	DATE
DESIGNED: SMF	DRAWN: KMA	
CHECKED: JNH	CHECKED: JNH	


INDIANA
DEPARTMENT OF TRANSPORTATION

PAVEMENT MARKINGS AND SIGNS
LINE "PR-S-3-A" & LINE "PR-S-4-A"

HORIZONTAL SCALE		BRIDGE FILE	
1"=20'		N/A	
VERTICAL SCALE		DESIGNATION	
N/A		1702835	
SURVEY BOOK		SHEET	
ELECTRONIC		49 of 78	
CONTRACT		PROJECT	
R-41180		1702835	

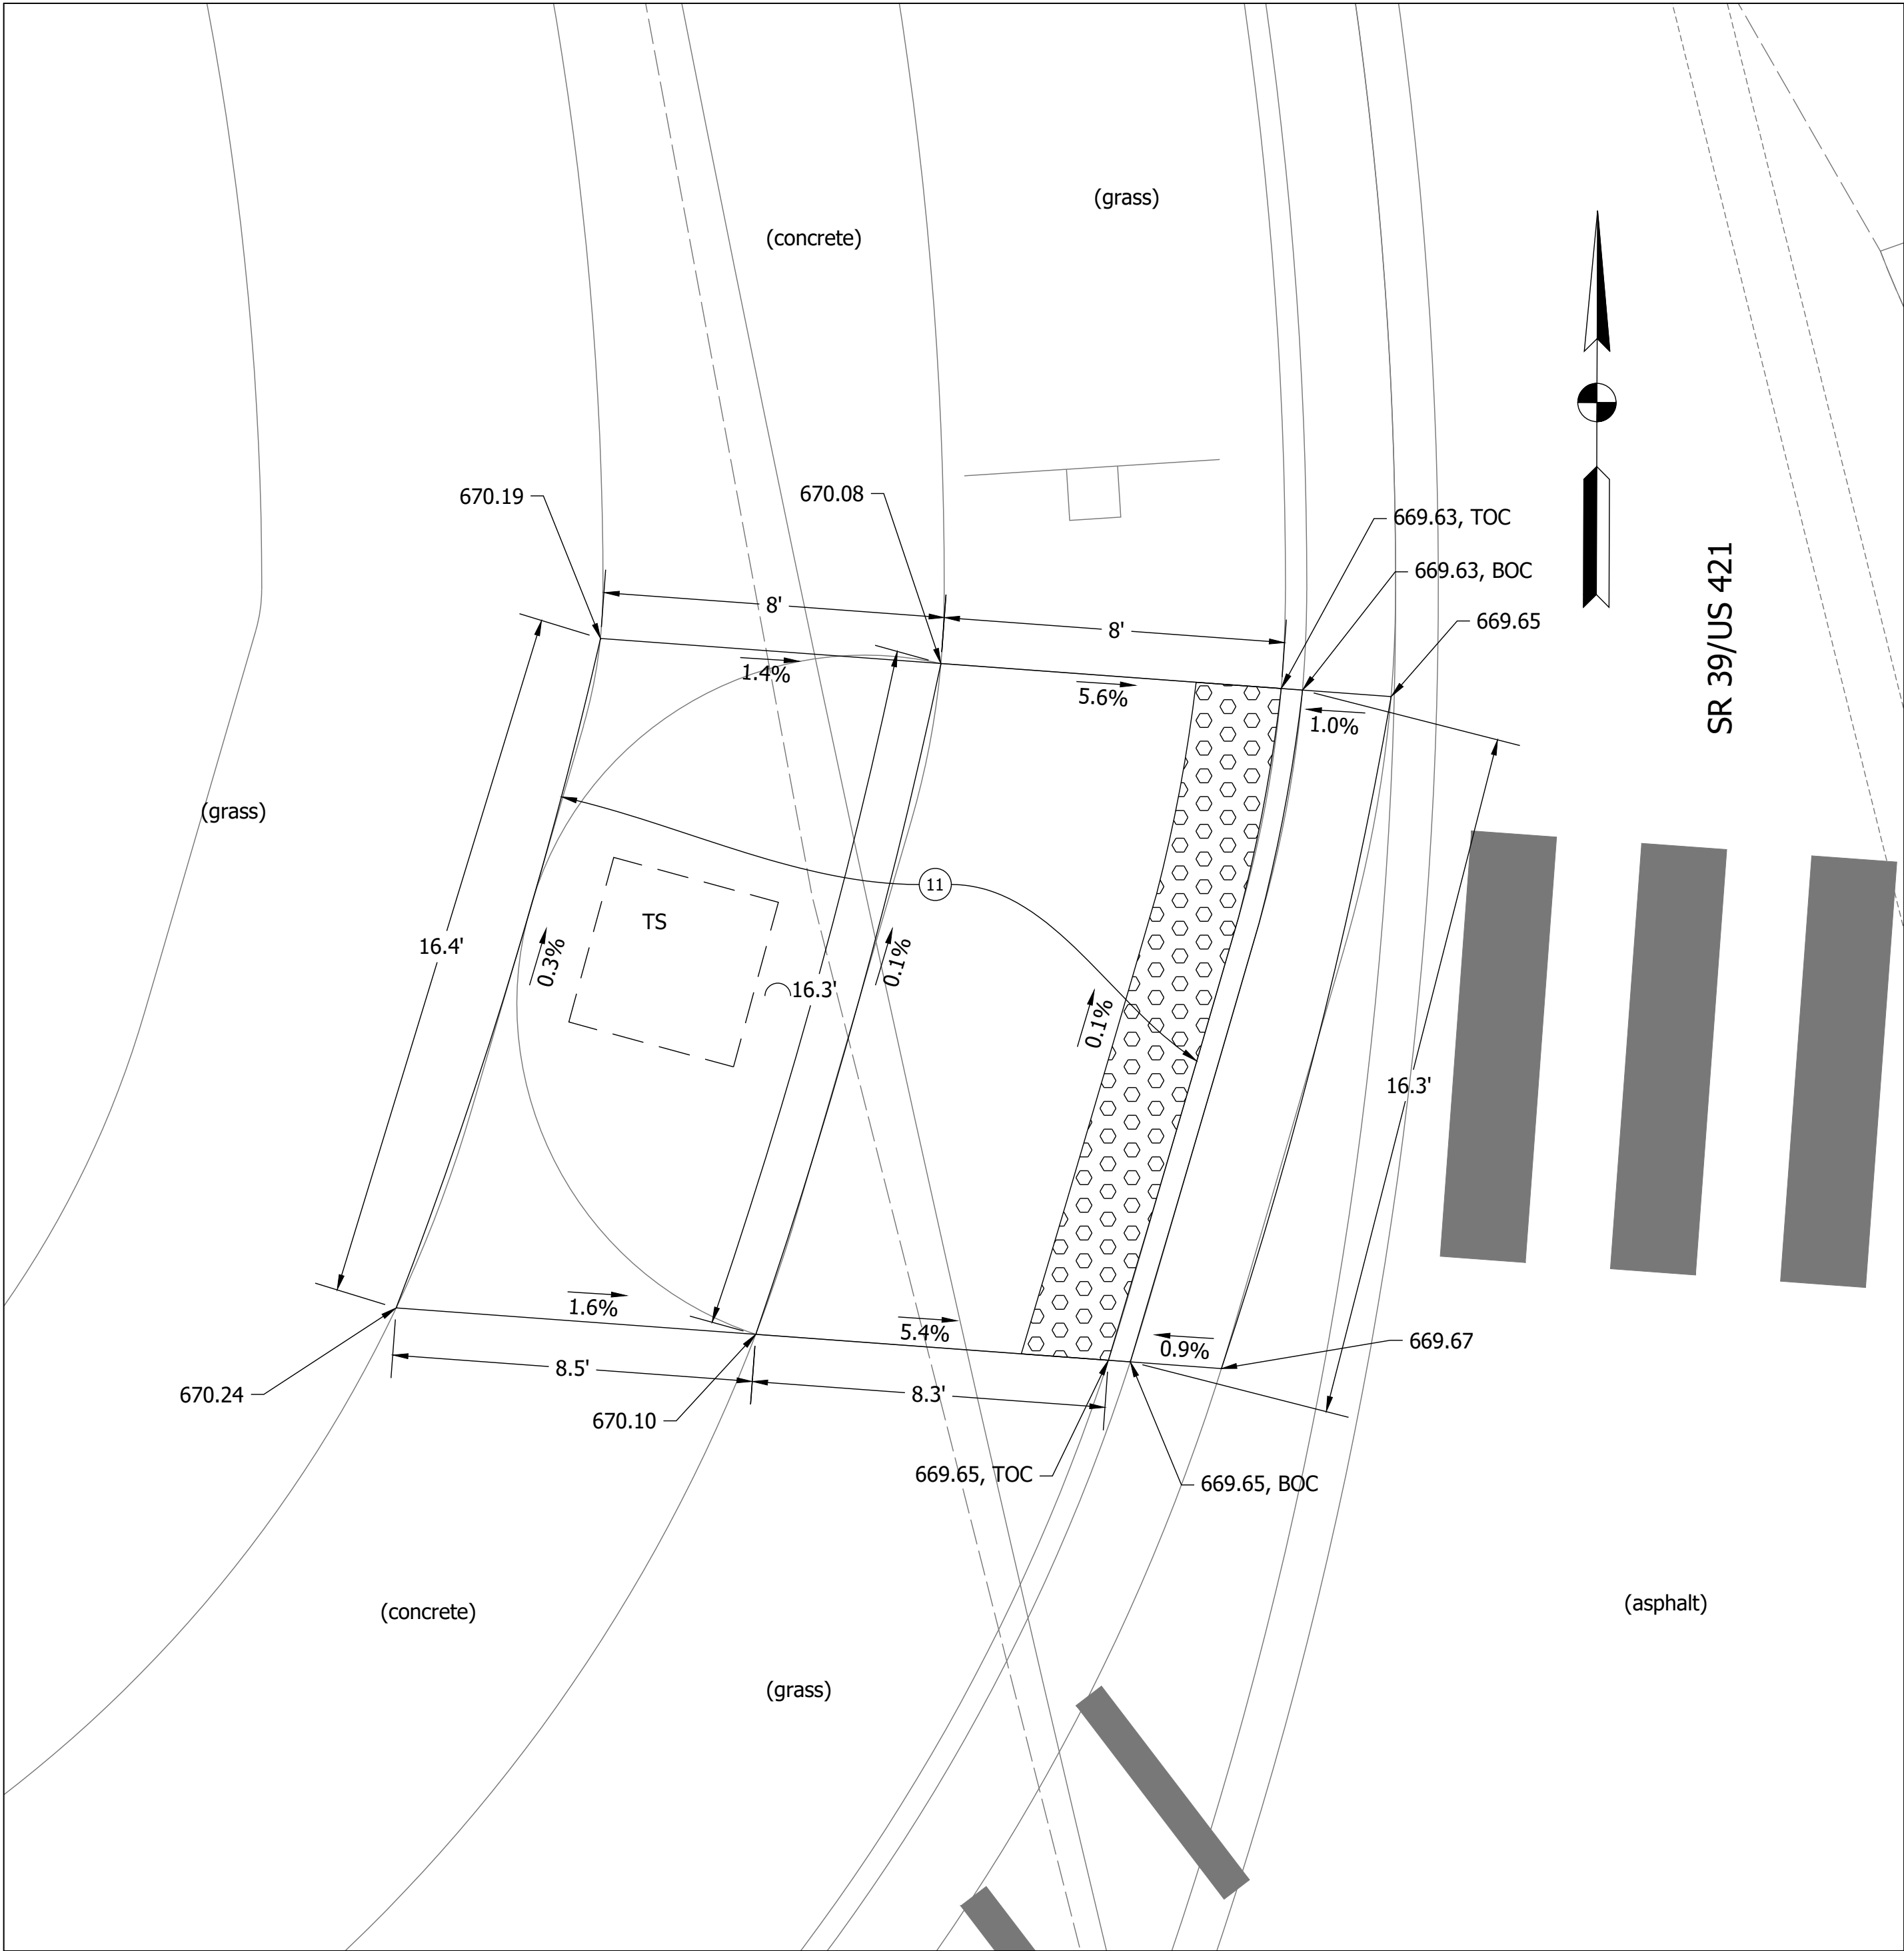

SR 39/US 421 - NW CORNER
PERPENDICULAR CURB RAMP

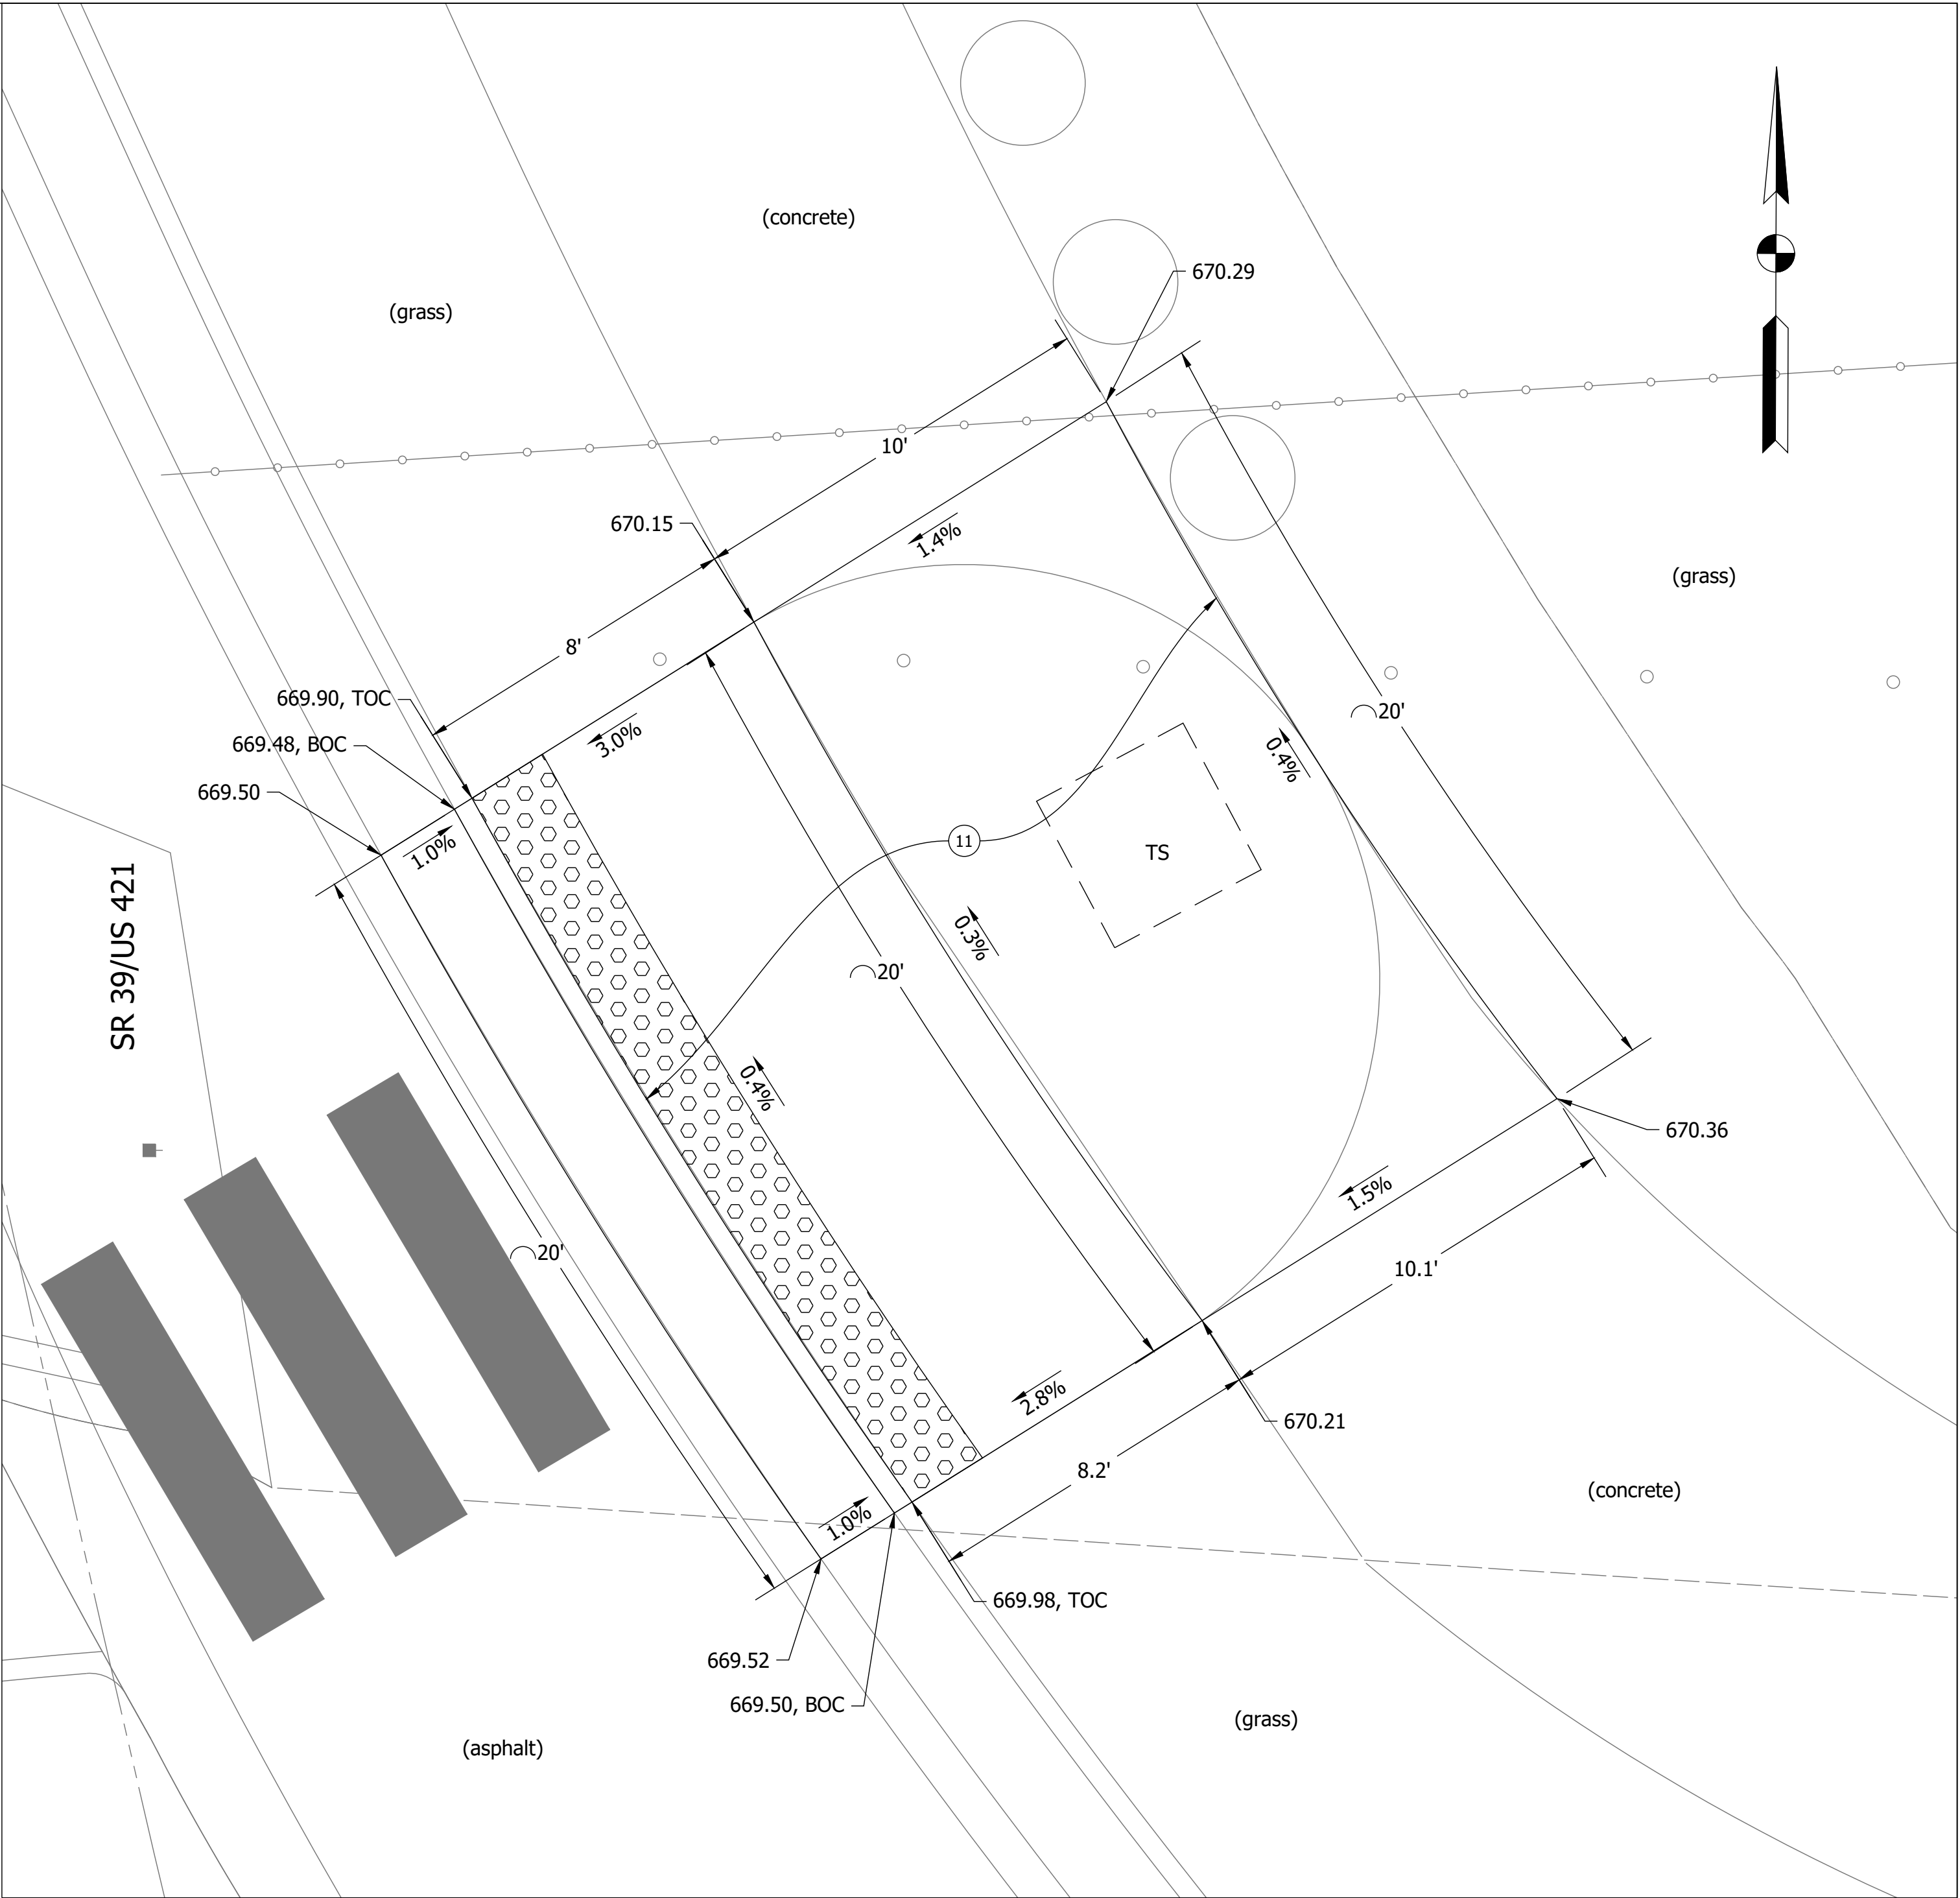

SR 39/US 421 - NE CORNER
PERPENDICULAR CURB RAMP

Date: Sep 14, 2020 9:54pm User Name: SFisch
File: S:_2018\218-0026\Road\CAD\Misc\DWG\1702835 Curb Ramps.dwg


- 11 Detectable Warning Surfaces
- 11 Curb Ramp, Concrete
- TOC Top of Curb
- BOC Bottom of Curb

RECOMMENDED FOR APPROVAL	DESIGN ENGINEER	7/28/2020 DATE
DESIGNED: AJK	DRAWN: SMF	
CHECKED: JNH	CHECKED: JNH	

INDIANA
DEPARTMENT OF TRANSPORTATION

CURB RAMP DETAIL

HORIZONTAL SCALE	BRIDGE FILE
1"=3'	N/A
VERTICAL SCALE	DESIGNATION
N/A	1600633
SURVEY BOOK	SHEETS
ELECTRONIC	50 of 78
CONTRACT	PROJECT
R-39679	1702835

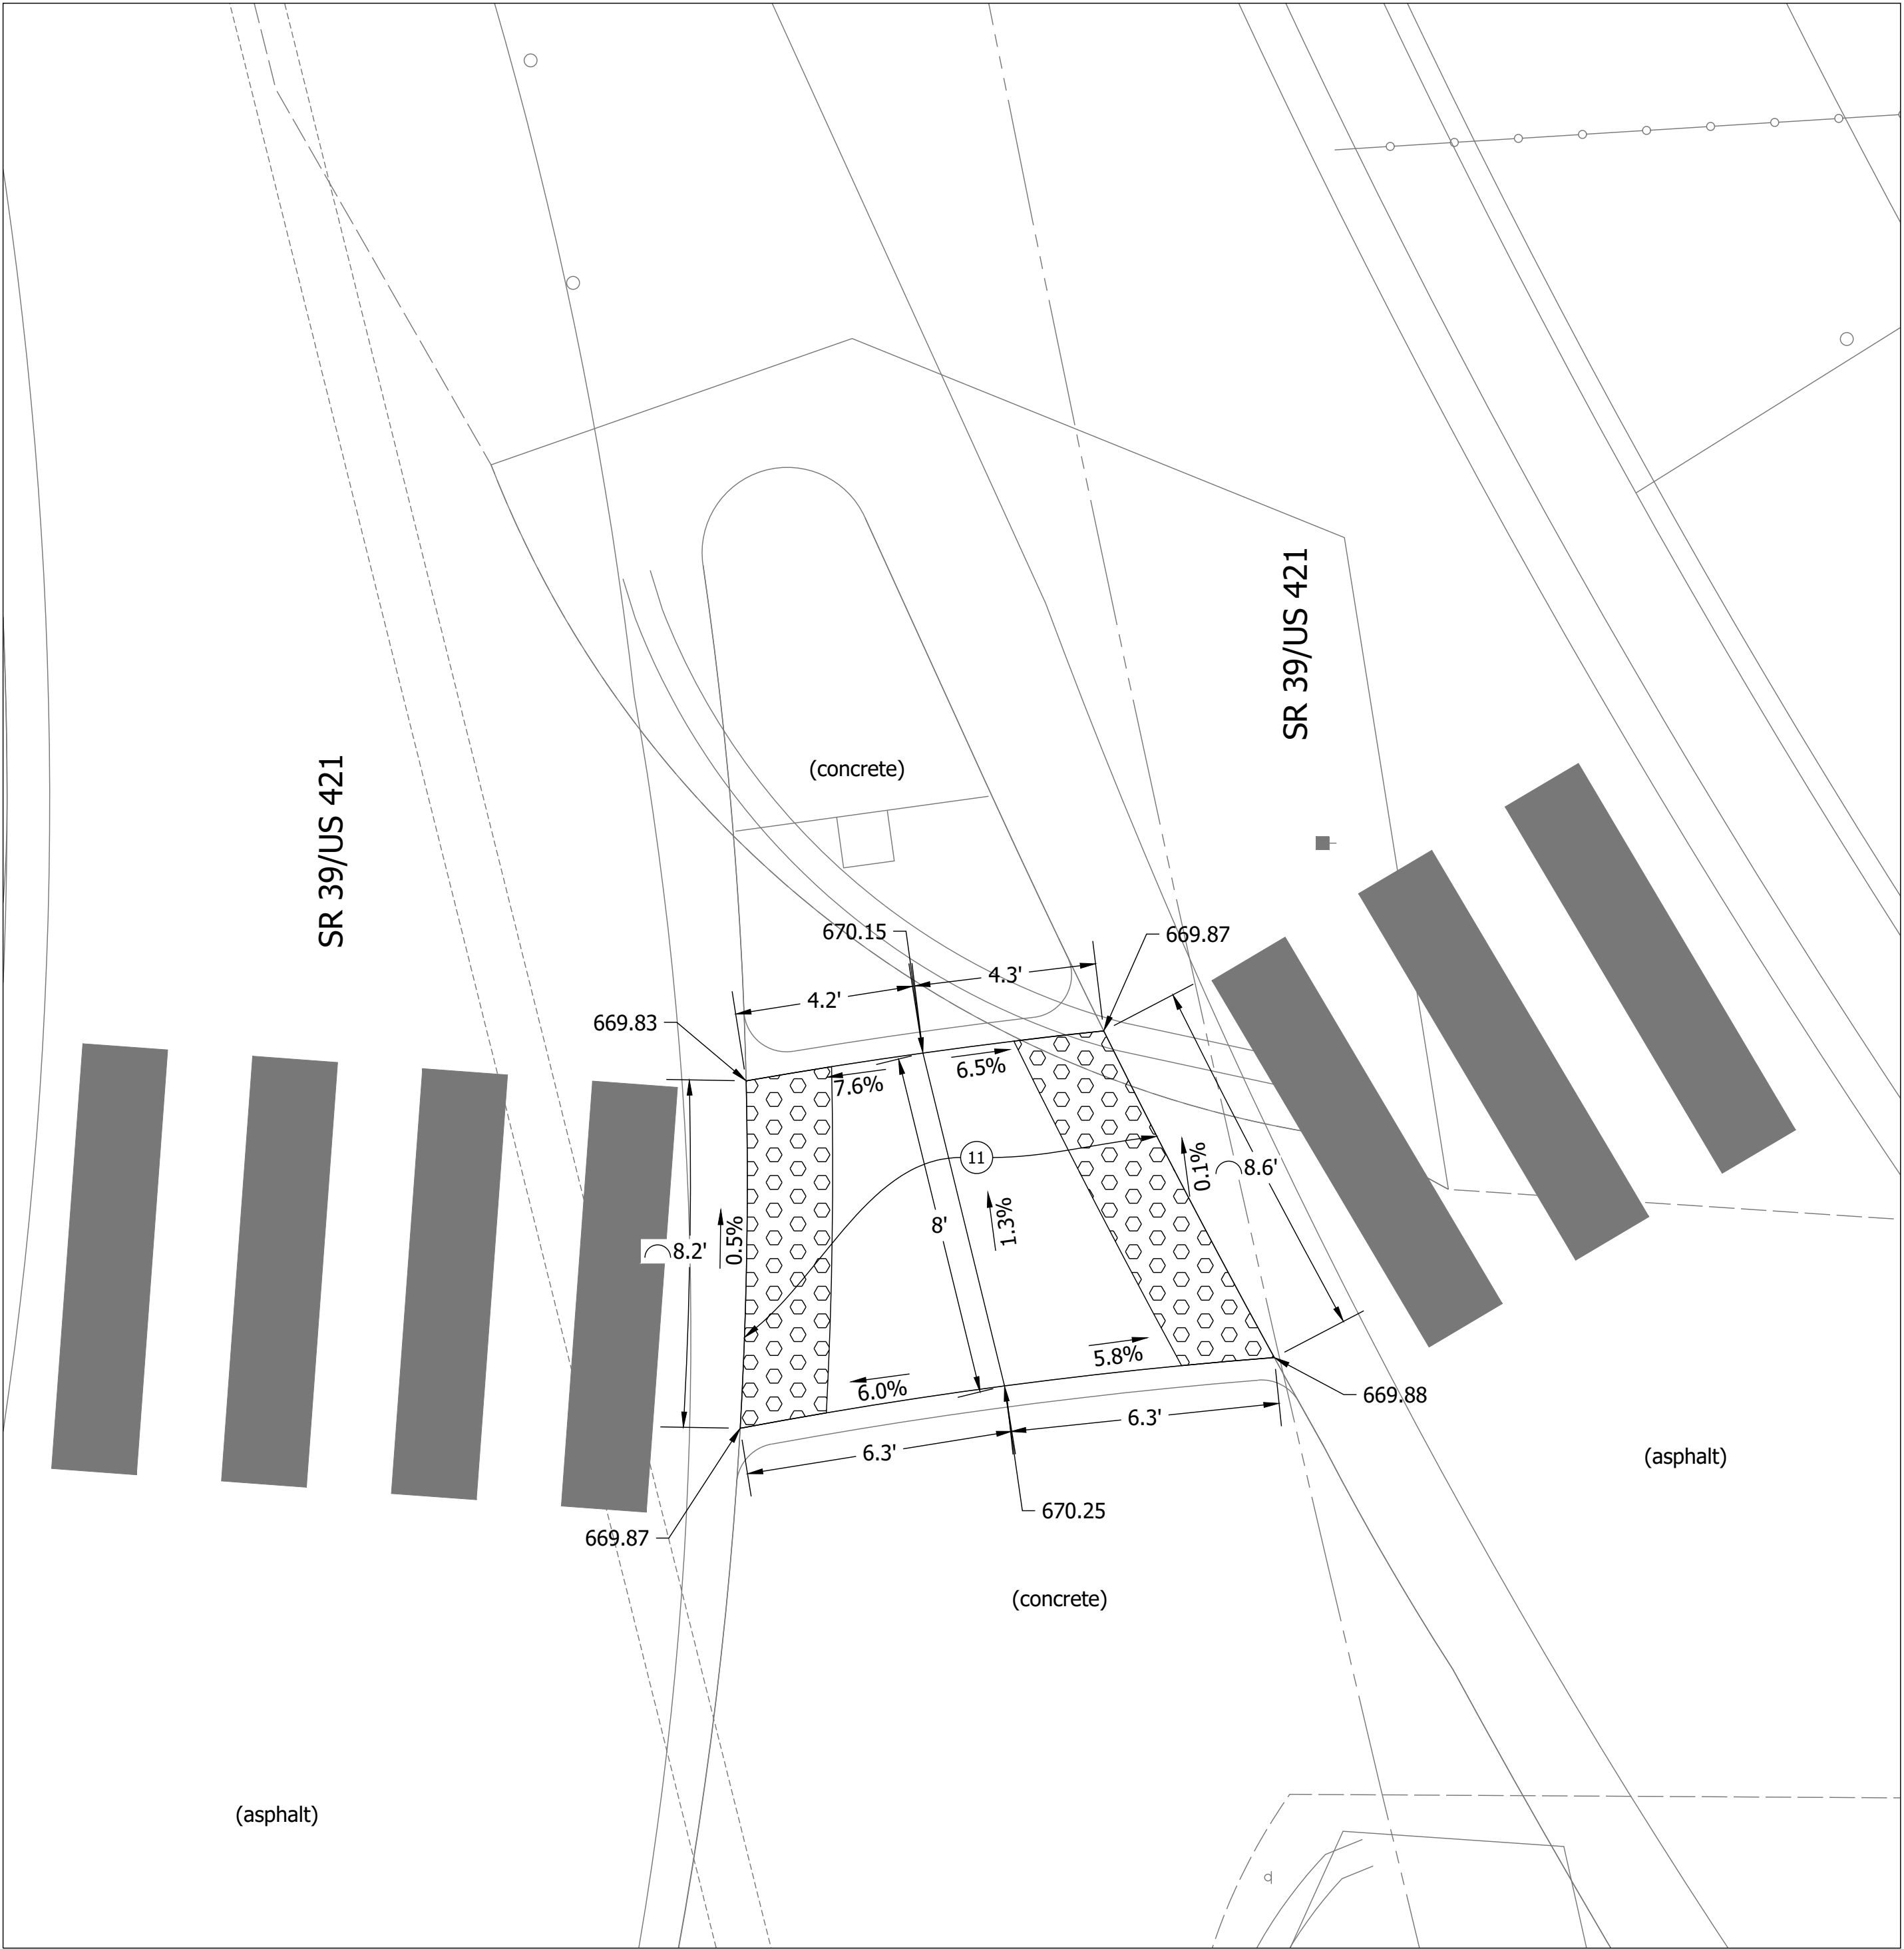

SR 39/US 421 - MEDIAN
PERPENDICULAR CURB RAMPS

Date: Sep 14, 2020 9:54pm User Name: SFisch
File: S:_2018\18-0026\Road\CAD\Misc\DWG\1702835 Curb Ramps.dwg


- Detectable Warning Surfaces
- Curb Ramp, Concrete
- TOC Top of Curb
- BOC Bottom of Curb

RECOMMENDED FOR APPROVAL _____		7/28/2020 DATE	
DESIGNED: _____		DRAWN: _____	
CHECKED: _____		CHECKED: _____	

INDIANA
DEPARTMENT OF TRANSPORTATION

CURB RAMP DETAIL

HORIZONTAL SCALE		BRIDGE FILE	
1"=3'		N/A	
VERTICAL SCALE		DESIGNATION	
N/A		1702835	
SURVEY BOOK		SHEETS	
ELECTRONIC		51	of 78
CONTRACT		PROJECT	
R-41180		1702835	

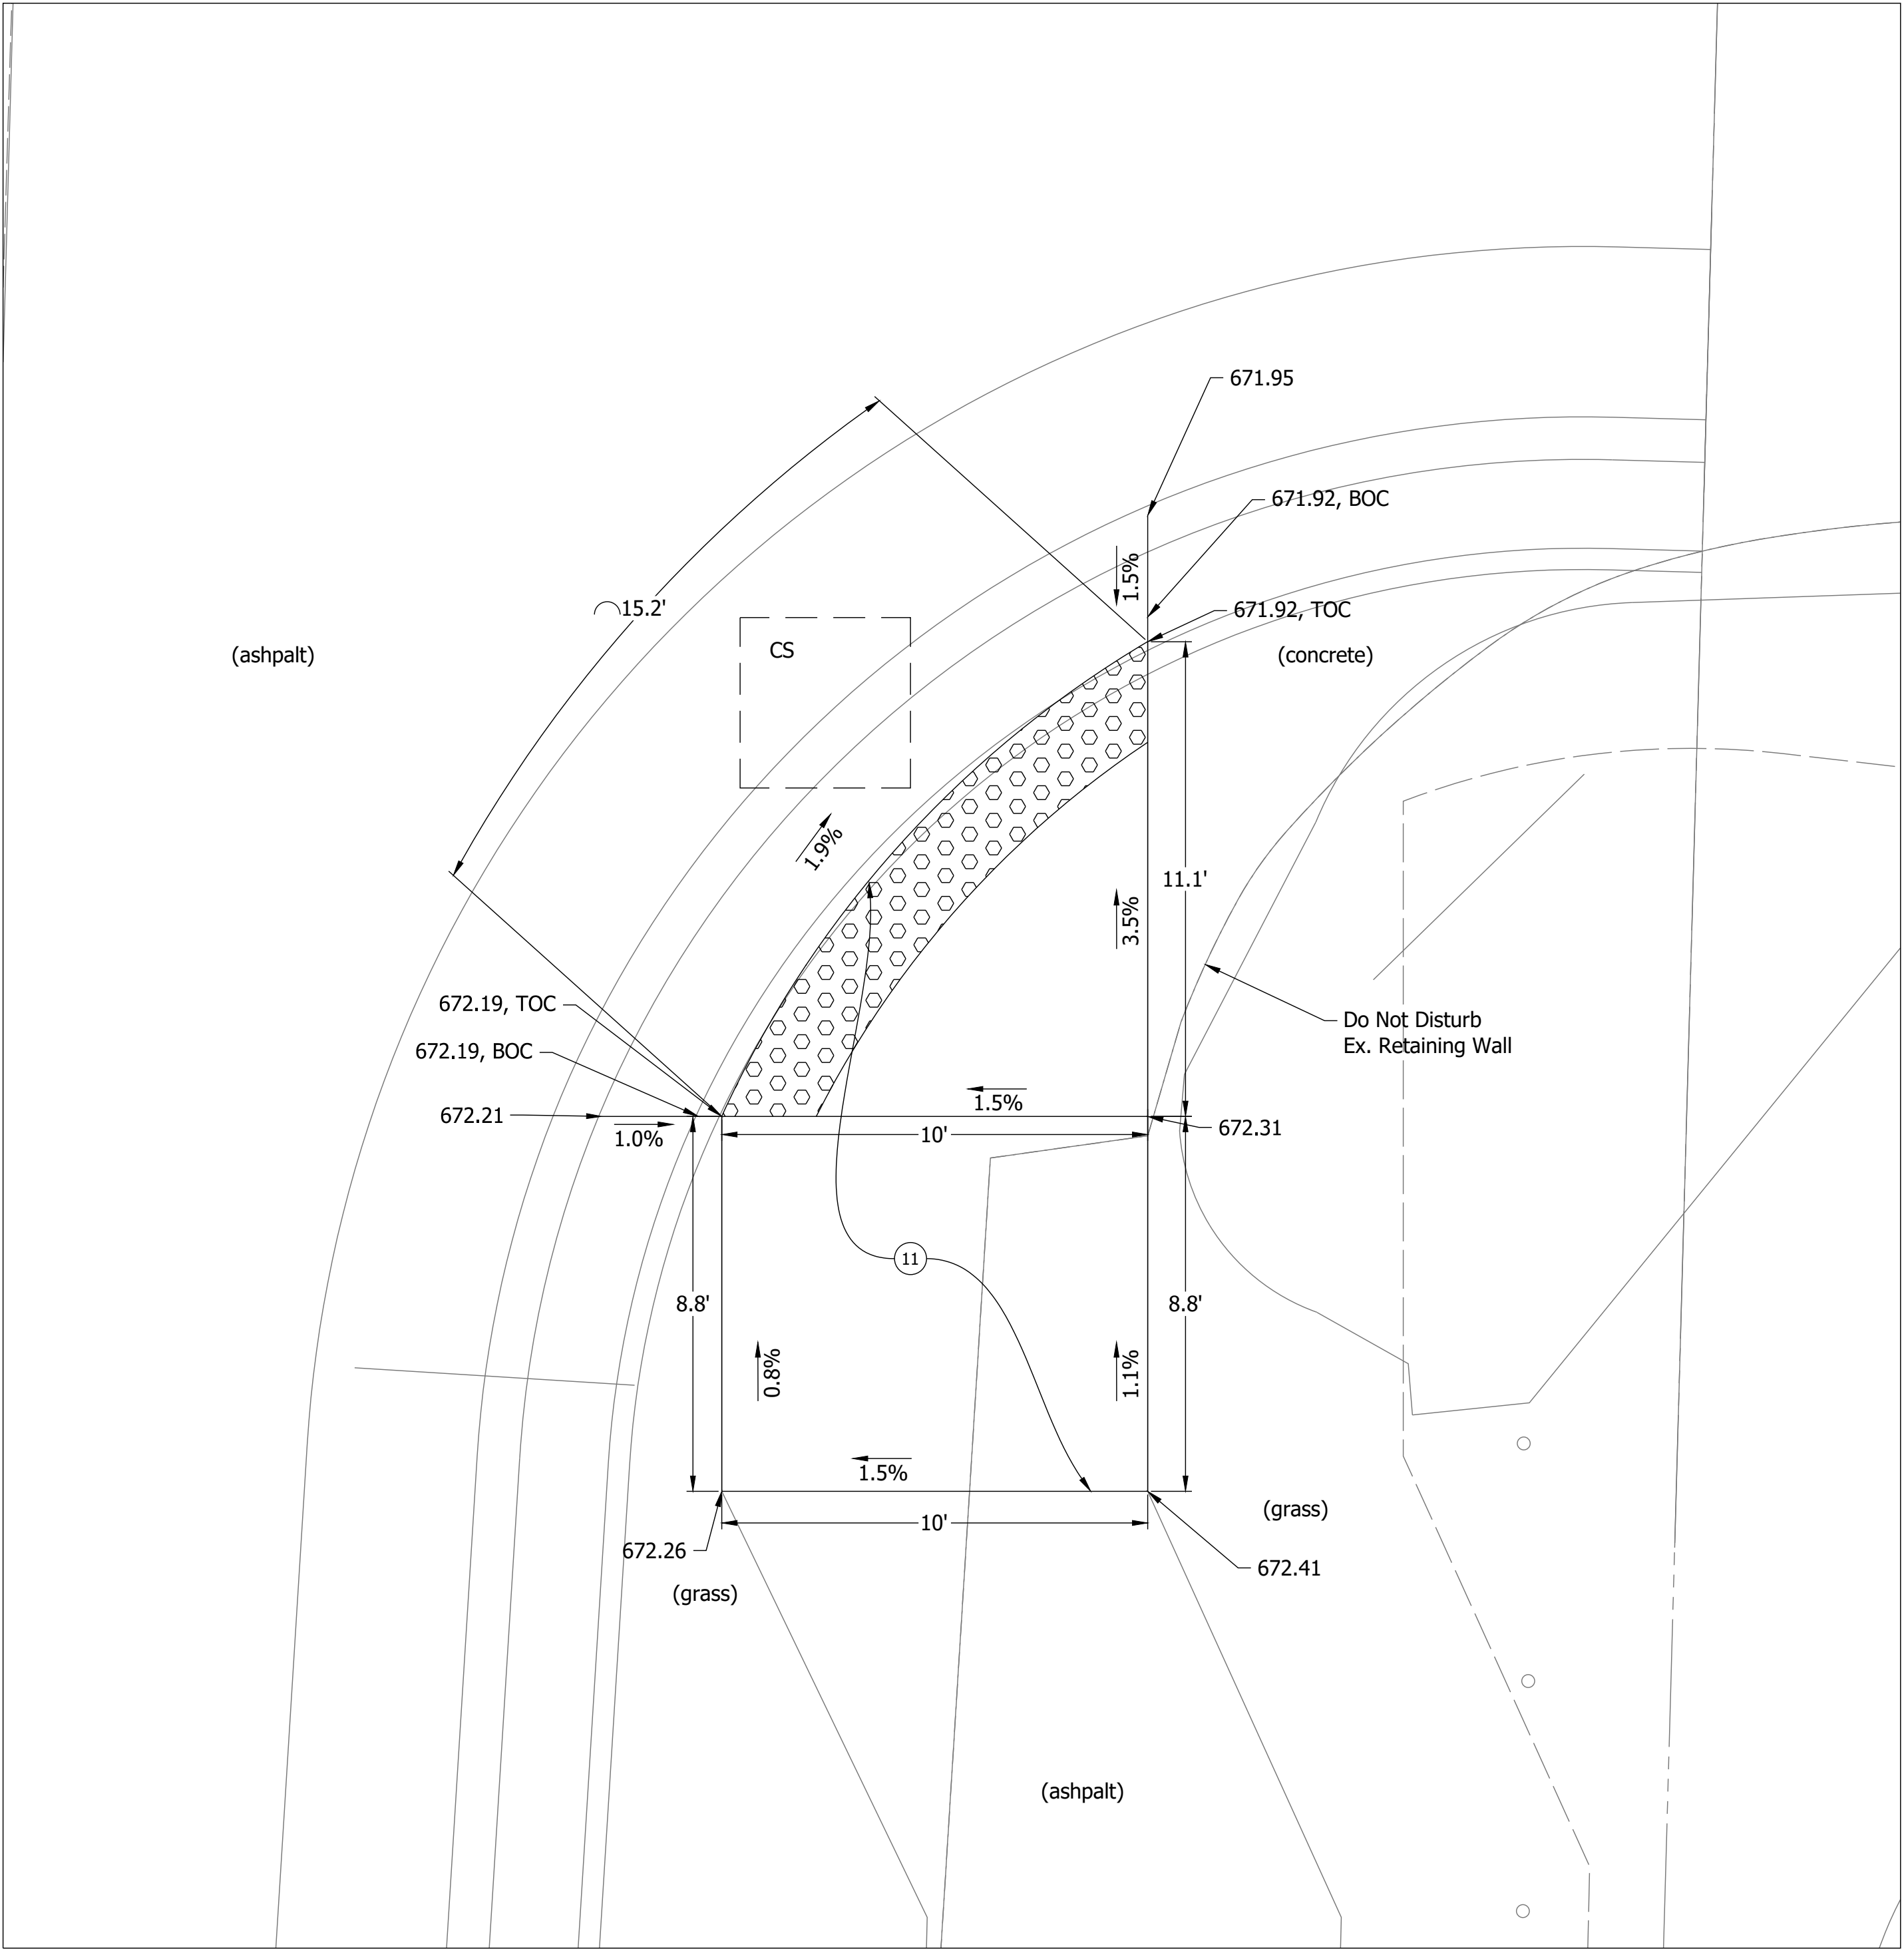

SR 39/US 421 AND CITY PARK LOOP -
PERPENDICULAR ONE-WAY DIRECTIONAL CURB RAMPS

Date: Sep 14, 2020 9:54pm User Name: SFisch
File: S:_2018\218-0026\Road\CAD\Misc\DWG\1702835 Curb Ramps.dwg

- Detectable Warning Surfaces
- 11 Curb Ramp, Concrete
- TOC Top of Curb
- BOC Bottom of Curb


RECOMMENDED FOR APPROVAL	DESIGN ENGINEER	7/28/2020 DATE
DESIGNED: AJK	DRAWN: SB	
CHECKED: JNH	CHECKED: JNH	

INDIANA
DEPARTMENT OF TRANSPORTATION

CURB RAMP DETAIL

HORIZONTAL SCALE	BRIDGE FILE
1"=3'	N/A
VERTICAL SCALE	DESIGNATION
N/A	1600633
SURVEY BOOK	SHEETS
ELECTRONIC	52 of 78
CONTRACT	PROJECT
R-39679	1702835

Date: Sep 14, 2020, 9:13am, User Name: SFSch
File: S:_2018\1215-1026\road\CAO\SL\lights\1702835 Lighting.dwg

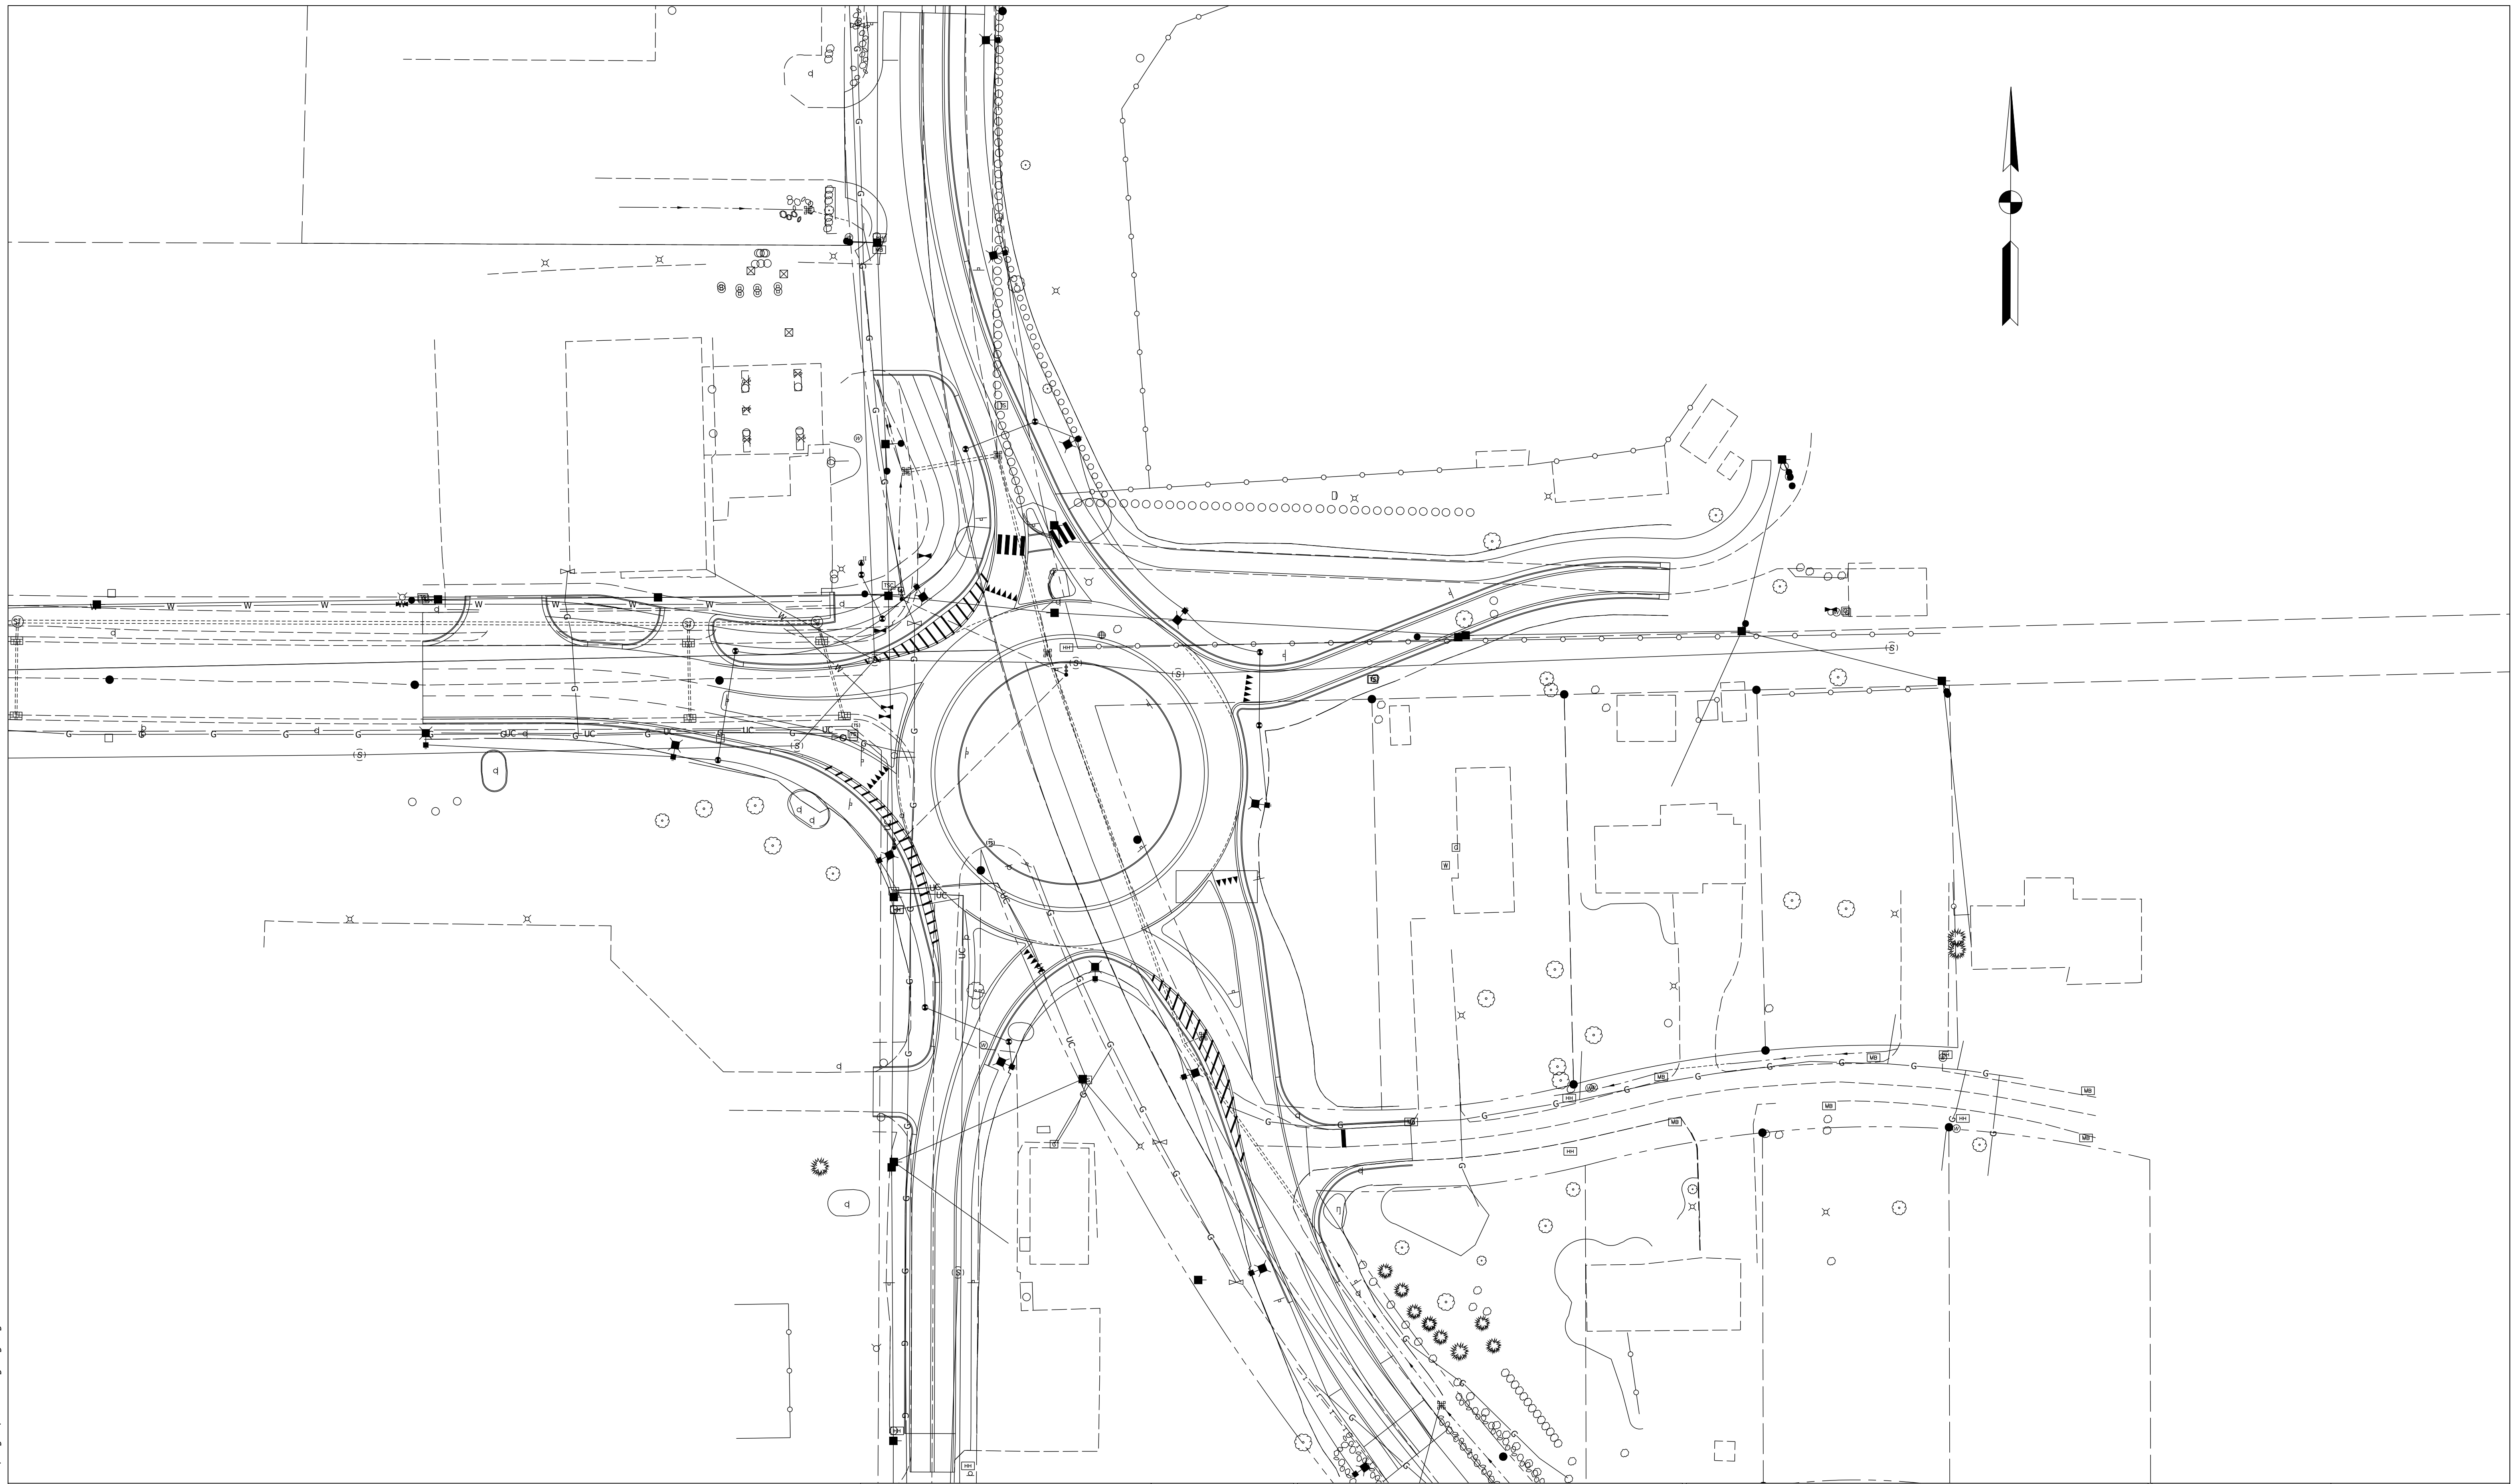

- Existing Luminaire To Be Removed
- Light Standard and Foundation
- High Lumen Roadway Luminaire
- 40' Height - 15' Mast Arm on Anchor Base
- Light Standard and Foundation
- High Lumen Roadway Luminaire
- 40' Height - 15' Mast Arm on Breakaway Base
- Luminaire, Underpass

- High Mast Tower - 140' EMH
w/ 6 High Mast Asymmetric Directional
Luminaires
- High Mast Tower - 140' EMH
w/ 6 High Mast Asymmetric Luminaires
- High Mast Tower - 160' EMH
w/ 8 High Mast Symmetric Luminaires

- Existing Right of Way
- Service Point, Type II
- Lighting Handhole
- Cable Duct Marker
- Lighting Controller
- Conduit
- Circuit Labels

LUMINAIRE IDENTIFICATION

82 - 69 - 41 - 01

LUMINAIRE NO. (US 41)
CROSS ROAD NO. (US 41)
MAINLINE (1-40)
COUNTY NO.

RECOMMENDED FOR APPROVAL	DESIGN ENGINEER	DATE
DESIGNED: KMS	DRAWN: KMS	
CHECKED: TWK	CHECKED: TWK	

INDIANA
DEPARTMENT OF TRANSPORTATION

LIGHTING LAYOUT

HORIZONTAL SCALE	BRIDGE FILE
1"=40'	N/A
VERTICAL SCALE	DESIGNATION
N/A	1702835
SURVEY BOOK	SHEETS
	53 of 98
CONTRACT	PROJECT
R-41180	1702835



PAVEMENT QUANTITIES AND APPROACH TABLE

[illegible]

Date: Sep 14, 2020, 9:13pm User Name: SFisch
File: S:\2018\218-0026\Road\CAD\MiscDWG\1702835 Misc Tables.dwg

Date: Sep 14, 2020, 9:13pm User Name: SFisch
File: S:\2018\218-0026\Road\CAD\MiscDWG\17

Date: Sep 14, 2020, 9:13pm User Name: 5fisch
File: S:_2018\218-0006\Road\CAD\CrossSect\1702835 Cross Sections.dwg

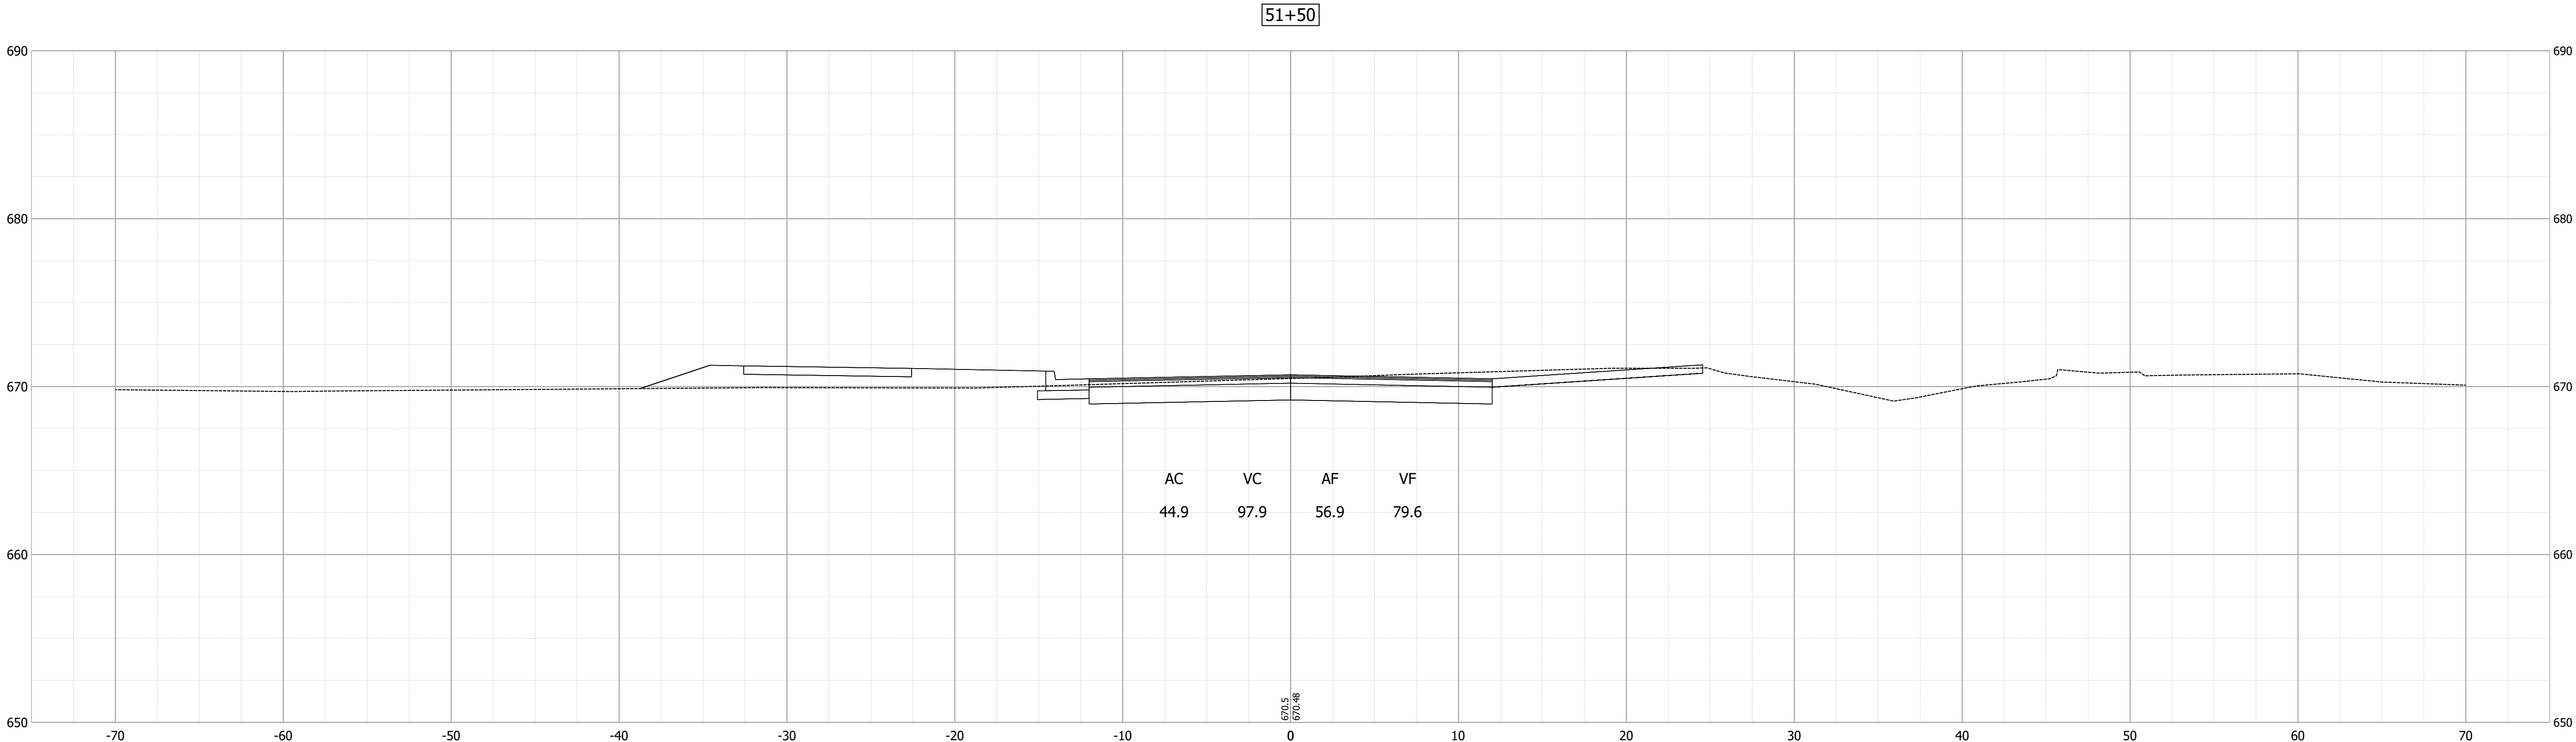
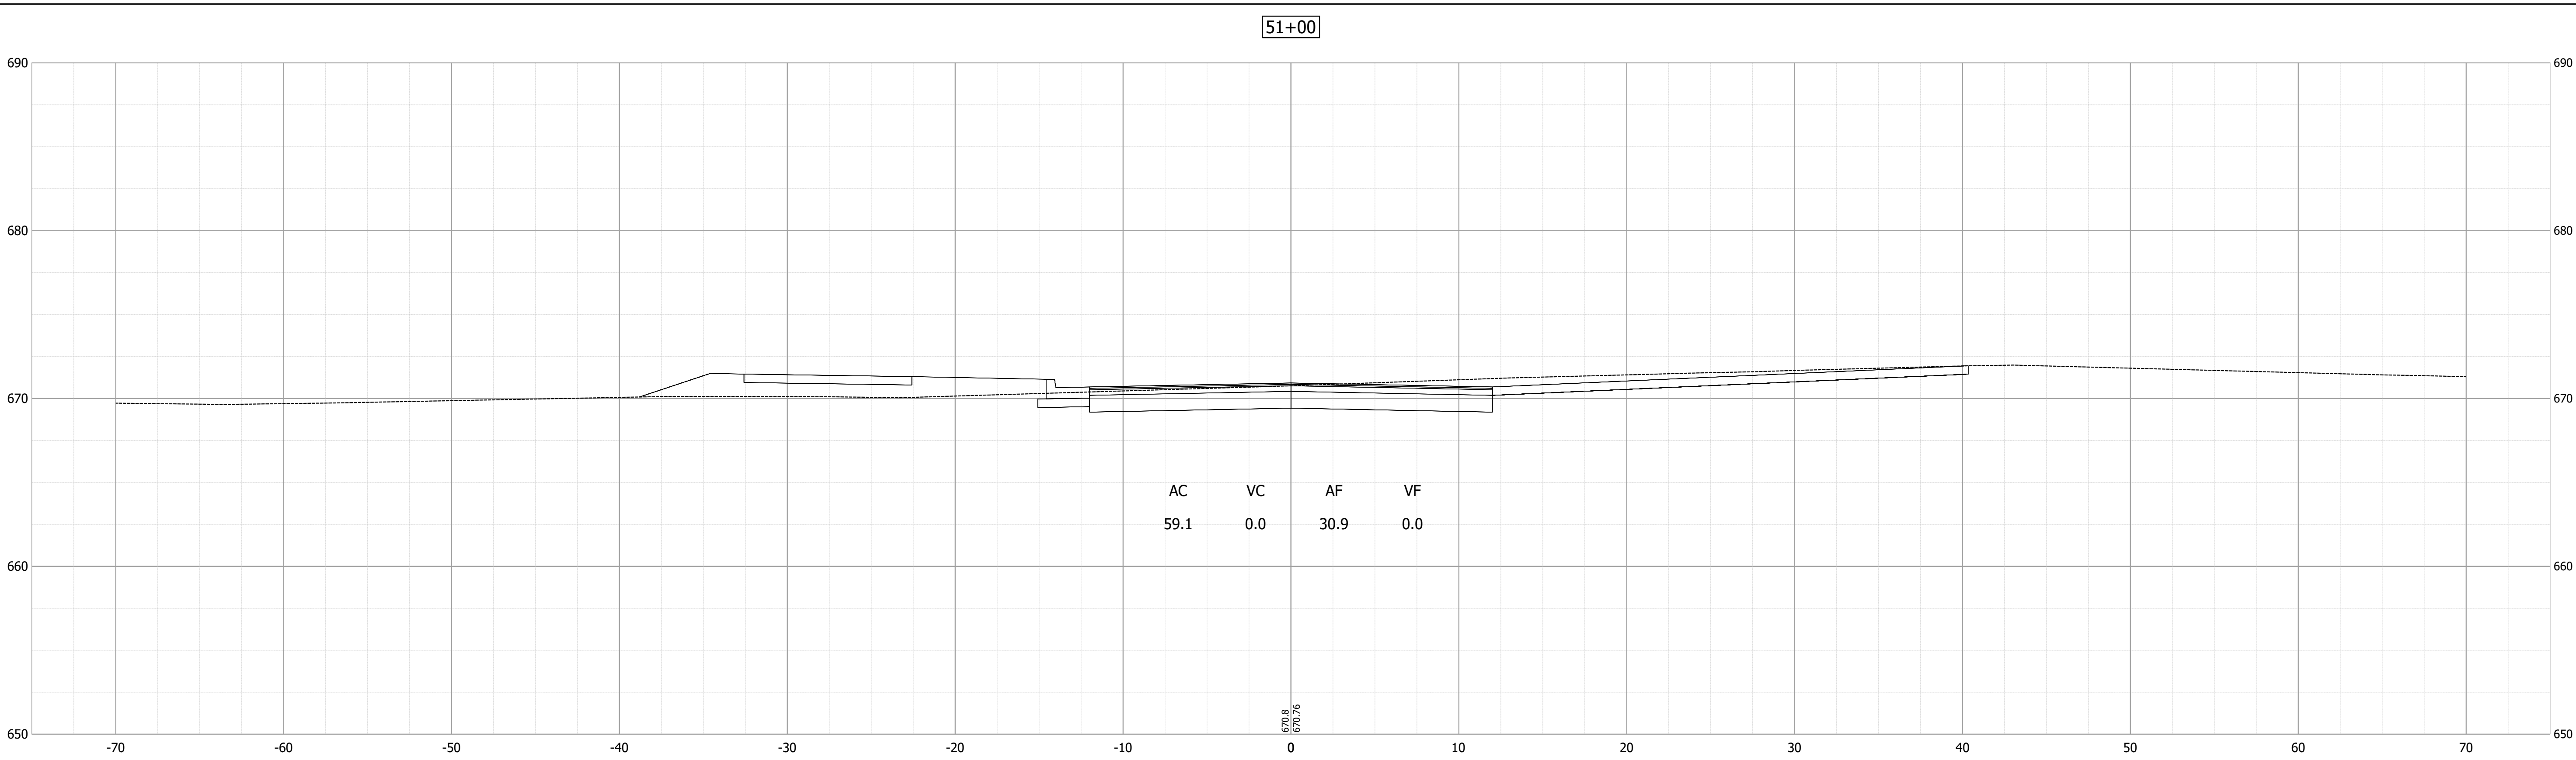


RECOMMENDED FOR APPROVAL _____ 7/28/2020 DESIGN ENGINEER DATE	
DESIGNED: _____ KMA	DRAWN: _____ KMA
CHECKED: _____ JNH	CHECKED: _____ JNH

INDIANA DEPARTMENT OF TRANSPORTATION	
CROSS SECTIONS LINE "PR-A"	

HORIZONTAL SCALE 1" = 5'	BRIDGE FILE N/A	
VERTICAL SCALE 1" = 5'	DESIGNATION 1702835	
SURVEY BOOK	SHEETS	
ELECTRONIC	56	of 78
CONTRACT	PROJECT	
R-41180	1702835	

Date: Sep 14, 2020 9:13pm User Name: Sfrsch
File: S:_2018\218-0026\Road\CAD\CrossSect\1702835 Cross Sections.dwg

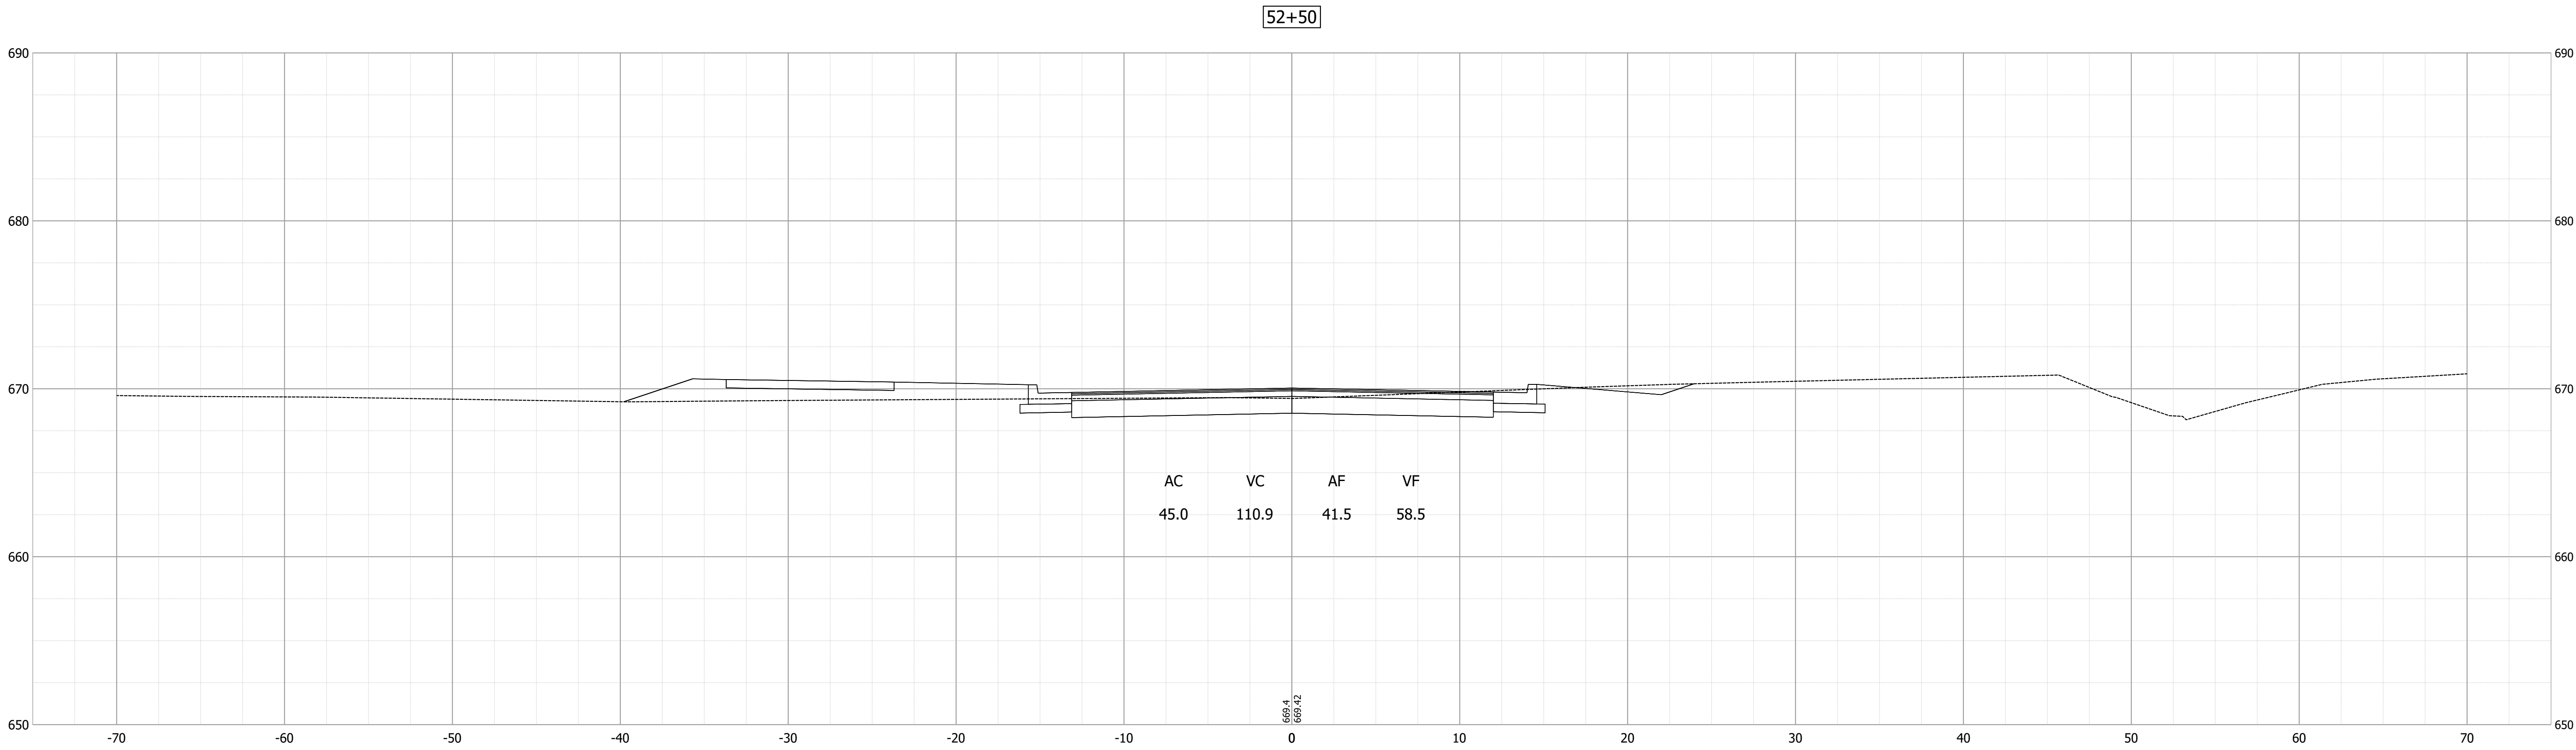
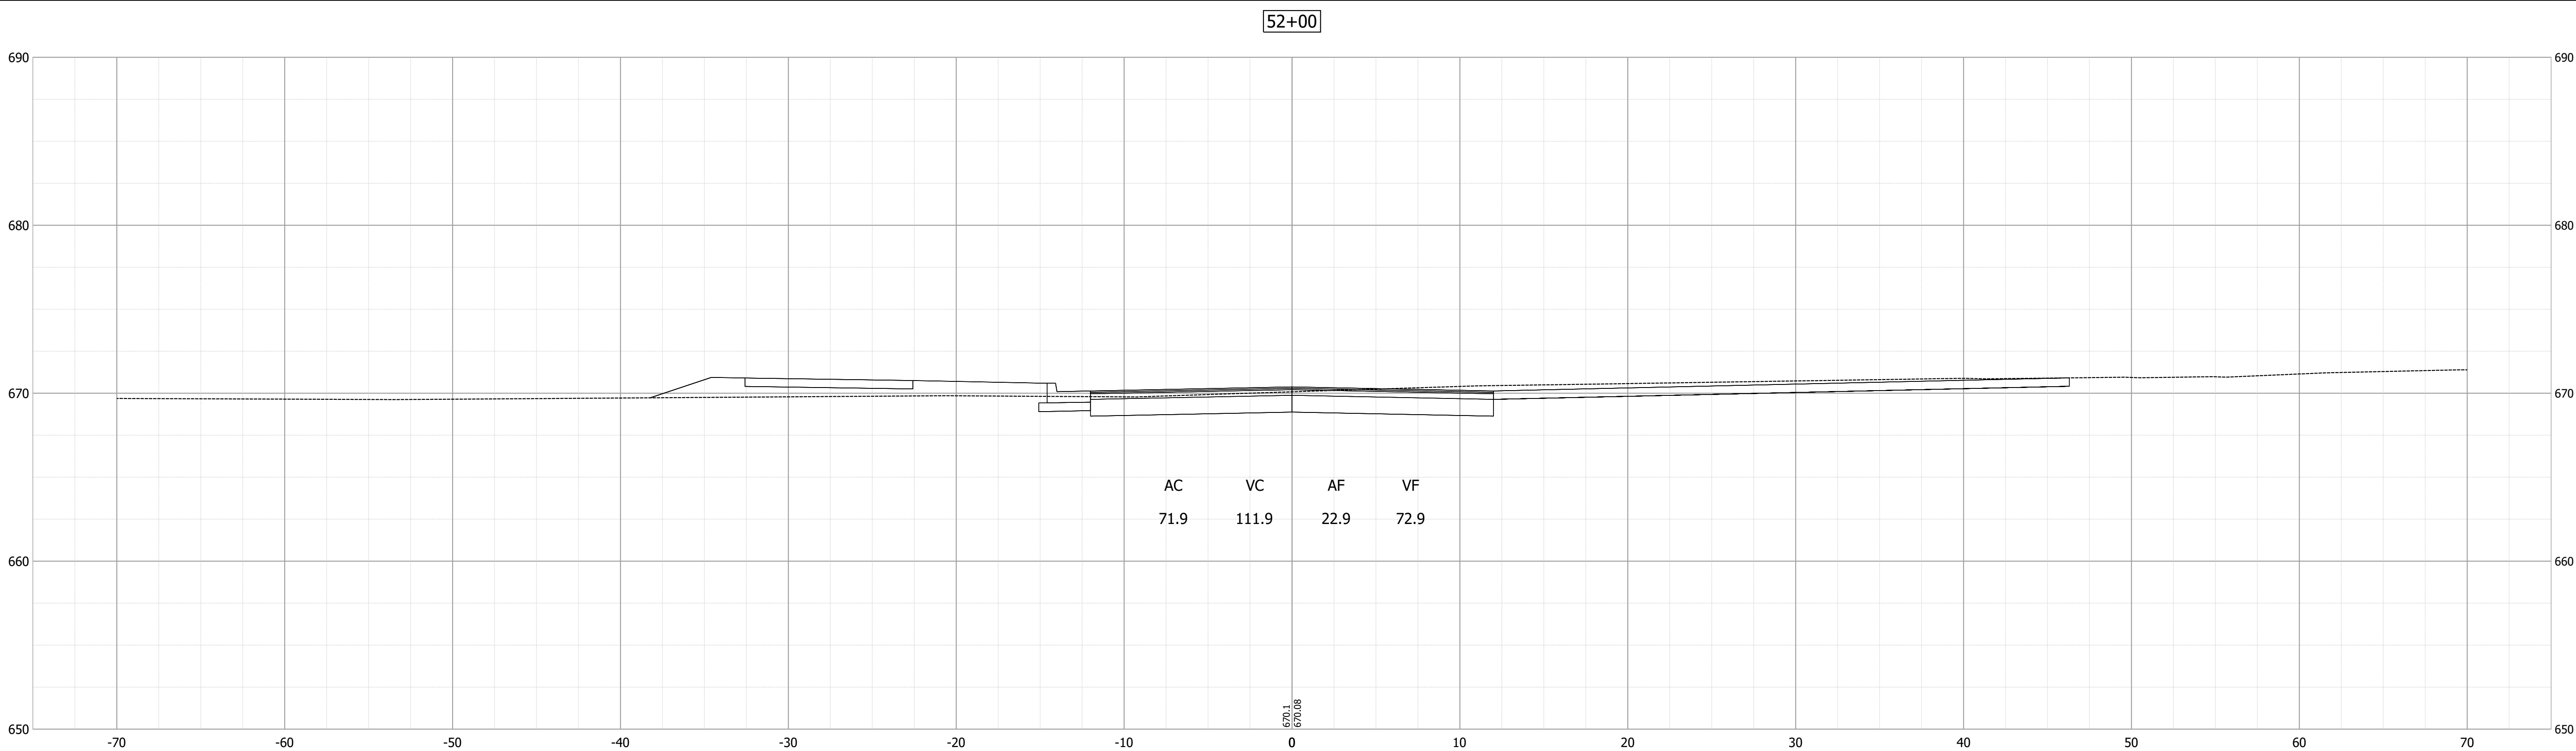


RECOMMENDED FOR APPROVAL		7/28/2020 DATE	
DESIGNED: KMA		DRAWN: KMA	
CHECKED: JNH		CHECKED: JNH	

INDIANA DEPARTMENT OF TRANSPORTATION	
CROSS SECTIONS LINE "PR-A"	

HORIZONTAL SCALE 1" = 5'	BRIDGE FILE N/A	
VERTICAL SCALE 1" = 5'	DESIGNATION 1702835	
SURVEY BOOK ELECTRONIC	57	of 78
CONTRACT R-41180	PROJECT 1702835	

Date: Sep 14, 2020 9:13pm User Name: SFitch
File: S:_2018\218-0026\Road\CAD\CrossSect\1702835 Cross Sections.dwg

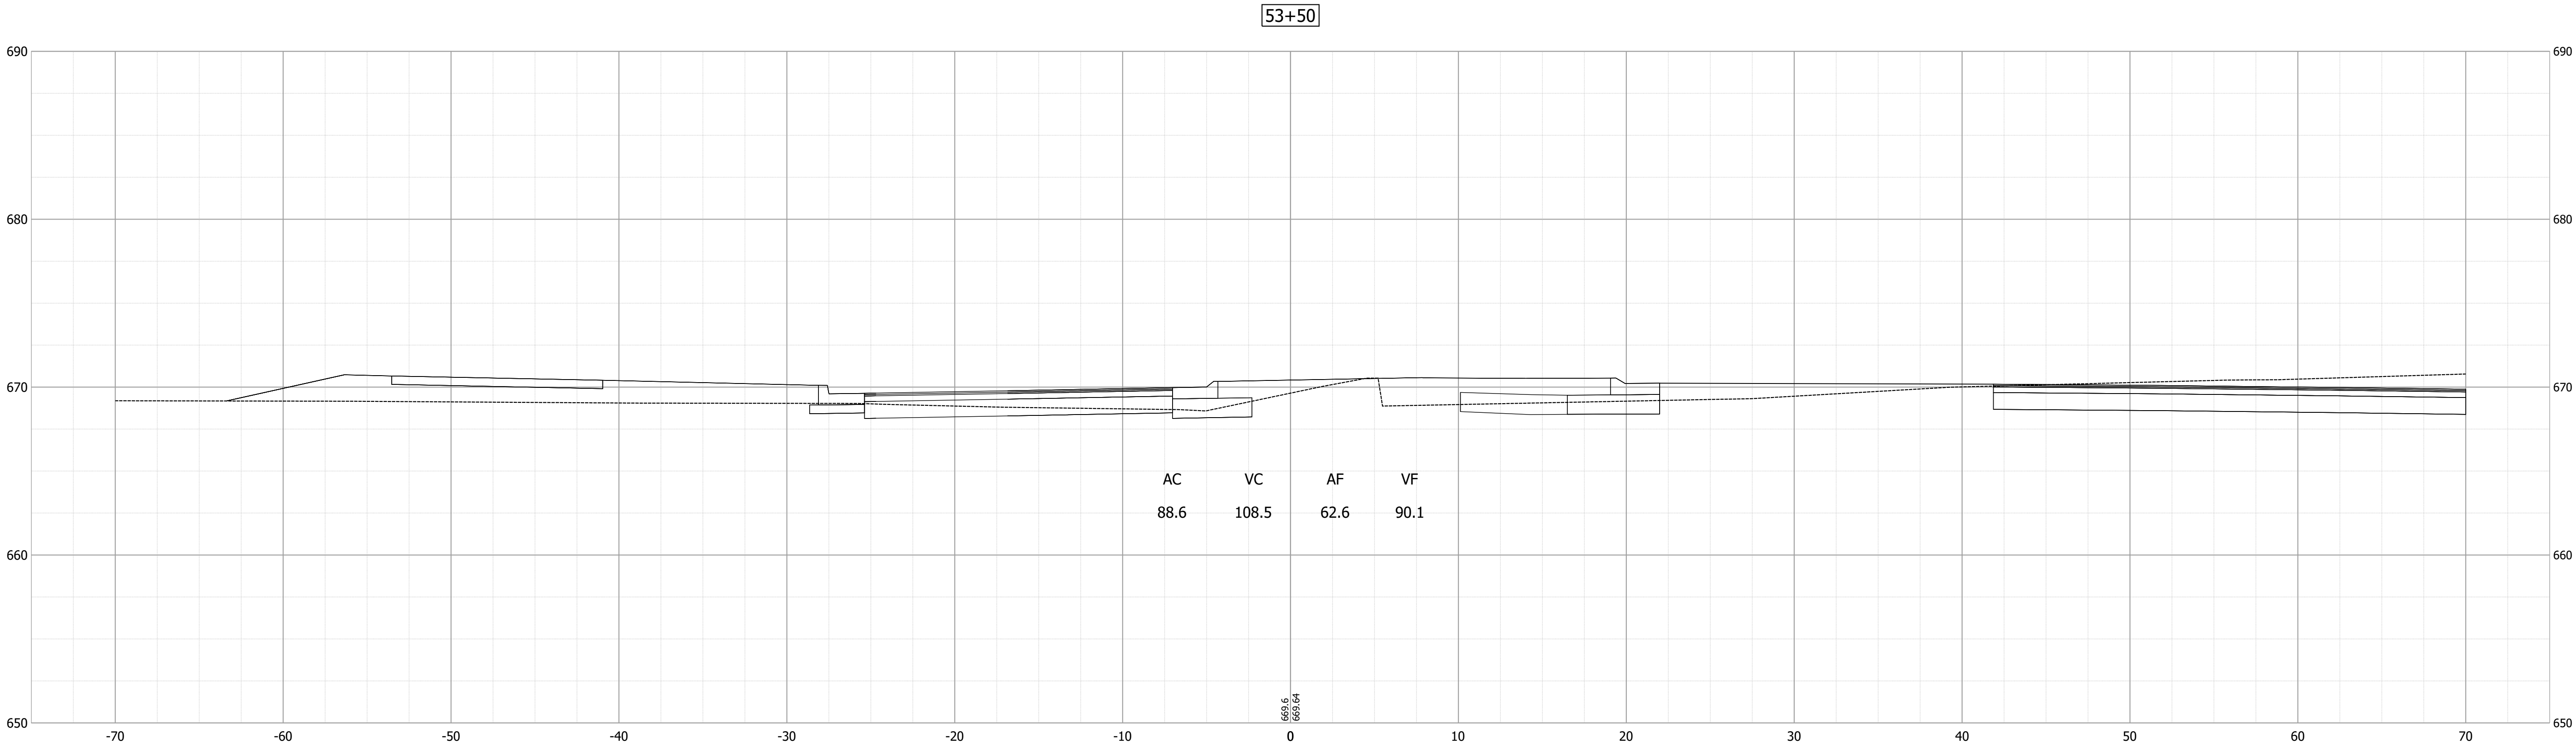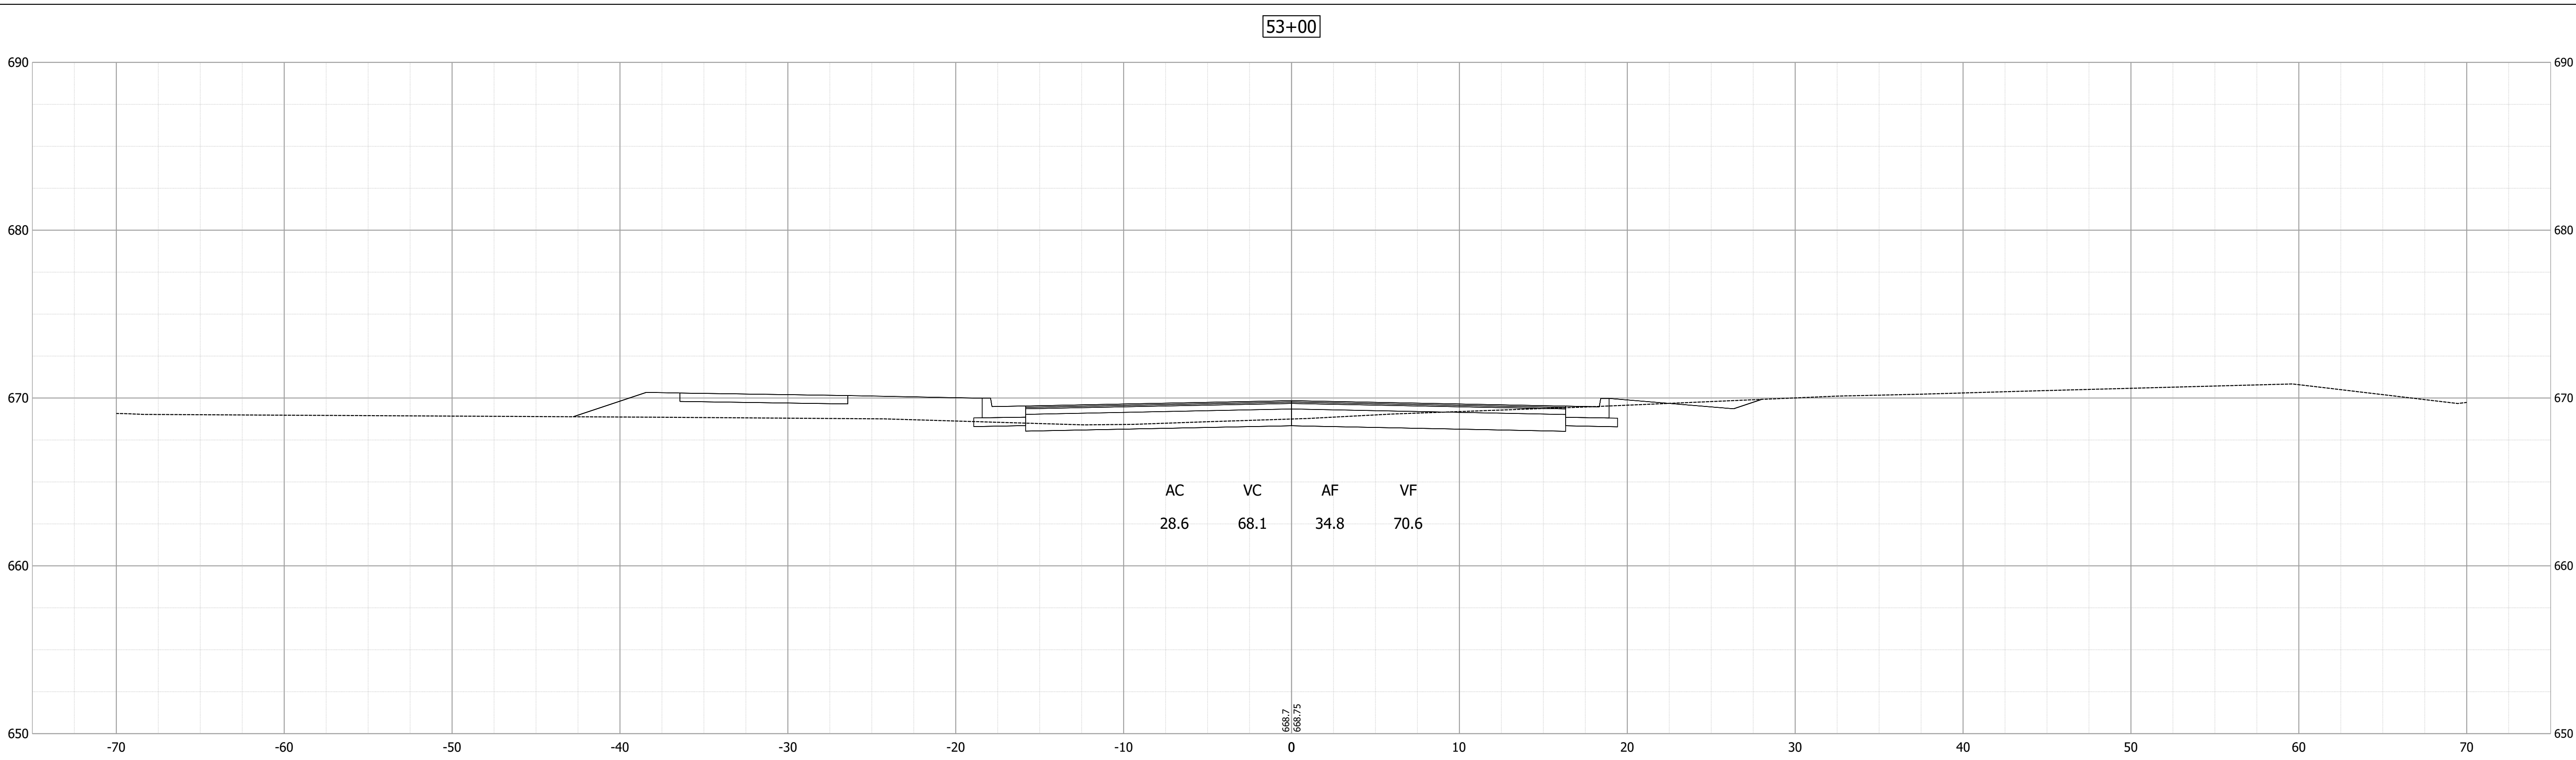


RECOMMENDED FOR APPROVAL _____ 7/28/2020 DESIGN ENGINEER DATE	
DESIGNED: _____ KMA	DRAWN: _____ KMA
CHECKED: _____ JNH	CHECKED: _____ JNH

INDIANA DEPARTMENT OF TRANSPORTATION	
CROSS SECTIONS LINE "PR-A"	

HORIZONTAL SCALE 1" = 5'	BRIDGE FILE N/A	
VERTICAL SCALE 1" = 5'	DESIGNATION 1702835	
SURVEY BOOK	SHEETS	
ELECTRONIC	58	of 78
CONTRACT	PROJECT	
R-41180	1702835	

Date: Sep 14, 2020 9:13pm User Name: SFitch
File: S:_2018\218-0026\Road\CAD\CrossSect\1702835 Cross Sections.dwg

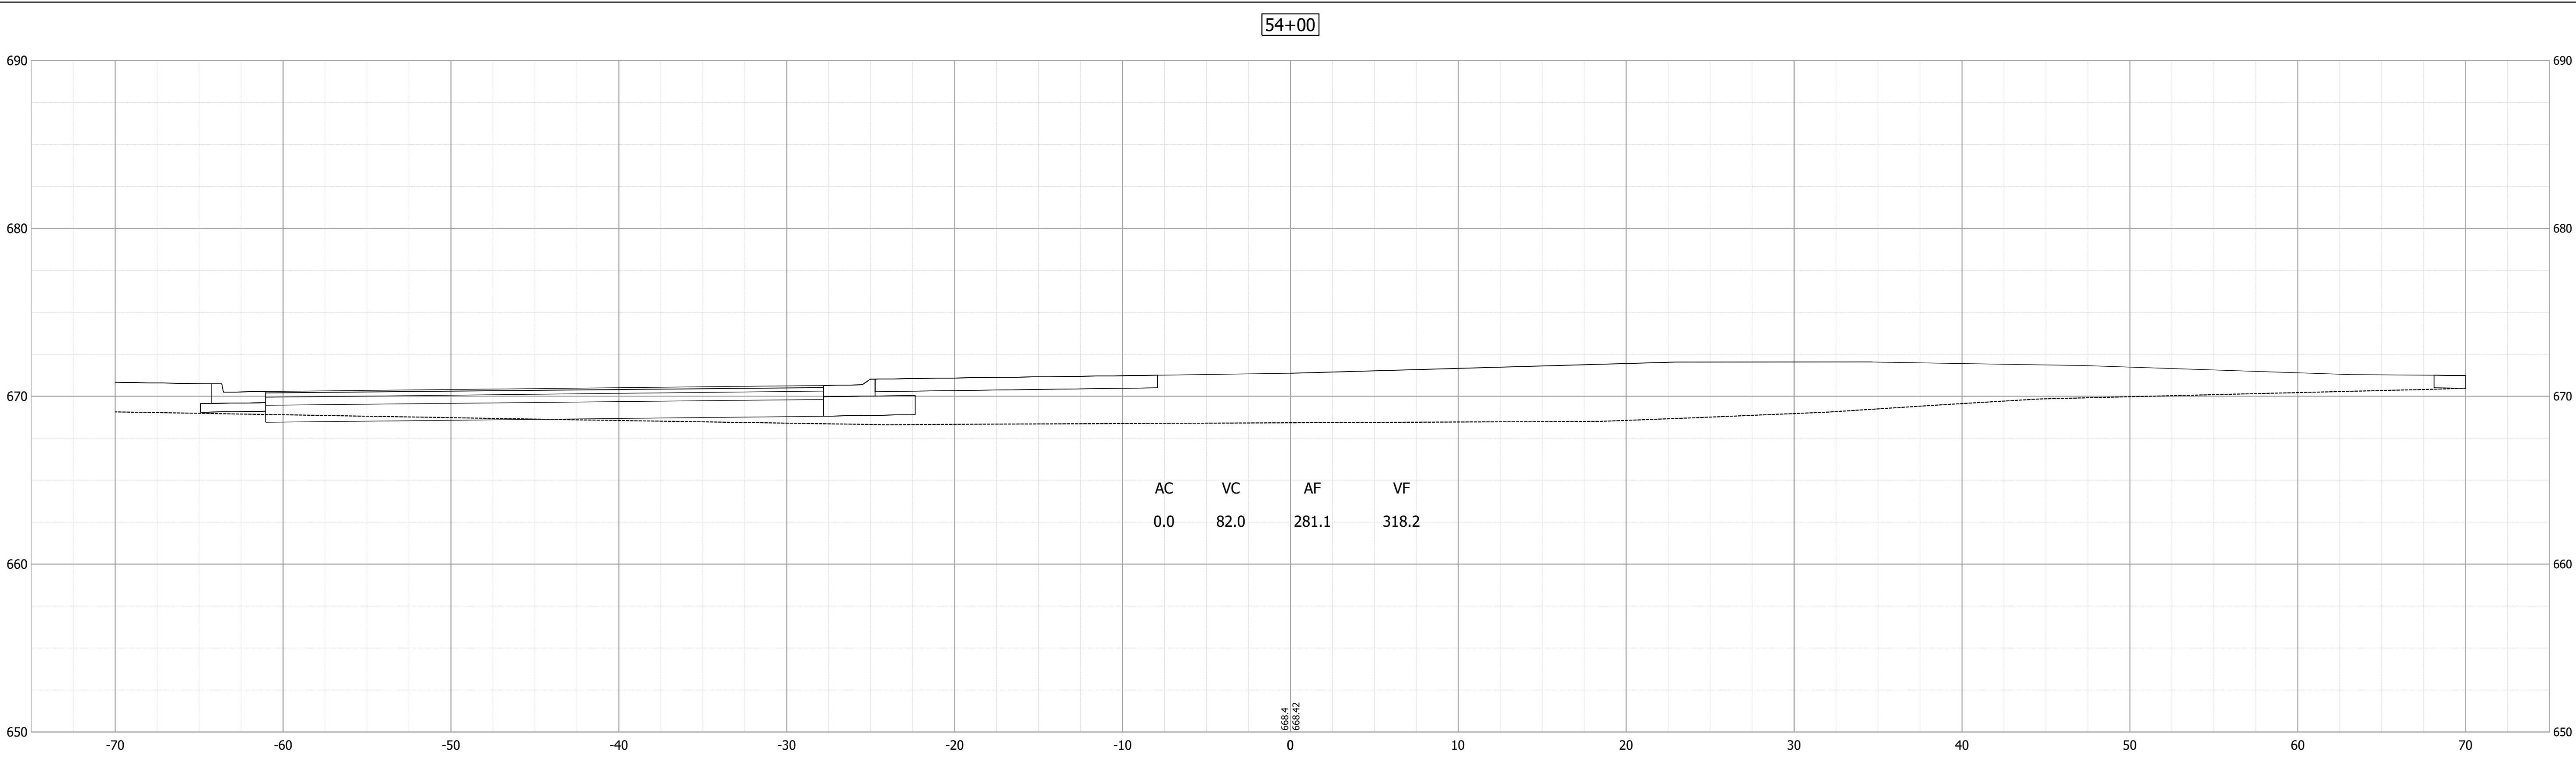



INDIANA
DEPARTMENT OF TRANSPORTATION

CROSS SECTIONS
LINE "PR-A"

HORIZONTAL SCALE	BRIDGE FILE		
1" = 5'	N/A		
VERTICAL SCALE	DESIGNATION		
1" = 5'	1702835		
SURVEY BOOK	SHEETS		
ELECTRONIC	59	of	78
CONTRACT	PROJECT		
R-41180	1702835		

RECOMMENDED FOR APPROVAL	DESIGN ENGINEER	7/28/2020 DATE
DESIGNED: KMA	DRAWN: KMA	
CHECKED: JNH	CHECKED: JNH	



Date: Sep 14, 2020 9:13pm User Name: Sfrsch
File: S:_2018\218-0026(Road)\CAD\CrossSect\1702835 Cross Sections.dwg

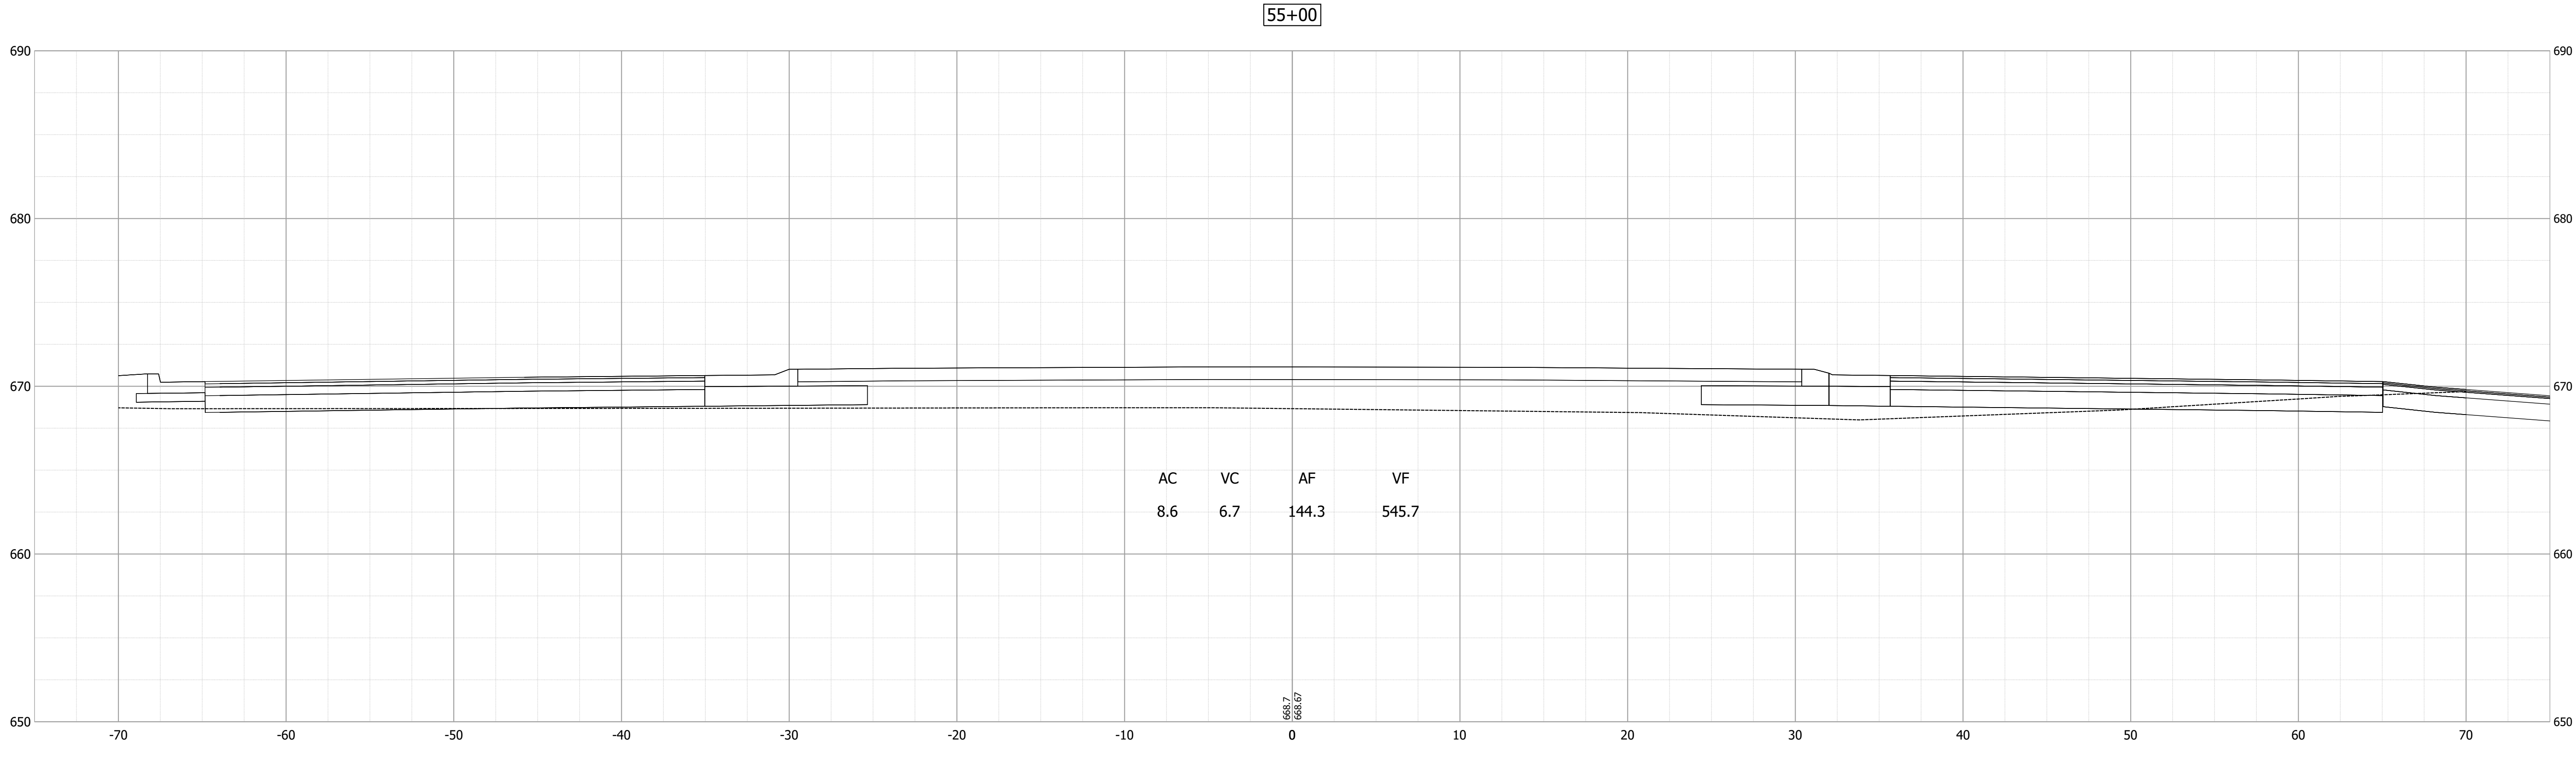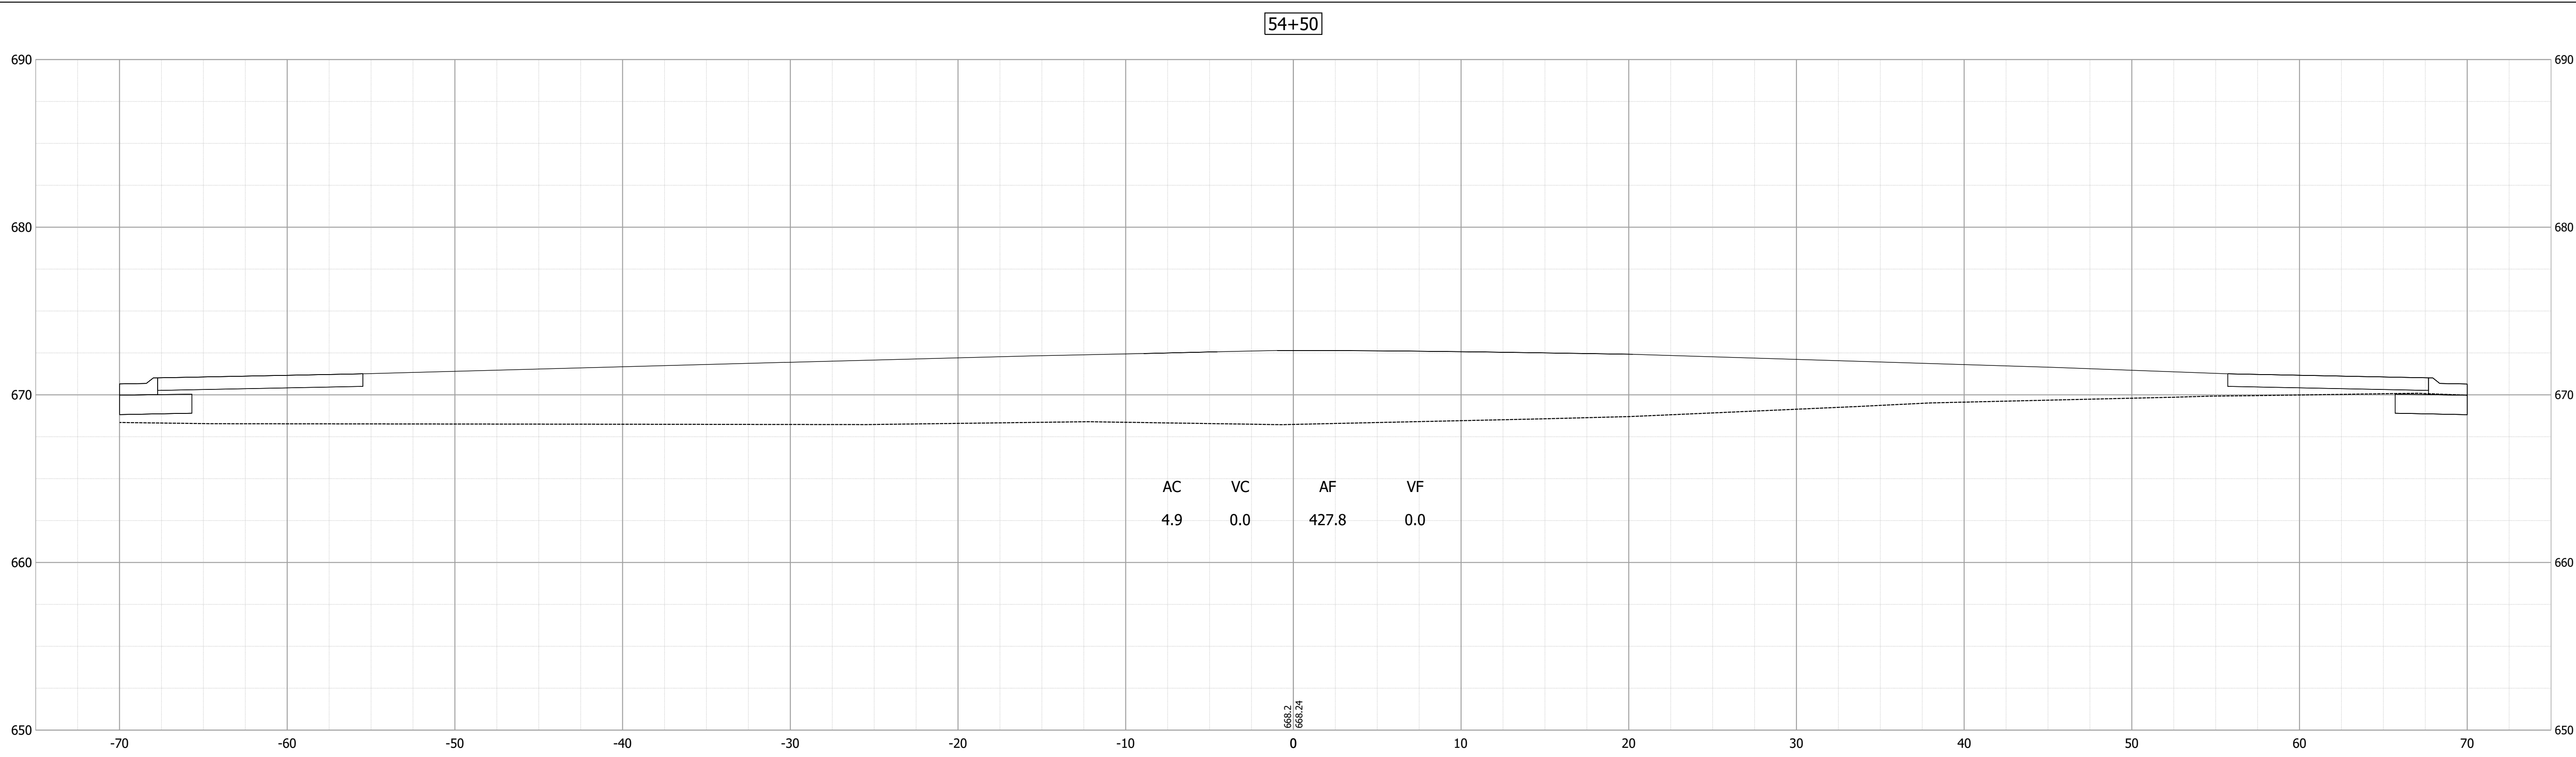

RECOMMENDED FOR APPROVAL _____		7/28/2020 DATE
DESIGN ENGINEER		
DESIGNED: _____ KMA _____	DRAWN: _____ KMA _____	
CHECKED: _____ JNH _____	CHECKED: _____ JNH _____	

INDIANA DEPARTMENT OF TRANSPORTATION	
CROSS SECTIONS LINE "PR-B"	

HORIZONTAL SCALE 1" = 5'	BRIDGE FILE N/A	
VERTICAL SCALE 1" = 5'	DESIGNATION 1702835	
SURVEY BOOK	SHEETS	
ELECTRONIC	60	of 78
CONTRACT	PROJECT	
R-41180	1702835	

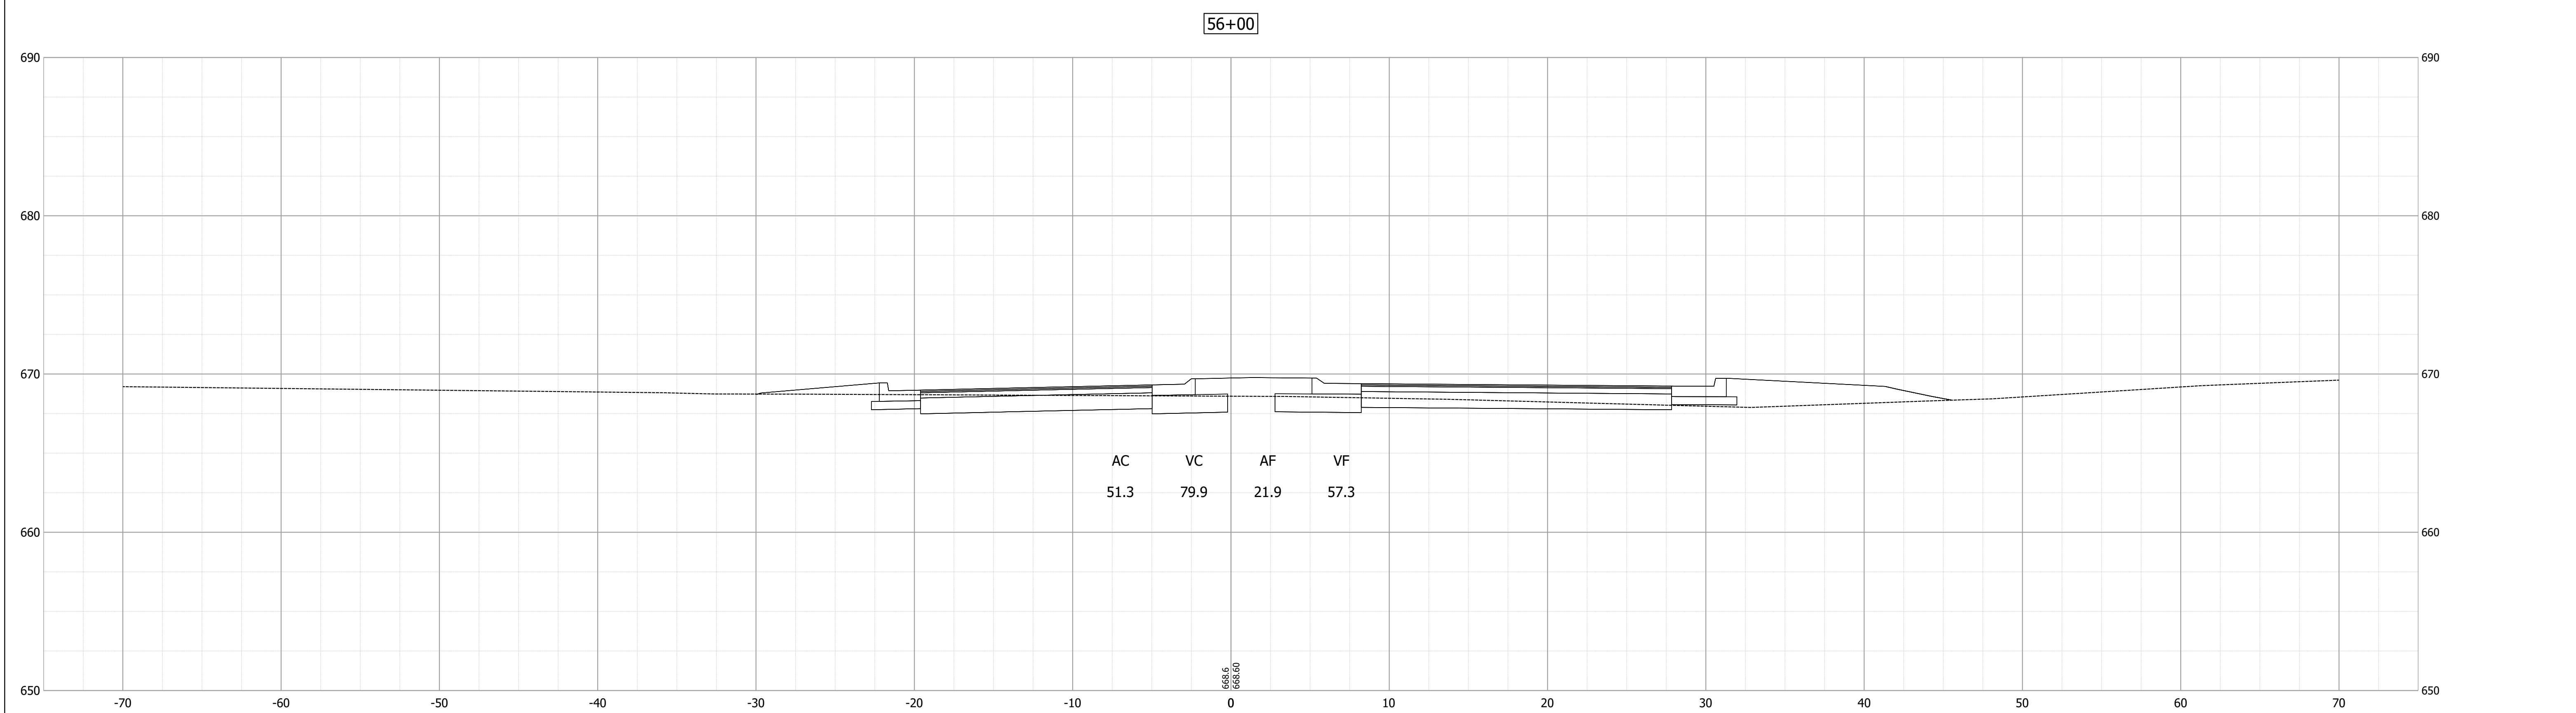
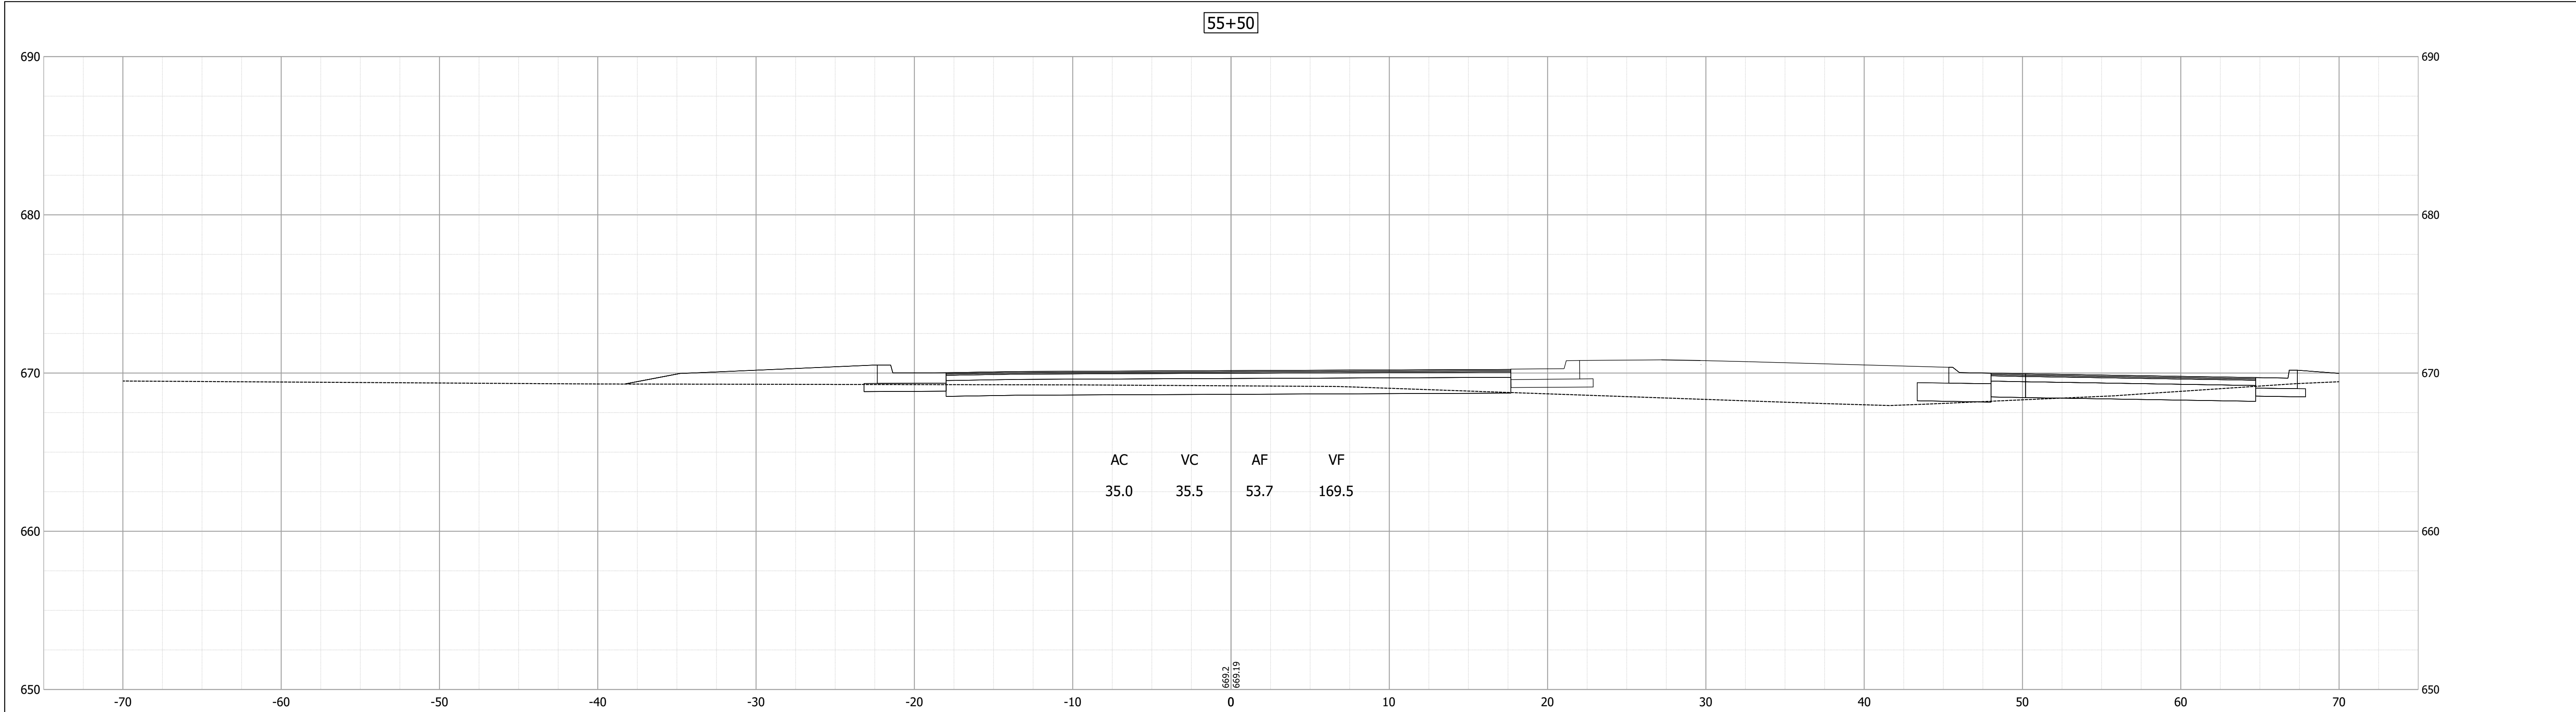


Date: Sep 14, 2020, 9:14am User Name: S51gph
File: S:_2019\2018-2020\Road\CAD\CrossSect\1702835 Cross Sections.dwg

RECOMMENDED FOR APPROVAL	7/28/2020		INDIANA DEPARTMENT OF TRANSPORTATION	HORIZONTAL SCALE		BRIDGE FILE			
	DESIGN ENGINEER			DATE		1" = 5'		N/A	
						VERTICAL SCALE		DESIGNATION	
						1" = 5'		1702835	
DESIGNED: KMA		DRAWN: KMA		CROSS SECTIONS LINE "PR-B"	SURVEY BOOK		SHEETS		
					ELECTRONIC		61 of 78		
CHECKED: JNH		CHECKED: JNH			CONTRACT		PROJECT		
					R-41180		1702835		

CROSS SECTIONS
LINE "PR-B"

Date: Sep 14, 2020 9:14pm User Name: SFitch
File: S:_2018\218-0026(Road)\CAD\CrossSect\1702835 Cross Sections.dwg

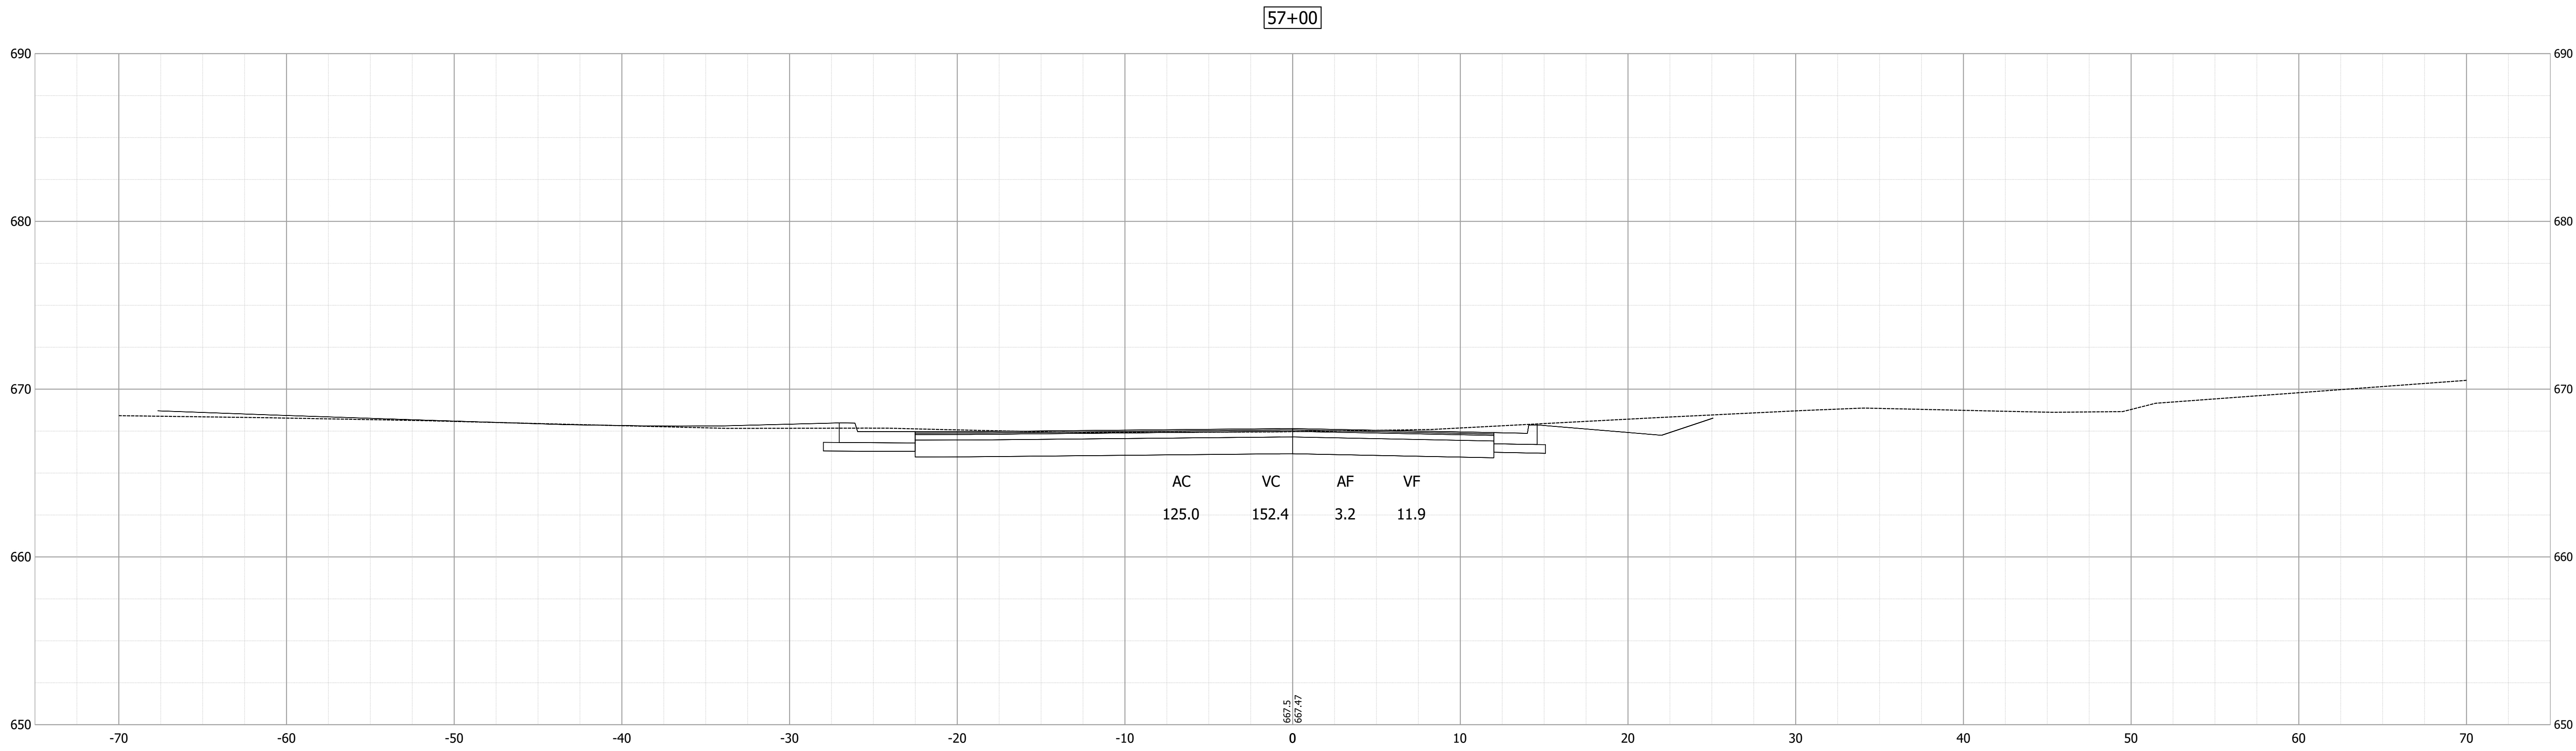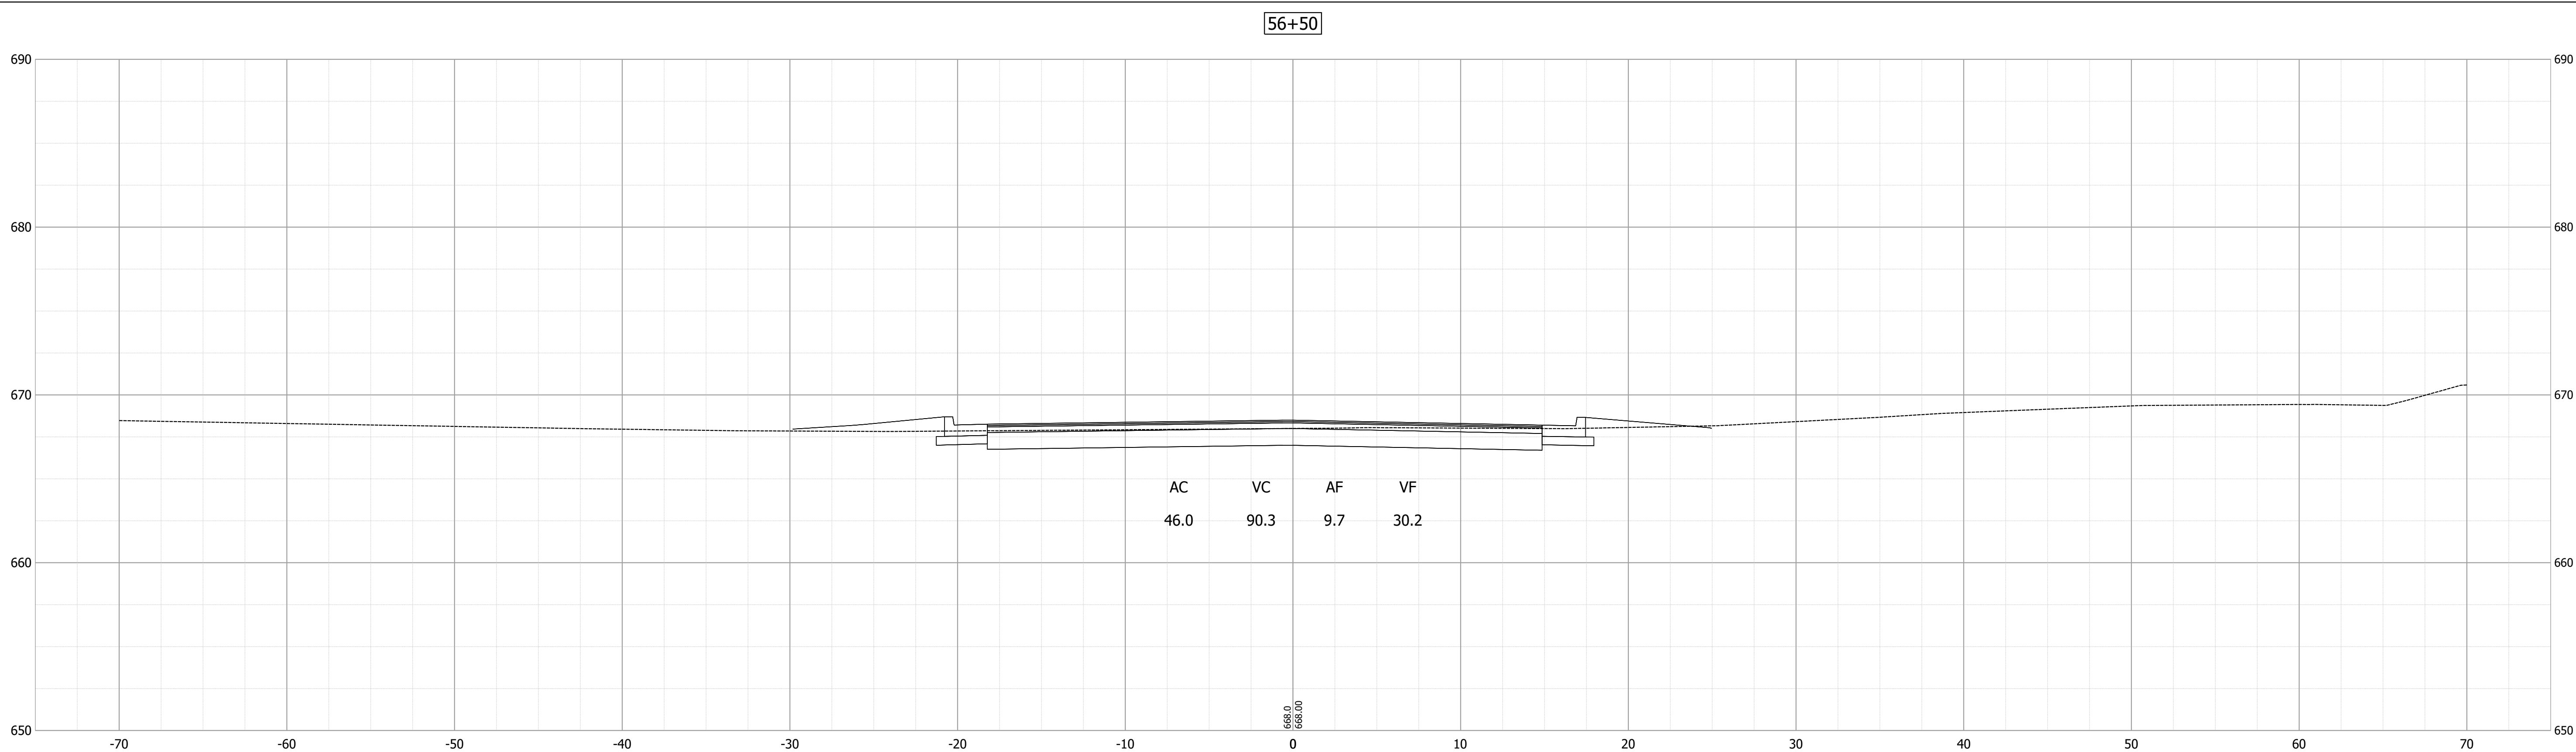


RECOMMENDED FOR APPROVAL	DESIGN ENGINEER	7/28/2020 DATE
DESIGNED: KMA	DRAWN: KMA	
CHECKED: JNH	CHECKED: JNH	

INDIANA DEPARTMENT OF TRANSPORTATION
CROSS SECTIONS LINE "PR-B"

HORIZONTAL SCALE 1" = 5'	BRIDGE FILE N/A
VERTICAL SCALE 1" = 5'	DESIGNATION 1702835
SURVEY BOOK ELECTRONIC	SHEETS 62 of 78
CONTRACT R-41180	PROJECT 1702835

Date: Sep 14, 2020 9:14pm User Name: SFitch
File: S:_2018\218-0026\Road\CAD\CrossSect\1702835 Cross Sections.dwg


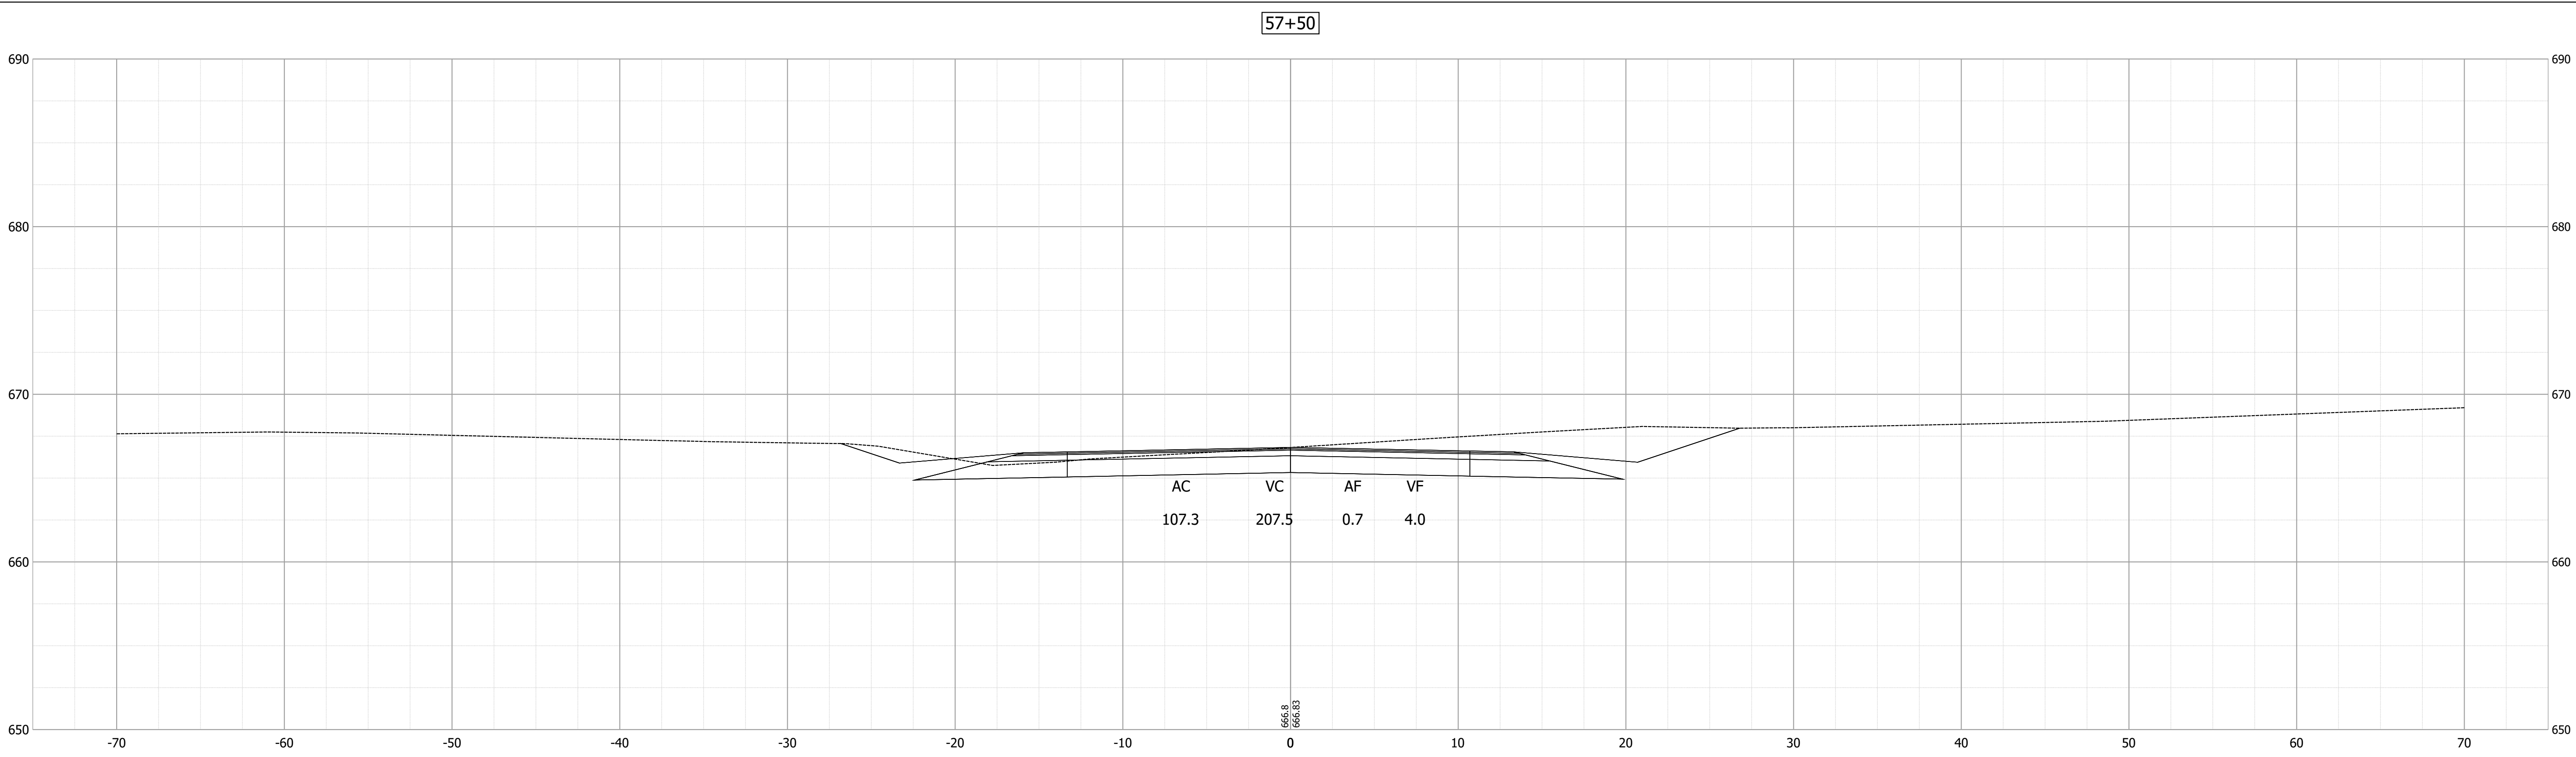


INDIANA
DEPARTMENT OF TRANSPORTATION

CROSS SECTIONS
LINE "PR-B"

HORIZONTAL SCALE	BRIDGE FILE		
1" = 5'	N/A		
VERTICAL SCALE	DESIGNATION		
1" = 5'	1702835		
SURVEY BOOK	SHEETS		
ELECTRONIC	63	of	78
CONTRACT	PROJECT		
R-41180	1702835		

Date: Sep 14, 2020 9:14pm User Name: SFitch
File: S:_2018\218-0026\Road\CAD\CrossSect\1702835 Cross Sections.dwg

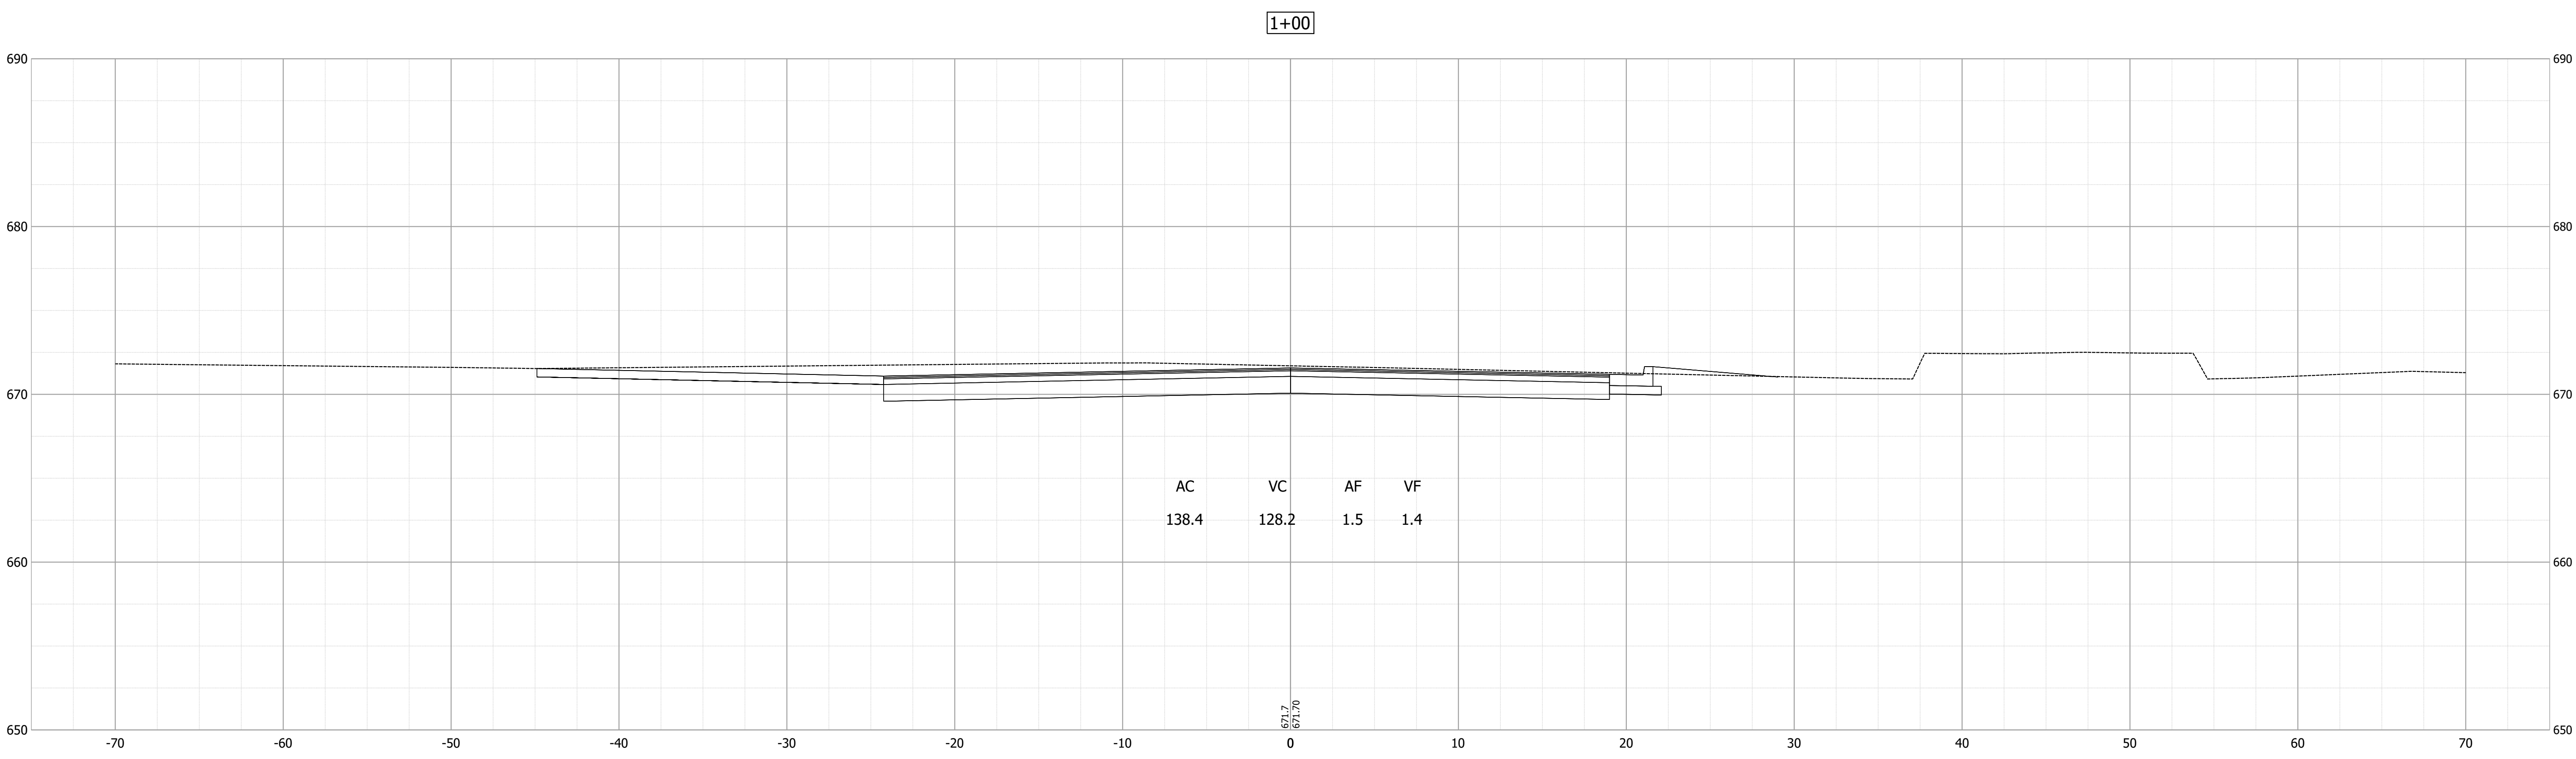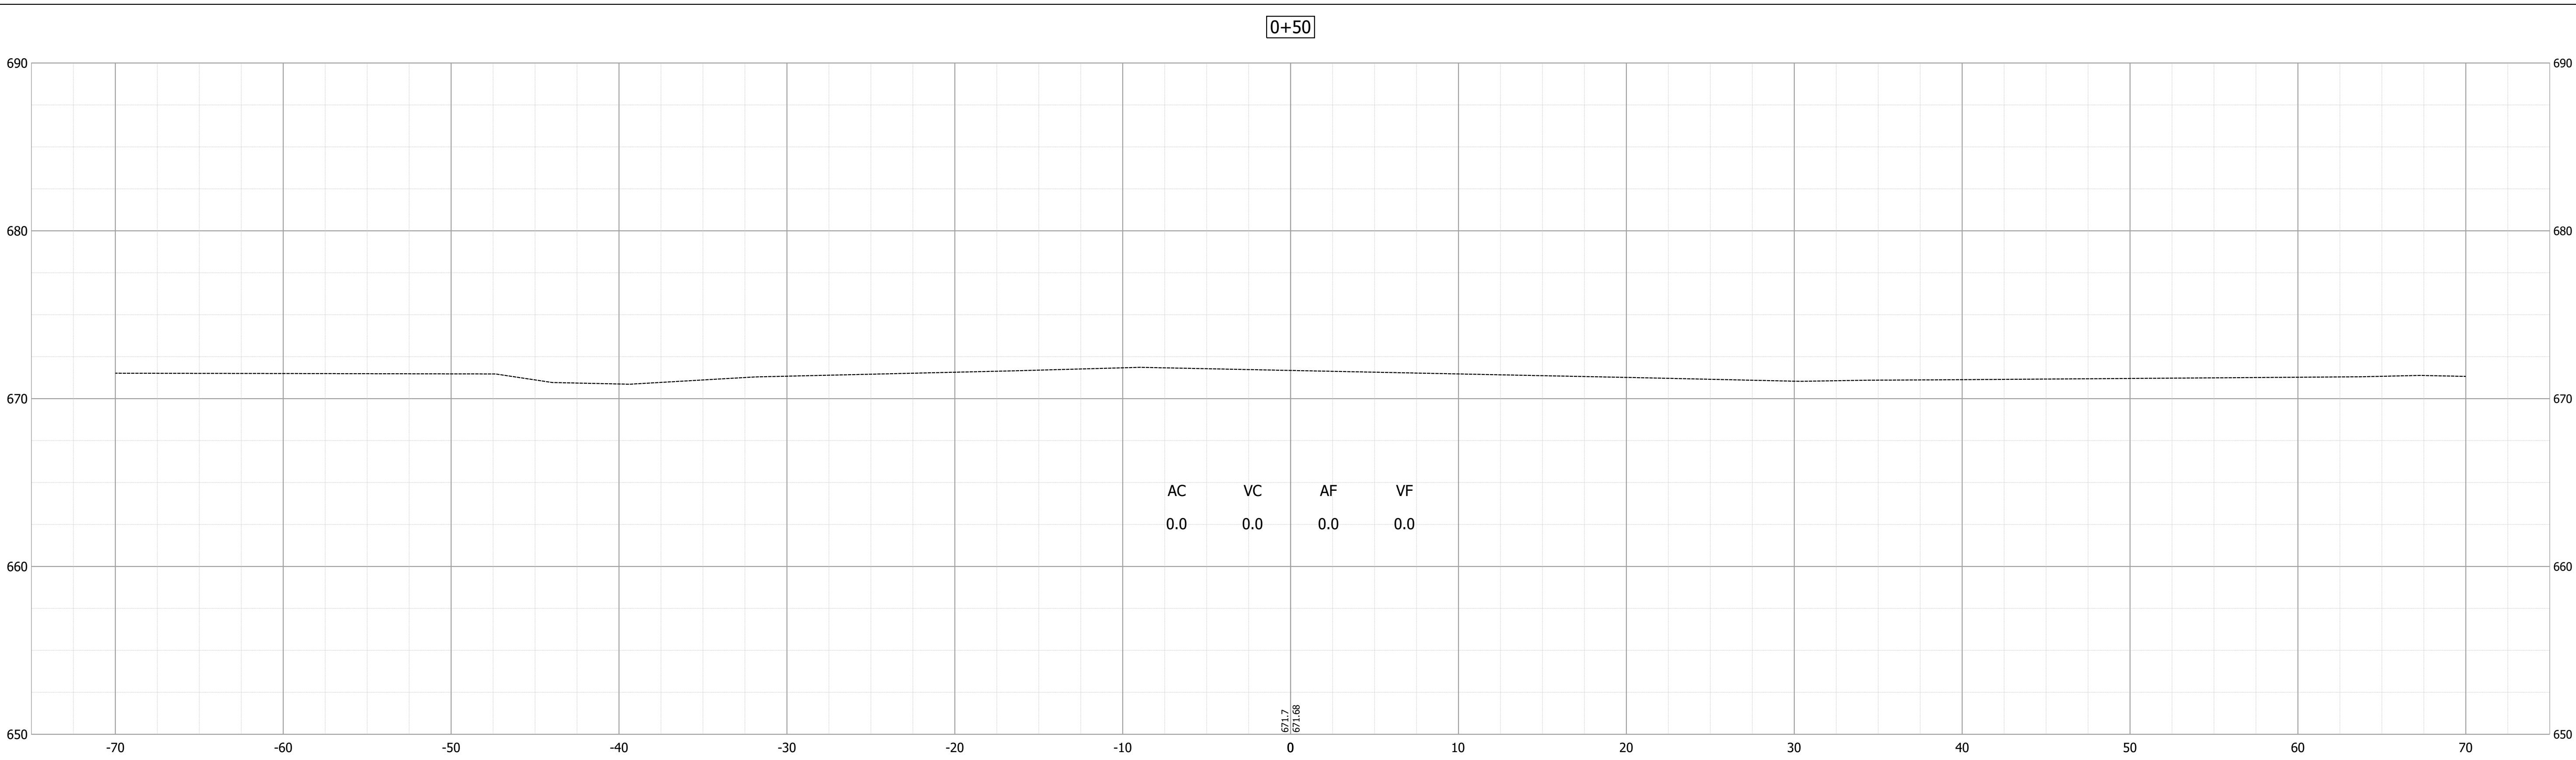



RECOMMENDED FOR APPROVAL _____		7/28/2020 DATE
DESIGNED: _____ KMA		DRAWN: _____ KMA
CHECKED: _____ JNH		CHECKED: _____ JNH

INDIANA
DEPARTMENT OF TRANSPORTATION

CROSS SECTIONS
LINE "PR-S-1-A"

HORIZONTAL SCALE 1" = 5'	BRIDGE FILE N/A	
VERTICAL SCALE 1" = 5'	DESIGNATION 1702835	
SURVEY BOOK	SHEETS	
ELECTRONIC	64	of 78
CONTRACT	PROJECT	
R-41180	1702835	

Date: Sep 14, 2020 9:14pm User Name: SFitch
File: S:_2018\218-0026\Road\CAD\CrossSect\1702835 Cross Sections.dwg

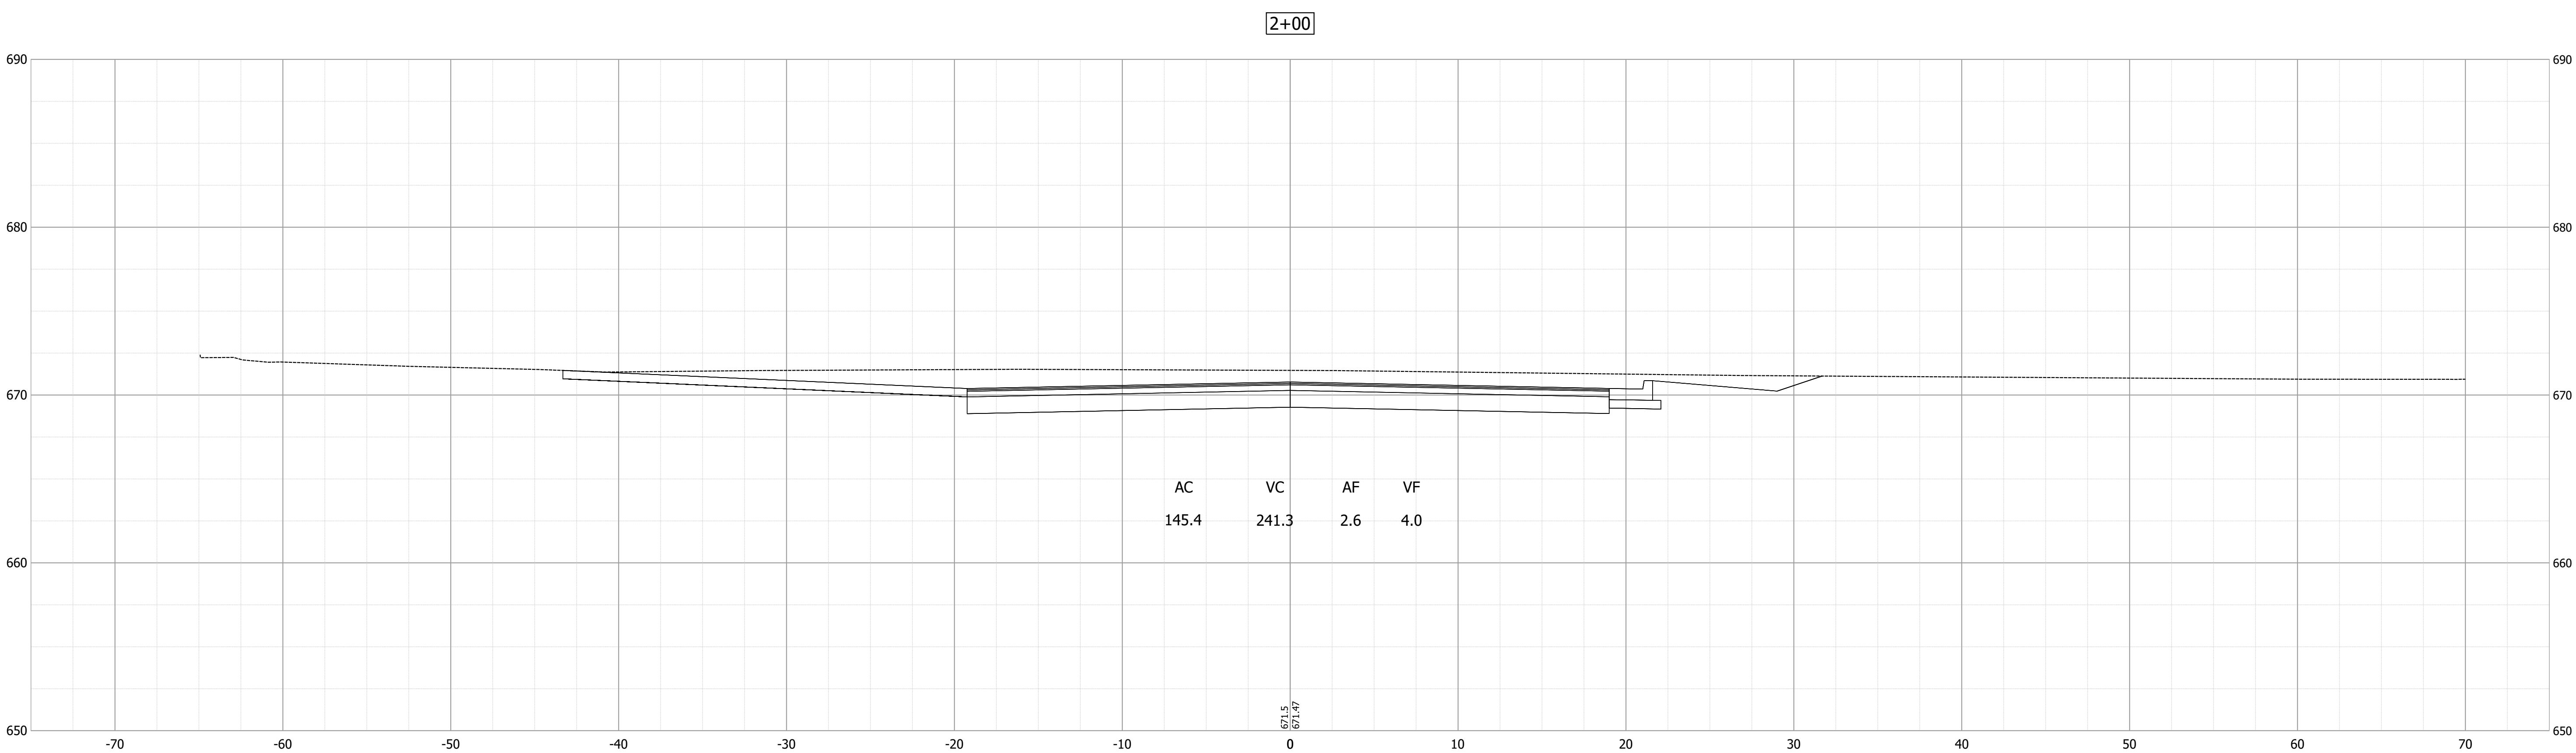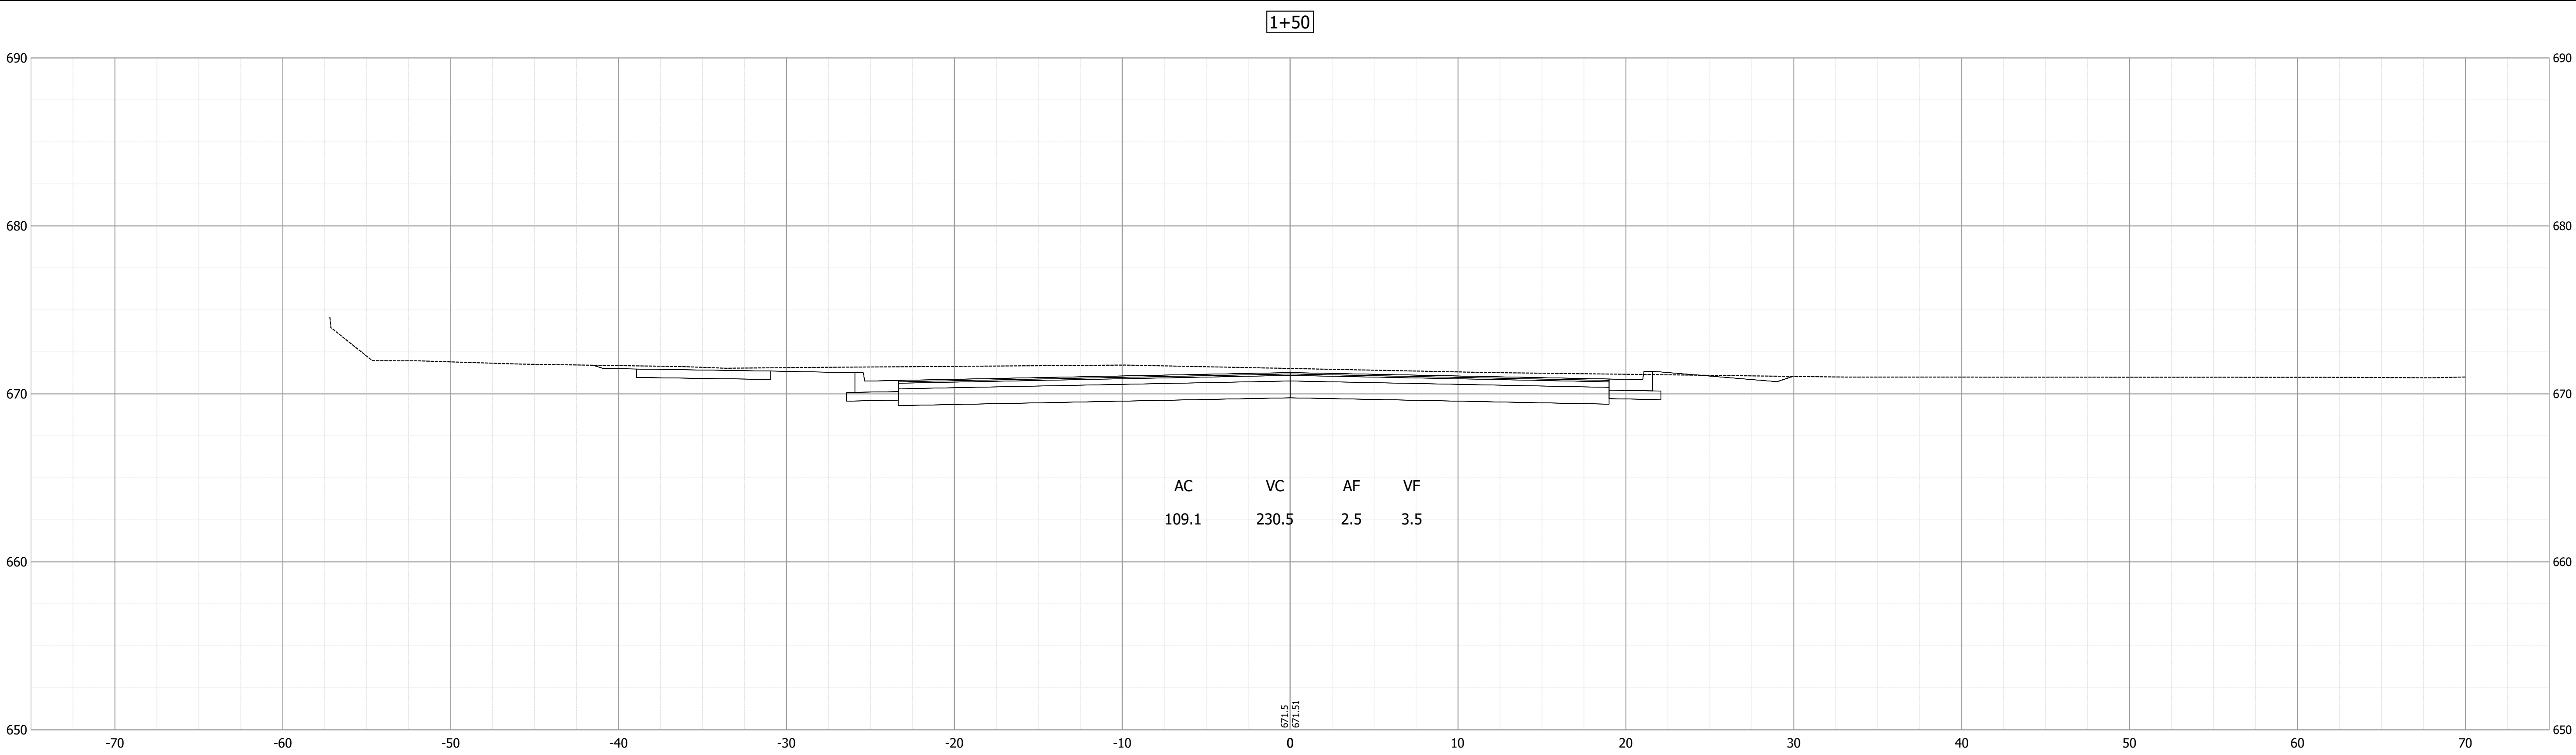


RECOMMENDED FOR APPROVAL _____		7/28/2020 DATE	
DESIGNED: _____ KMA		DRAWN: _____ KMA	
CHECKED: _____ JNH		CHECKED: _____ JNH	

INDIANA DEPARTMENT OF TRANSPORTATION	
CROSS SECTIONS LINE "PR-S-1-A"	

HORIZONTAL SCALE 1" = 5'		BRIDGE FILE N/A	
VERTICAL SCALE 1" = 5'		DESIGNATION 1702835	
SURVEY BOOK ELECTRONIC		SHEETS 65 of 78	
CONTRACT R-41180		PROJECT 1702835	

Date: Sep 14, 2020 9:14pm User Name: SFitch
File: S:_2018\218-0026\Road\CAD\CrossSect\1702835 Cross Sections.dwg


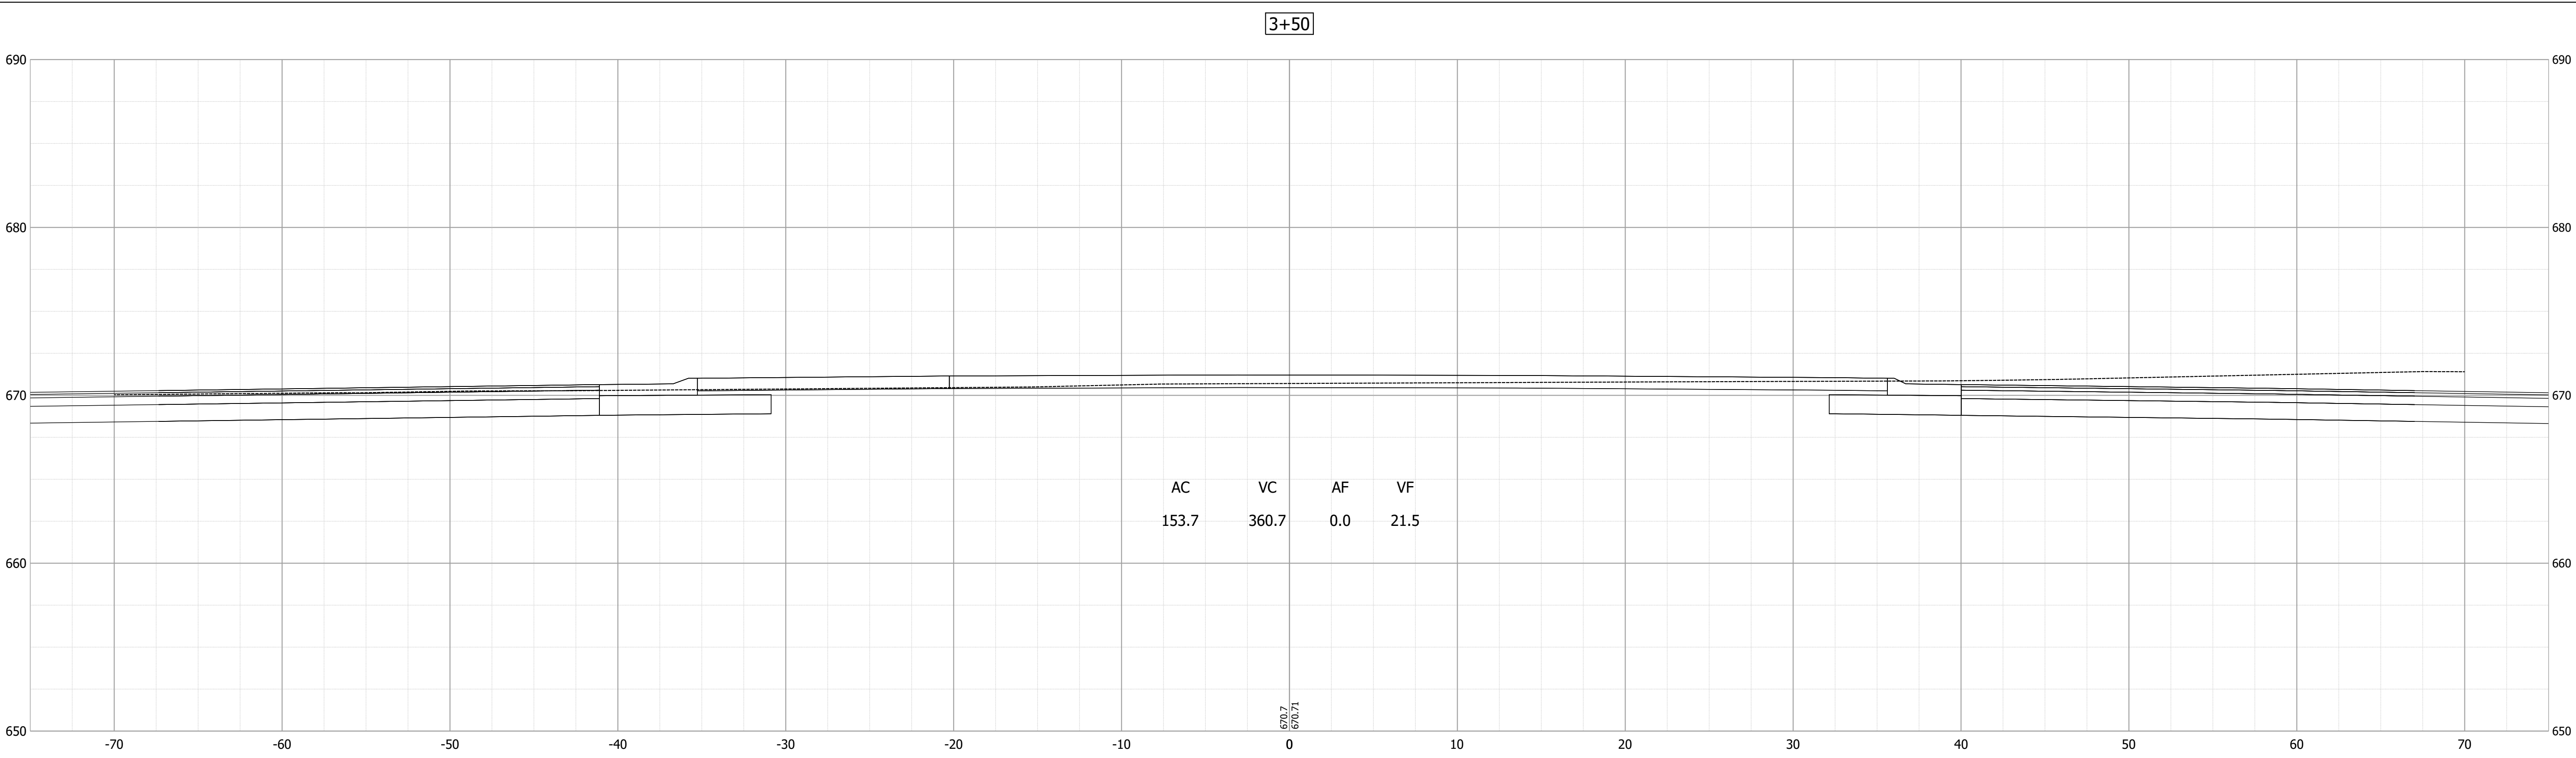


RECOMMENDED FOR APPROVAL _____		7/28/2020 DATE	
DESIGNED: _____ KMA _____		DRAWN: _____ KMA _____	
CHECKED: _____ JNH _____		CHECKED: _____ JNH _____	

INDIANA DEPARTMENT OF TRANSPORTATION			
CROSS SECTIONS LINE "PR-S-1-A"			

HORIZONTAL SCALE 1" = 5'		BRIDGE FILE N/A	
VERTICAL SCALE 1" = 5'		DESIGNATION 1702835	
SURVEY BOOK ELECTRONIC		SHEETS 67 of 78	
CONTRACT R-41180		PROJECT 1702835	

Date: Sep 14, 2020 9:14pm User Name: SFitch
File: S:_2018\218-0026\Road\CAD\CrossSect\1702835 Cross Sections.dwg

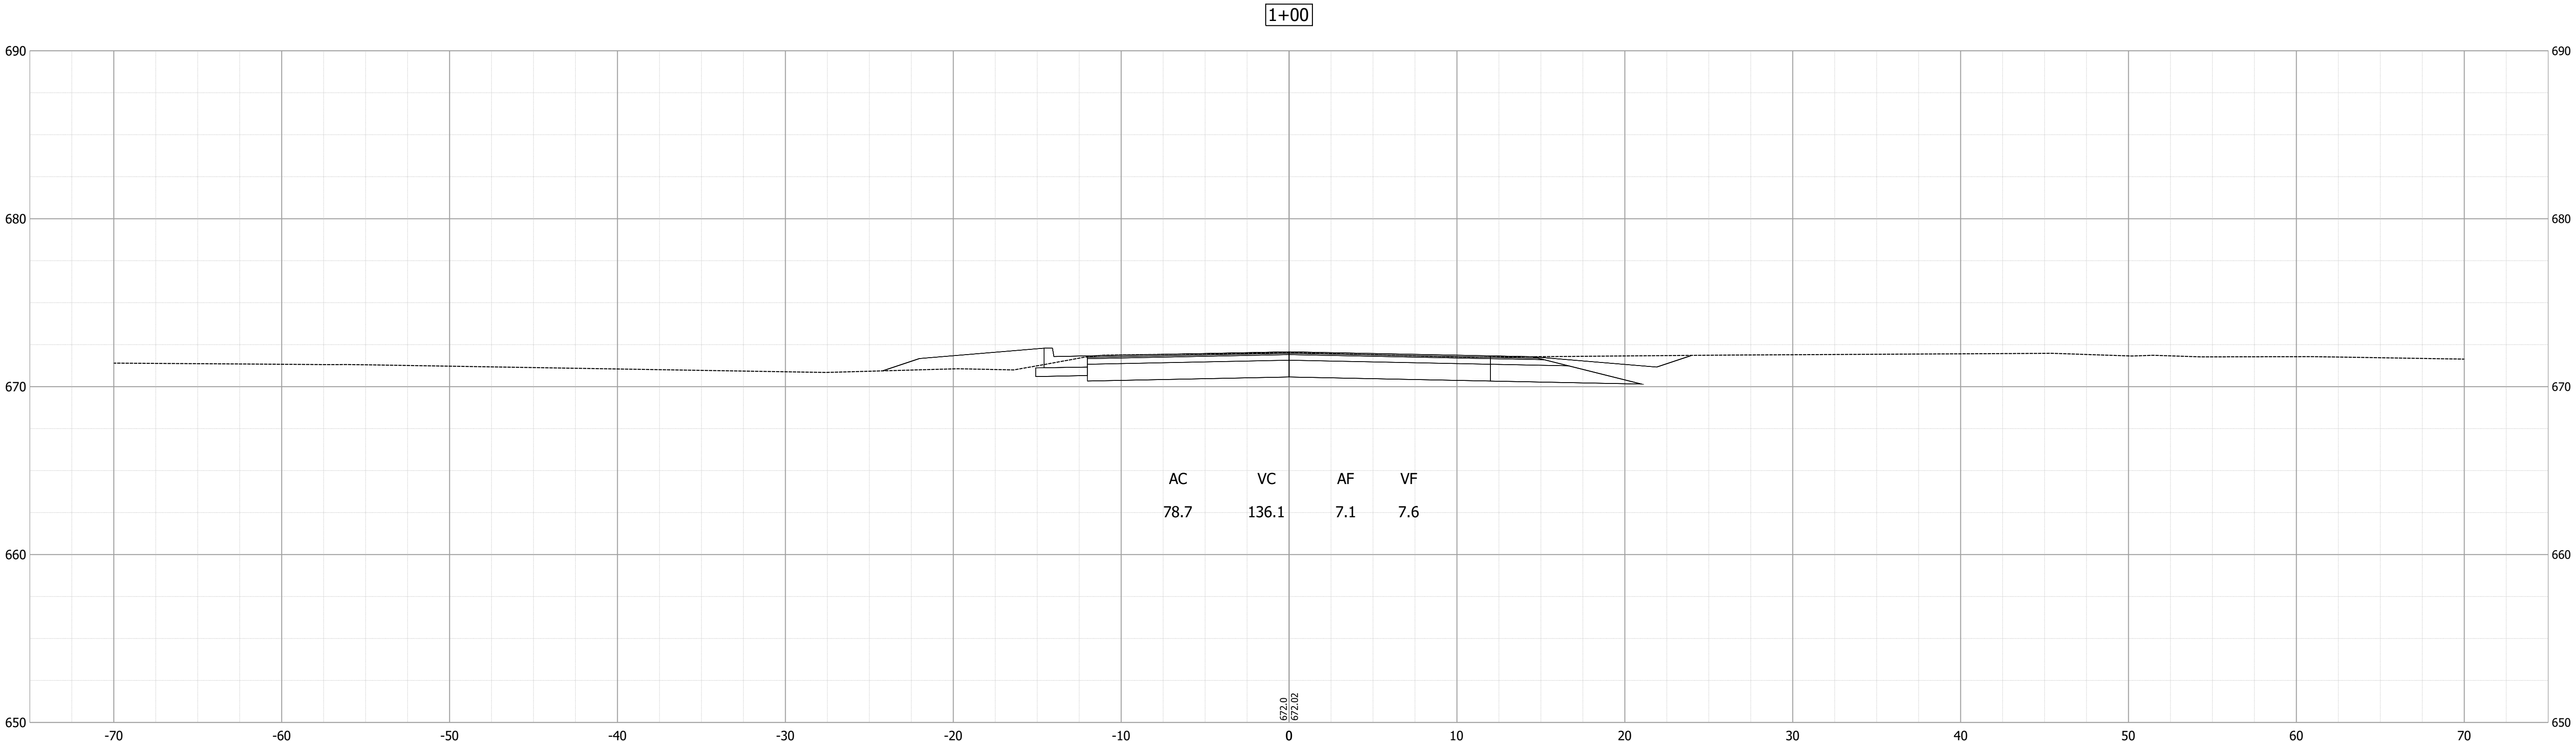
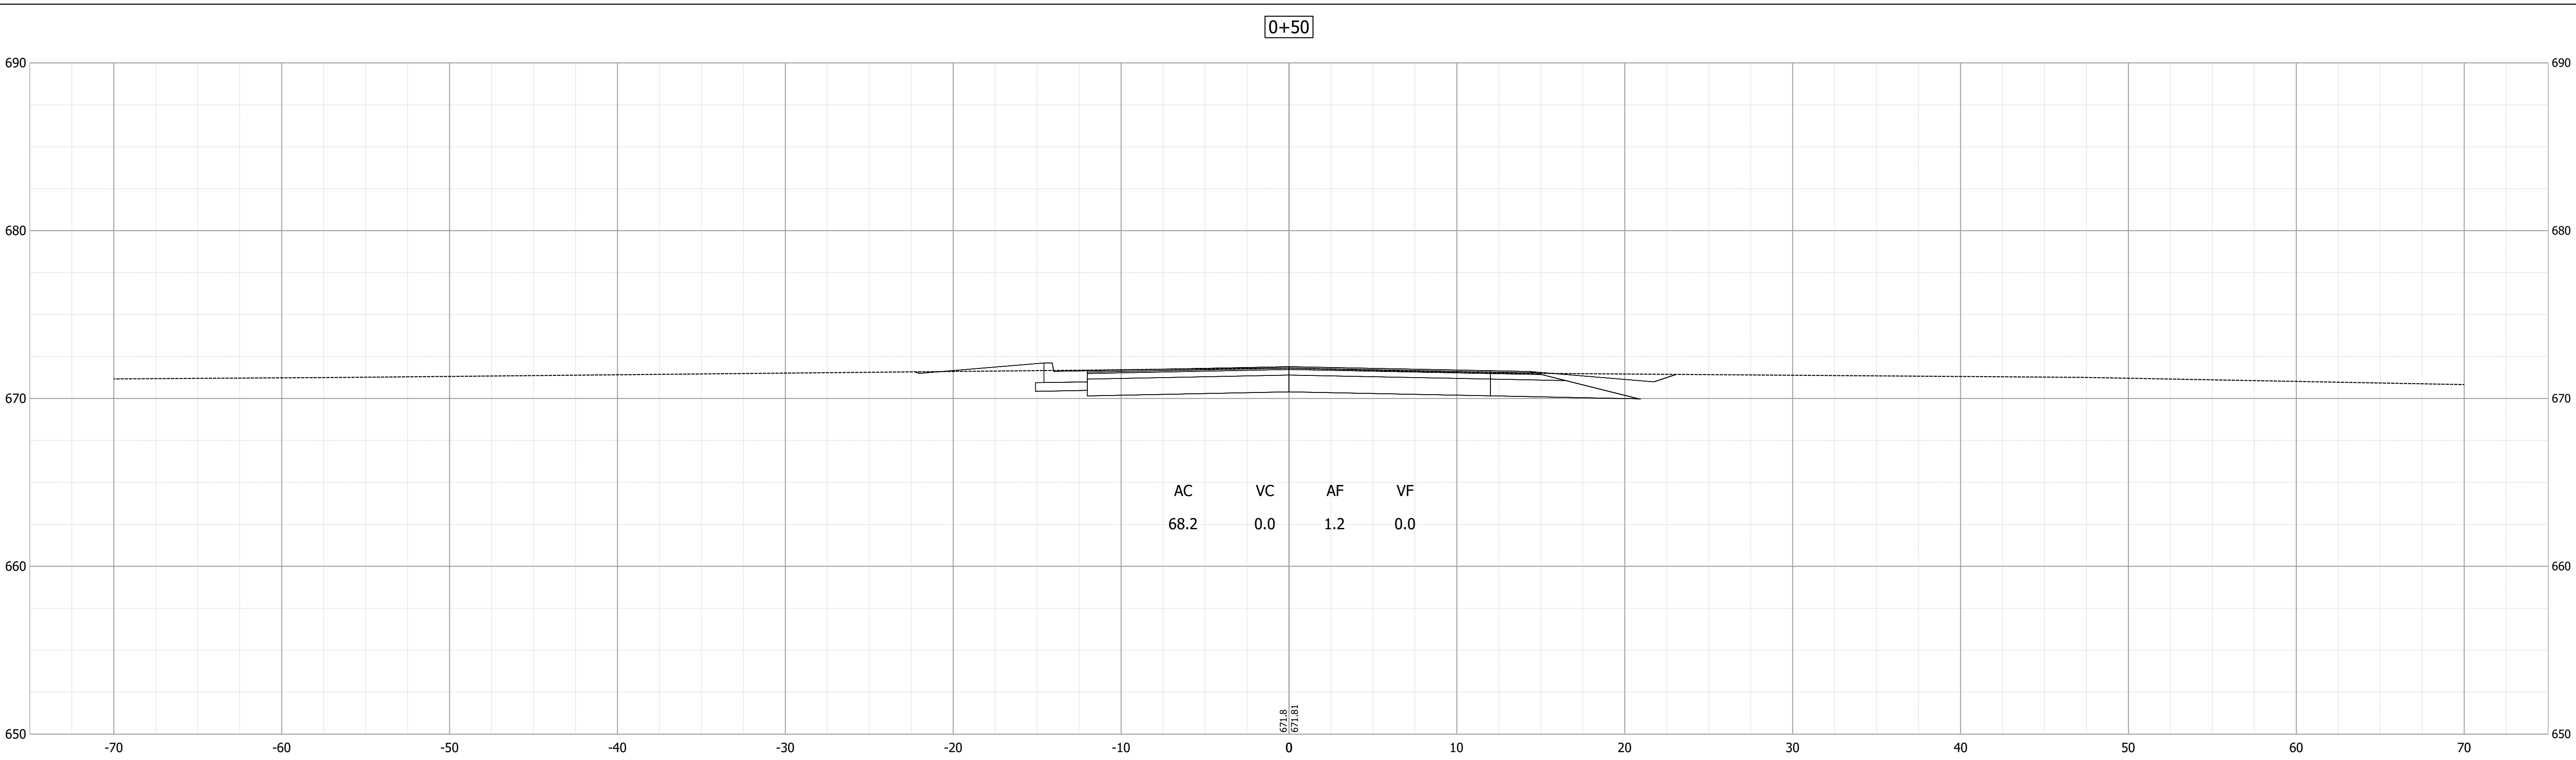


RECOMMENDED FOR APPROVAL _____		7/28/2020 DATE
DESIGNED: _____ KMA		DRAWN: _____ KMA
CHECKED: _____ JNH		CHECKED: _____ JNH

INDIANA DEPARTMENT OF TRANSPORTATION	
CROSS SECTIONS LINE "PA-S-2-A"	

HORIZONTAL SCALE 1" = 5'	BRIDGE FILE N/A	
VERTICAL SCALE 1" = 5'	DESIGNATION 1702835	
SURVEY BOOK ELECTRONIC	68	of 78
CONTRACT R-41180	PROJECT 1702835	

Date: Sep 14, 2020 9:14pm User Name: SFitch
File: S:_2018\218-0026\Road\CAD\CrossSect\1702835 Cross Sections.dwg

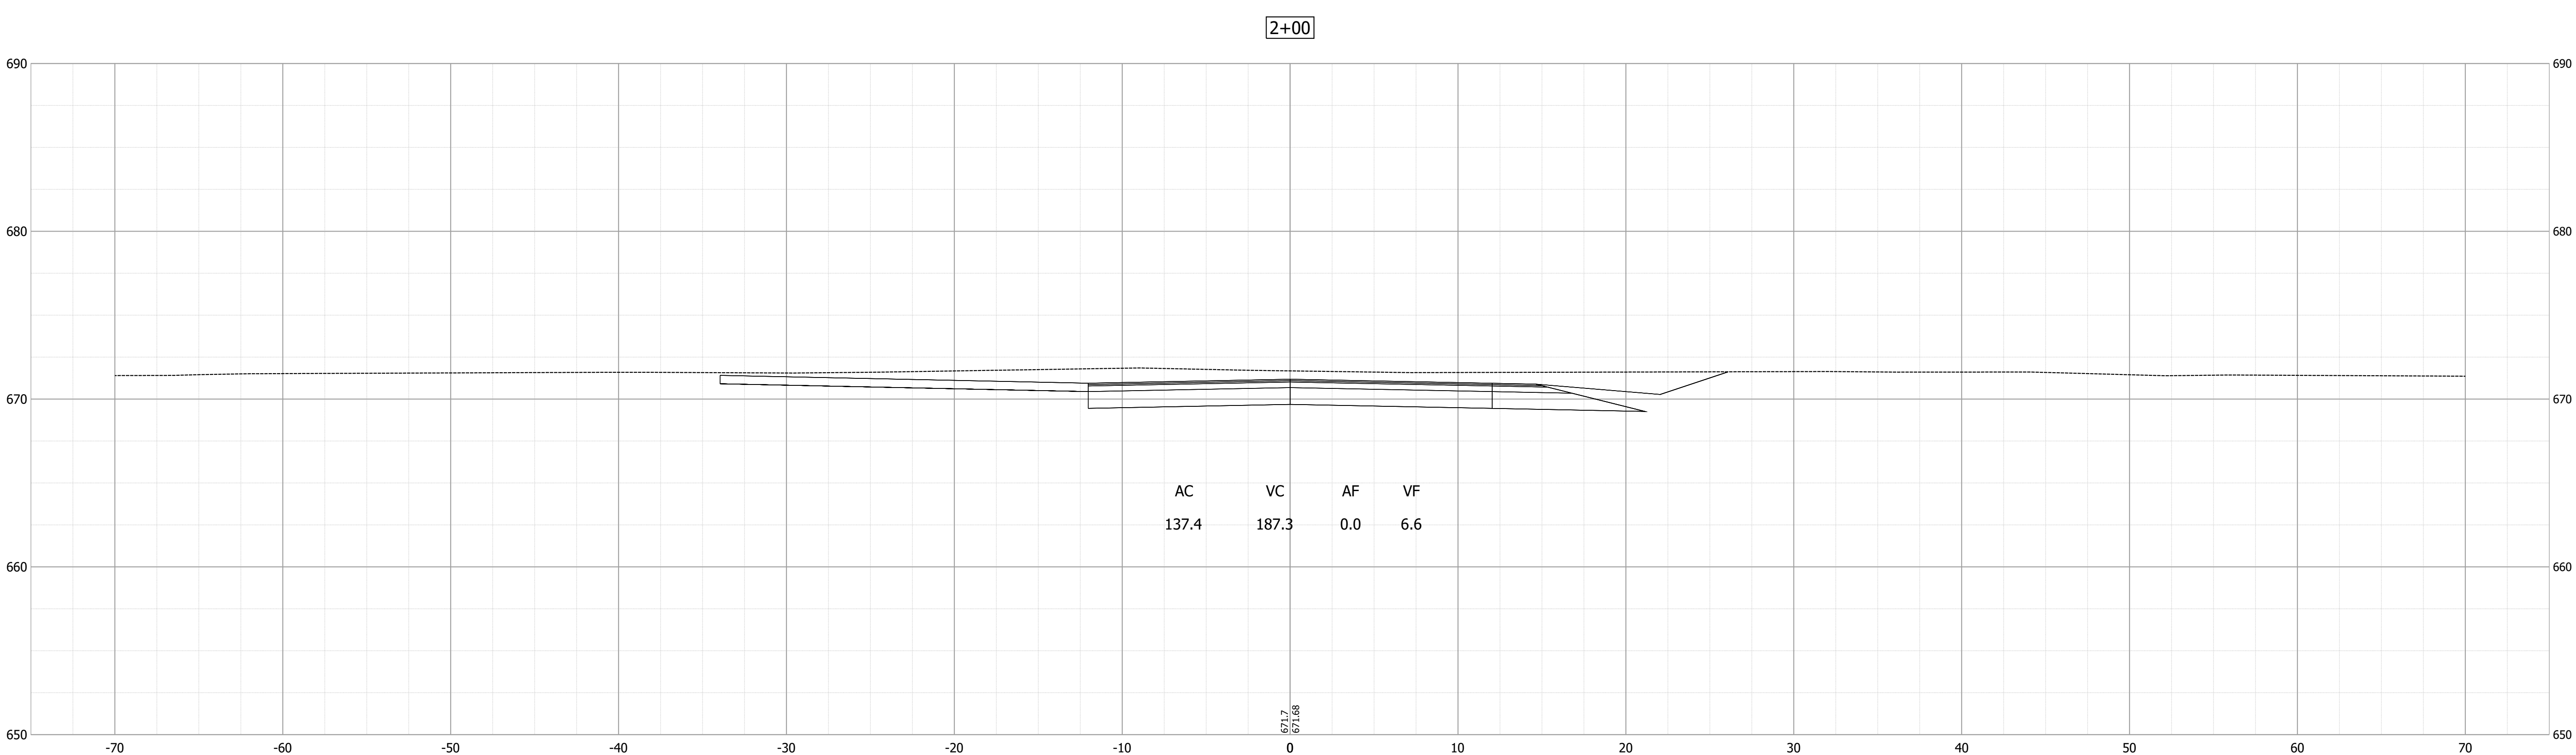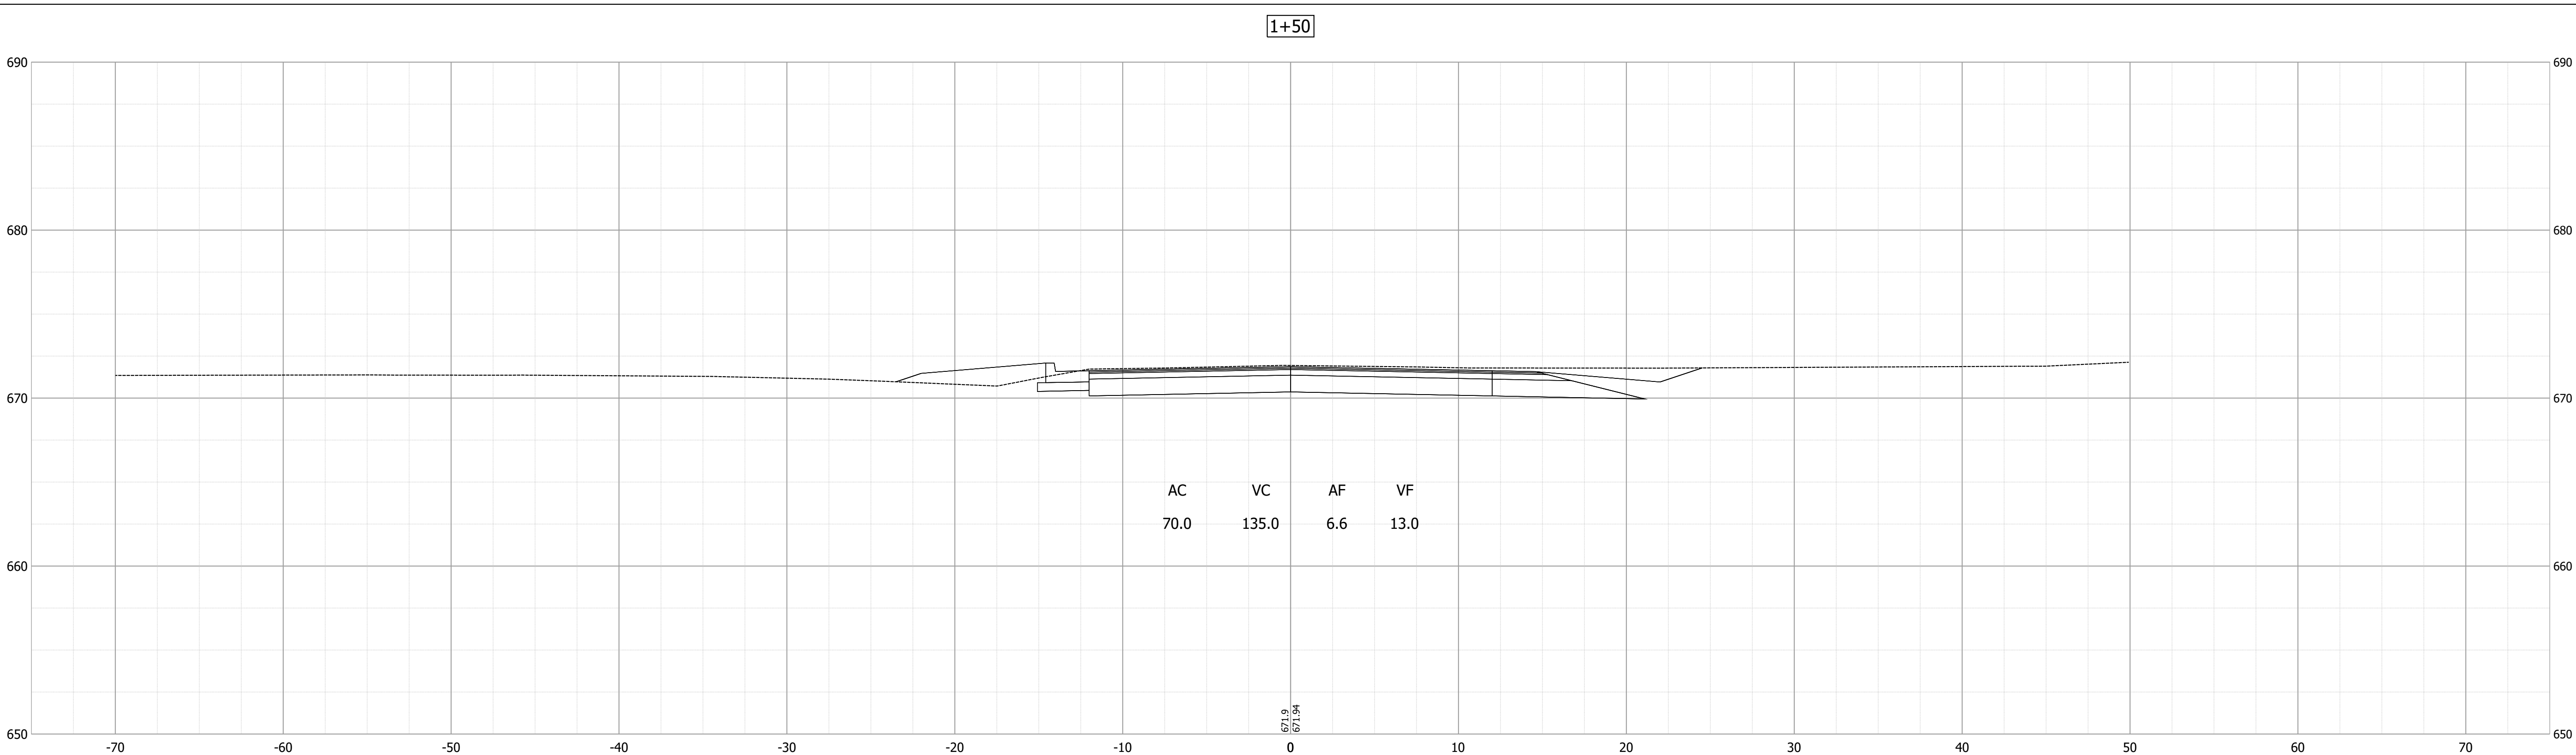



RECOMMENDED FOR APPROVAL _____		7/28/2020 DATE
DESIGN ENGINEER		
DESIGNED: _____ KMA	DRAWN: _____ KMA	
CHECKED: _____ JNH	CHECKED: _____ JNH	

INDIANA
DEPARTMENT OF TRANSPORTATION

CROSS SECTIONS
LINE "PR-S-2-A"

HORIZONTAL SCALE 1" = 5'	BRIDGE FILE N/A	
VERTICAL SCALE 1" = 5'	DESIGNATION 1702835	
SURVEY BOOK ELECTRONIC	69	of 78
CONTRACT R-41180	PROJECT 1702835	

Date: Sep 14, 2020 9:14pm User Name: SFitch
File: S:_2018\218-0026(Road)\CAD\CrossSect\1702835 Cross Sections.dwg

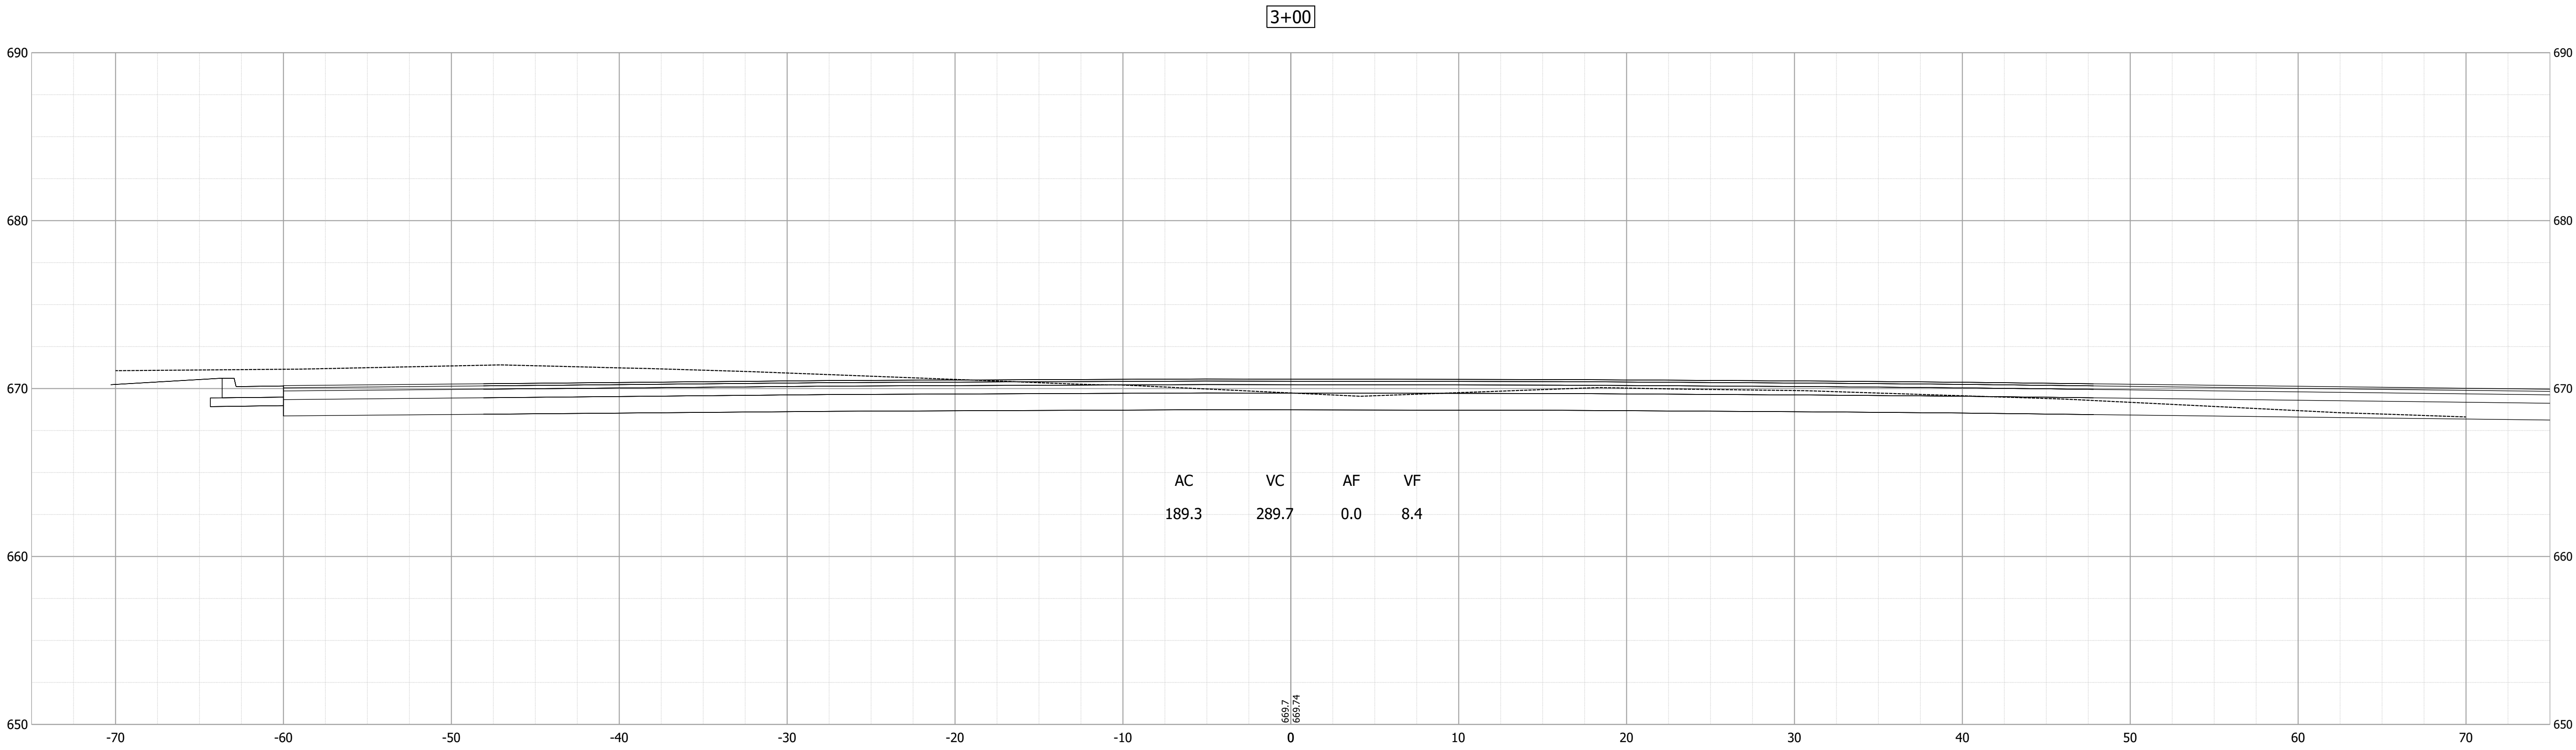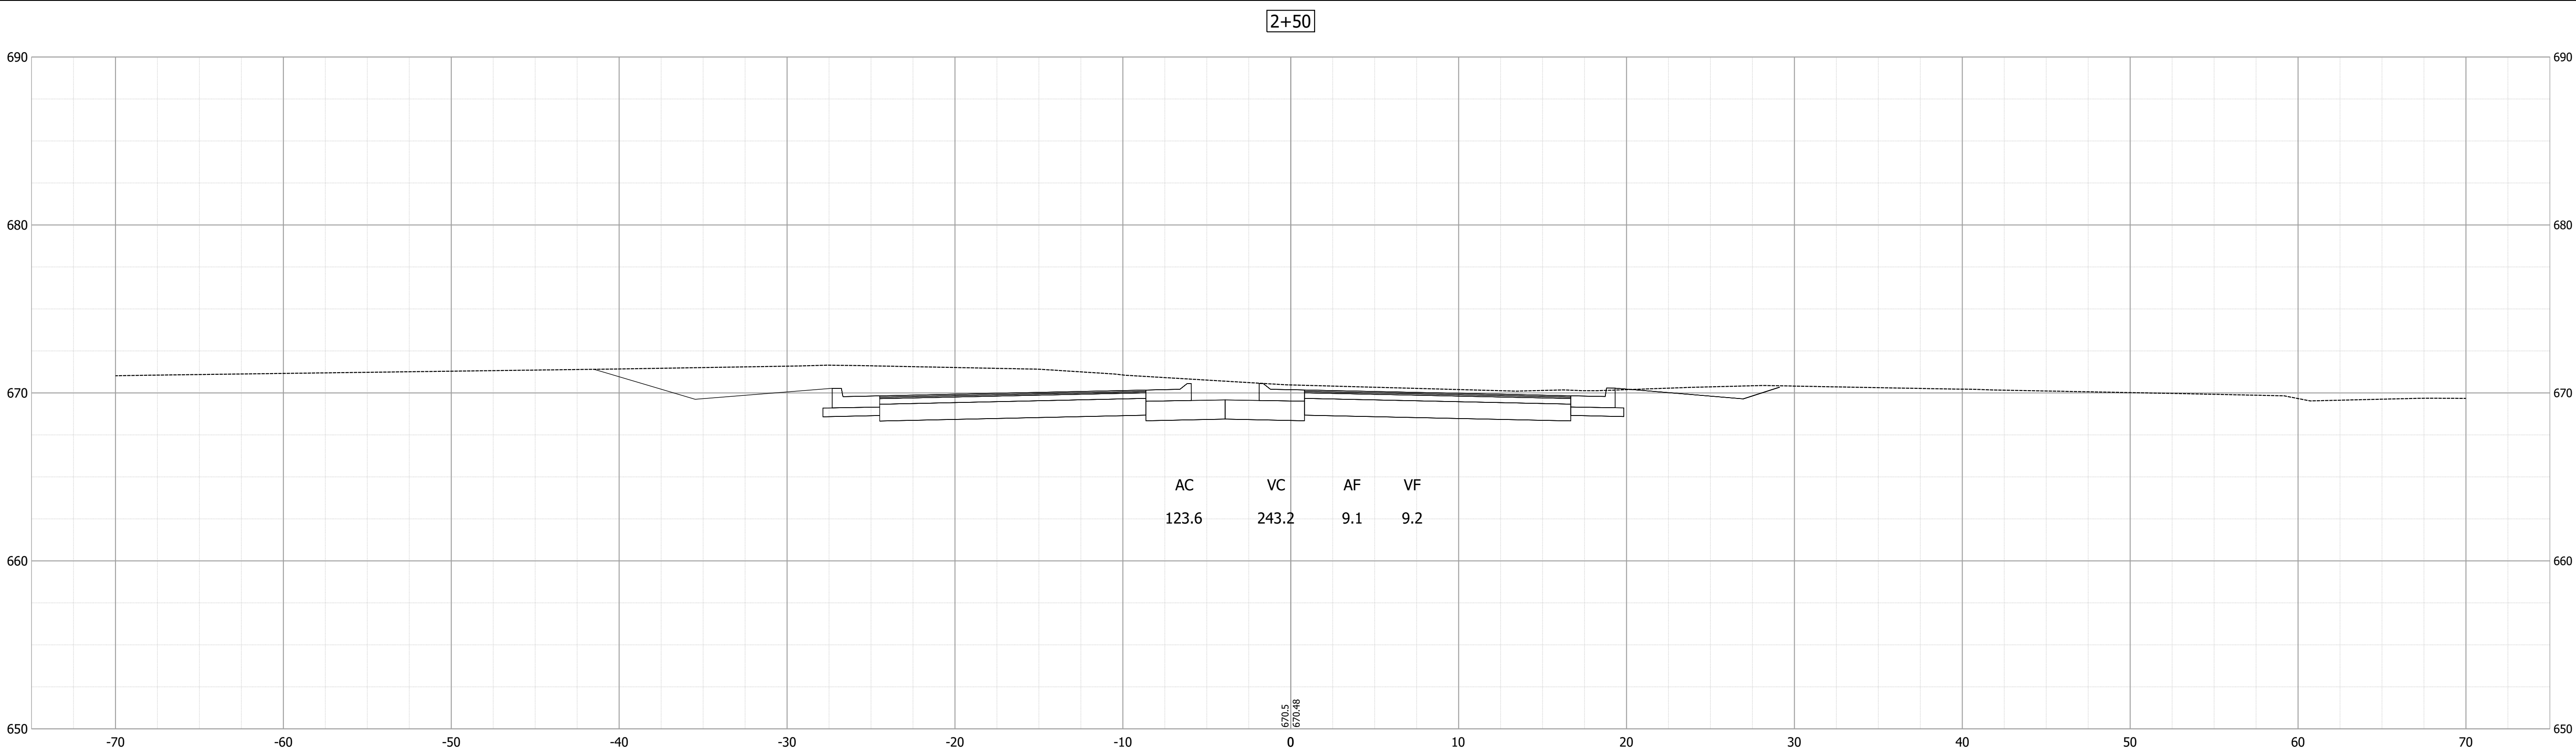


RECOMMENDED FOR APPROVAL _____		7/28/2020 DATE
DESIGN ENGINEER		
DESIGNED: _____ KMA	DRAWN: _____ KMA	
CHECKED: _____ JNH	CHECKED: _____ JNH	

INDIANA
DEPARTMENT OF TRANSPORTATION

CROSS SECTIONS
LINE "PR-S-2-A"

HORIZONTAL SCALE 1" = 5'		BRIDGE FILE N/A	
VERTICAL SCALE 1" = 5'		DESIGNATION 1702835	
SURVEY BOOK		SHEETS	
ELECTRONIC		70	of 78
CONTRACT		PROJECT	
R-41180		1702835	

Date: Sep 14, 2020 9:14pm User Name: SFitch
File: S:_2018\218-0026\Road\CAD\CrossSect\1702835 Cross Sections.dwg

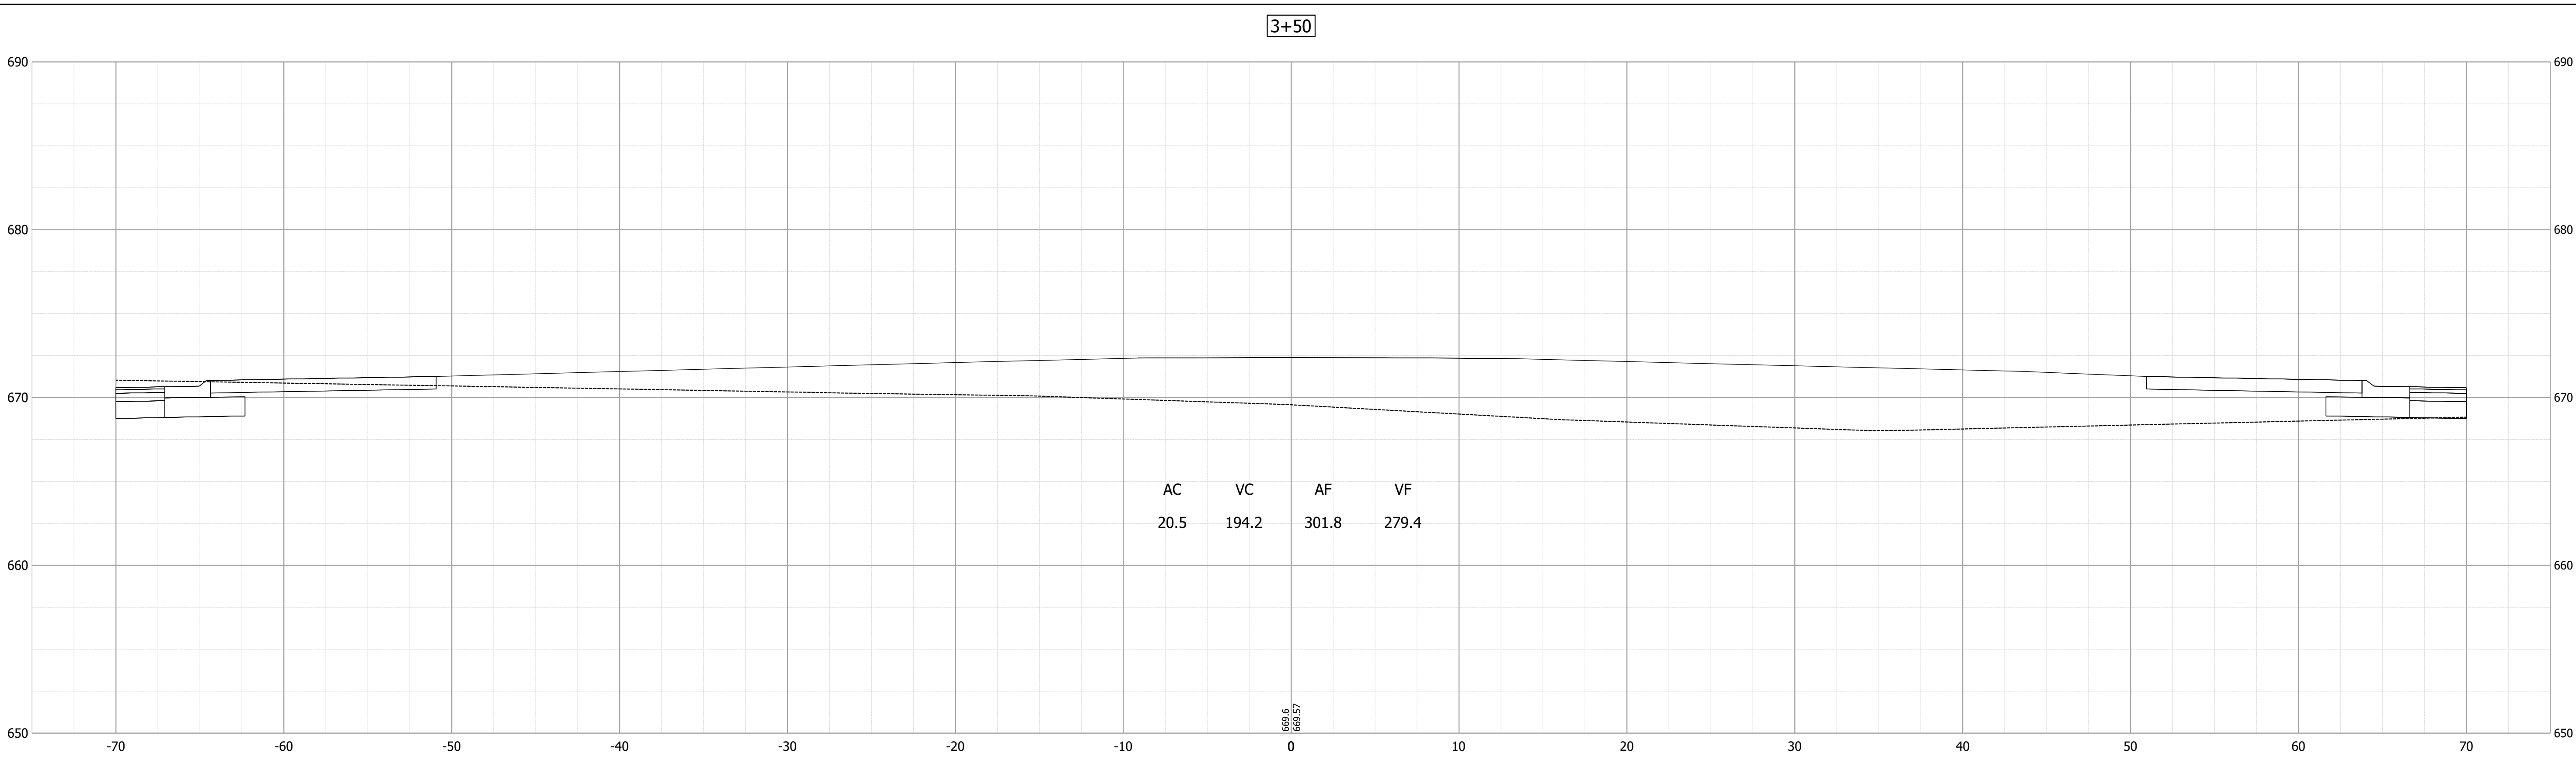


RECOMMENDED FOR APPROVAL _____		7/28/2020 DATE
DESIGN ENGINEER		
DESIGNED: _____ KMA	DRAWN: _____ KMA	
CHECKED: _____ JNH	CHECKED: _____ JNH	

INDIANA
DEPARTMENT OF TRANSPORTATION

CROSS SECTIONS
LINE "PR-S-2-A"

HORIZONTAL SCALE		BRIDGE FILE	
1" = 5'		N/A	
VERTICAL SCALE		DESIGNATION	
1" = 5'		1702835	
SURVEY BOOK		SHEETS	
ELECTRONIC		71	of 78
CONTRACT		PROJECT	
R-41180		1702835	

Date: Sep 14, 2020 9:15pm User Name: Sfrsch
File: S:_2018\218-0026\Road\CAD\CrossSect\1702835 Cross Sections.dwg


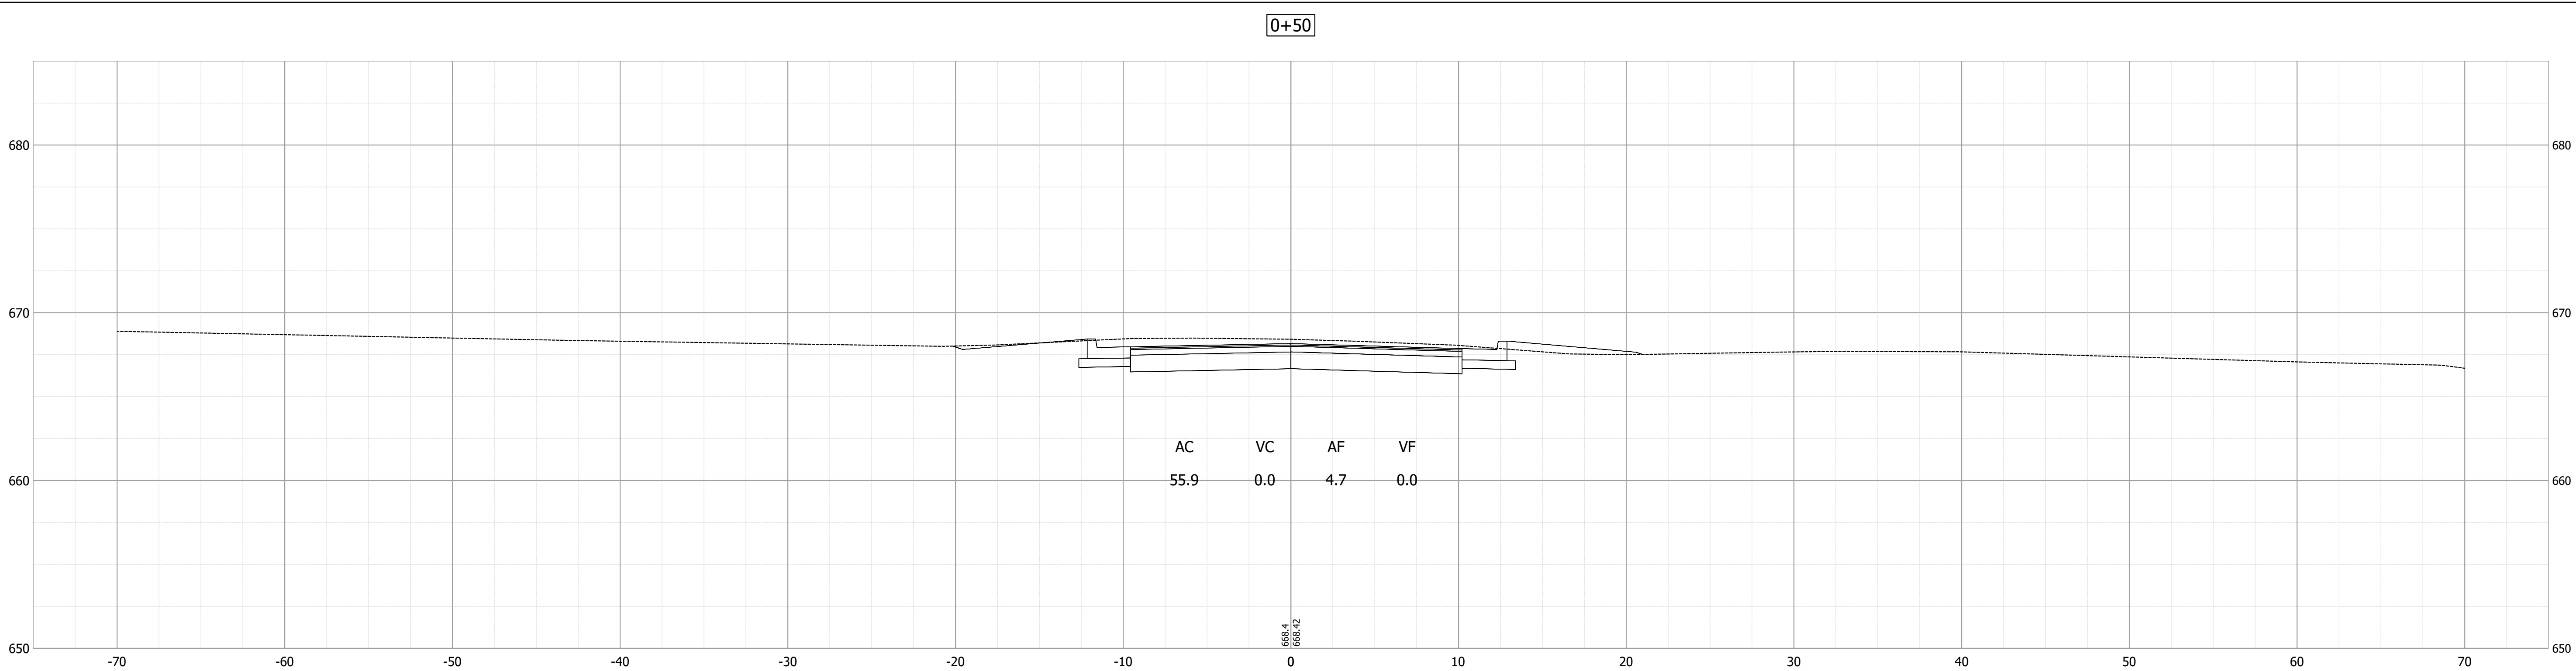


RECOMMENDED FOR APPROVAL _____		7/28/2020 DATE	
DESIGNED: _____ KMA		DRAWN: _____ KMA	
CHECKED: _____ JNH		CHECKED: _____ JNH	

INDIANA DEPARTMENT OF TRANSPORTATION	
CROSS SECTIONS LINE "PR-S-3-A"	

HORIZONTAL SCALE 1" = 5'		BRIDGE FILE N/A	
VERTICAL SCALE 1" = 5'		DESIGNATION 1702835	
SURVEY BOOK ELECTRONIC		SHEETS 72 of 78	
CONTRACT R-41180		PROJECT 1702835	

Date: Sep 14, 2020 9:15pm User Name: SFitch
File: S:_2018\218-0026\Road\CAD\CrossSect\1702835 Cross Sections.dwg

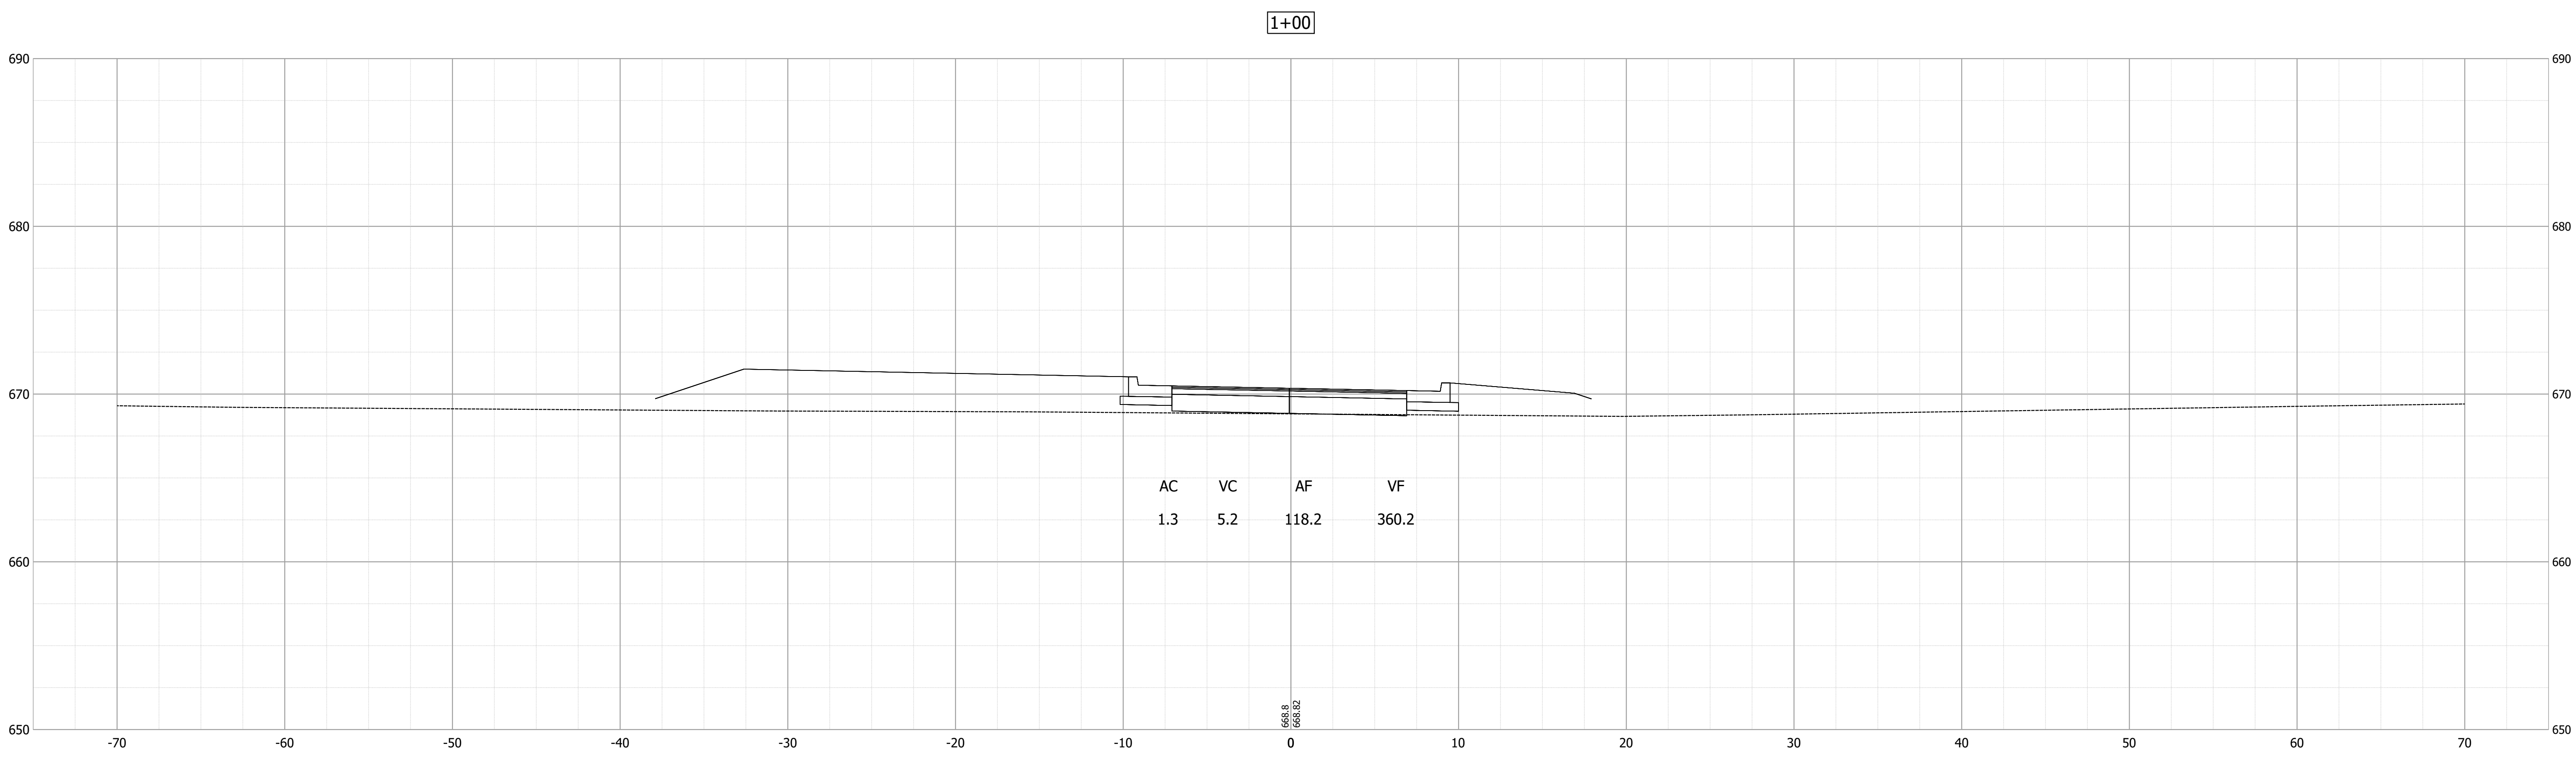
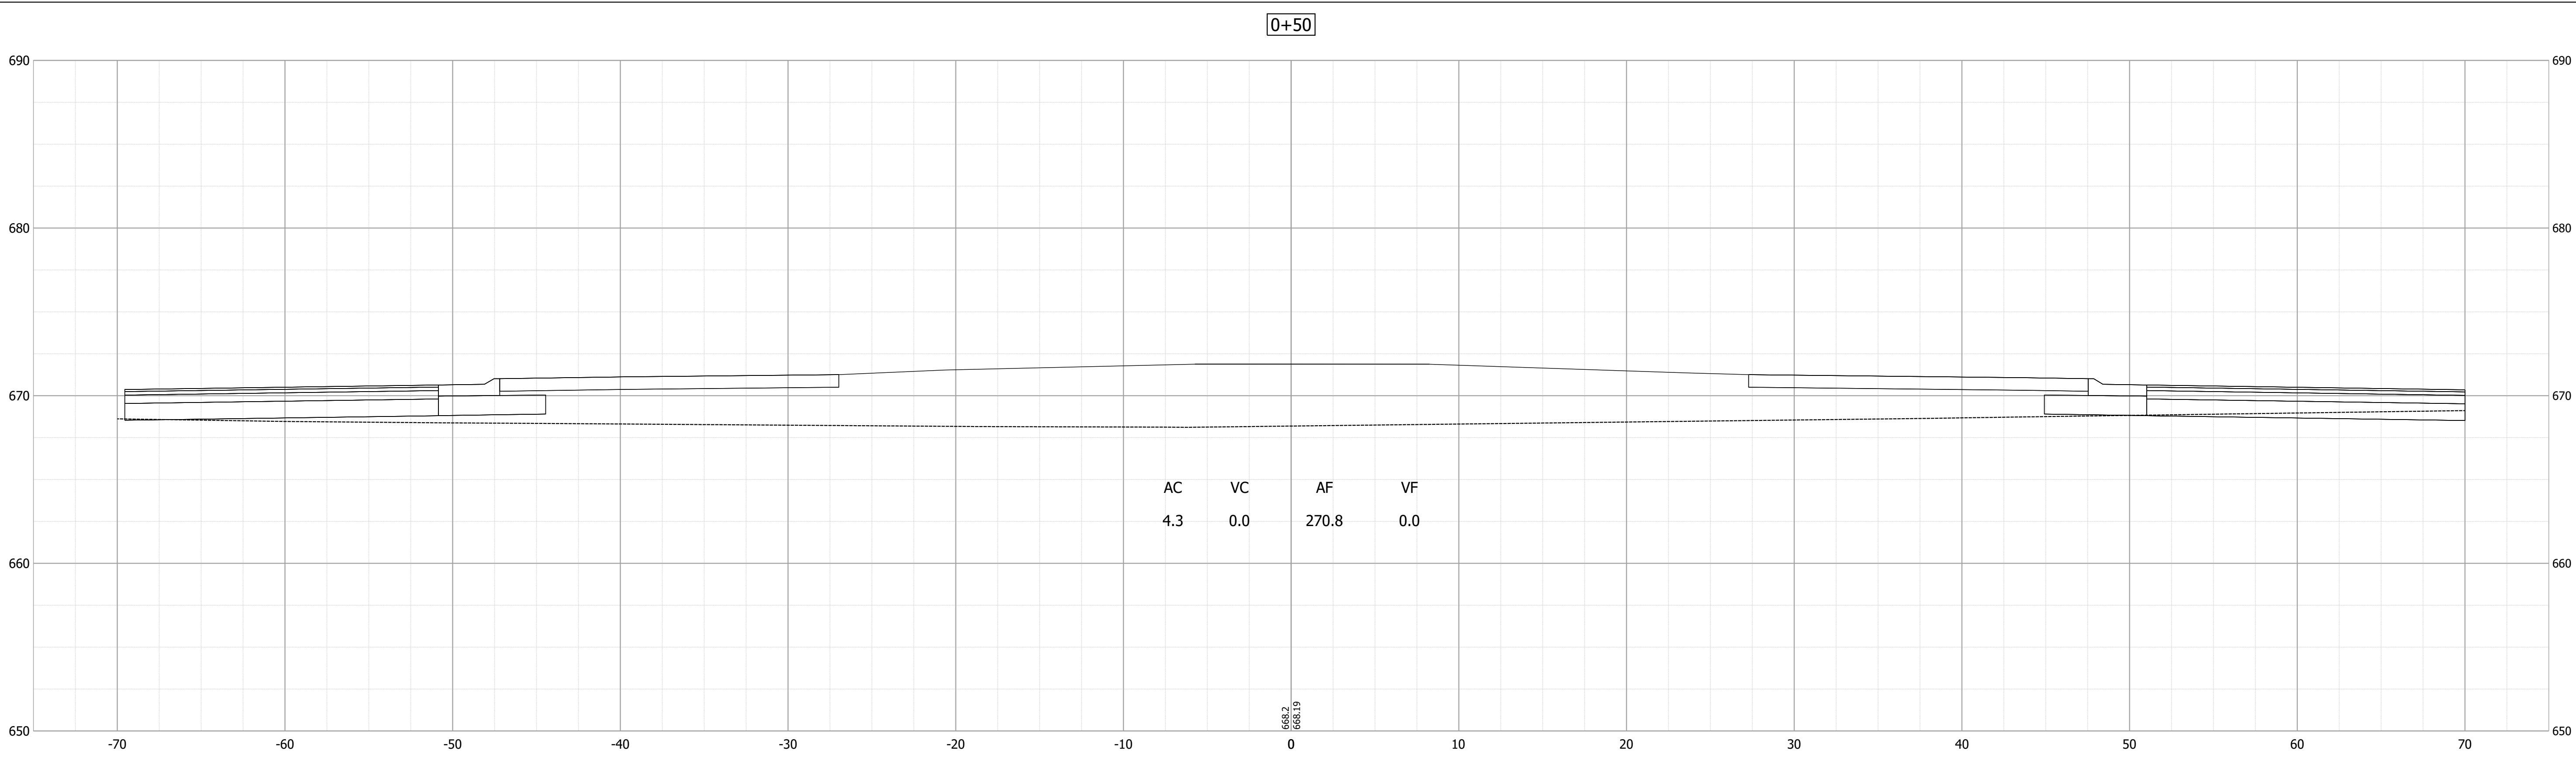


RECOMMENDED FOR APPROVAL _____		DESIGN ENGINEER _____		7/28/2020 DATE	
DESIGNED: _____ KMA		DRAWN: _____ KMA			
CHECKED: _____ JNH		CHECKED: _____ JNH			

INDIANA DEPARTMENT OF TRANSPORTATION	
CROSS SECTIONS LINE "PR-S-4-A"	

HORIZONTAL SCALE 1" = 5'		BRIDGE FILE N/A	
VERTICAL SCALE 1" = 5'		DESIGNATION 1702835	
SURVEY BOOK ELECTRONIC		SHEETS 73 of 78	
CONTRACT R-41180		PROJECT 1702835	

Date: Sep 14, 2020 9:15pm User Name: SFitch
File: S:_2018\218-0026\Road\CAD\CrossSect\1702835 Cross Sections.dwg

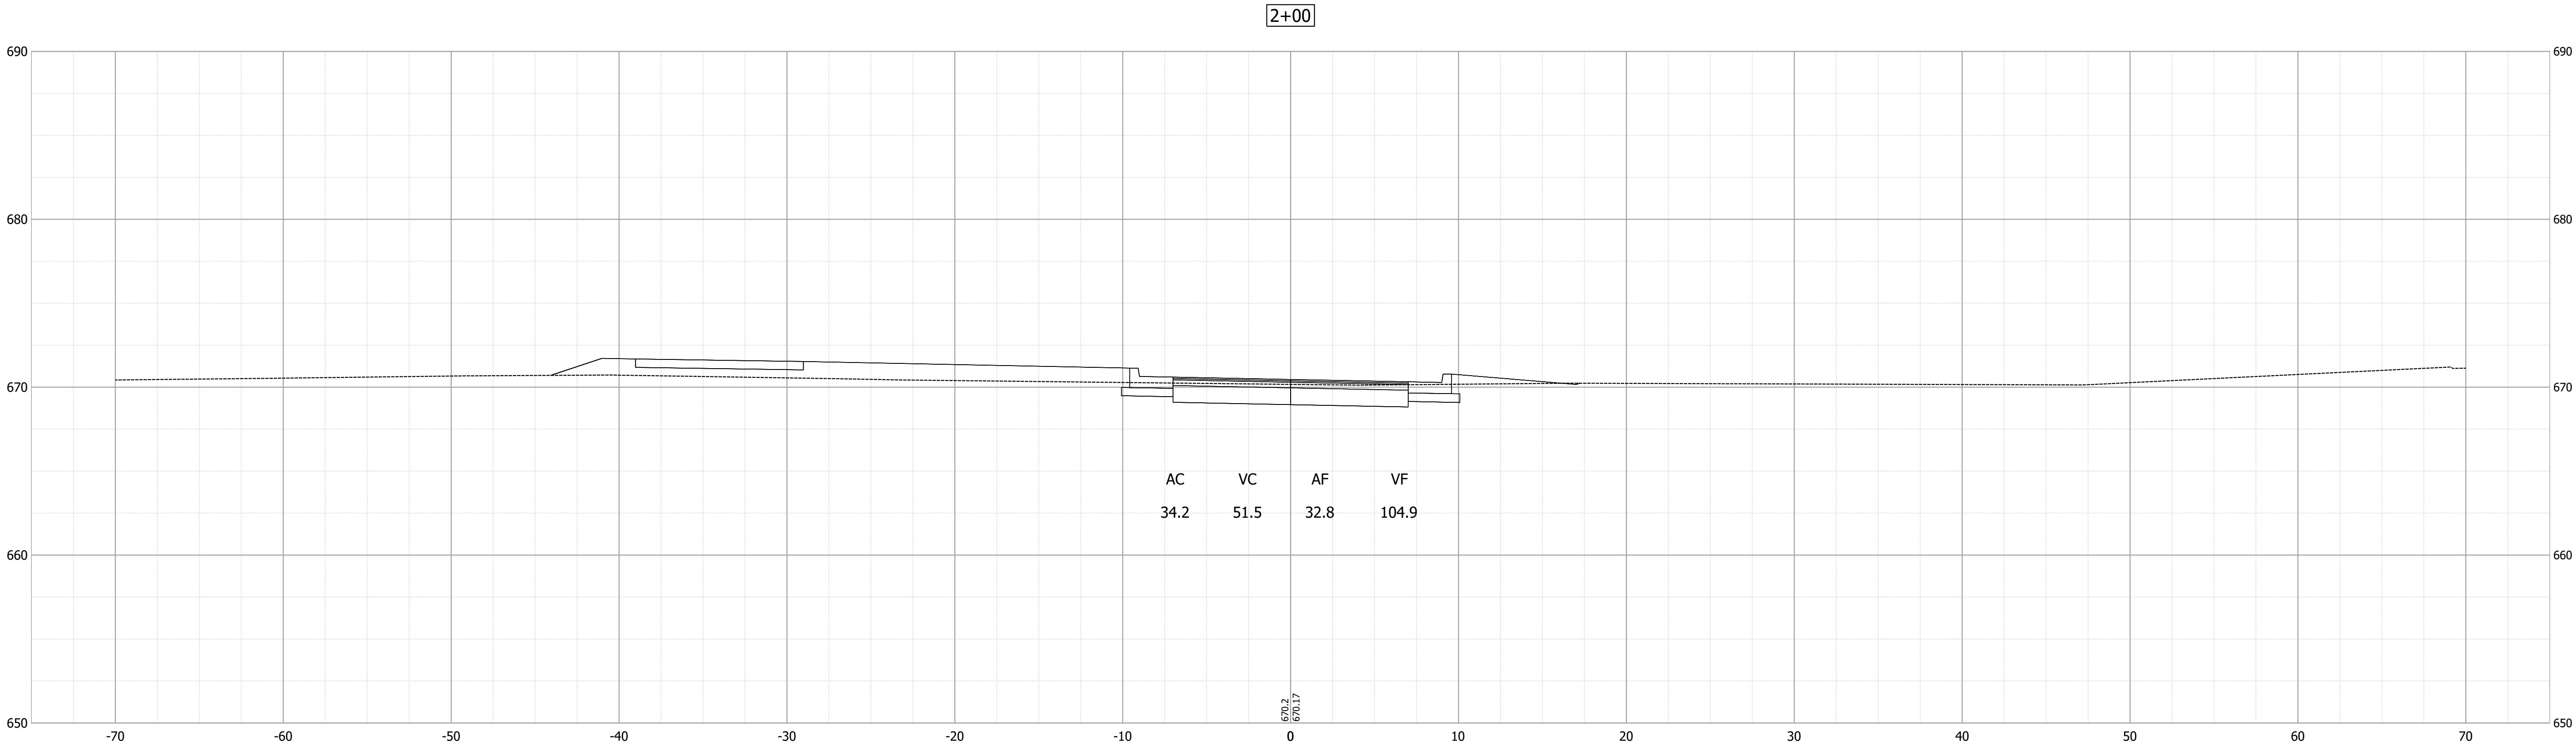
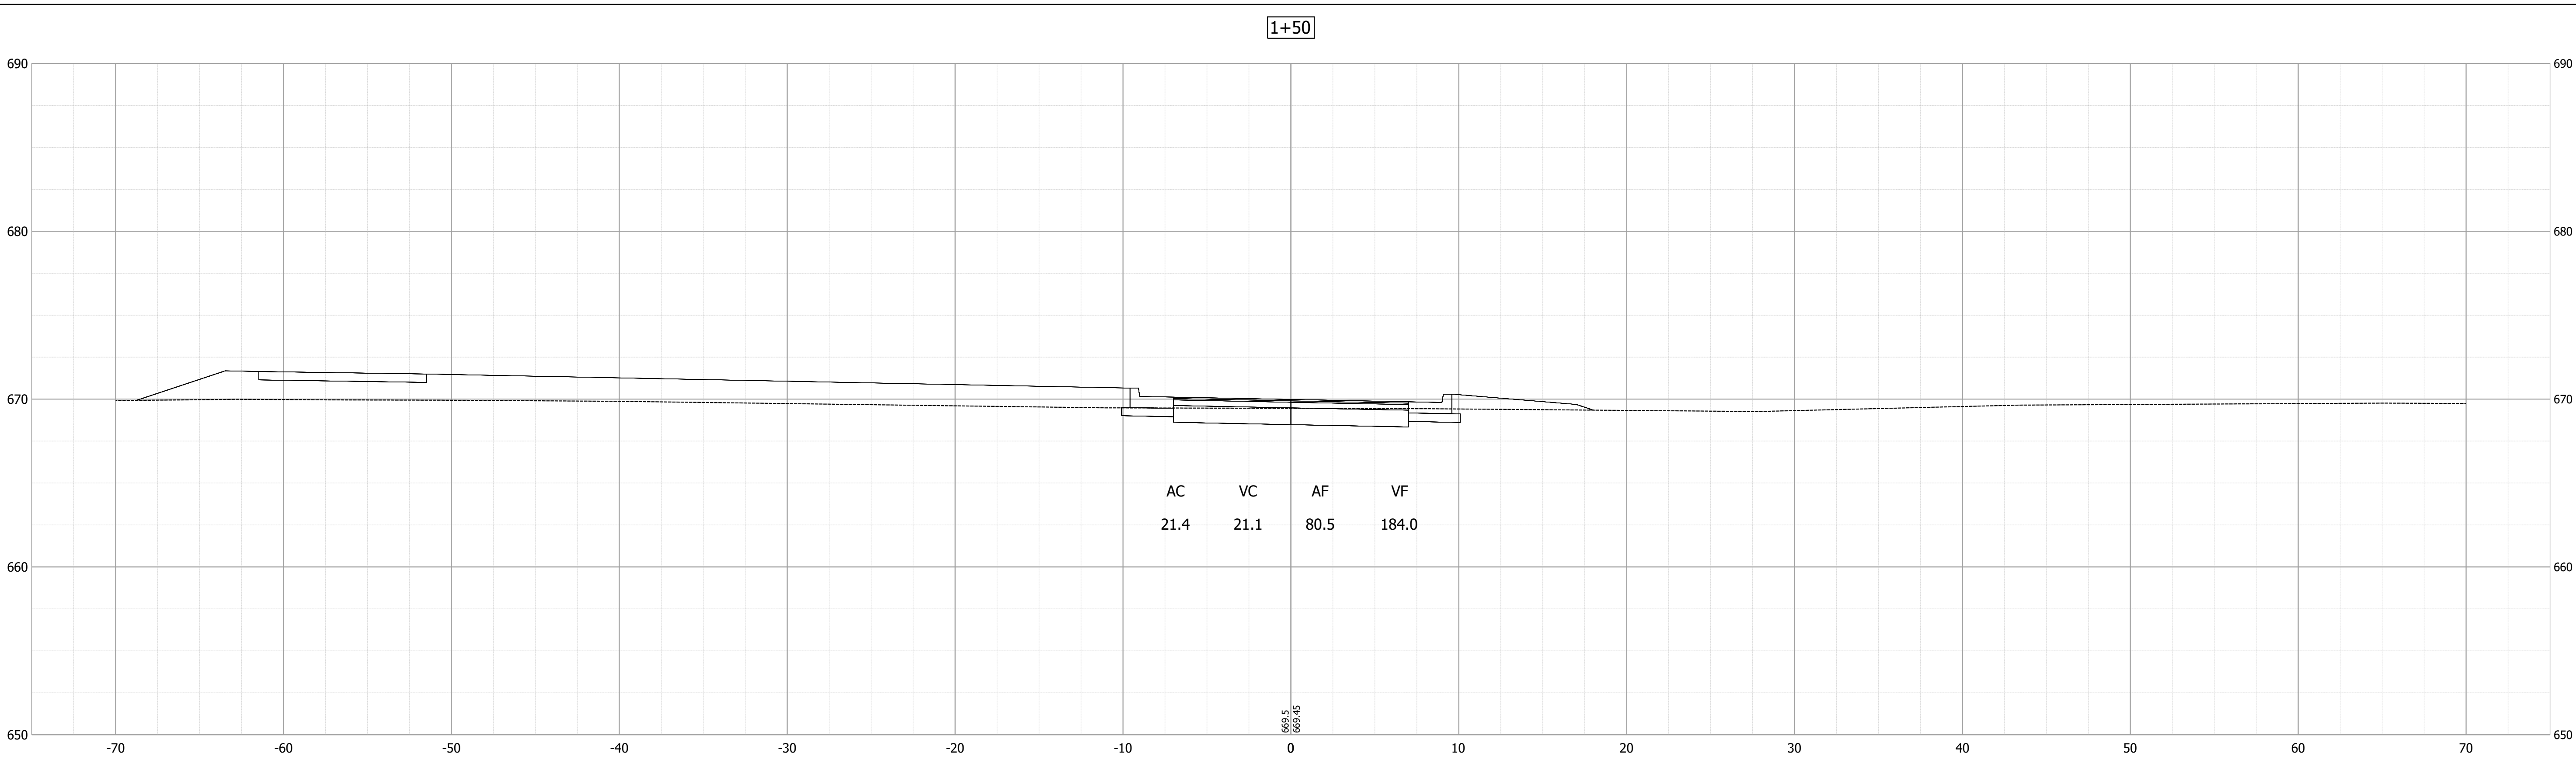


RECOMMENDED FOR APPROVAL _____		7/28/2020 DATE	
DESIGNED: _____ KMA		DRAWN: _____ KMA	
CHECKED: _____ JNH		CHECKED: _____ JNH	

INDIANA DEPARTMENT OF TRANSPORTATION	
CROSS SECTIONS LINE "PR-S-4-A"	

HORIZONTAL SCALE 1" = 5'		BRIDGE FILE N/A	
VERTICAL SCALE 1" = 5'		DESIGNATION 1702835	
SURVEY BOOK ELECTRONIC		SHEETS 74 of 78	
CONTRACT R-41180		PROJECT 1702835	

Date: Sep 14, 2020 9:15pm User Name: Sfrsch
File: S:_2018\218-0026\Road\CAD\CrossSect\1702835 Cross Sections.dwg

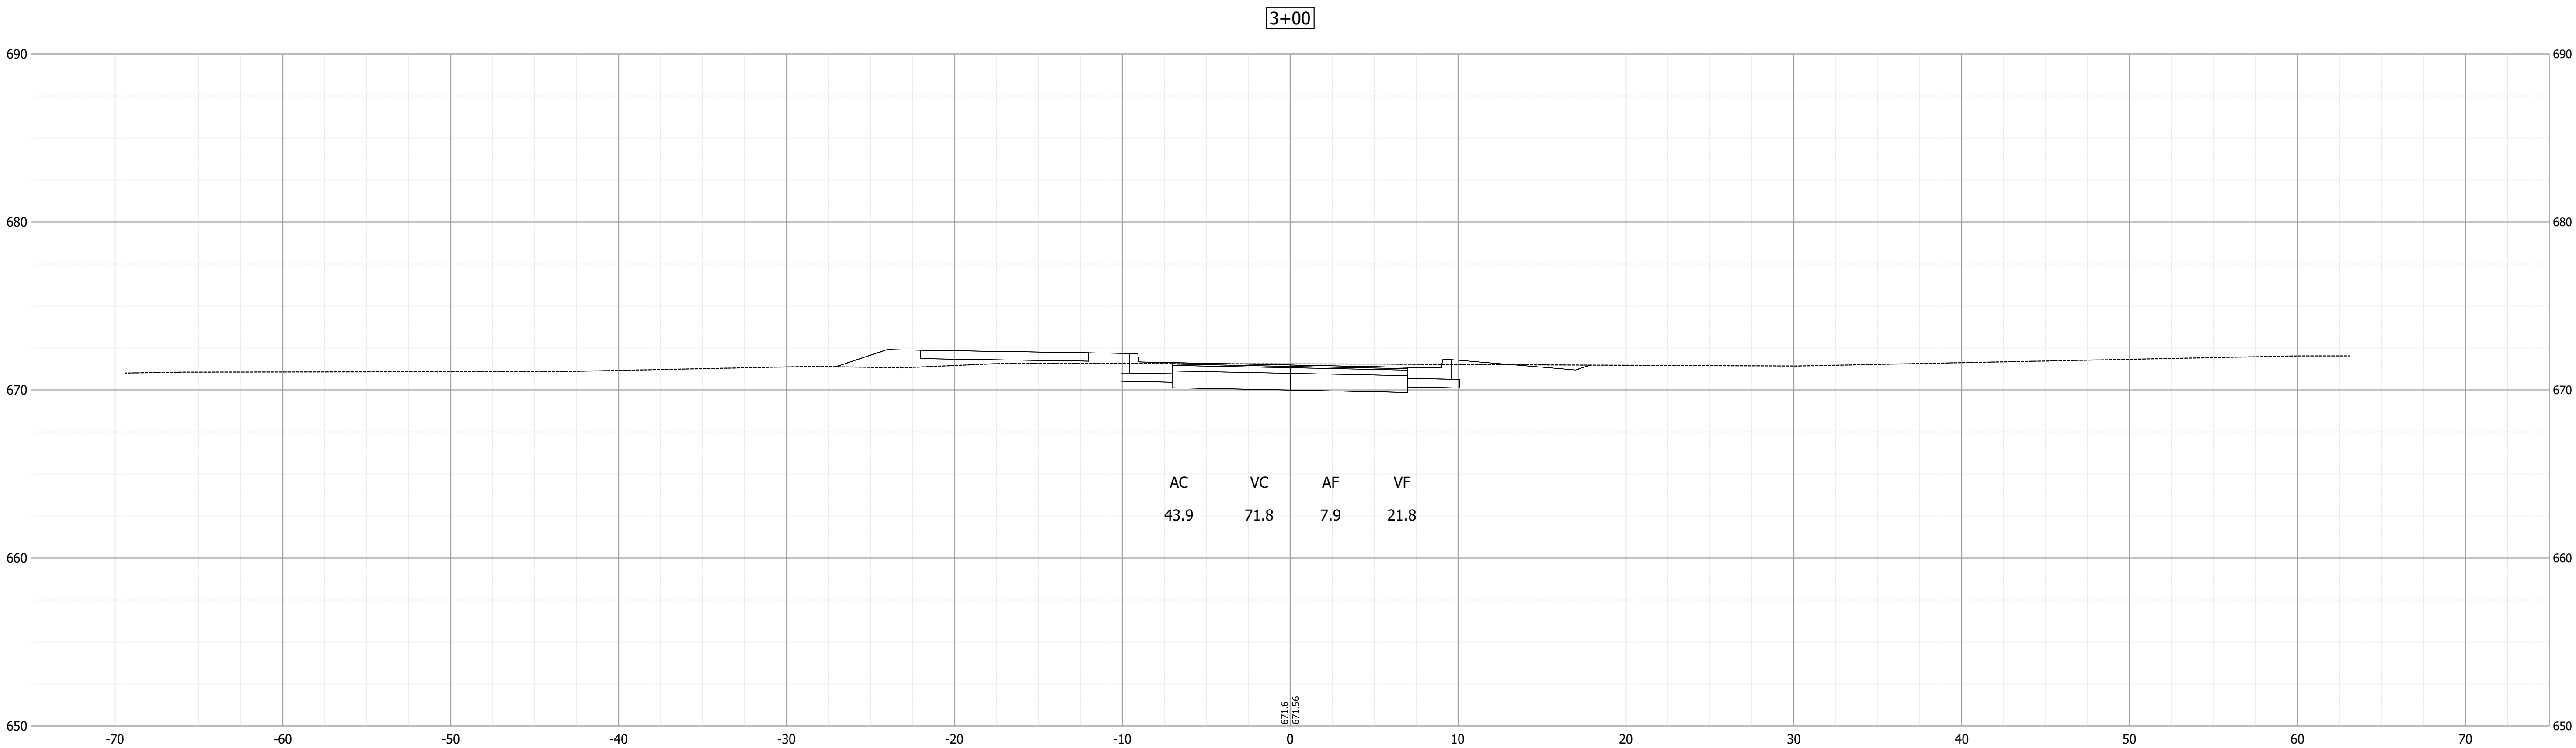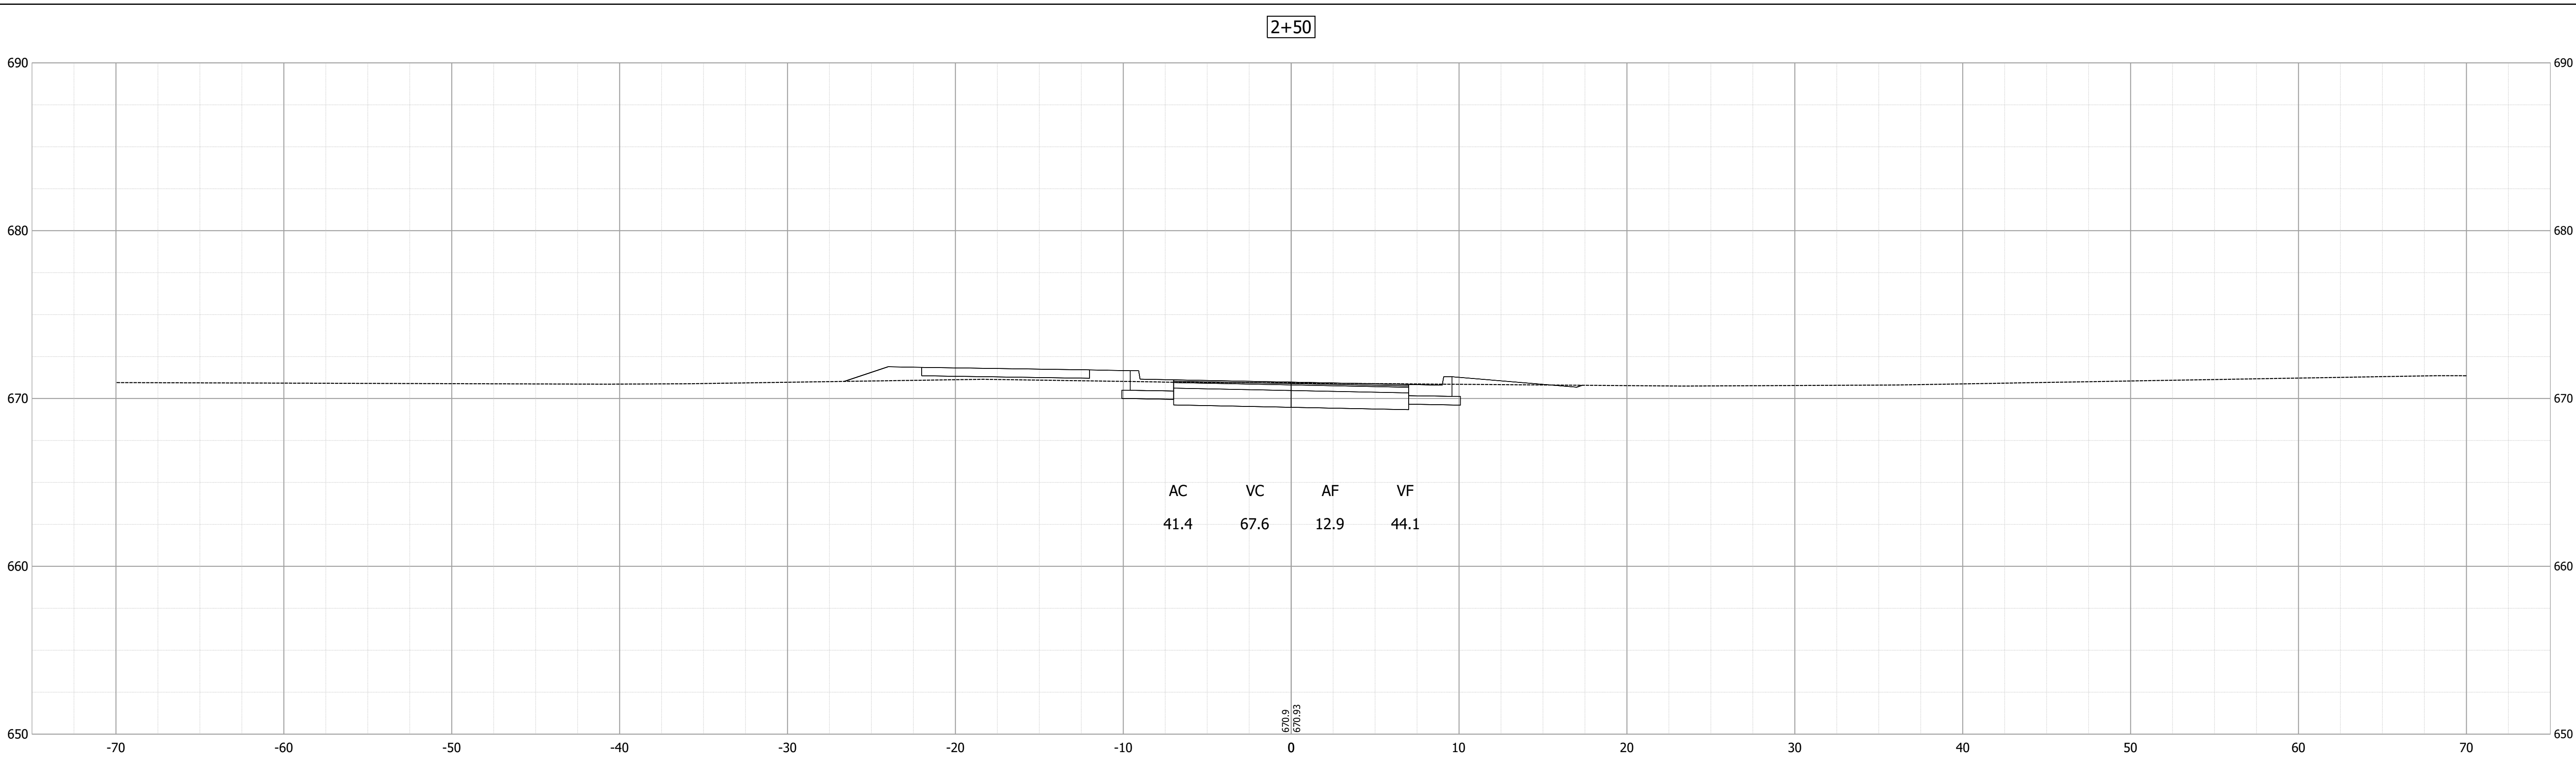



RECOMMENDED FOR APPROVAL _____		DESIGN ENGINEER _____		7/28/2020 DATE	
DESIGNED: _____ KMA		DRAWN: _____ KMA			
CHECKED: _____ JNH		CHECKED: _____ JNH			

INDIANA
DEPARTMENT OF TRANSPORTATION

CROSS SECTIONS
LINE "PR-S-4-A"

HORIZONTAL SCALE 1" = 5'		BRIDGE FILE N/A	
VERTICAL SCALE 1" = 5'		DESIGNATION 1702835	
SURVEY BOOK ELECTRONIC		SHEETS 75 of 78	
CONTRACT R-41180		PROJECT 1702835	

Date: Sep 14, 2020 9:15pm User Name: SFitch
File: S:_2018\218-0026(Road)\CAD\CrossSect\1702835 Cross Sections.dwg

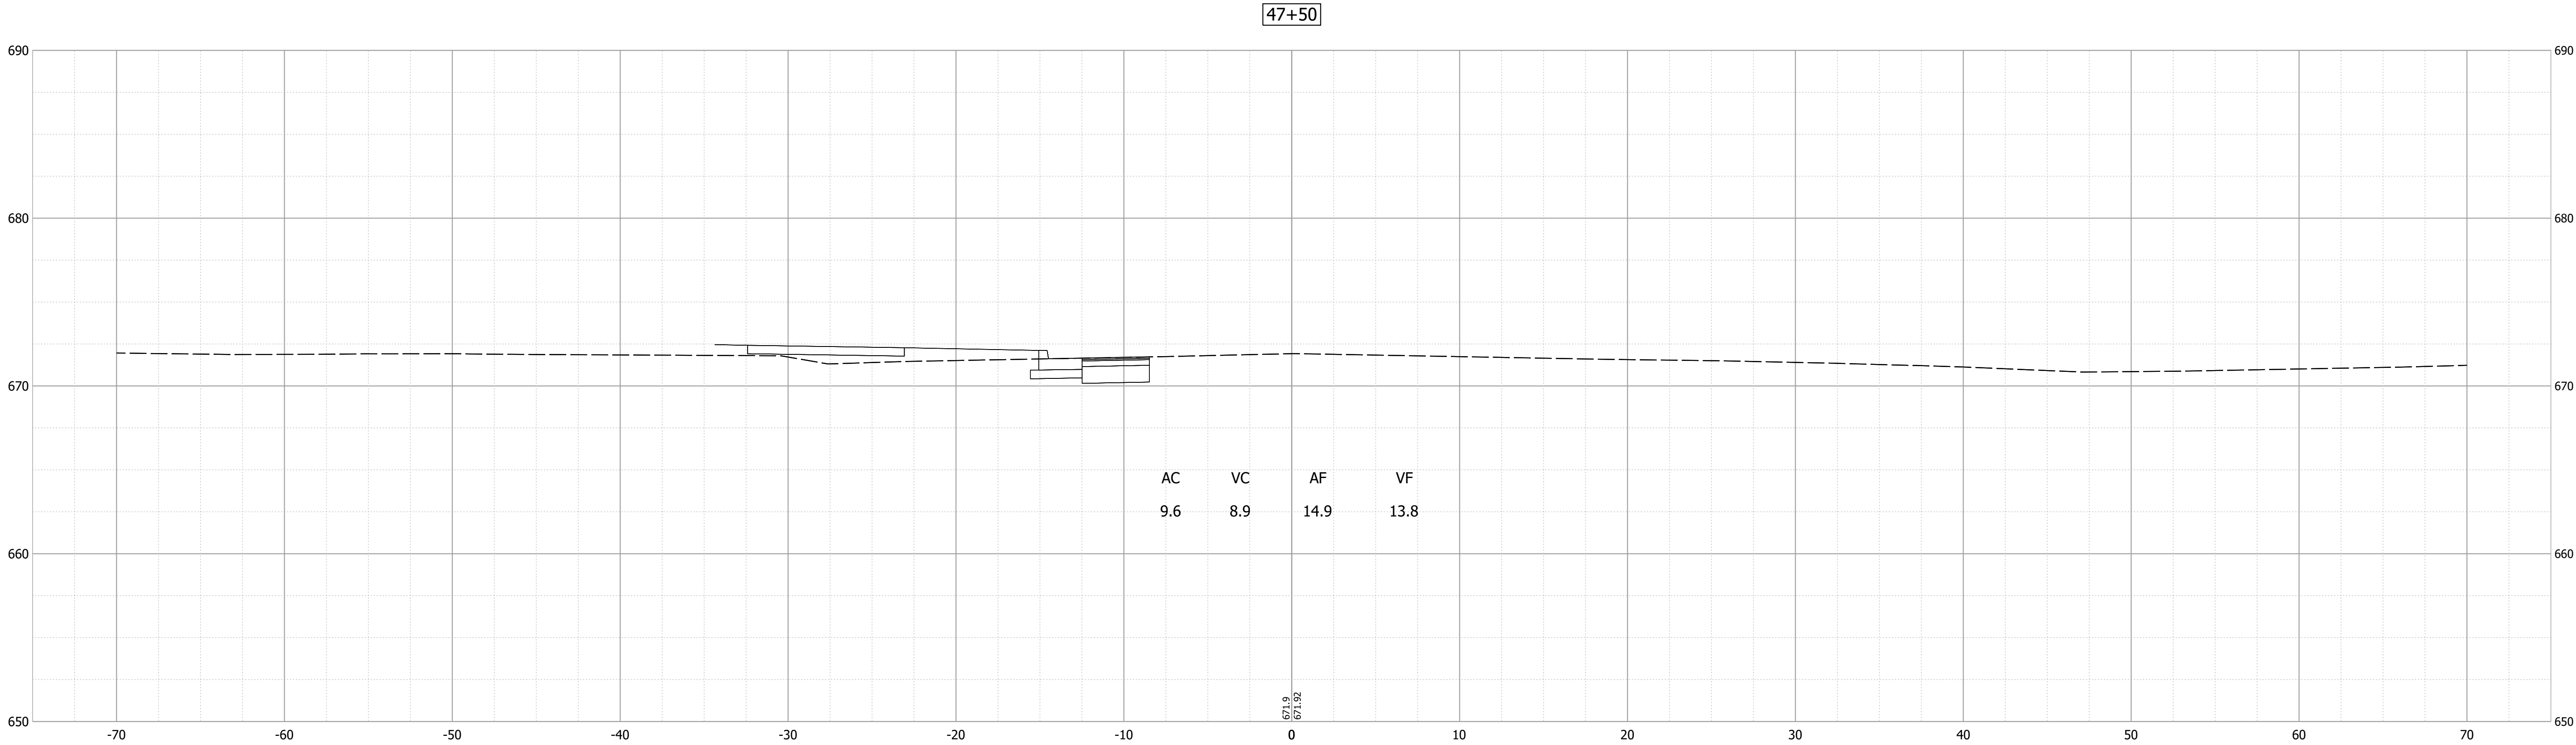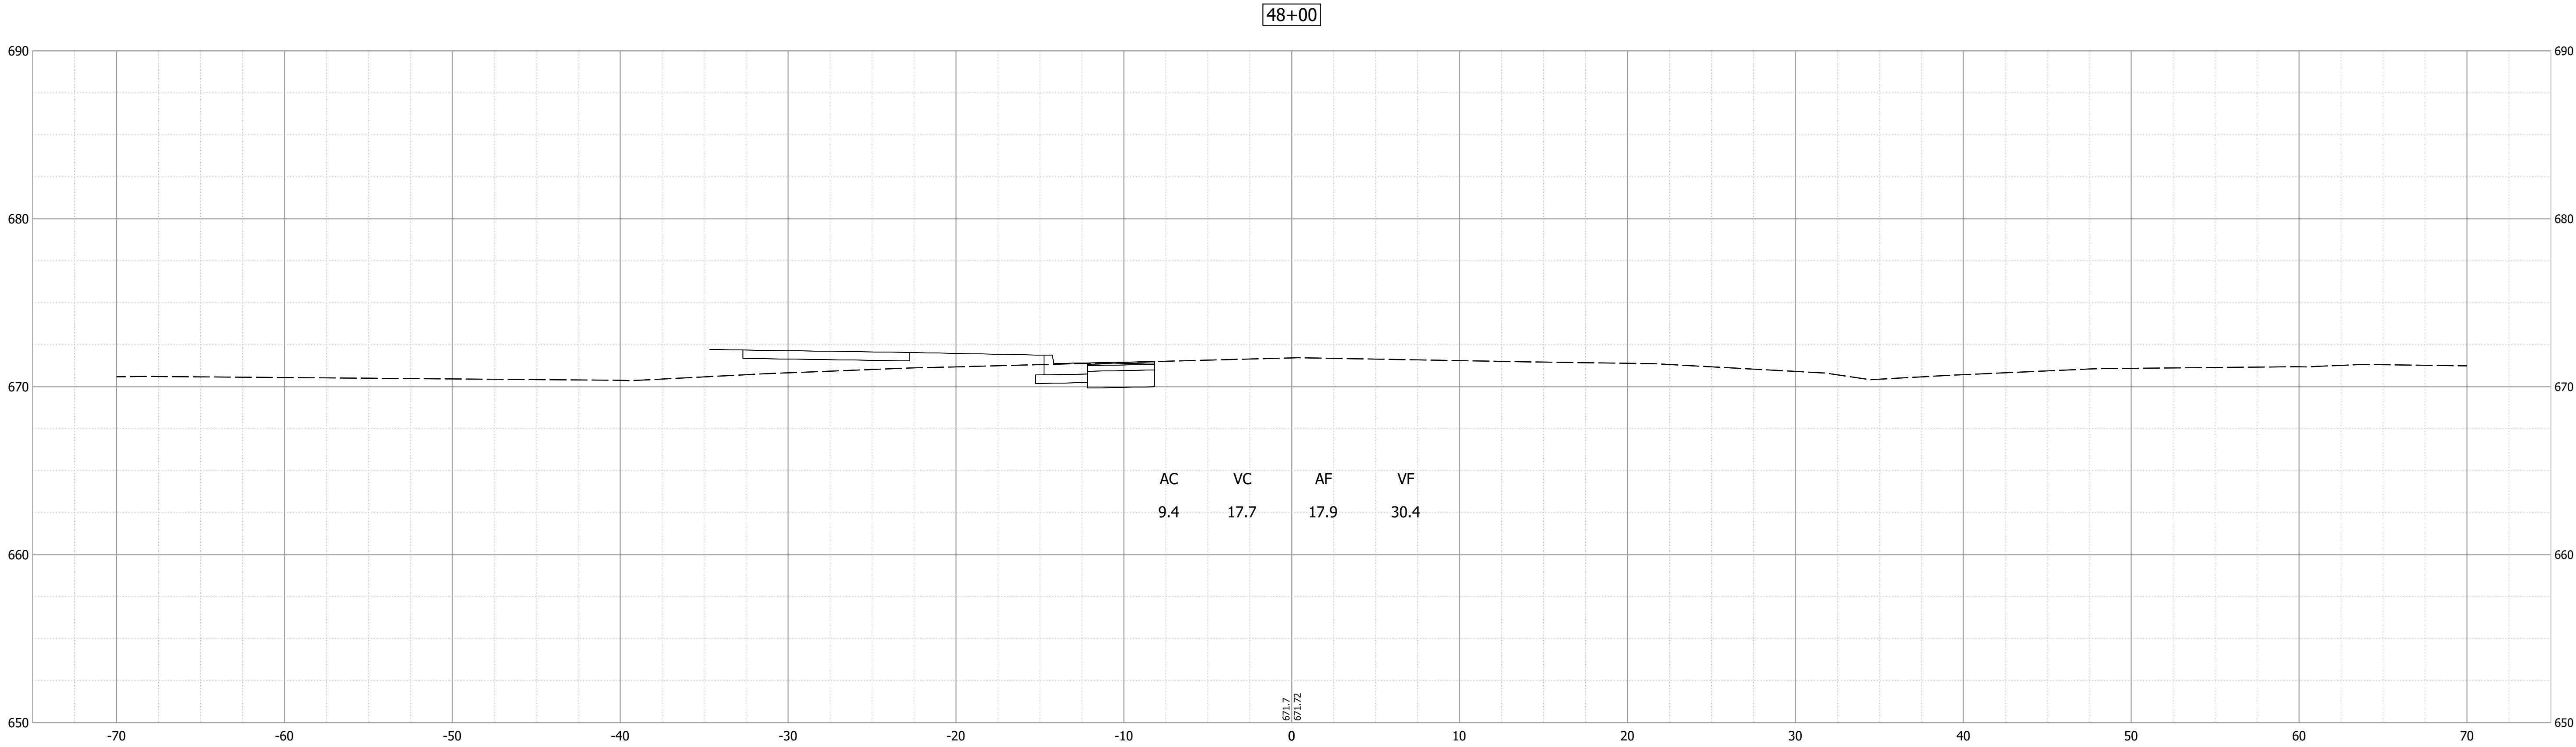



RECOMMENDED FOR APPROVAL _____		DESIGN ENGINEER _____		7/28/2020 DATE	
DESIGNED: _____ KMA		DRAWN: _____ KMA			
CHECKED: _____ JNH		CHECKED: _____ JNH			

INDIANA
DEPARTMENT OF TRANSPORTATION

CROSS SECTIONS
LINE "PR-S-4-A"



HORIZONTAL SCALE		BRIDGE FILE	
----		N/A	
VERTICAL SCALE		DESIGNATION	
----		1702835	
SURVEY BOOK		SHEETS	
ELECTRONIC		76	of 78
CONTRACT		PROJECT	
R-41180		1702835	

Date: Sep 14, 2020 9:15pm User Name: SFitch
File: S:_2018\218-0026\Road\CAD\CrossSect\1702835 Cross Sections.dwg

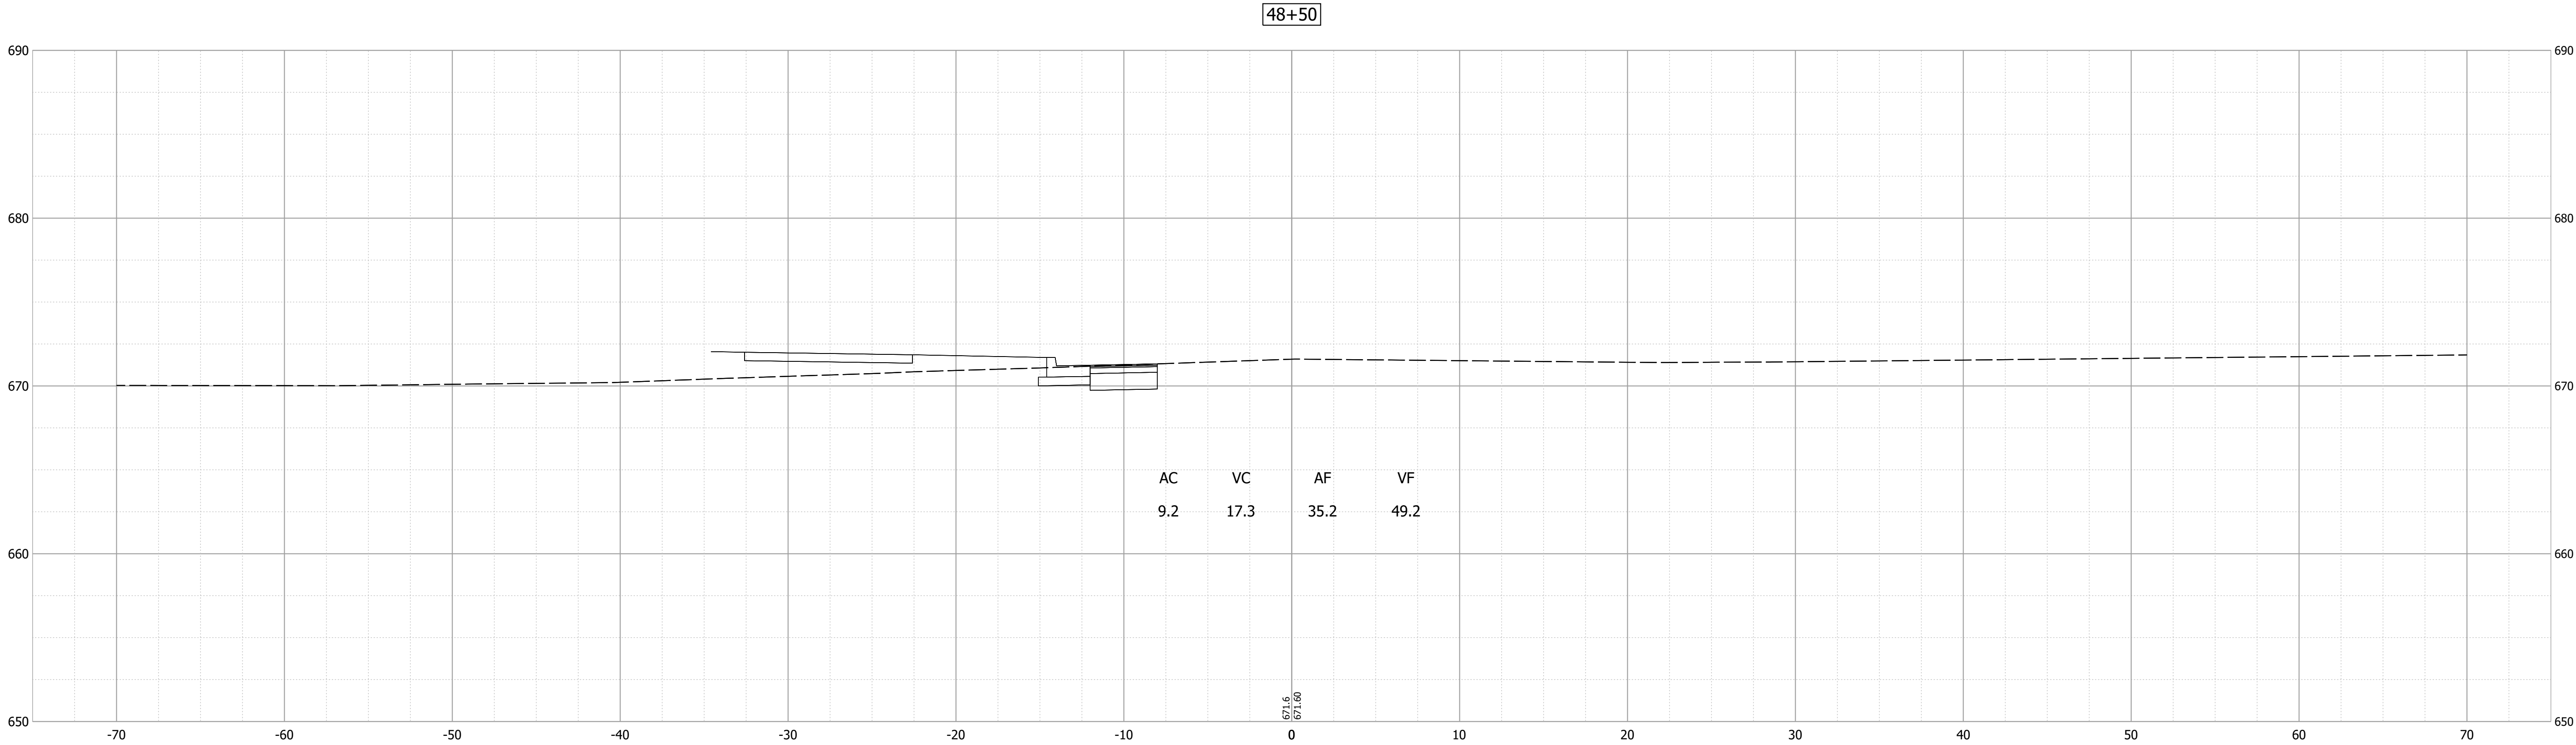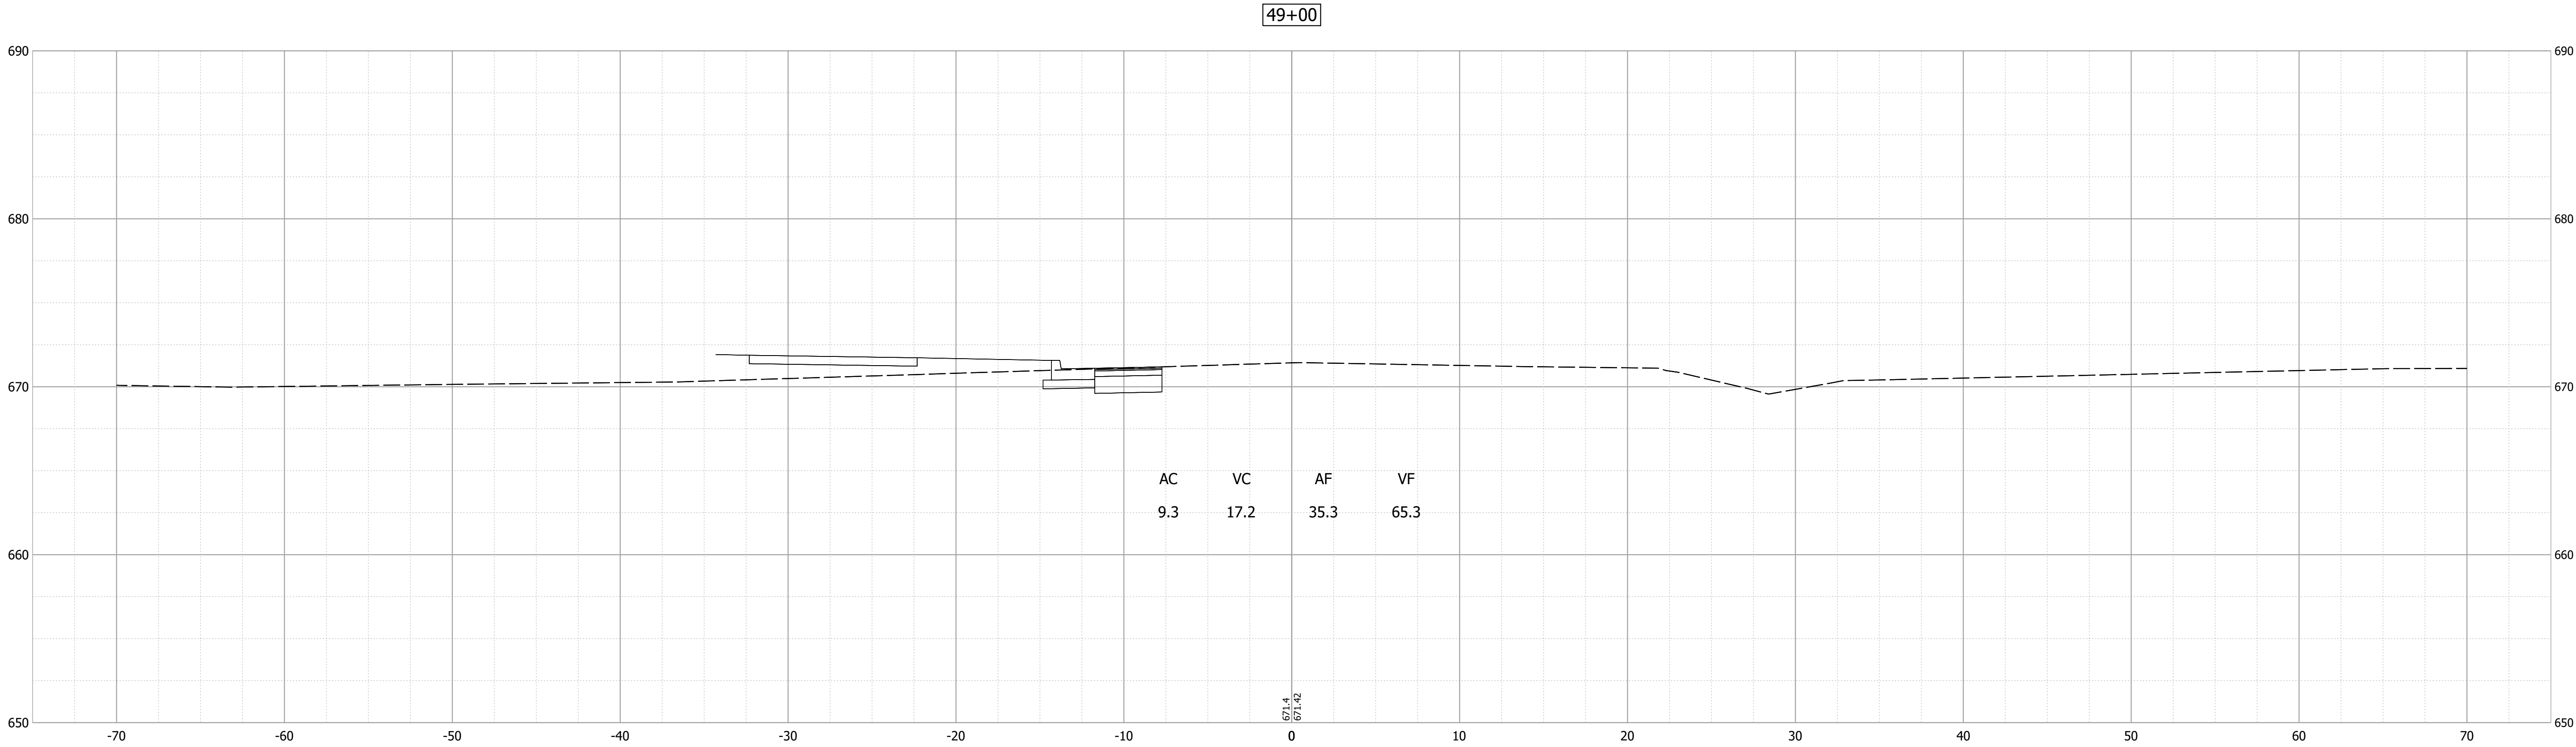

RECOMMENDED FOR APPROVAL _____ DESIGN ENGINEER _____ DATE 7/28/2020	INDIANA DEPARTMENT OF TRANSPORTATION			HORIZONTAL SCALE		BRIDGE FILE				
				----		N/A				
				VERTICAL SCALE		DESIGNATION				
				----		1702835				
DESIGNED: _____ KMA	DRAWN: _____ KMA		CROSS SECTIONS LINE "PR-S-4-A"			SURVEY BOOK		SHEETS		
		ELECTRONIC				77	of	78		
CHECKED: _____ JNH	CHECKED: _____ JNH					CONTRACT		PROJECT		
		R-41180				1702835				

Date: Sep 14, 2020 9:15pm User Name: SFitch
File: S:_2018\218-0026(Road)\CAD\CrossSect\1702835 Cross Sections.dwg

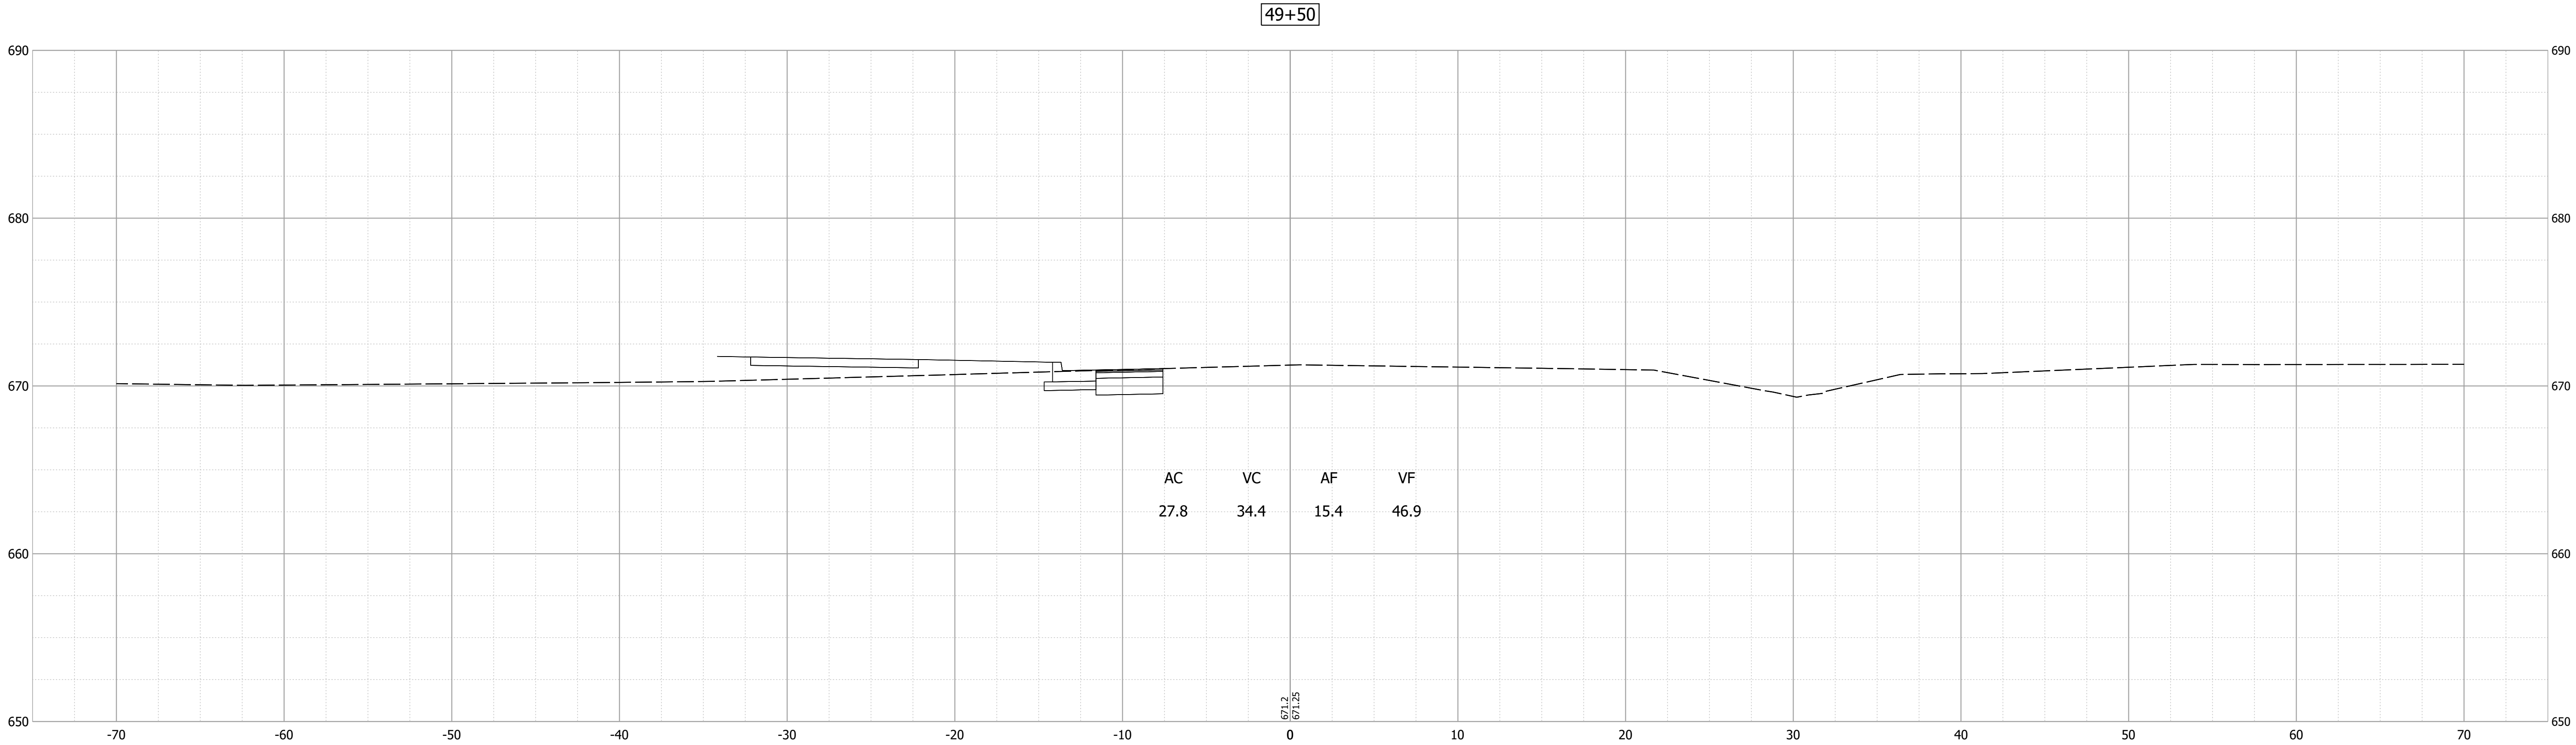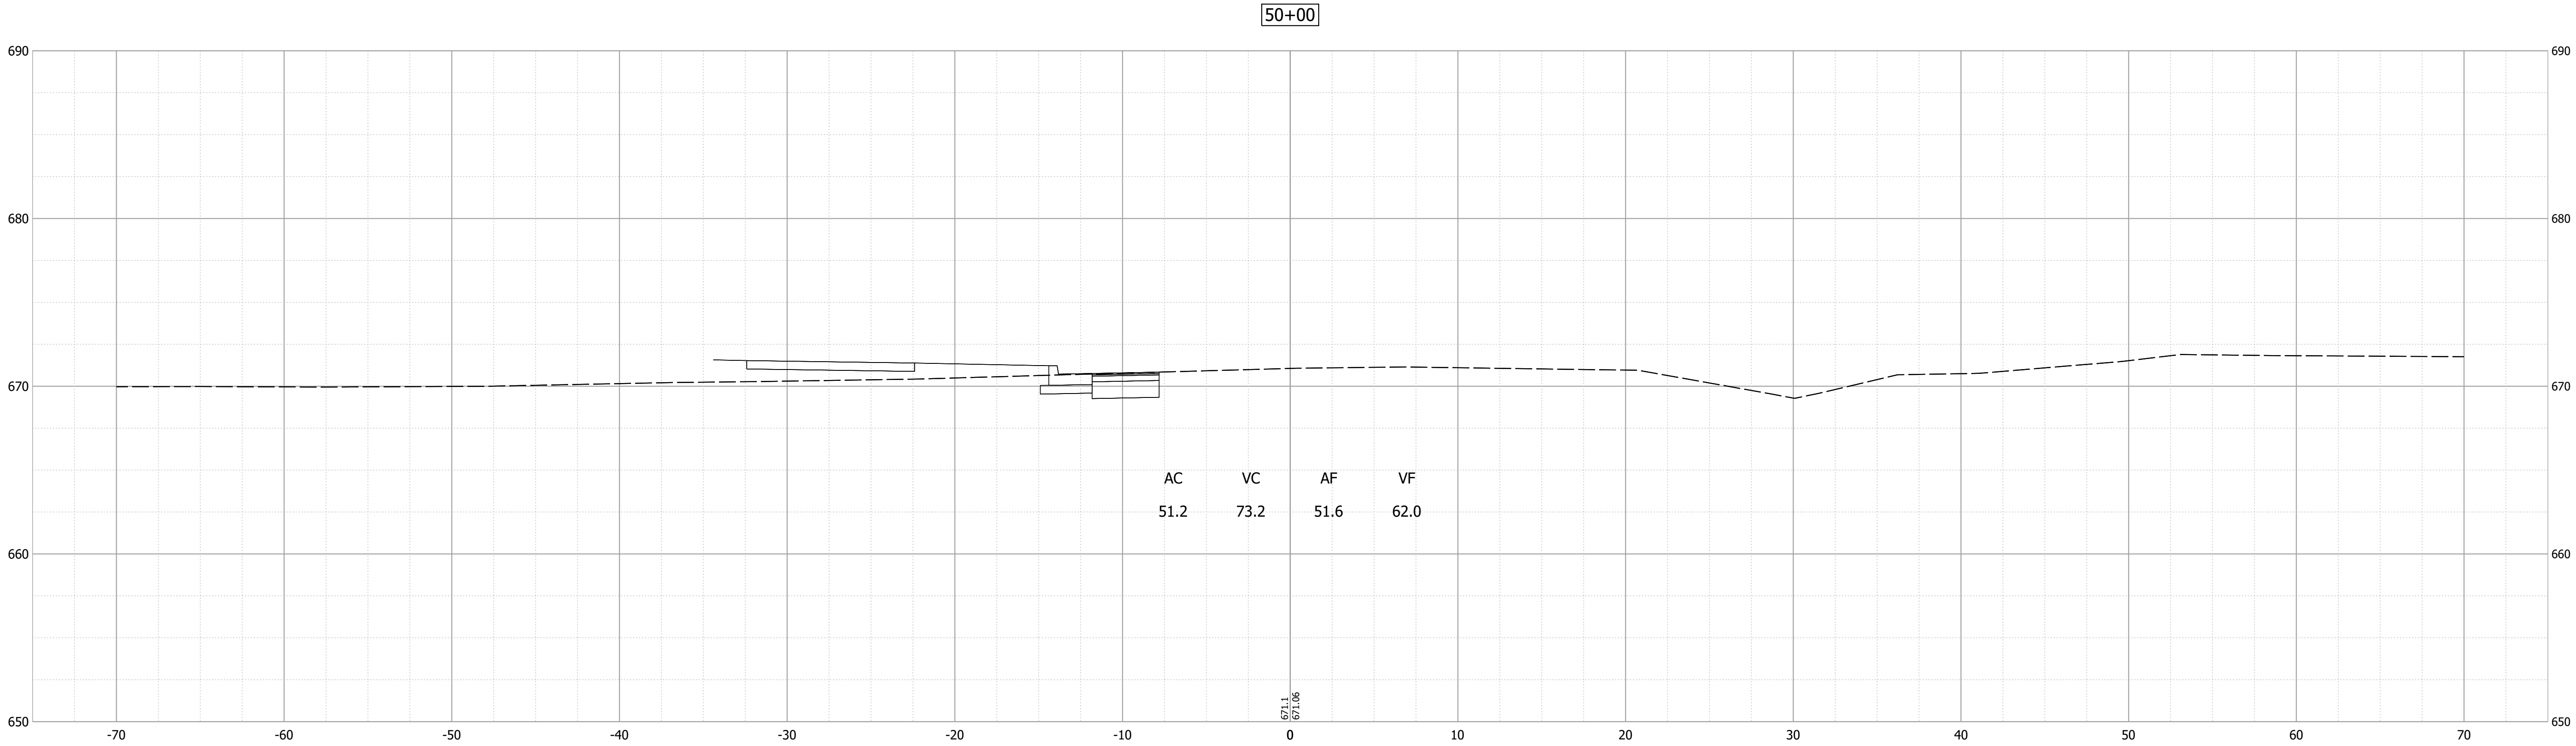

RECOMMENDED FOR APPROVAL		7/28/2020 DATE
DESIGNED: KMA		DRAWN: KMA
CHECKED: JNH		CHECKED: JNH

INDIANA
DEPARTMENT OF TRANSPORTATION

CROSS SECTIONS
LINE "PR-S-4-A"

HORIZONTAL SCALE	BRIDGE FILE	
----	N/A	
VERTICAL SCALE	DESIGNATION	
----	1702835	
SURVEY BOOK	SHEETS	
ELECTRONIC	78	of 78
CONTRACT	PROJECT	
R-41180	1702835	